




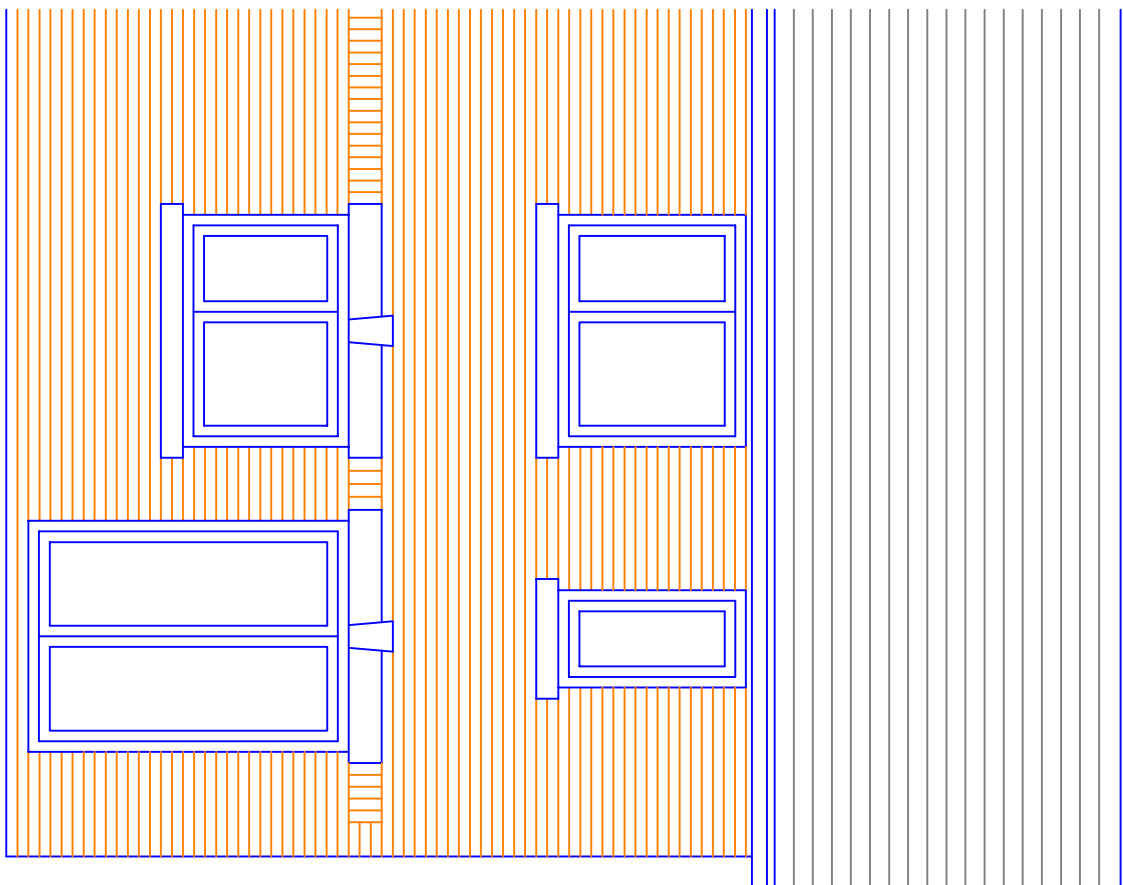


Existing Rear Elevation

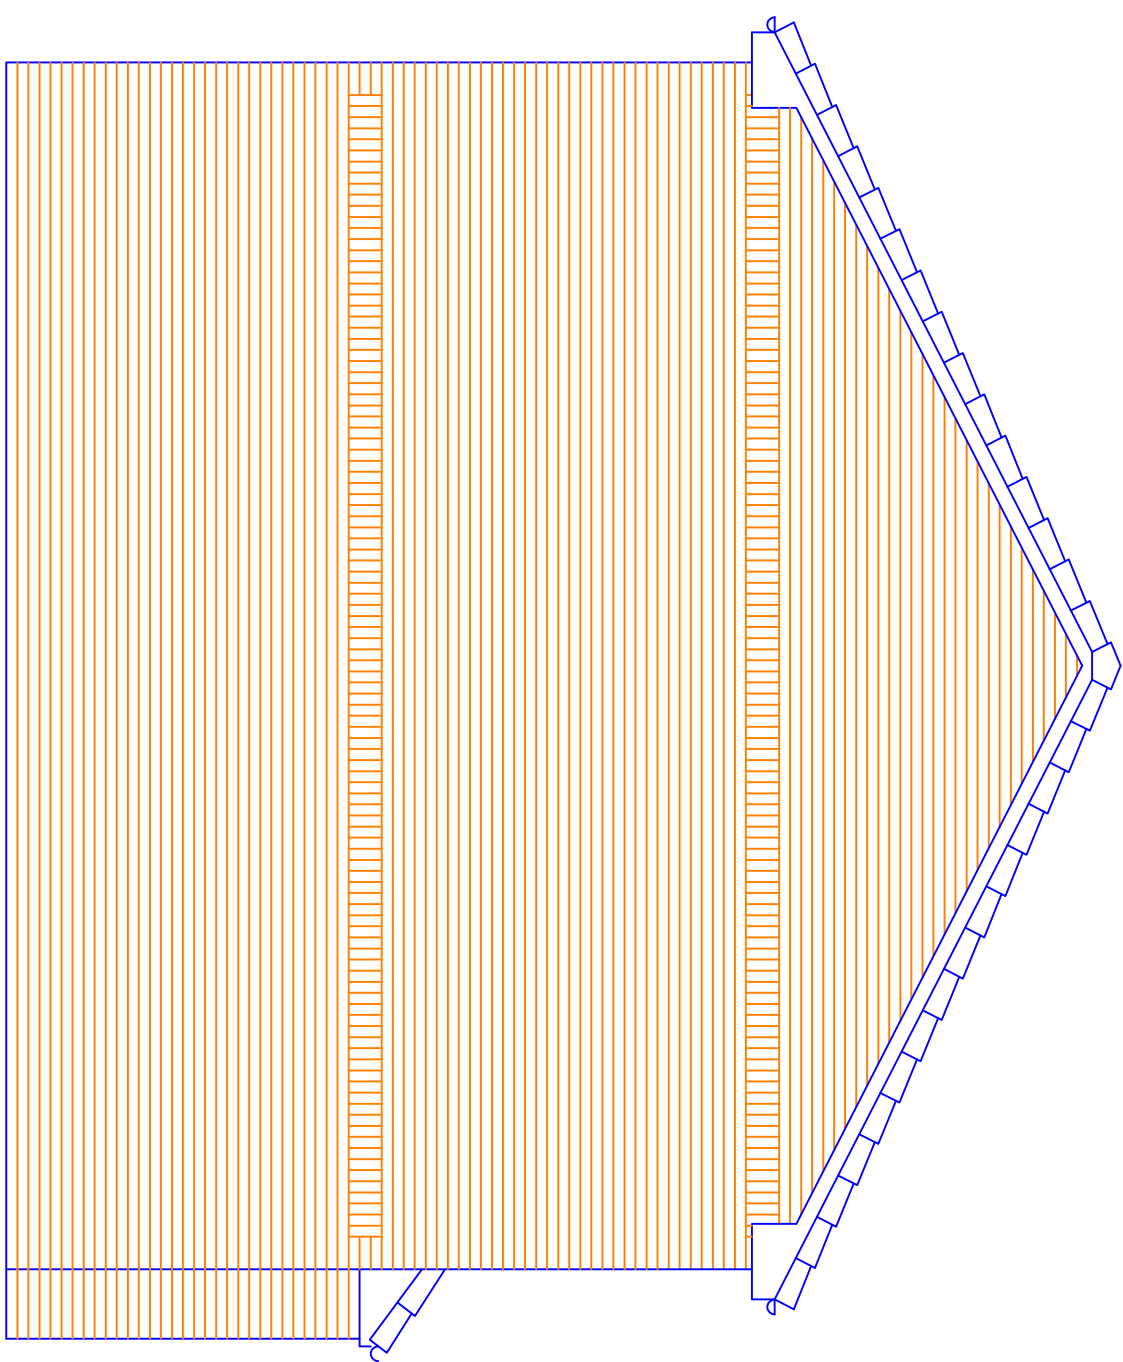


Existing Side Elevation

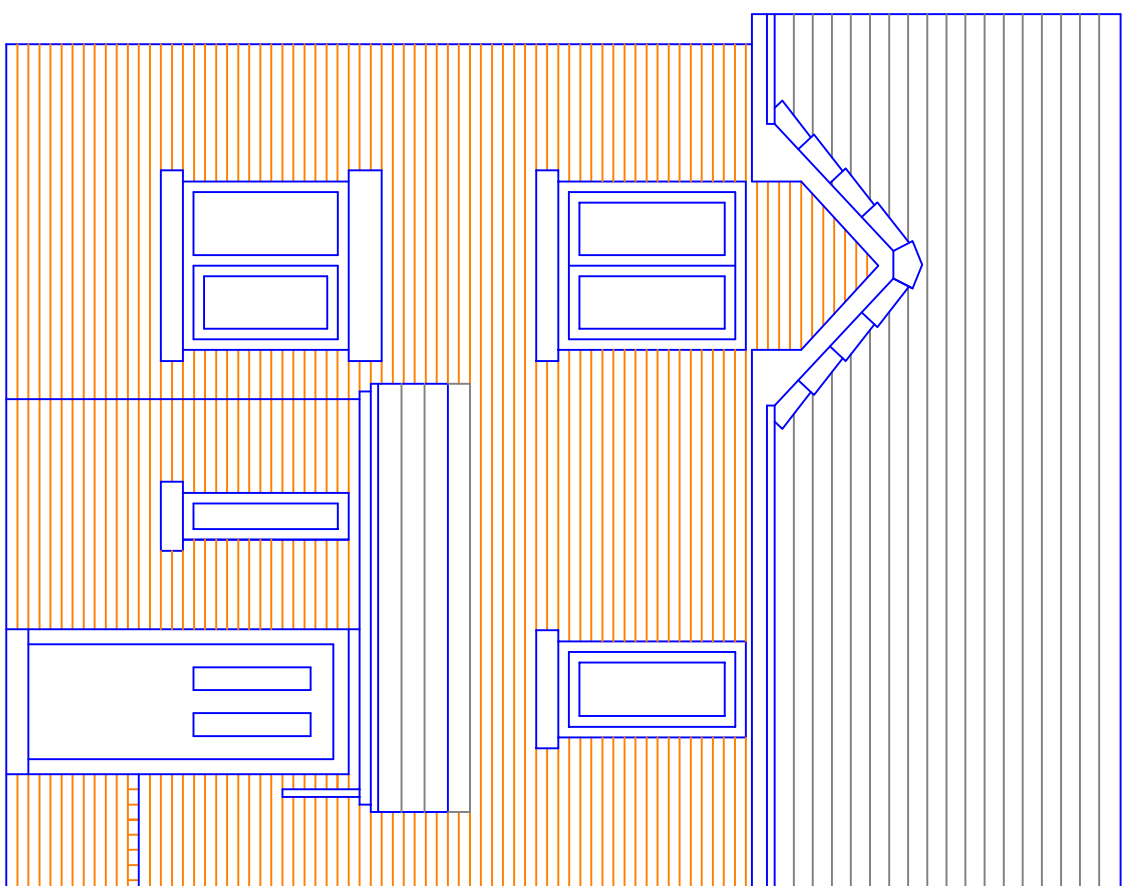

Existing Front Elevation

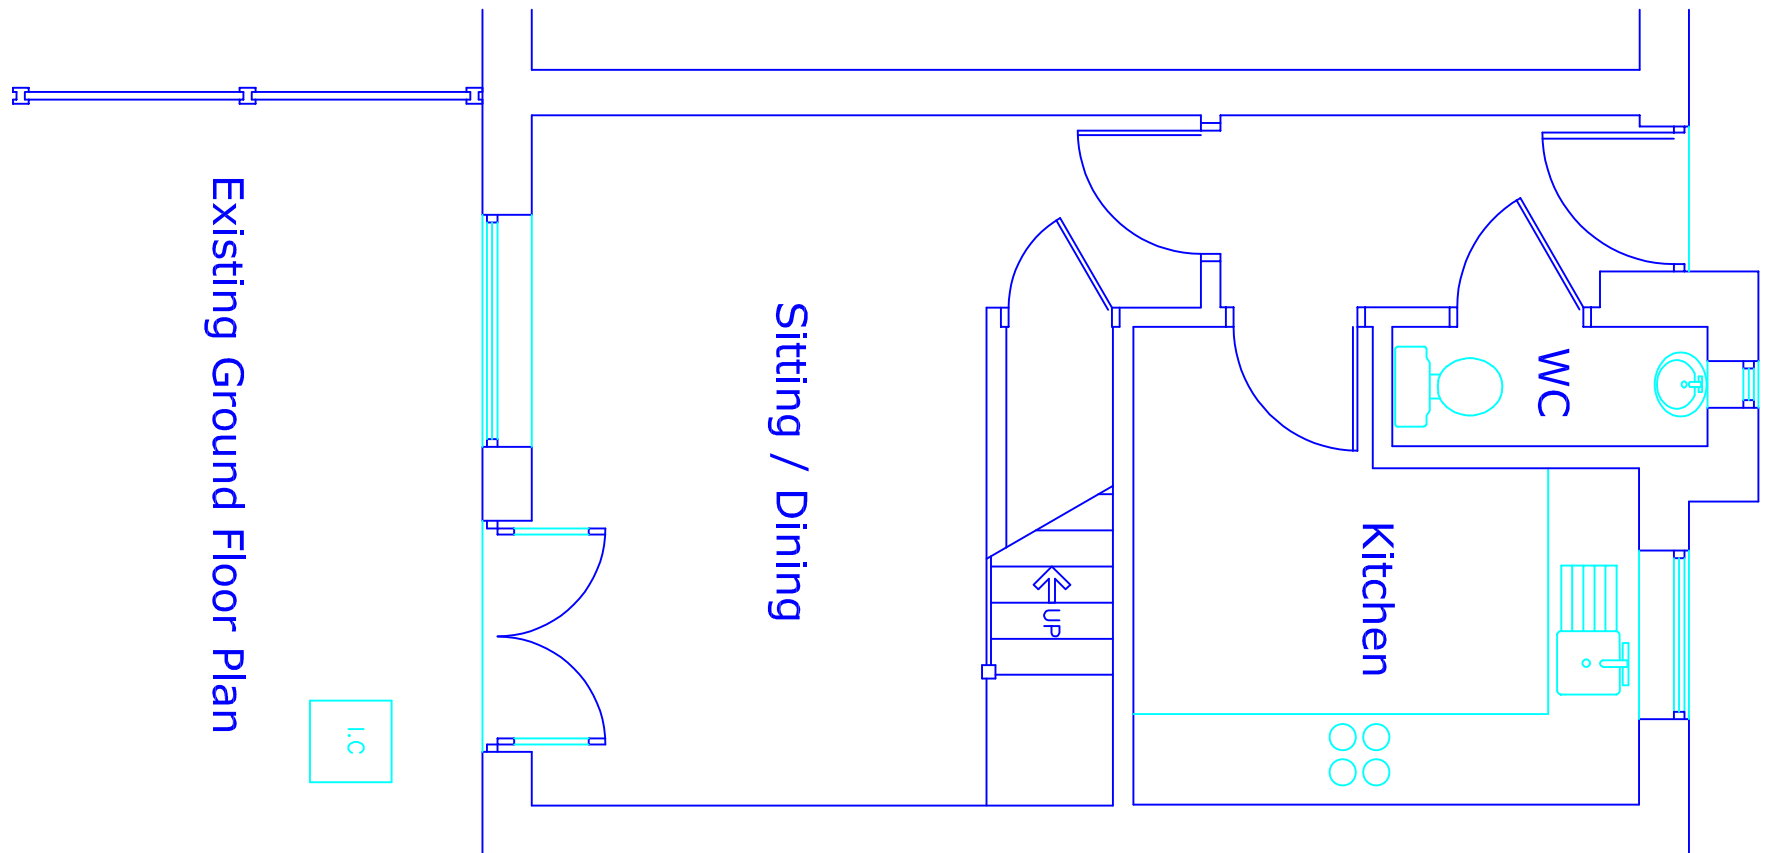

Existing Ground Floor Plan

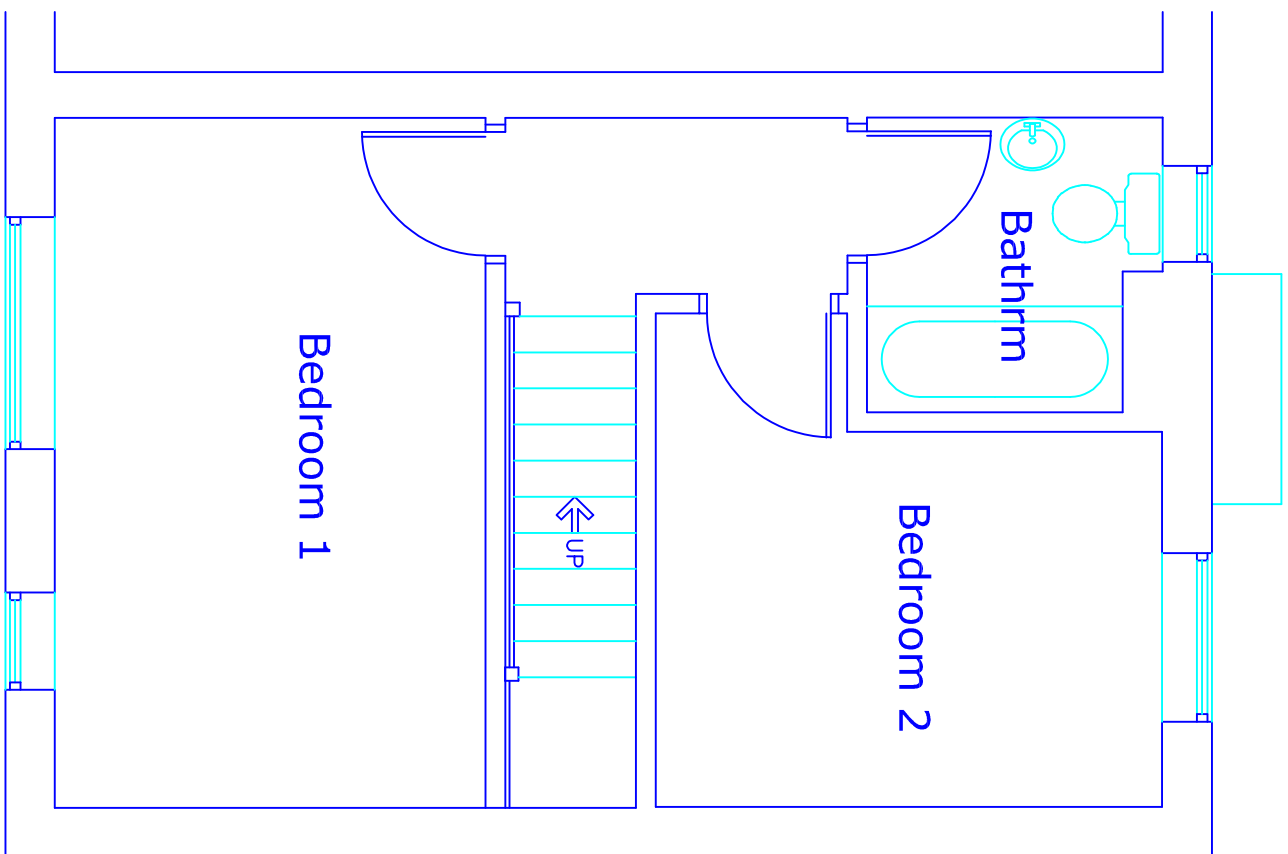

Existing First Floor Plan

This drawing and design concept is the property of PPV design. It should not be reproduced without written permission

2 Helmshore Road, Holcombe Village
Ramsbottom, Lancashire BL8 4PA
Gary Dearden (JK hons) Diphych RJ3A
gdm@ppv-design.co.uk www.ppv-design.co.uk
T. 0706 822751 M. 07112 669482