


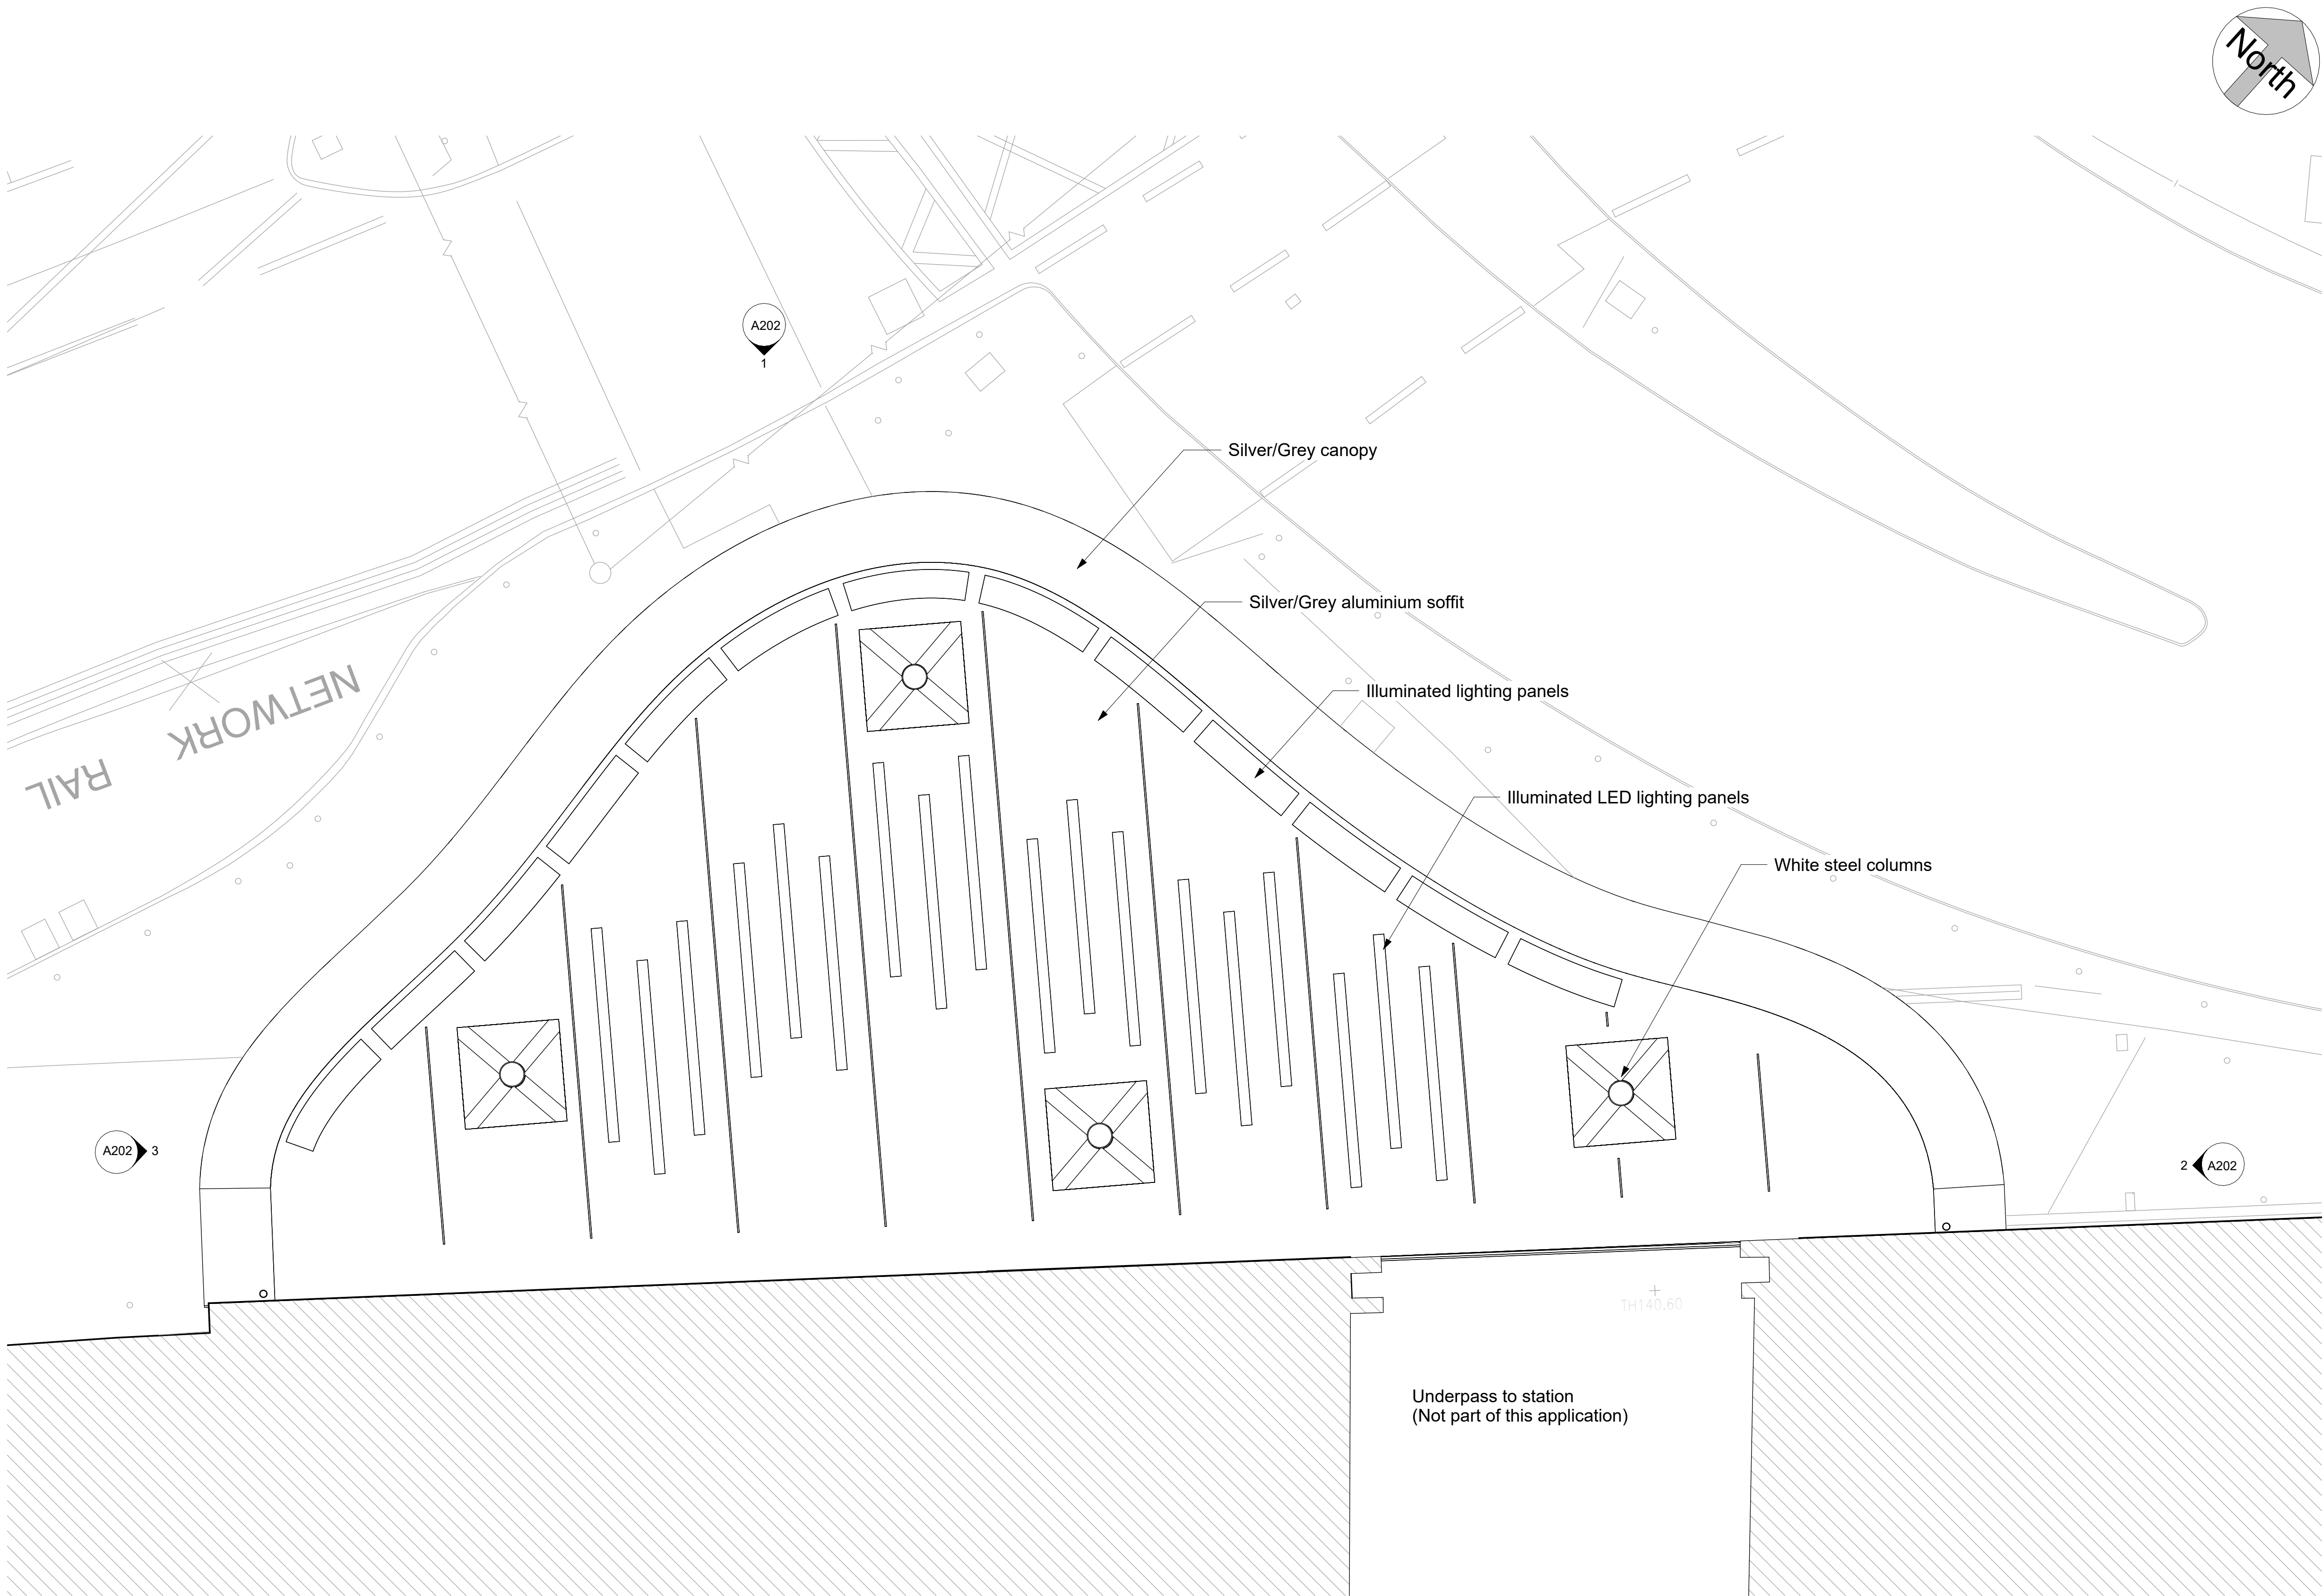

2 Forecourt Works - Roof Soffit Plan
1 : 50

©
DO NOT SCALE. Use figured dimensions only. Contractor is to check all dimensions before commencement of works. This drawing is copyright. This data to be used as x-ref file only - not as live data. This drawing must only be used for the purpose for which it is supplied.

Keyplan

NOTES:

P05	28/08/2025	LPA comments incorporated	RB	GF	GS
P04	06/08/2025	Planning package for Client review	RB	GF	GS
P03	01/08/2025	Issued to Cost Consultant	RB	GF	GS
P02	15/04/2024	Status corrected, Issued to Cost Consultant	LK	GF	GS
P01	25/03/2024	Planning package for Client review	GB	LK	GS
No.	Date	Description of Revision	Drawn	Chkd.	Appr.

Client
Invest In Rochdale

Rochdale
Development
Agency

SEED
Architects

Experience | Design Ethos | Passion
Parsonage Chambers, 3 Parsoange, Manchester M3 2HW - 0161 832 5750

Status
For Review and comment

Project
Rochdale station underpass
improvements

Location Rochdale Station, Station Road,
Rochdale, OL11 1HY
ELR MVN2 **Mileage** 10m 36ch

Drawing Title
Forecourt Works - Roof Soffit Plan

Author GB	Date 19/03/2024	Drawn by GB	Date 19/03/2024
Checker LK	Date 19/03/2024	Approver GS	Date 19/03/2024
Scale 1 : 50		Paper size A1	

Drawing Number 3343-SEA-DRG-AR-A006	Project no. 3343
	Rev. P05

