


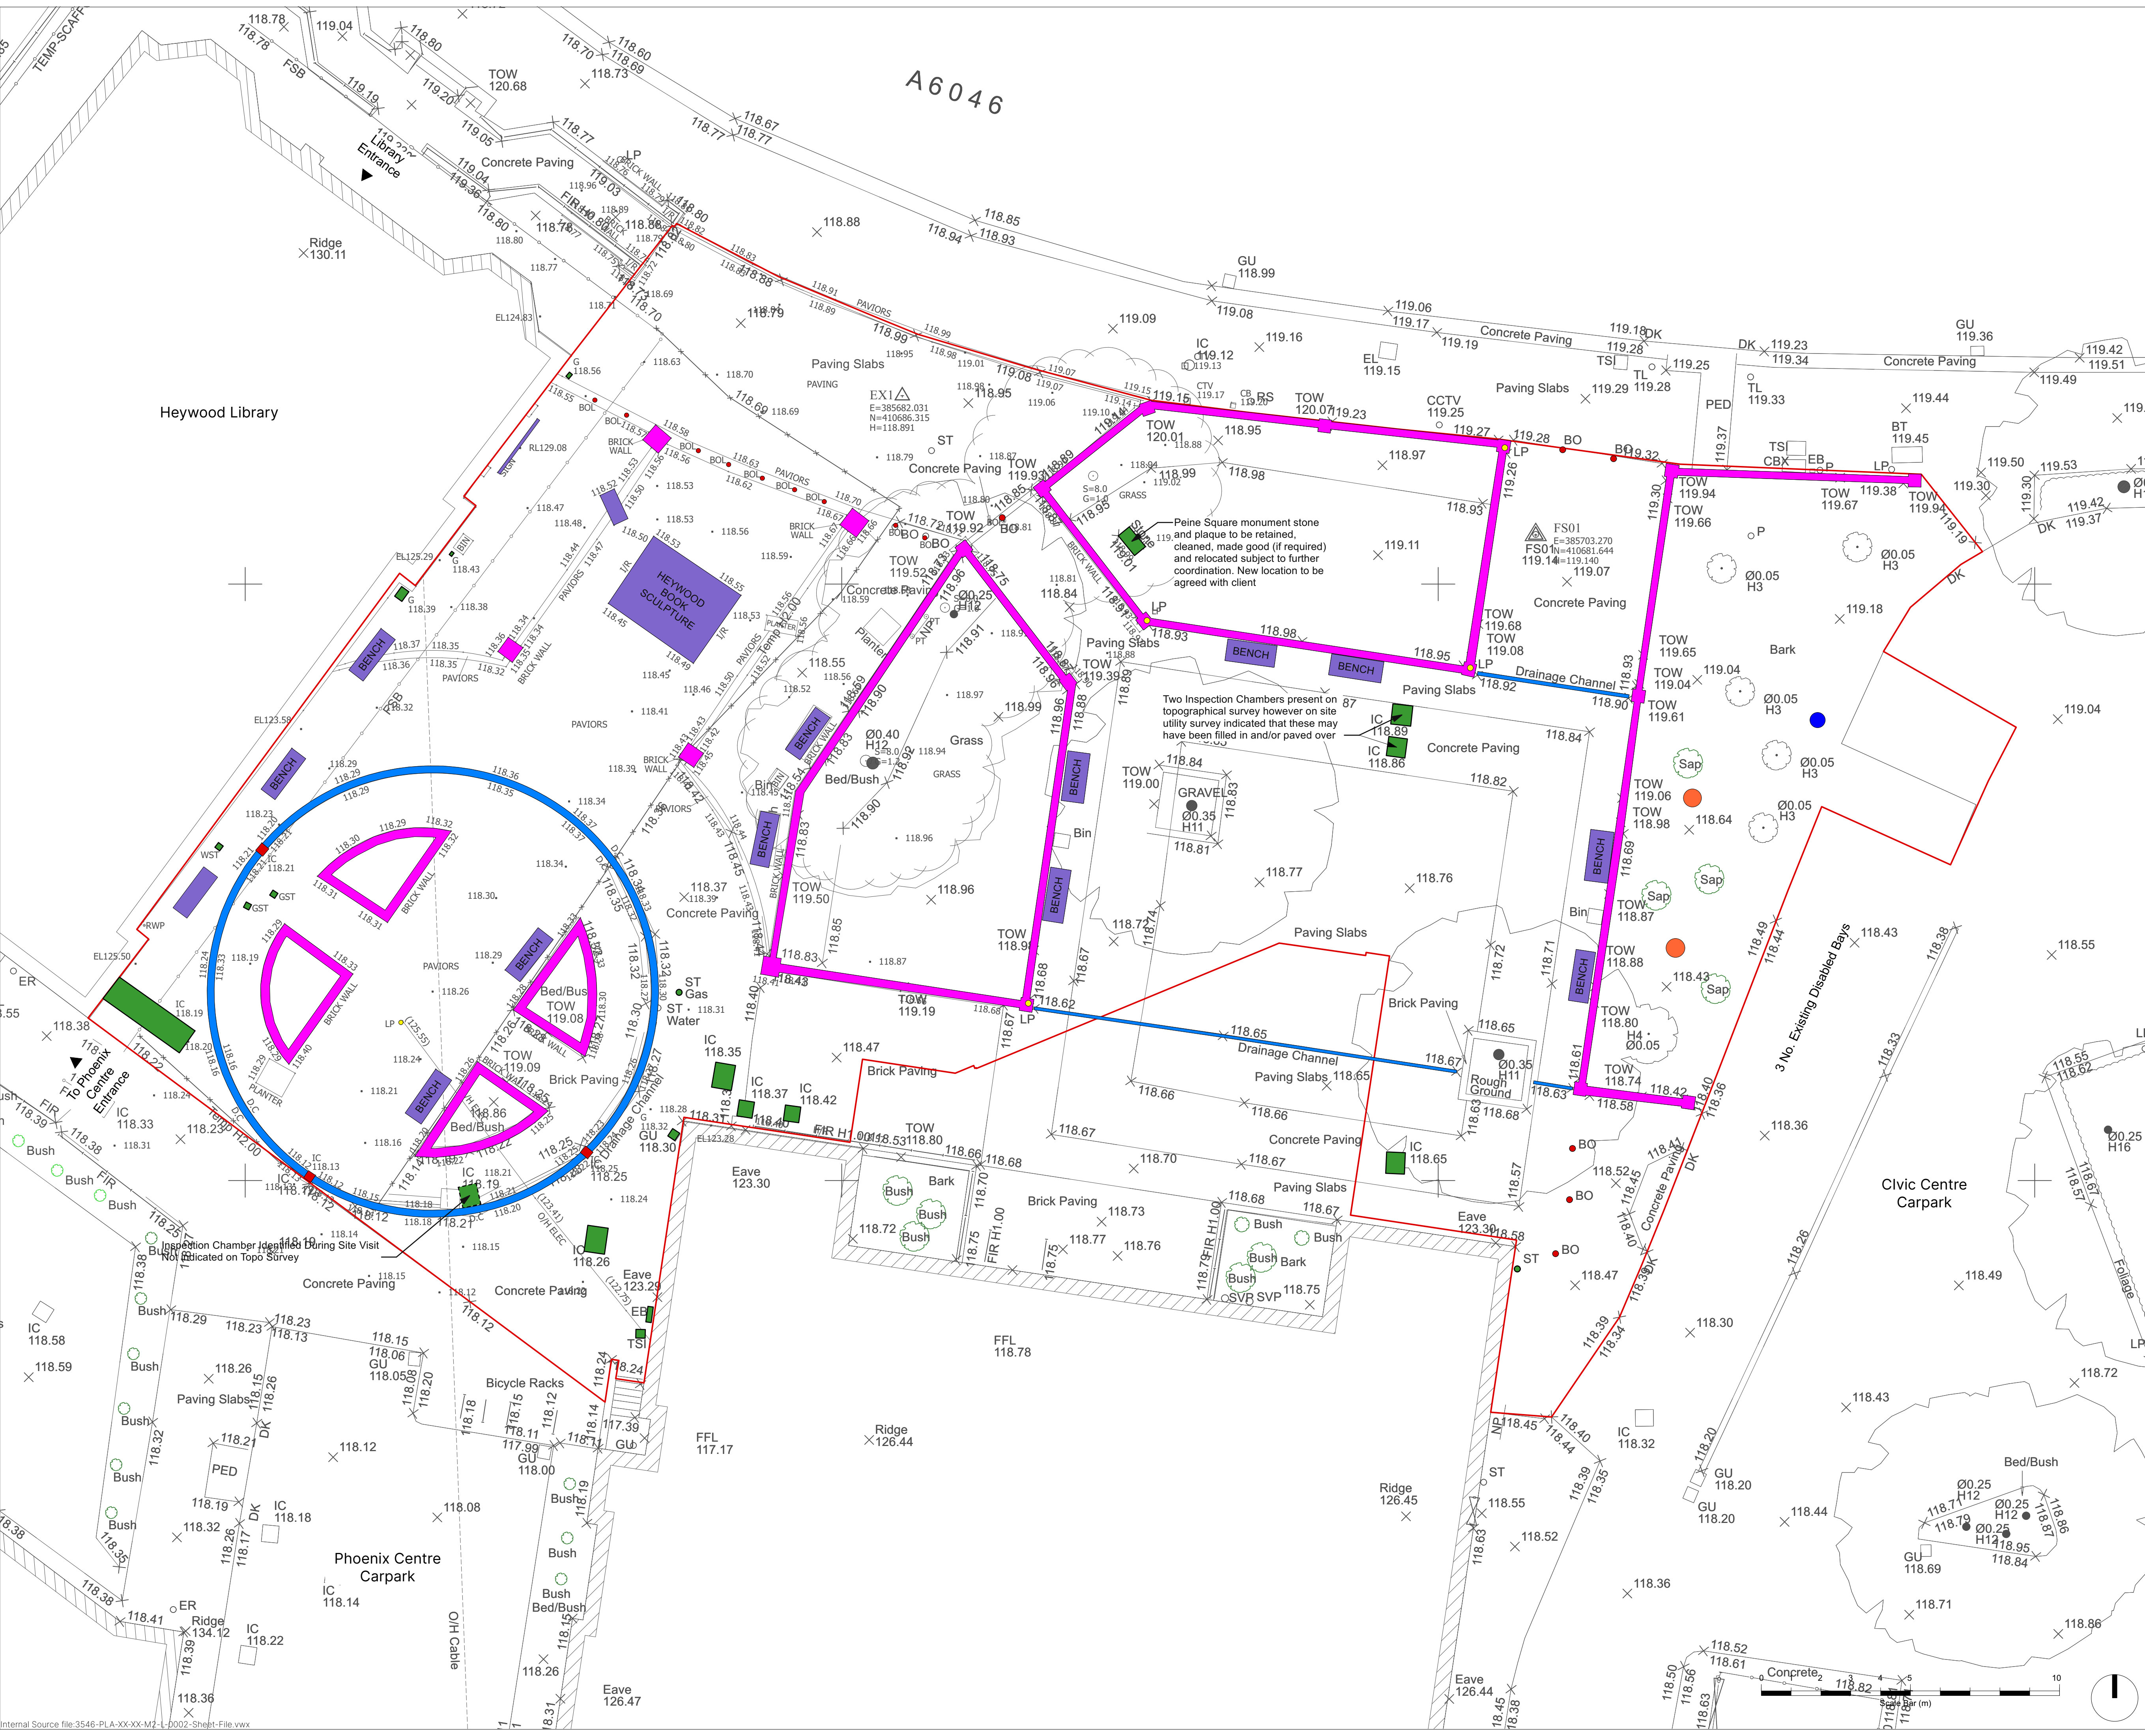

This drawing is copyright protected and may not be reproduced in whole or part without written authority from the owner.

NOTES:

- Do not scale from this drawing; always work to noted dimensions.
- Always work to noted dimensions.
- All dimensions are in millimetres unless otherwise stated.
- All setting out, levels and dimensions to be agreed on site.
- The dimensions of all materials must be checked on site before laid out.
- This drawing must be read with the relevant specification clauses and detail drawings.
- Order of construction and setting out to be agreed on site.

This drawing should be read in conjunction with the following:

3546-PLA-XX-XX-DR-L-1000 Hardworks General Arrangement Plan
3546-PLA-XX-XX-DR-L-2000 Softworks General Arrangement Plan
3546-PLA-XX-XX-DR-L-2001 Tree Retention and Removal Plan
3546-PLA-XX-XX-DR-L-3000 Levels & Fall General Arrangement Plan
3546-PLA-XX-XX-DR-L-4000 Furniture General Arrangement Plan
3546-PLA-XX-XX-DR-L-4001 Lighting General Arrangement Plan

KEY

Redline Boundary

Existing In Ground Features

To be Retained

Existing In Ground Features (to be retained)
- As per topographic survey

Existing Wooden Sculpture (retain if possible)
- Indicative positions indicated
- Retained if possible, otherwise relocated
- Any relocation subject to further coordination

To be Relocated

Existing Wooden Sculpture (relocated)
- Indicative existing positions indicated
- Any relocation subject to further coordination

Existing In Ground Features (to be relocated)
- Relocation subject to further coordination

To be Removed

Existing In Ground Features (to be removed)
- As per topographic survey

Existing Drainage Channel (to be removed)
- As per topographic survey

Existing Walls (to be removed)
- As per topographic survey

Existing Lighting Pole (to be removed)
- As per topographic survey

Existing Bollard (to be removed)
- As per topographic survey

C01	30/05/25	Stage 5 Issue	YH	SPL		
Revision	Date	Description	Drawn	Apprv.		
PLANIT Manchester London Liverpool Leeds Standish Manchester 2 Back Grafton Street Altrincham Cheshire WA14 1DY W: plant-it.com E: info@plant-it.com T: 0151 363 1230						
Client	Rochdale Borough Council					
Project	Heywood Peine Square					
Drg Title	Existing Features Coordination Plan					
Created on	27/01/25	Created by	MB	Approved by	SPL	
Scale	1:100	Size	A1	Workstage	RIBA 5	
Drg No.	3546-PLA-XX-XX-DR-L-0004		Suitability	S3	Revision	C01

© Plantit I.E. Limited