


1. Front - Proposed Building A


2. Left Side - Proposed Building A

3. Rear - Proposed Building A


4. Right Side - Proposed Building A

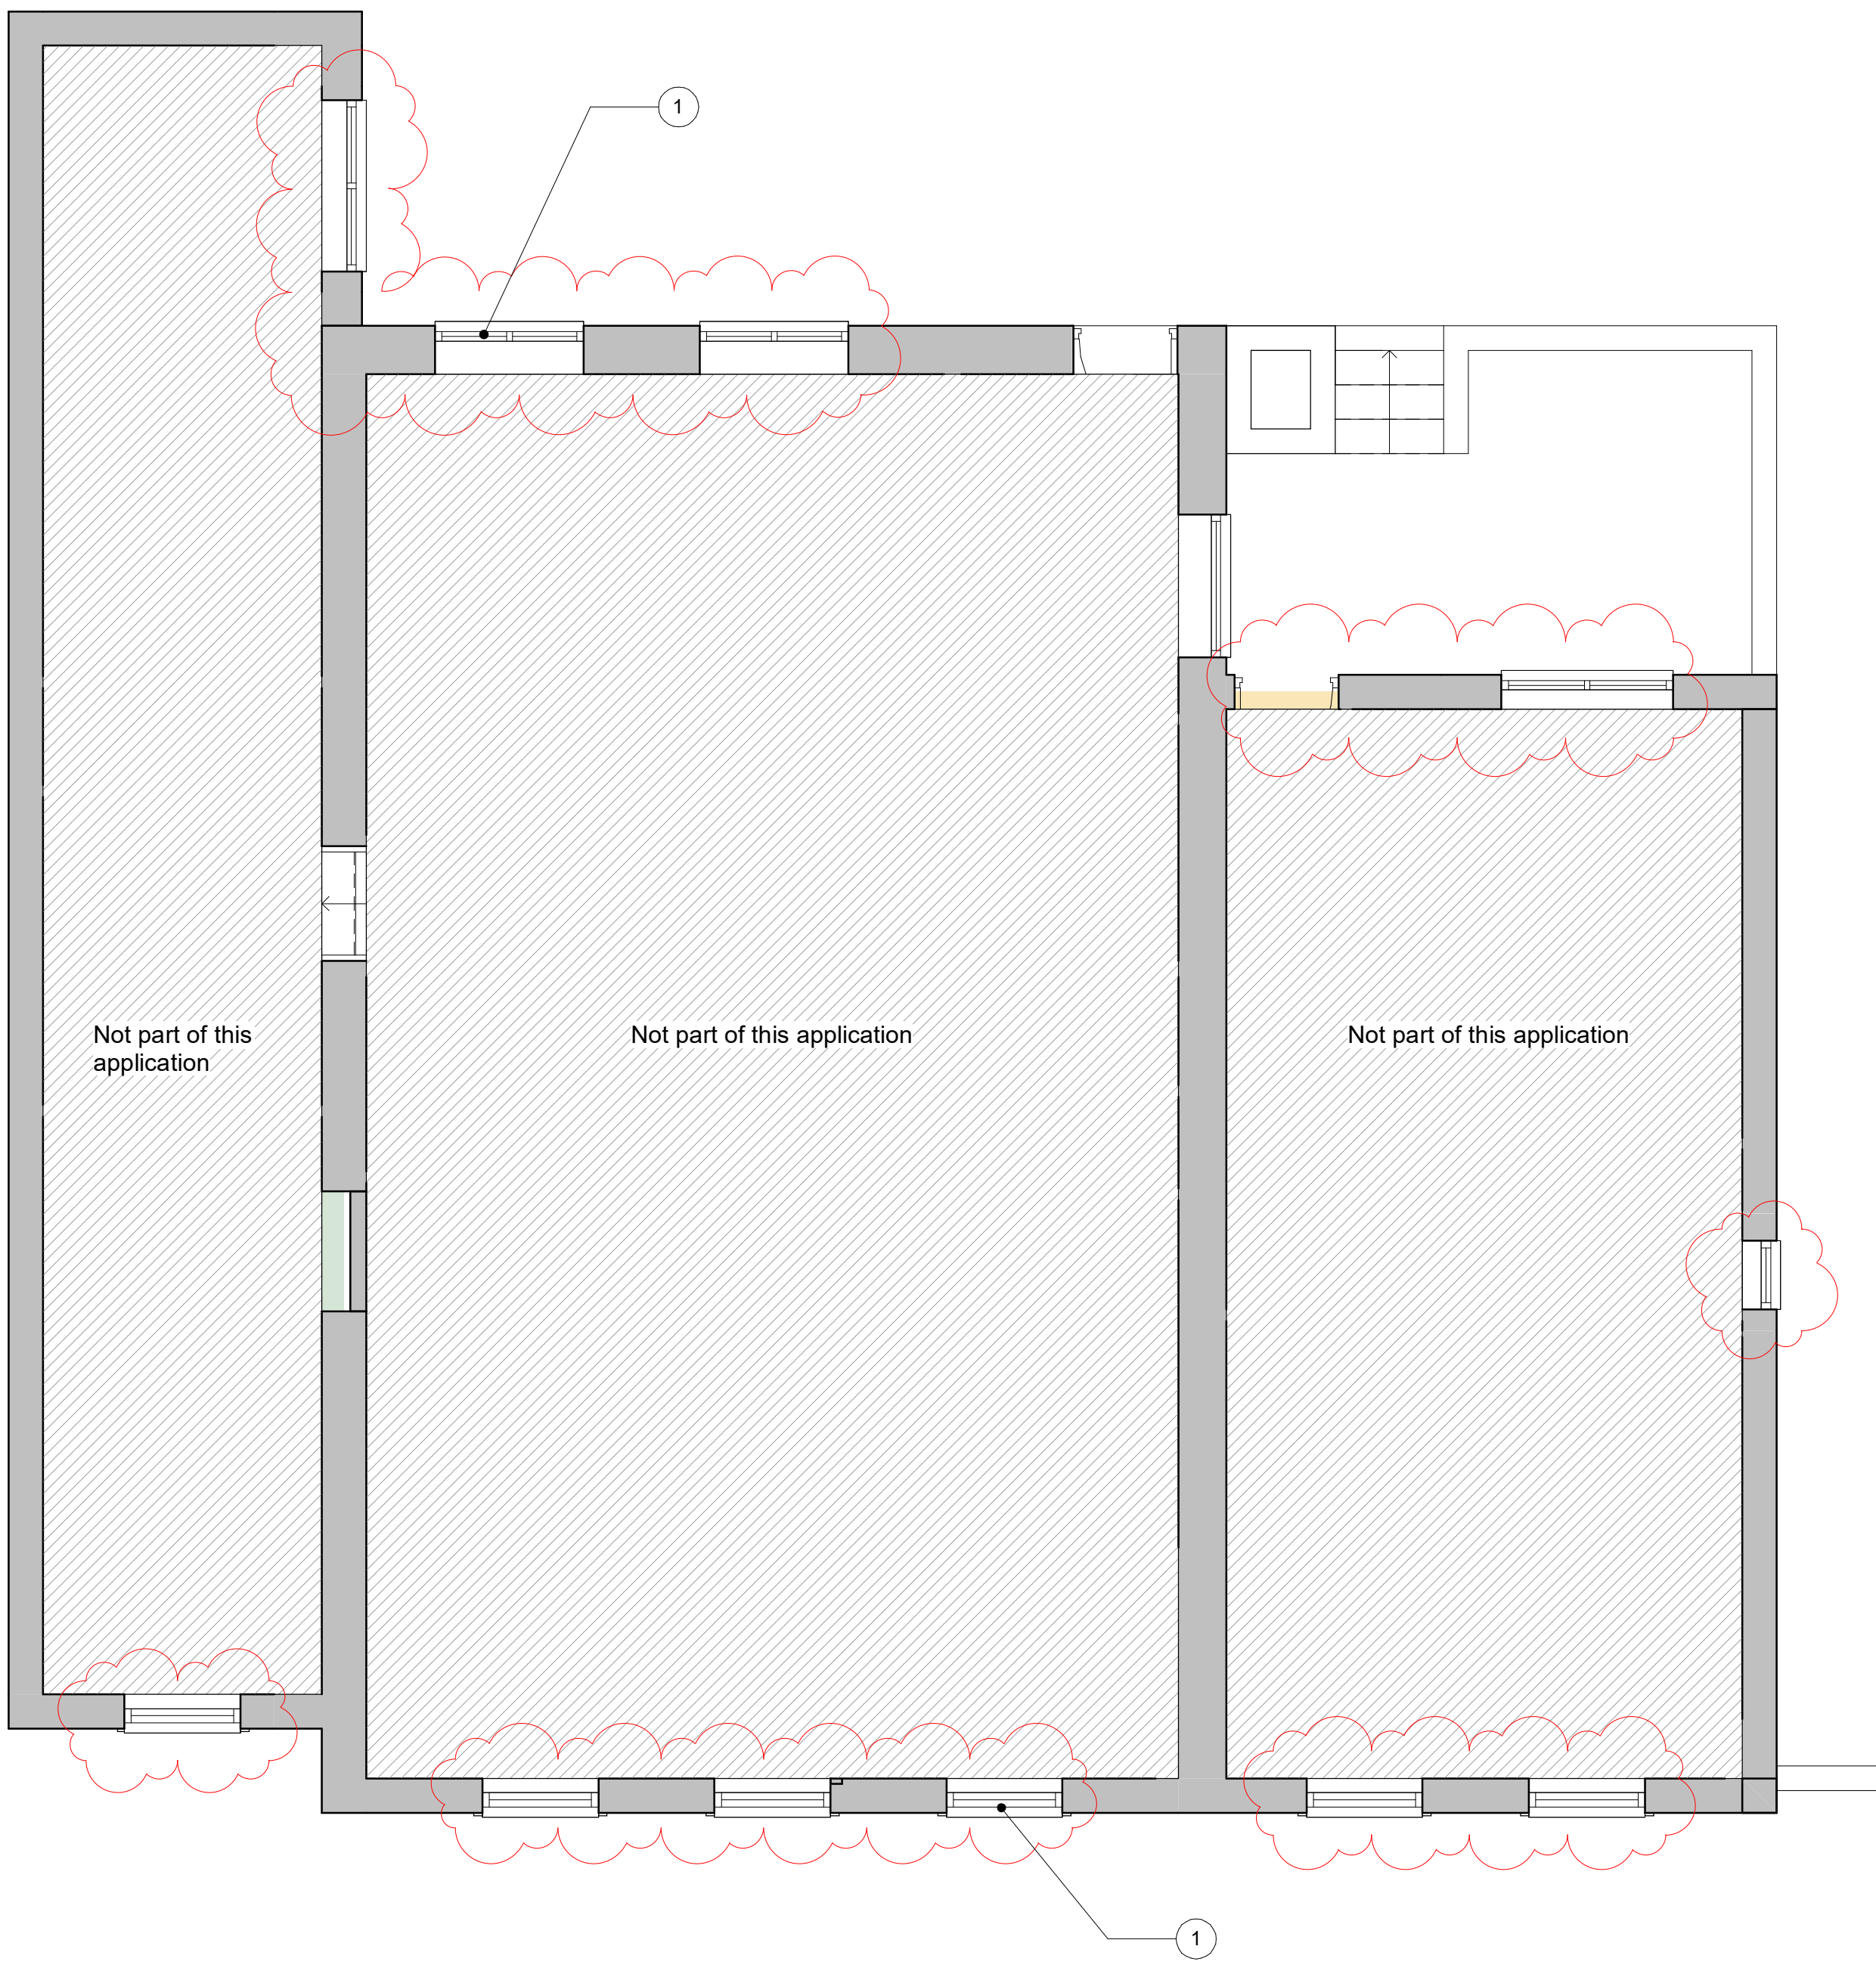

5. Level A0 - GA Proposed

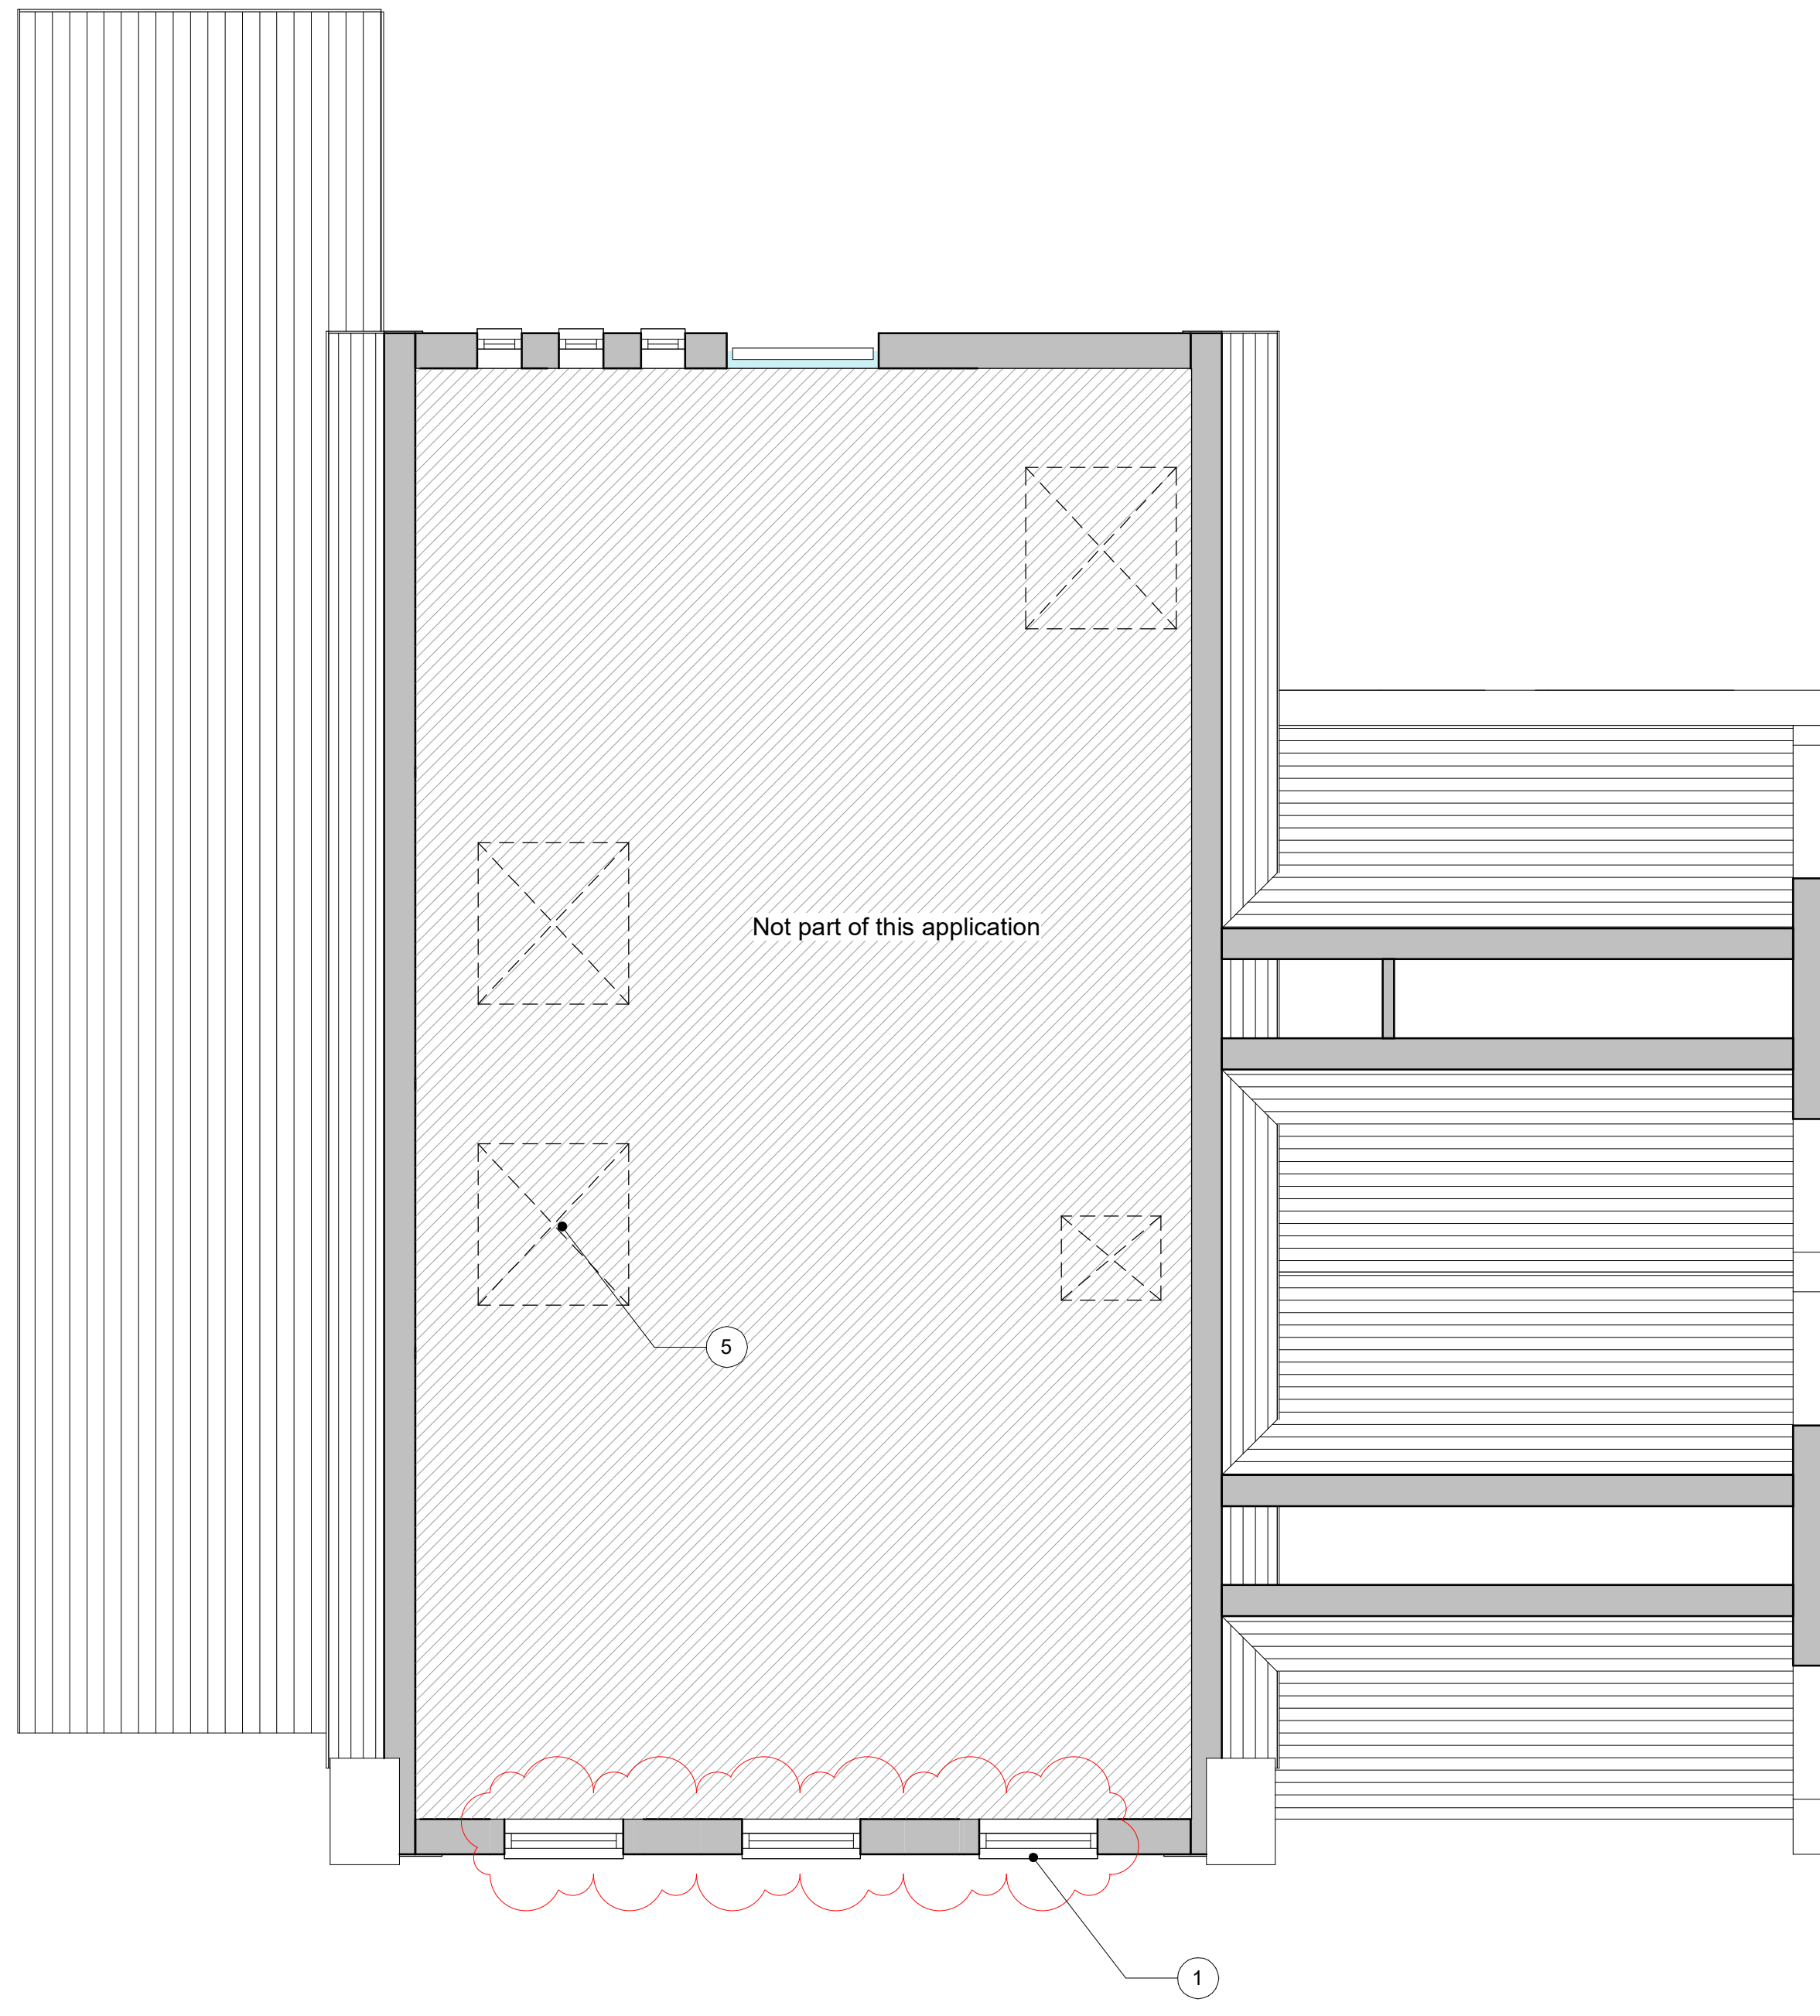

6. Level A1 - GA Proposed

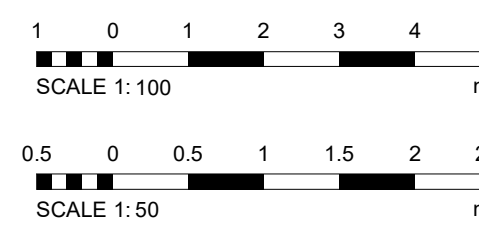

Note Block - Plans/ Elevations - GA

- 1 Proposed doors and windows outlined in red
- 2 Removal of existing cladding to expose fair face brickwork
- 3 Finish wall with white render
- 4 Proposed window surrounds
- 5 Proposed roof windows outlined in red

PROJECT	SCALE @ A1	DATE	BY	DATE
Church St Ind Estate	As indicated	DEC 24	CW	
CLIENT	STATUS	PROJECT NO.	DRAWING NO.	REV.
Ventures Uk Ltd	PLANNING	DA24072.1.	004.	1
NOTES				
DISCLAIMER: ALL RIGHTS RESERVED. THIS DRAWING MUST NOT BE REPRODUCED WITHOUT WRITTEN CONSENT. ALL DIMENSIONS AND MATERIALS SHALL BE CHECKED AND CONFIRMED ON SITE AND COORDINATED TO THE EXISTING SITUATION. THE DRAWING SHALL BE IN ACCORDANCE WITH CURRENT STATUTORY LEGISLATION, RELEVANT CODES OF PRACTICE AND BEST PRACTICE. ALL DIMENSIONS ON THIS DRAWING ARE IN MILLIMETERS UNLESS OTHERWISE STATED.				

DEBTAL ARCHITECTURE
www.debtal.co.uk