


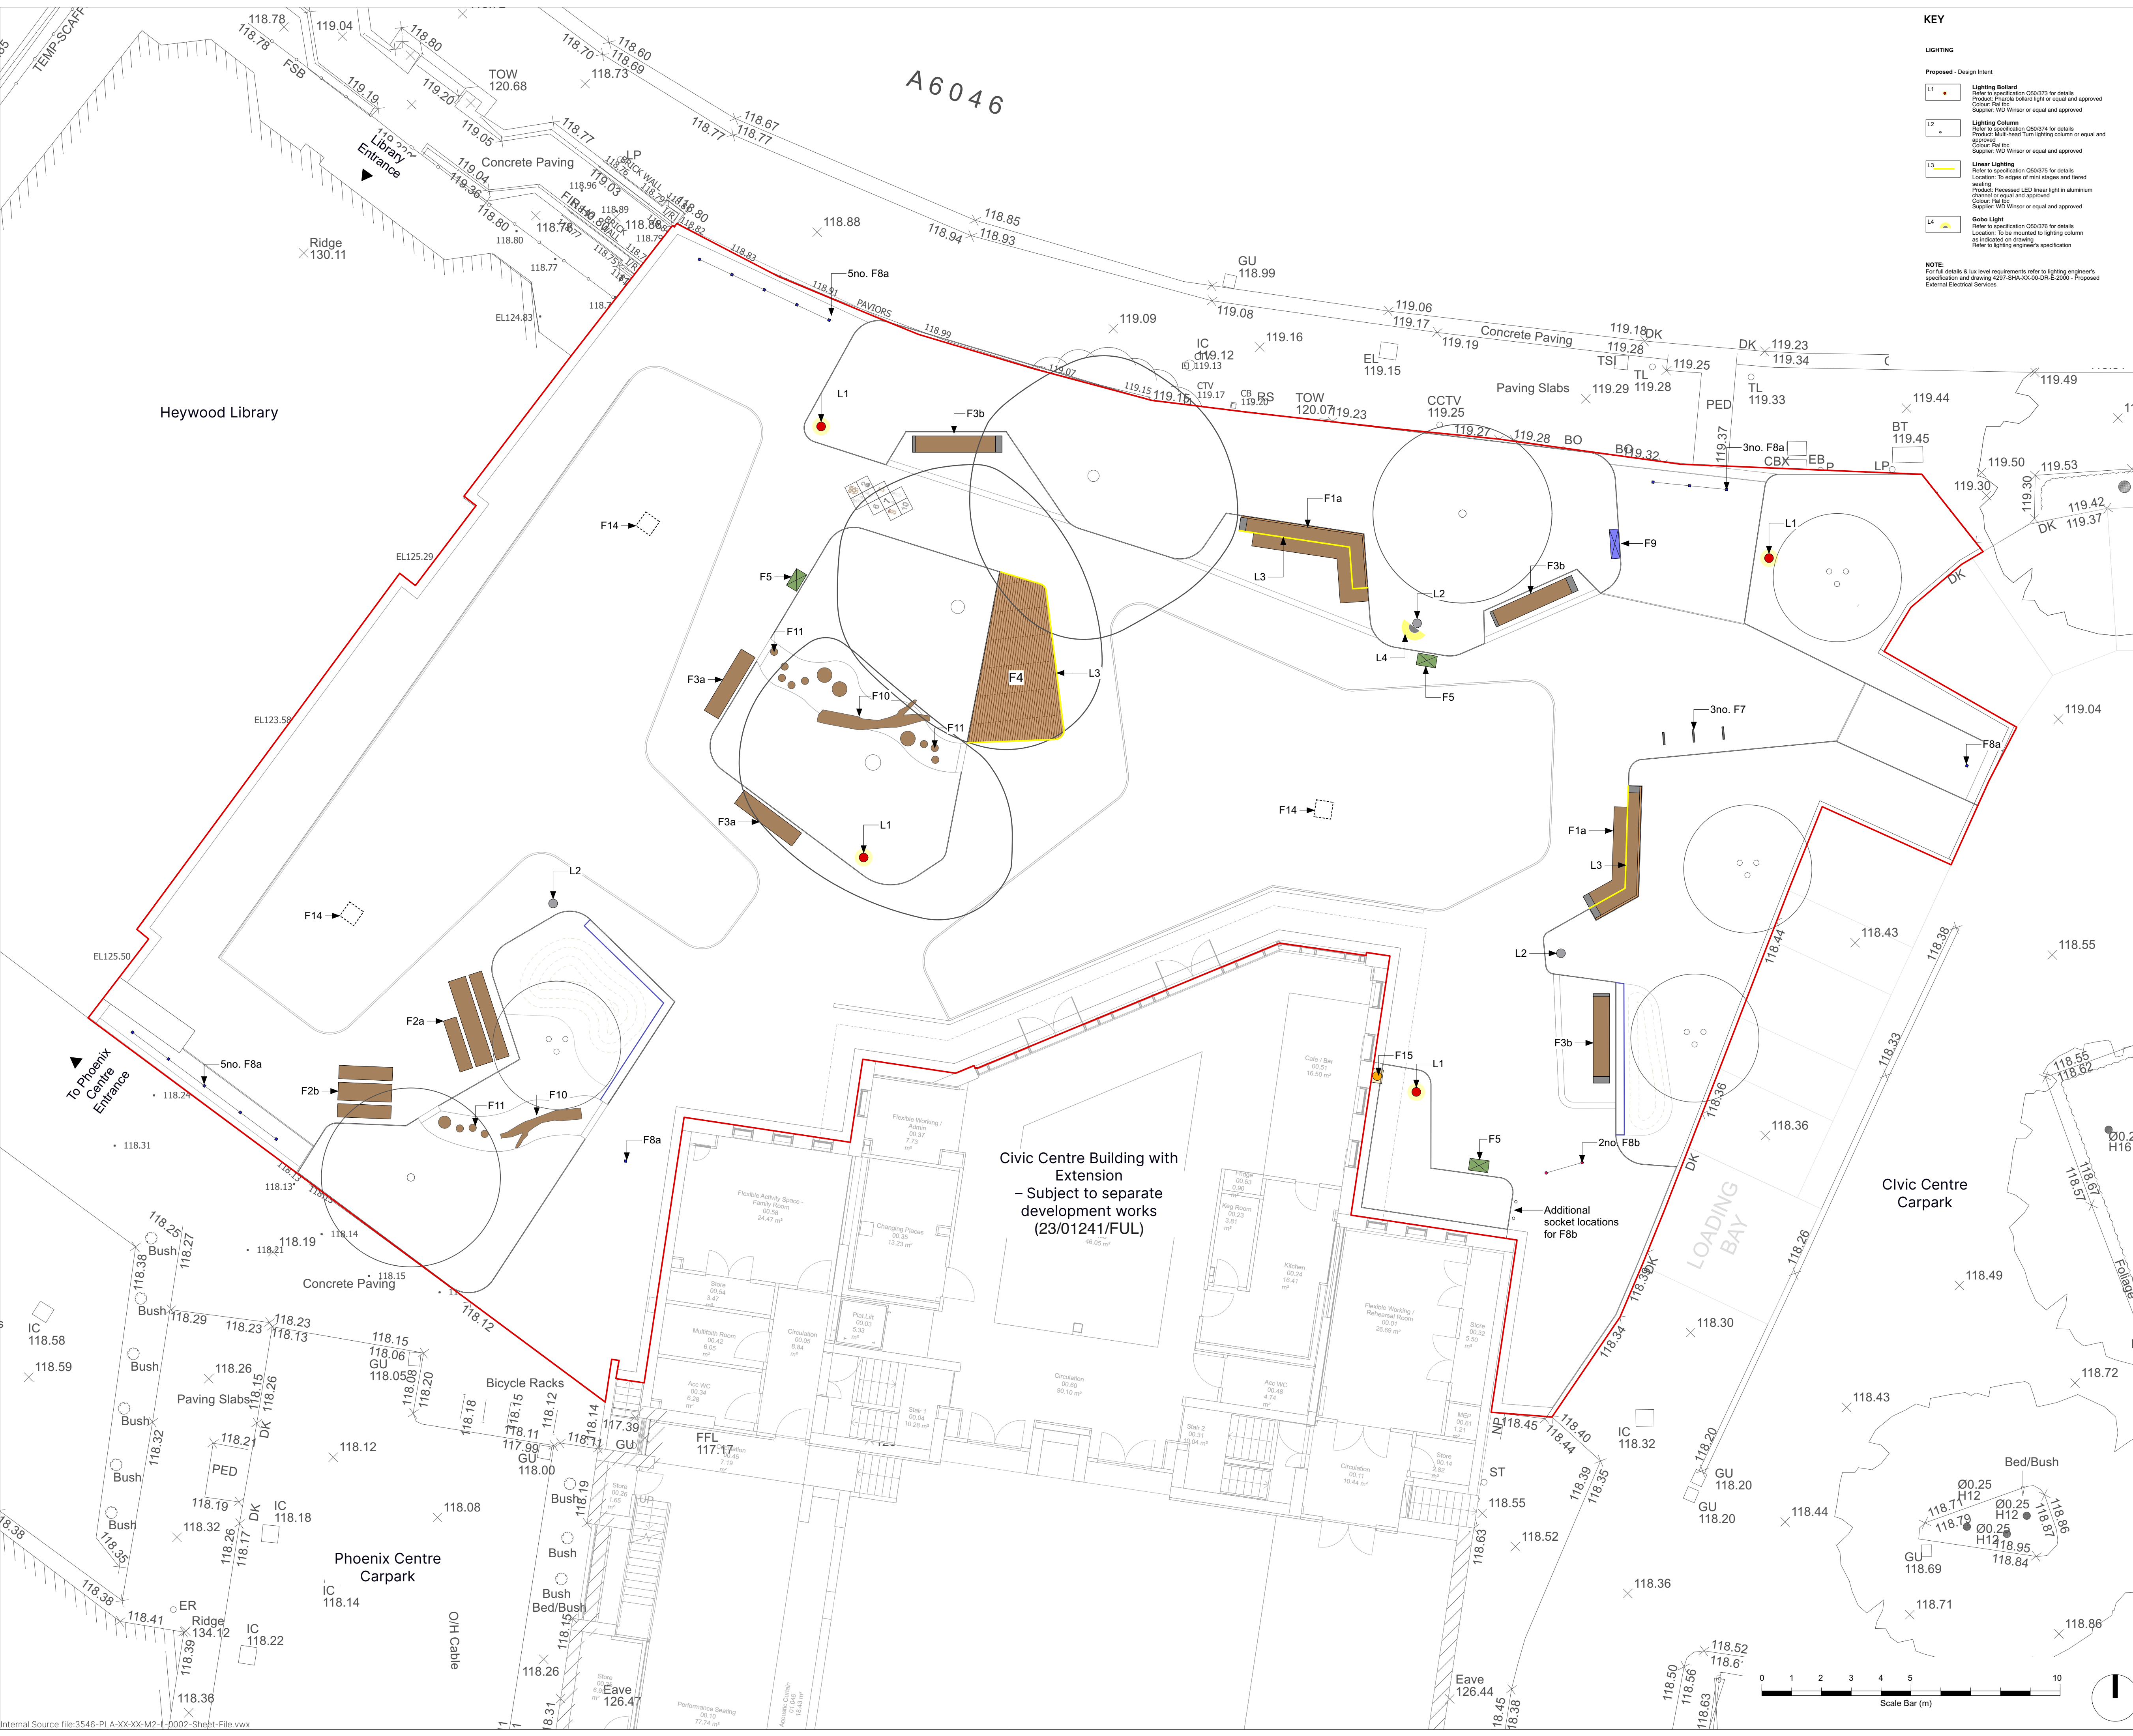

KEY

LIGHTING

Proposed - Design Intent






KEY

Redline Boundary

STREET FURNITURE

Proposed

F1a **Bespoke Timber Bench - Type 1**
Refer to specification Q00240 for details
Refer to drawing 3546-PLA-XX-00-DR-L-7002 for details
Product: Bespoke Timber Bench
Size: 3000mm x 450mm x 45mm (table)
Material: Powder Coated Steel, Hard Wood
Colour:RAL 1023 (Traffic Yellow)
Supplier: Bailey Street Furniture Group or similar approved

F2a **Timber Picnic Set - Type 1**
Refer to specification Q00241 for details
Product: GreenGate Picnic Set
Size: 1800mm x 450mm x 45mm (table)
Material: Powder Coated Steel, Hard Wood
Colour:RAL 1023 (Traffic Yellow)
Supplier: Bailey Street Furniture Group or similar approved

F2b **Timber Picnic Set - Type 1**
Refer to specification Q00241 for details
Product: GreenGate Picnic Set
Size: 1800mm x 450mm x 45mm (table)
Material: Powder Coated Steel, Hard Wood
Colour:RAL 1023 (Traffic Yellow)
Supplier: Bailey Street Furniture Group or similar approved

F3a **Timber Bench**
Refer to specification Q00240 for details
Product: GreenGate Bench

F3b **Timber Bench with Oversized Armrest**
Refer to specification Q00240 for details
Product: GreenGate Bench
Size: 3000mm x 450mm x 45mm (table)
Material: Powder Coated Steel, Hard Wood
Colour:RAL 1023 (Traffic Yellow)
Supplier: Bailey Street Furniture Group or similar approved











Revision	Date	Description	Drawn	Apprvd.
C01	30/05/25	Stage 5 Issue	YH	SPL

PLANIT

Manchester | London | Liverpool | Leeds | Standish

Manchester
2 Back Grafton Street
Altrincham
Cheshire
WA14 1DY

W: planit-ie.com
E: info@planit-ie.com
T: 0151 363 1230

Client	Rochdale Borough Council				
Project	Heywood Peine Square				
Drg Title	Furniture & Lighting				
Created on	27/09/24	Created by	MB	Approved by	SPL
Scale	1:100	Size	A1	Workstage	RIBA 5
Drg No.	3546-PLA-XX-XX-DR-L-4000	Suitability	S3	Revision	C01

© Planit I.E. Limited