


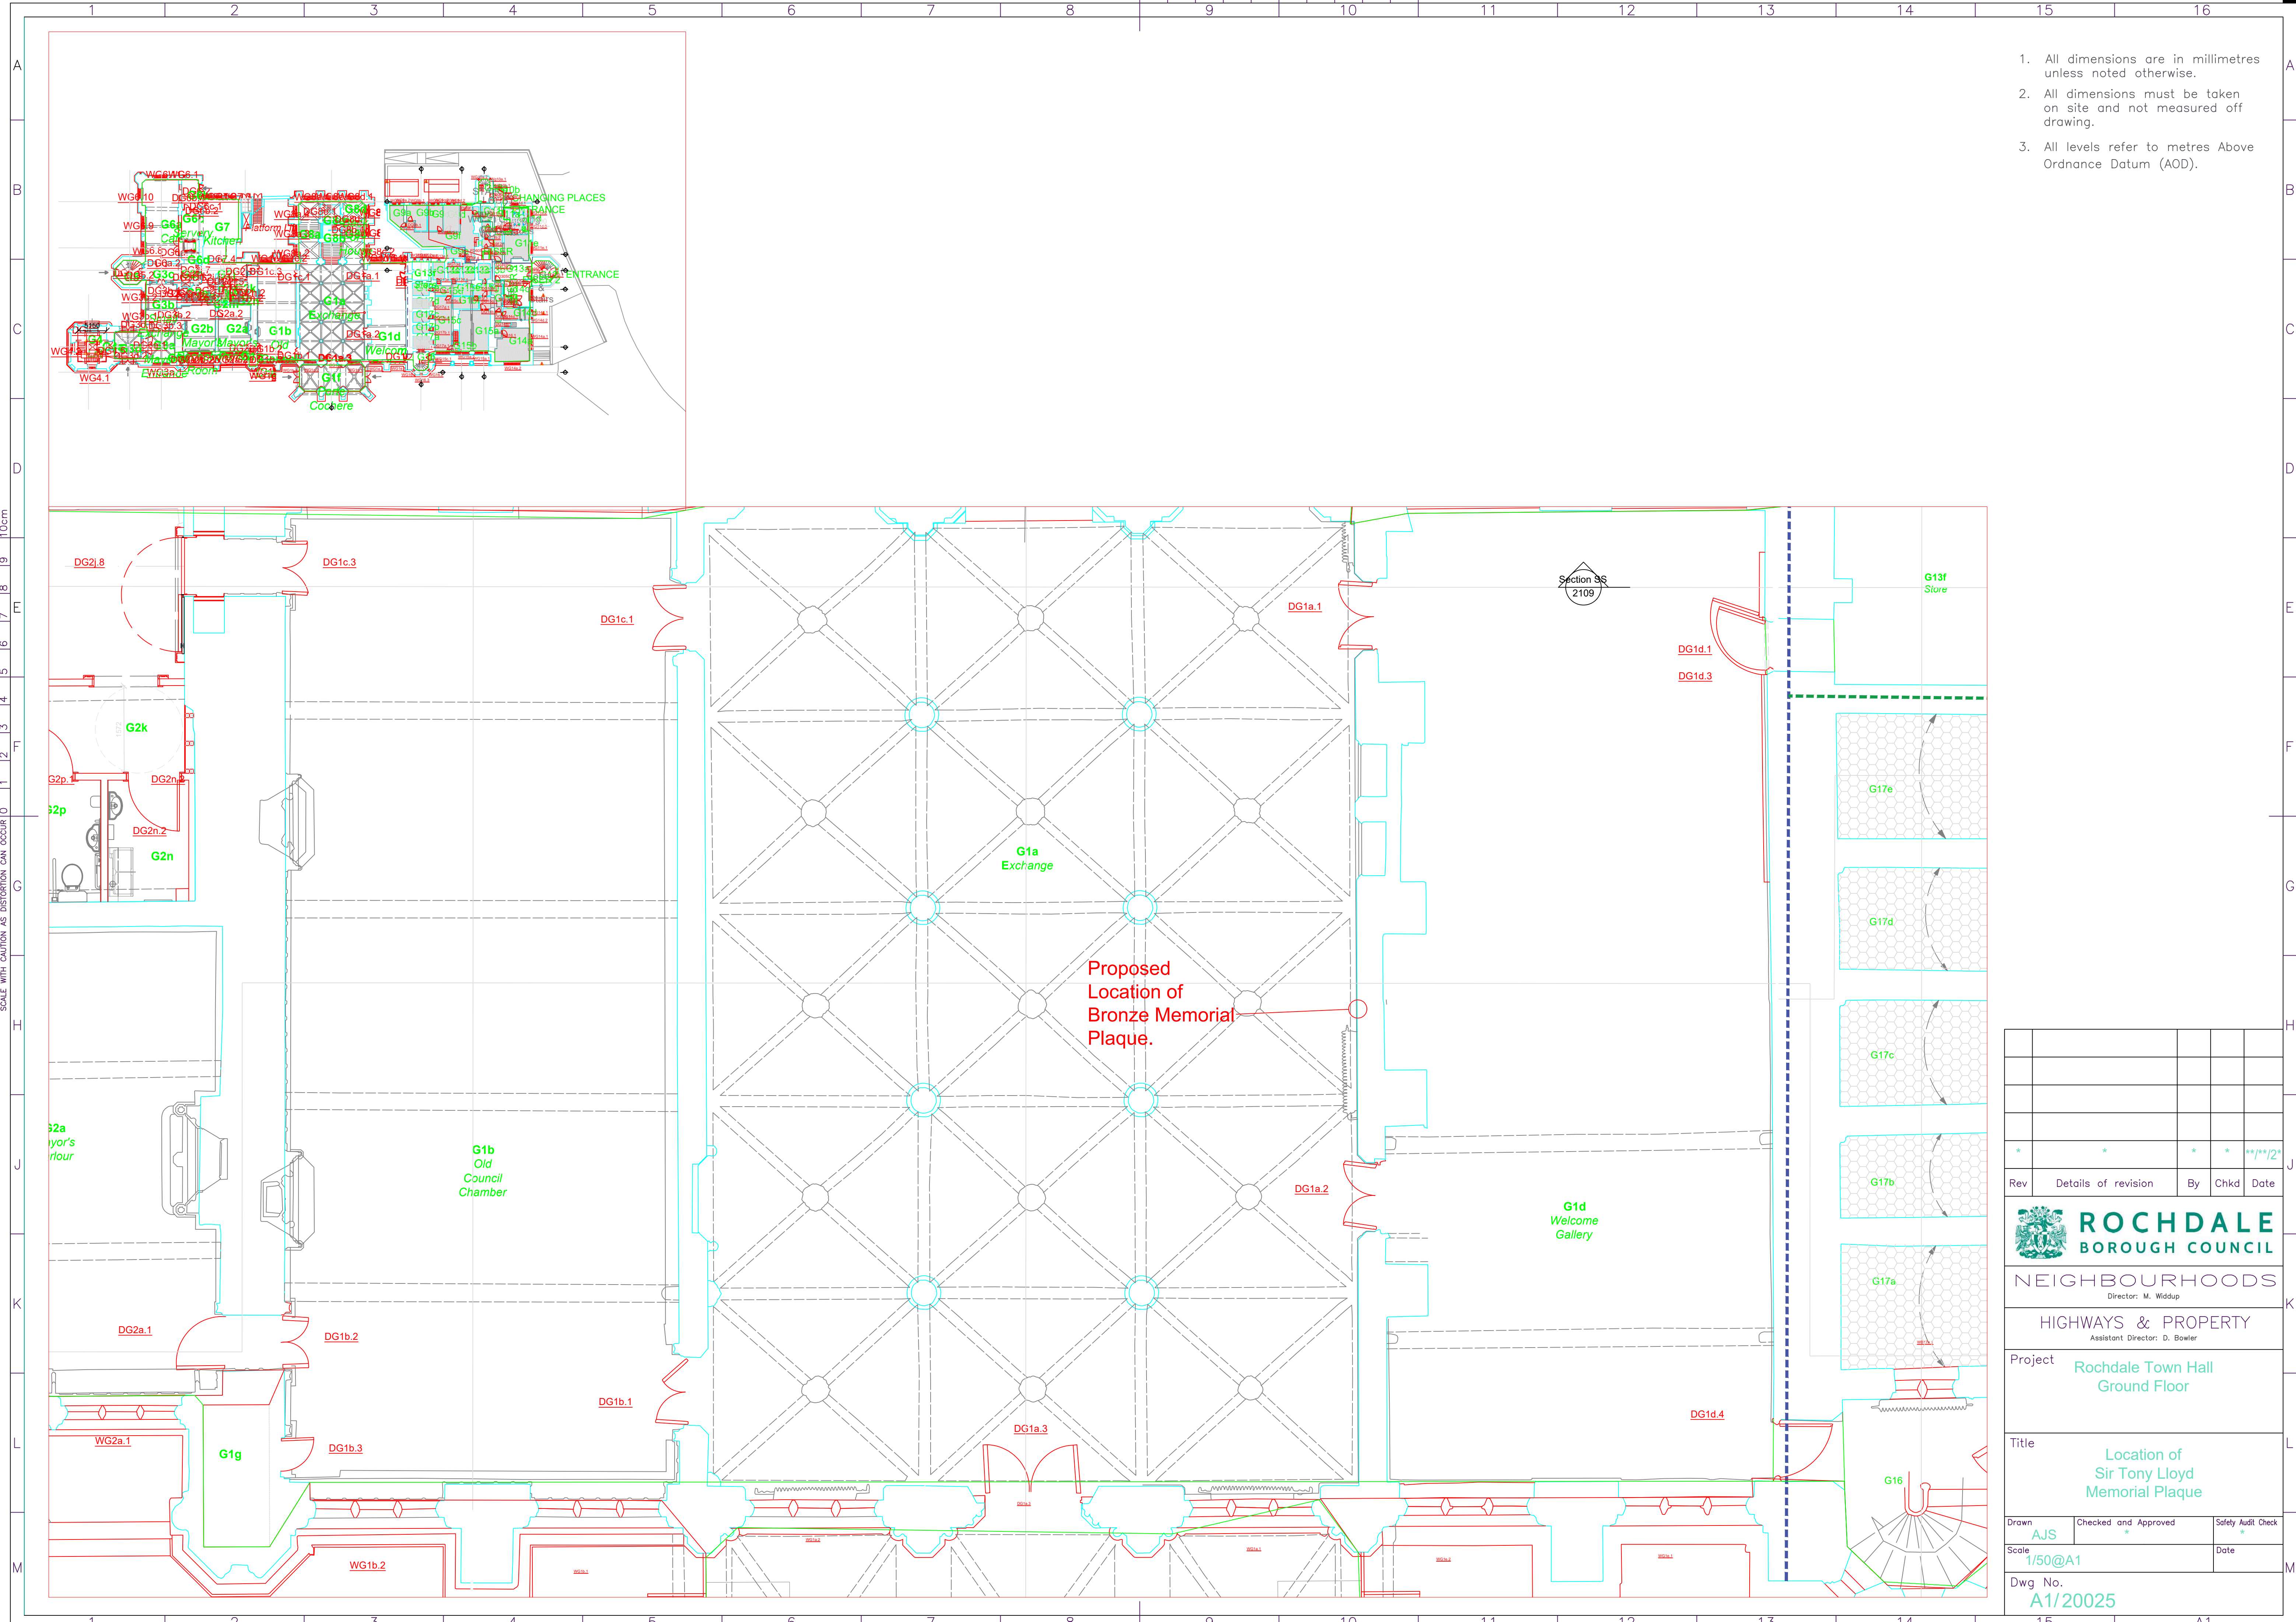

1. All dimensions are in millimetres unless noted otherwise.
2. All dimensions must be taken on site and not measured off drawing.
3. All levels refer to metres Above Ordnance Datum (AOD).

Section SS
2109

Proposed
Location of
Bronze Memorial
Plaque.

Rev	Details of revision	By	Chkd	Date
*	*	*	*	**/**/2*

ROCHDALE BOROUGH COUNCIL
NEIGHBOURHOODS
Director: M. Widdup

HIGHWAYS & PROPERTY
Assistant Director: D. Bowler

Project: **Rochdale Town Hall Ground Floor**

Title: **Location of Sir Tony Lloyd Memorial Plaque**

Drawn: **AJS**
Scale: **1/50@A1**
Dwg No.: **A1/20025**

Checked and Approved: *
Safety Audit Check: *
Date: *