


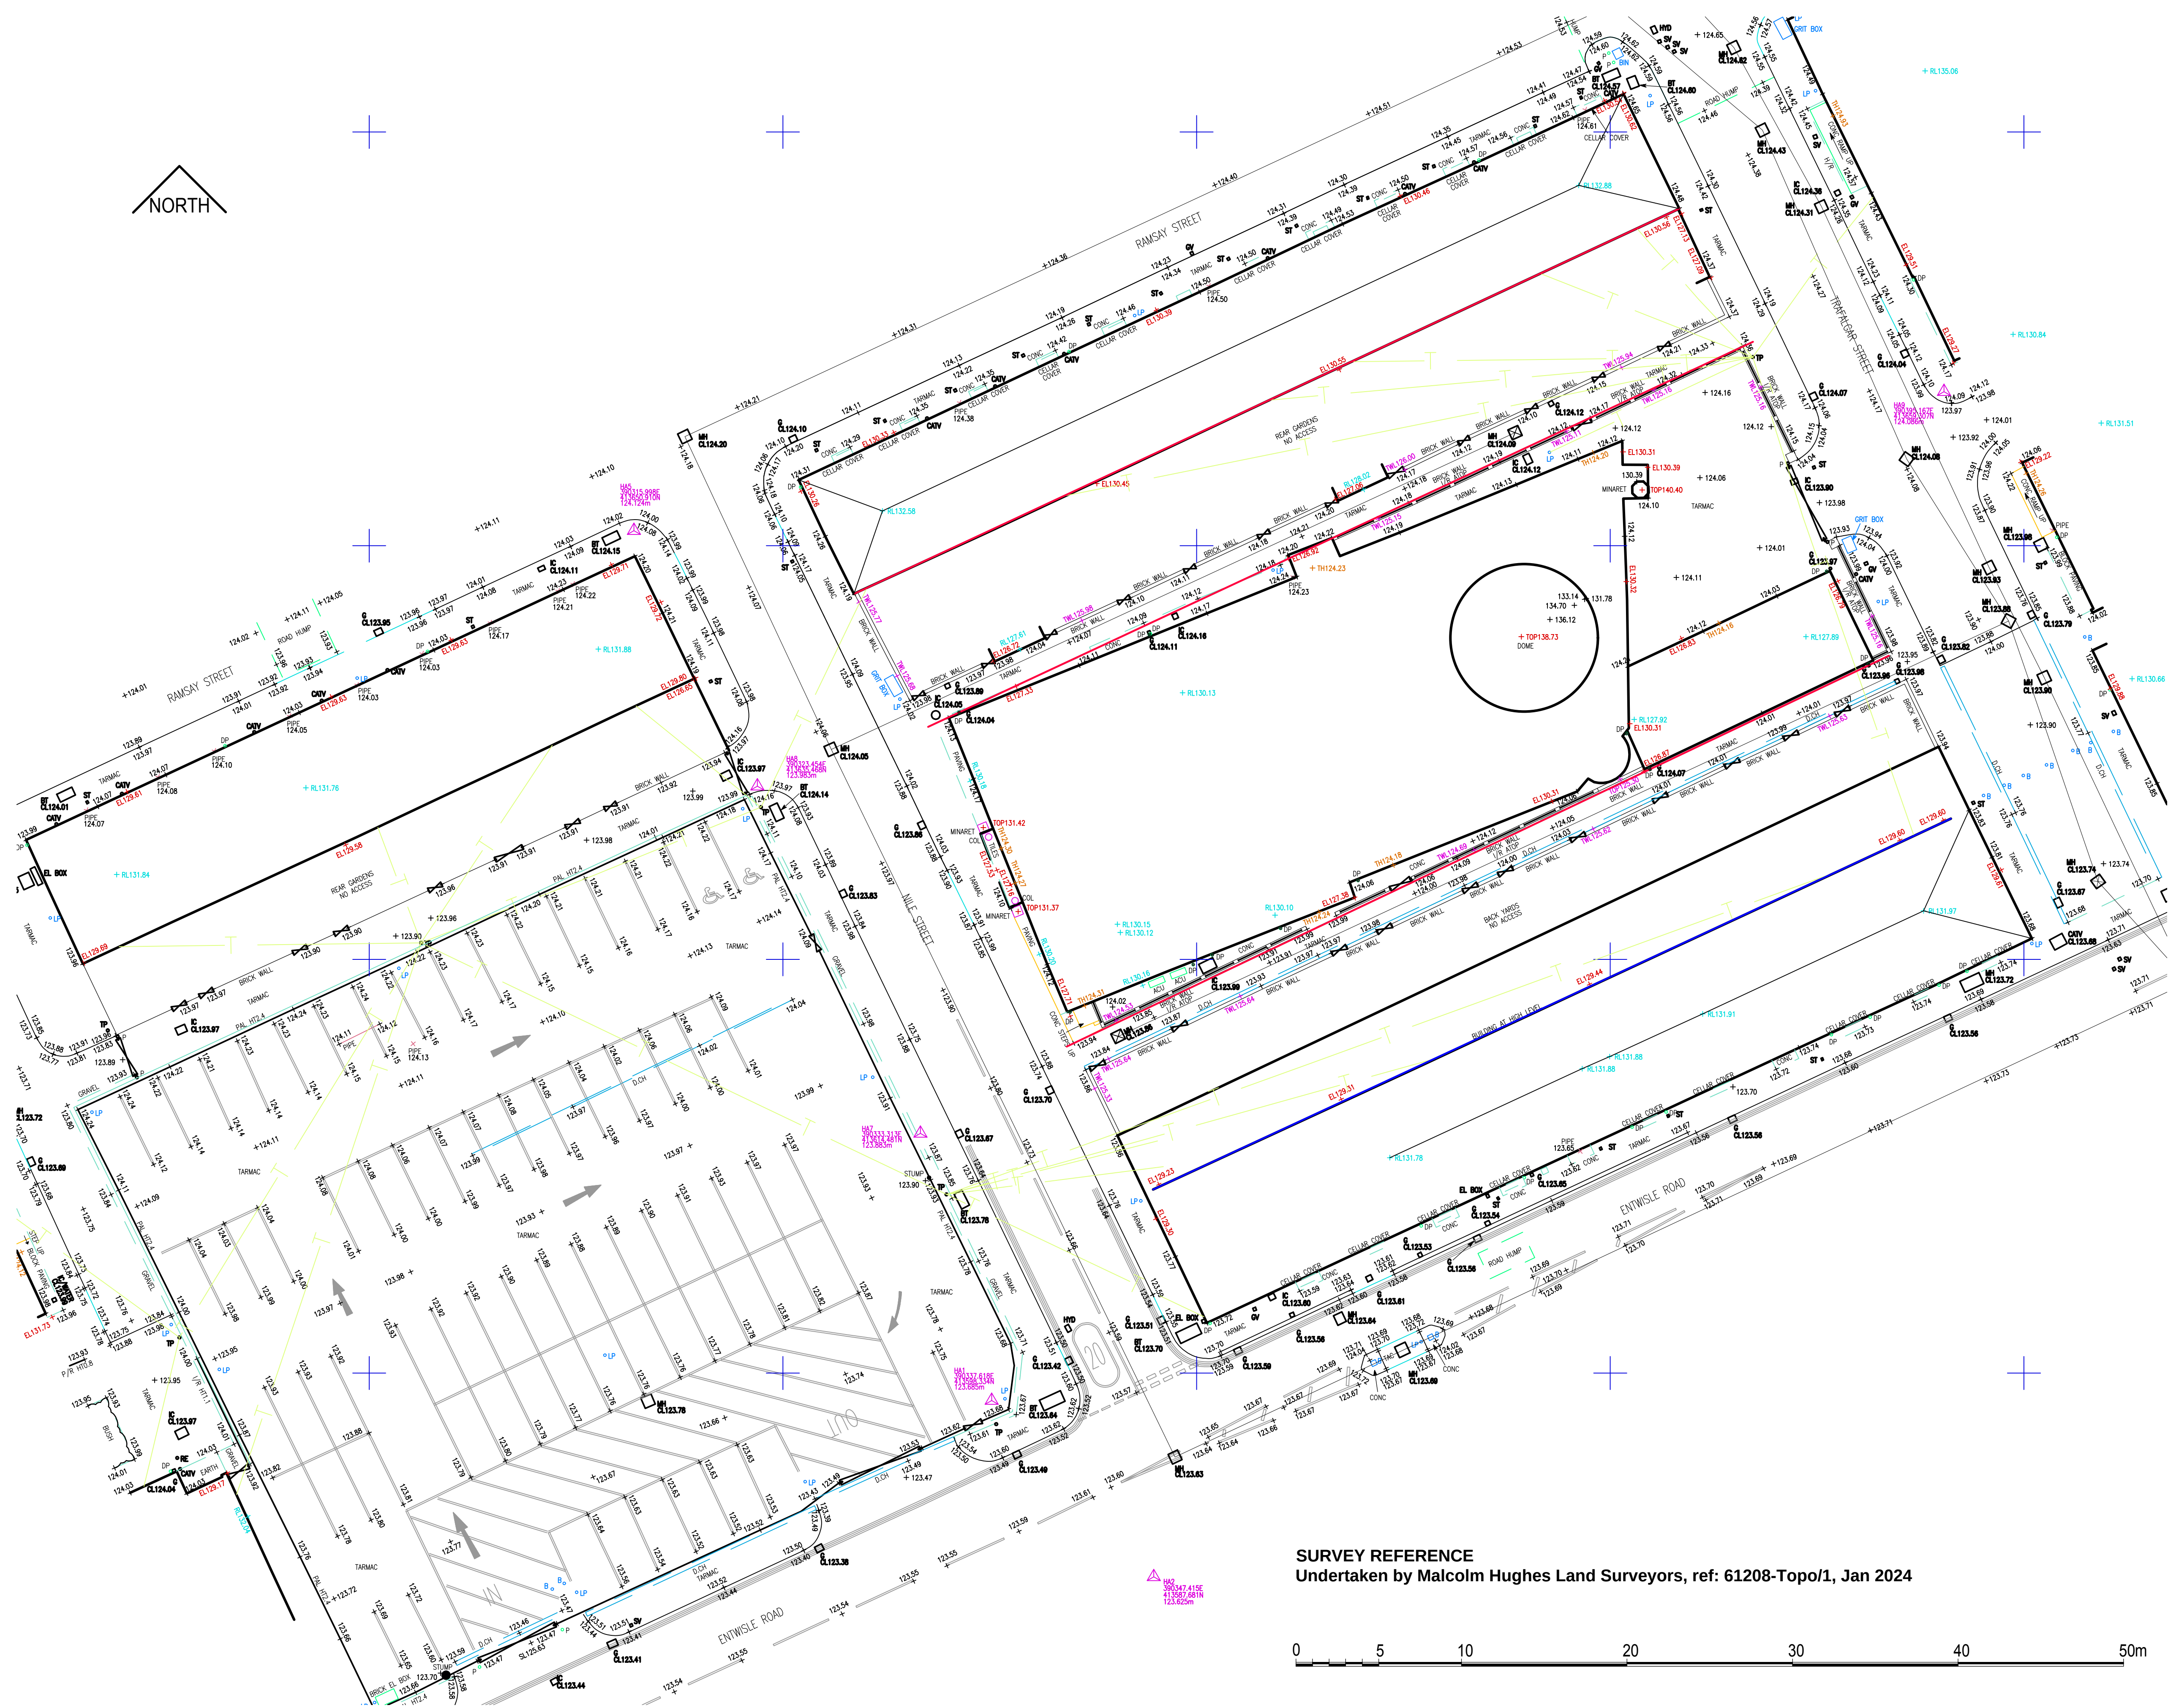

SURVEY REFERENCE
Undertaken by Malcolm Hughes Land Surveyors, ref: 61208-Topo/1, Jan 2024



B Planning Application 01.08.25
A Pre-App 21.08.24

CLIENT
Jalalia Jaame Mosque

PROJECT
Ground Floor Remodel,
First Floor Extension
Elevation Changes

LOCATION
66 Trafalgar Street
Rochdale
OL16 2EB

DRAWING TITLE
EXISTING
Topographical Survey

Scale@A1 1:200
Status PL

Project Drawing No. Rev.
2401 Ex-050-TS1 B

© Esmail Architects (trading name of M.E. Architects Ltd)