



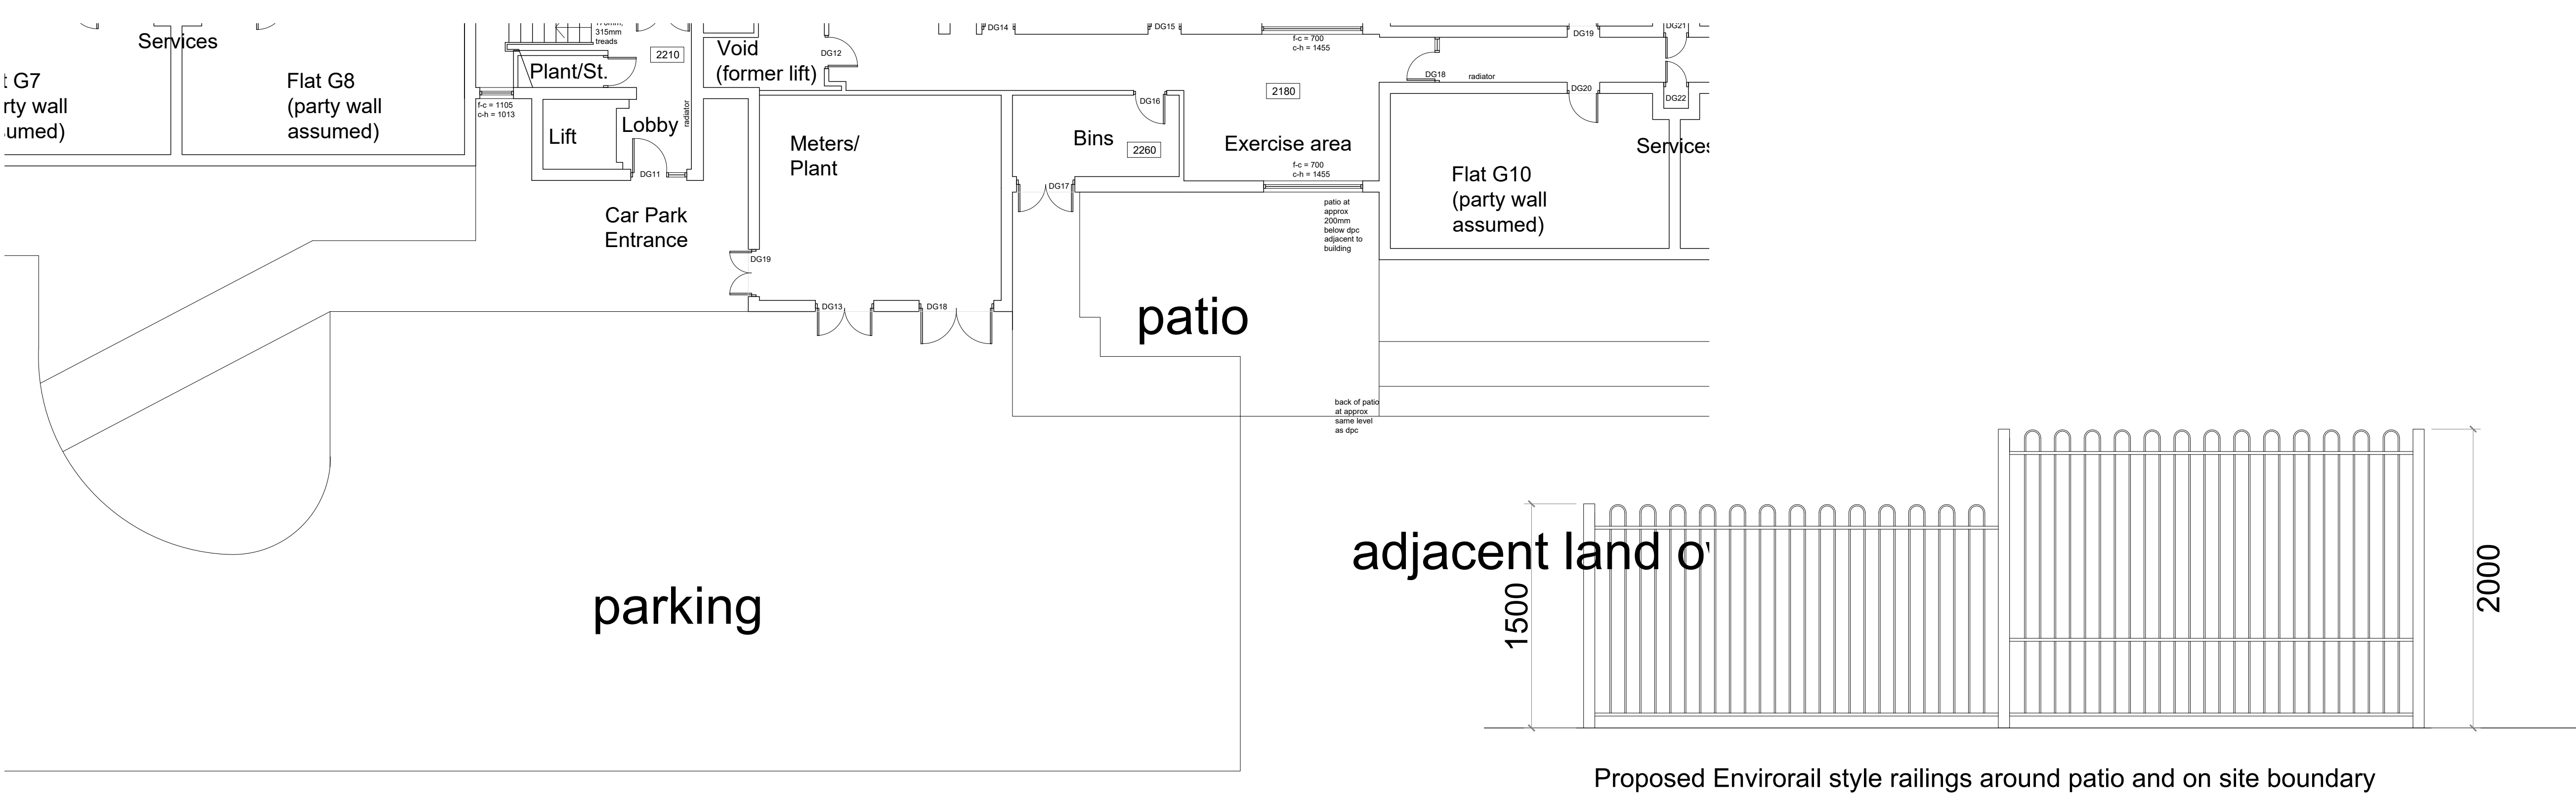

01 Existing Plans
06 Scale 1:100 @ A1

05 Proposed Fencing
06 Scale 1:25 @ A1

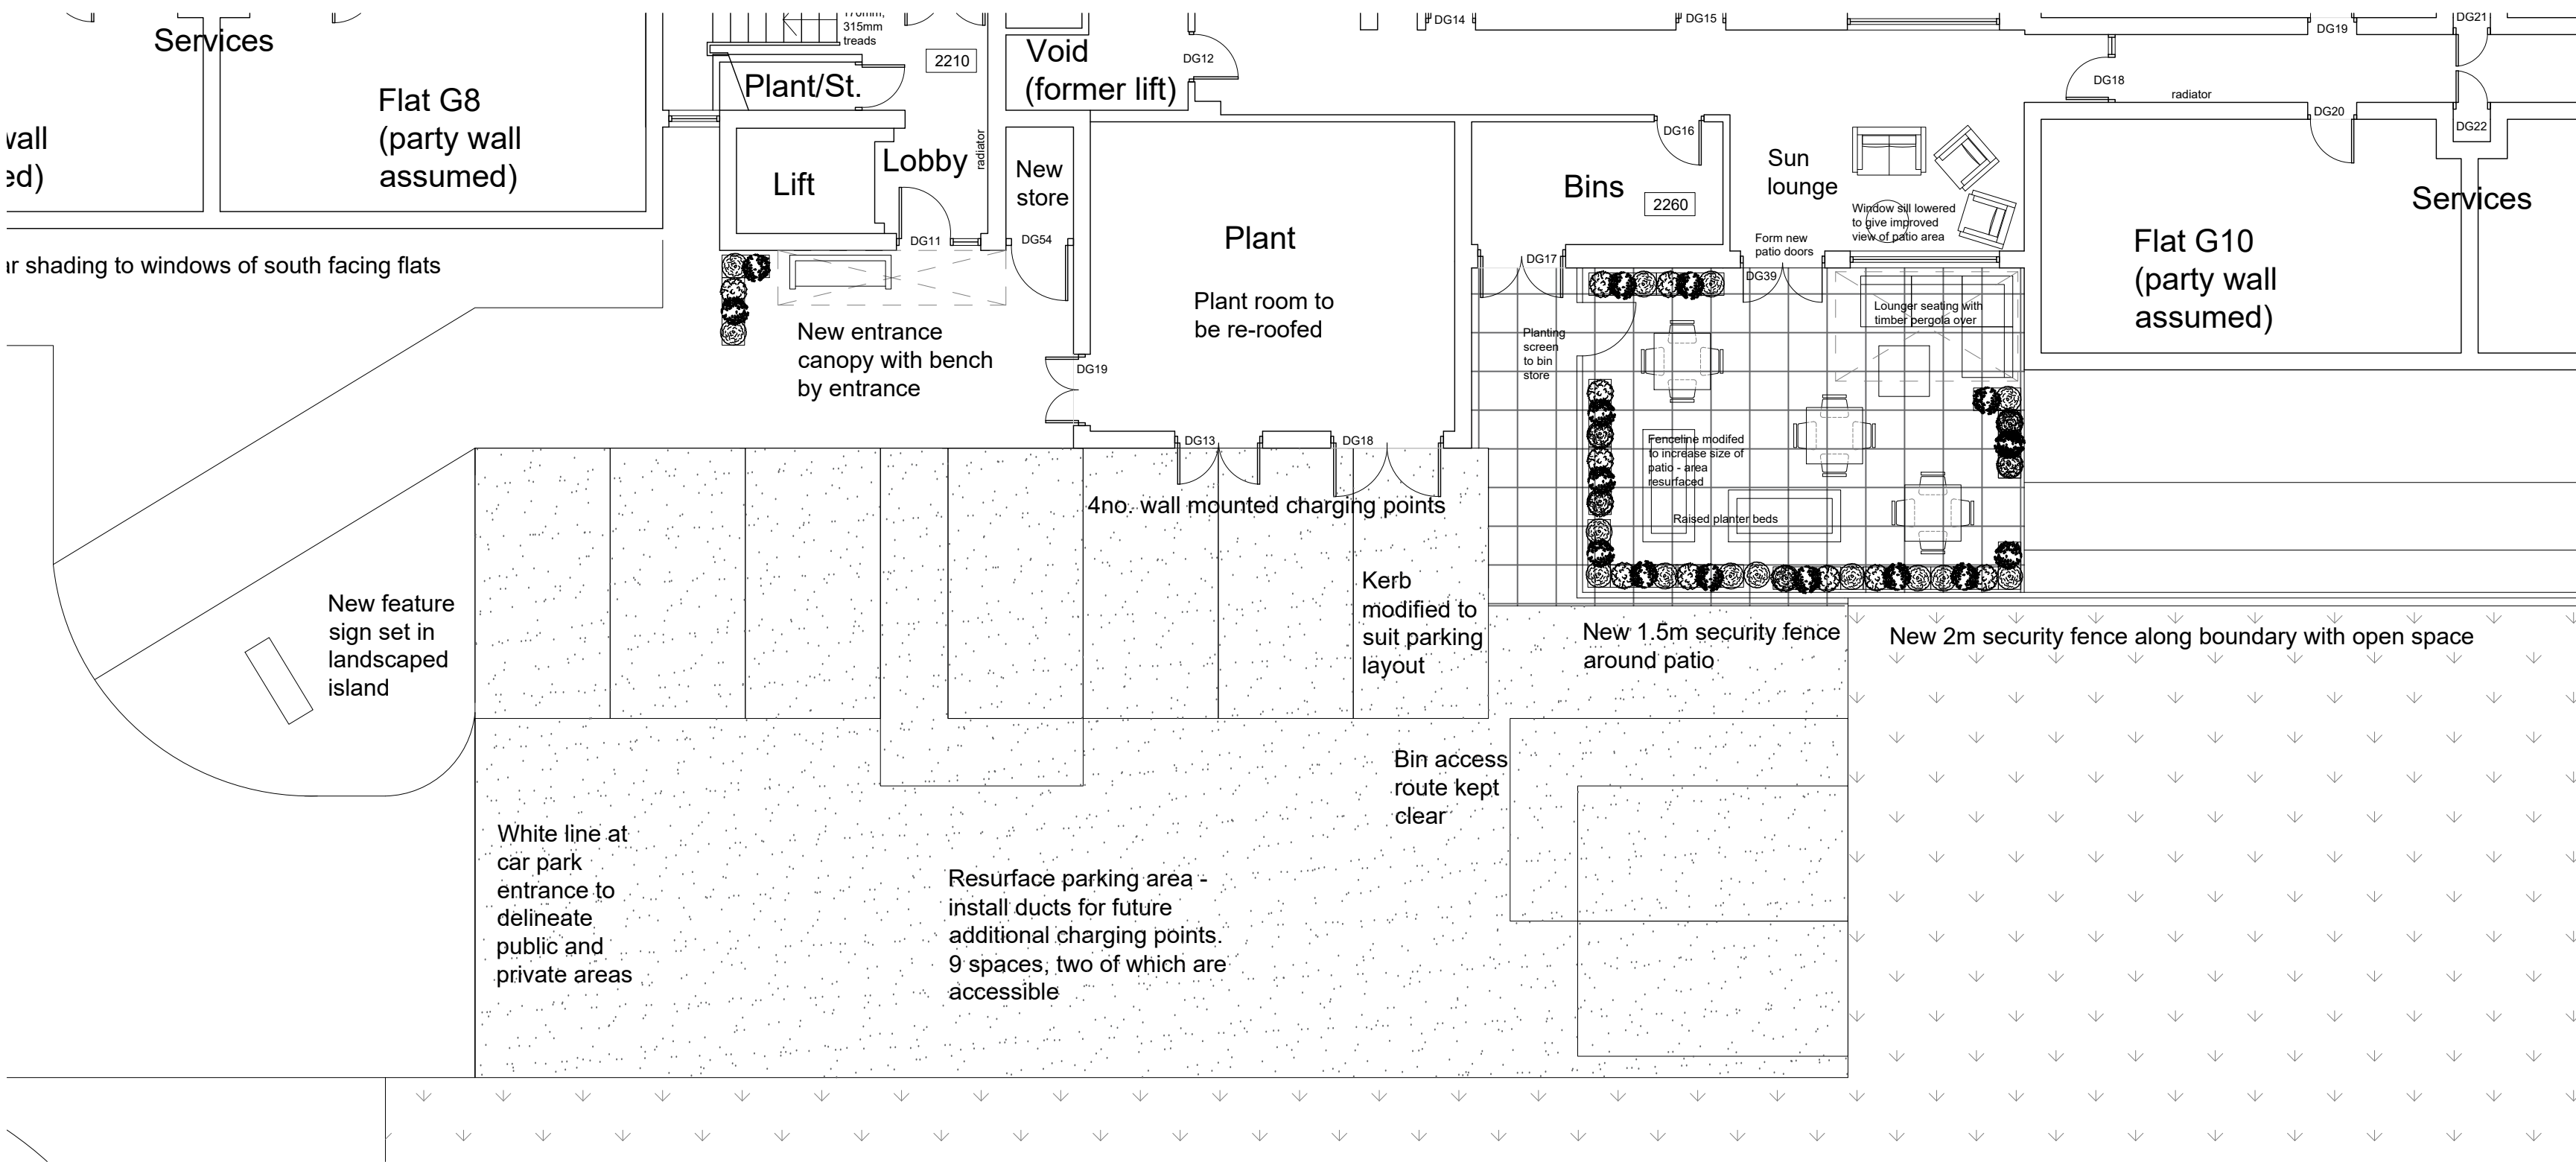

Note - proposed EV charger to be Zura 7.2kW wall mounted double charging unit by Rolec or equal approved - total 4no. charging points

03 Proposed Plans
06 Scale 1:100 @ A1



02 Existing Elevations
06 Scale 1:100 @ A1



04 Proposed Elevations
06 Scale 1:100 @ A1

General Notes
01: Dimensions must not be scaled from this drawing. If in doubt, please ask.
02: All dimensions are in millimetres unless noted otherwise.
03: All dimensions should be verified on site before proceeding with the work.
04: TADW Architects shall be notified in writing of any discrepancies.
05: © TADW Limited (UK) 2015

P2	EV charger note added	2.10.23	MH	AM
P1	Issued for comment	17.7.23	MH	AM
Issue	Description	Date	Drawn	Checked

Drawing Status
P - Planning | T - Tender | C - Construction | R - As Record

For Approval

tadwarchitects

Six St. Petersgate Stockport Cheshire SK1 1HD
Ph 0161 477 6158 Fx 0161 480 8342 mail@tadw.co.uk www.tadw.co.uk

Client

Rochdale Boroughwide Housing

Job

Tonge Court Middleton

Title

Works to Car Park / Patio Existing and Proposed

Scale

1:100 @ A1

Note - Prints from PDF files may not be to scale, check accuracy against scale

5

10m

1:100

Job Number

221323

Drawing Number

06

Issue

P2