




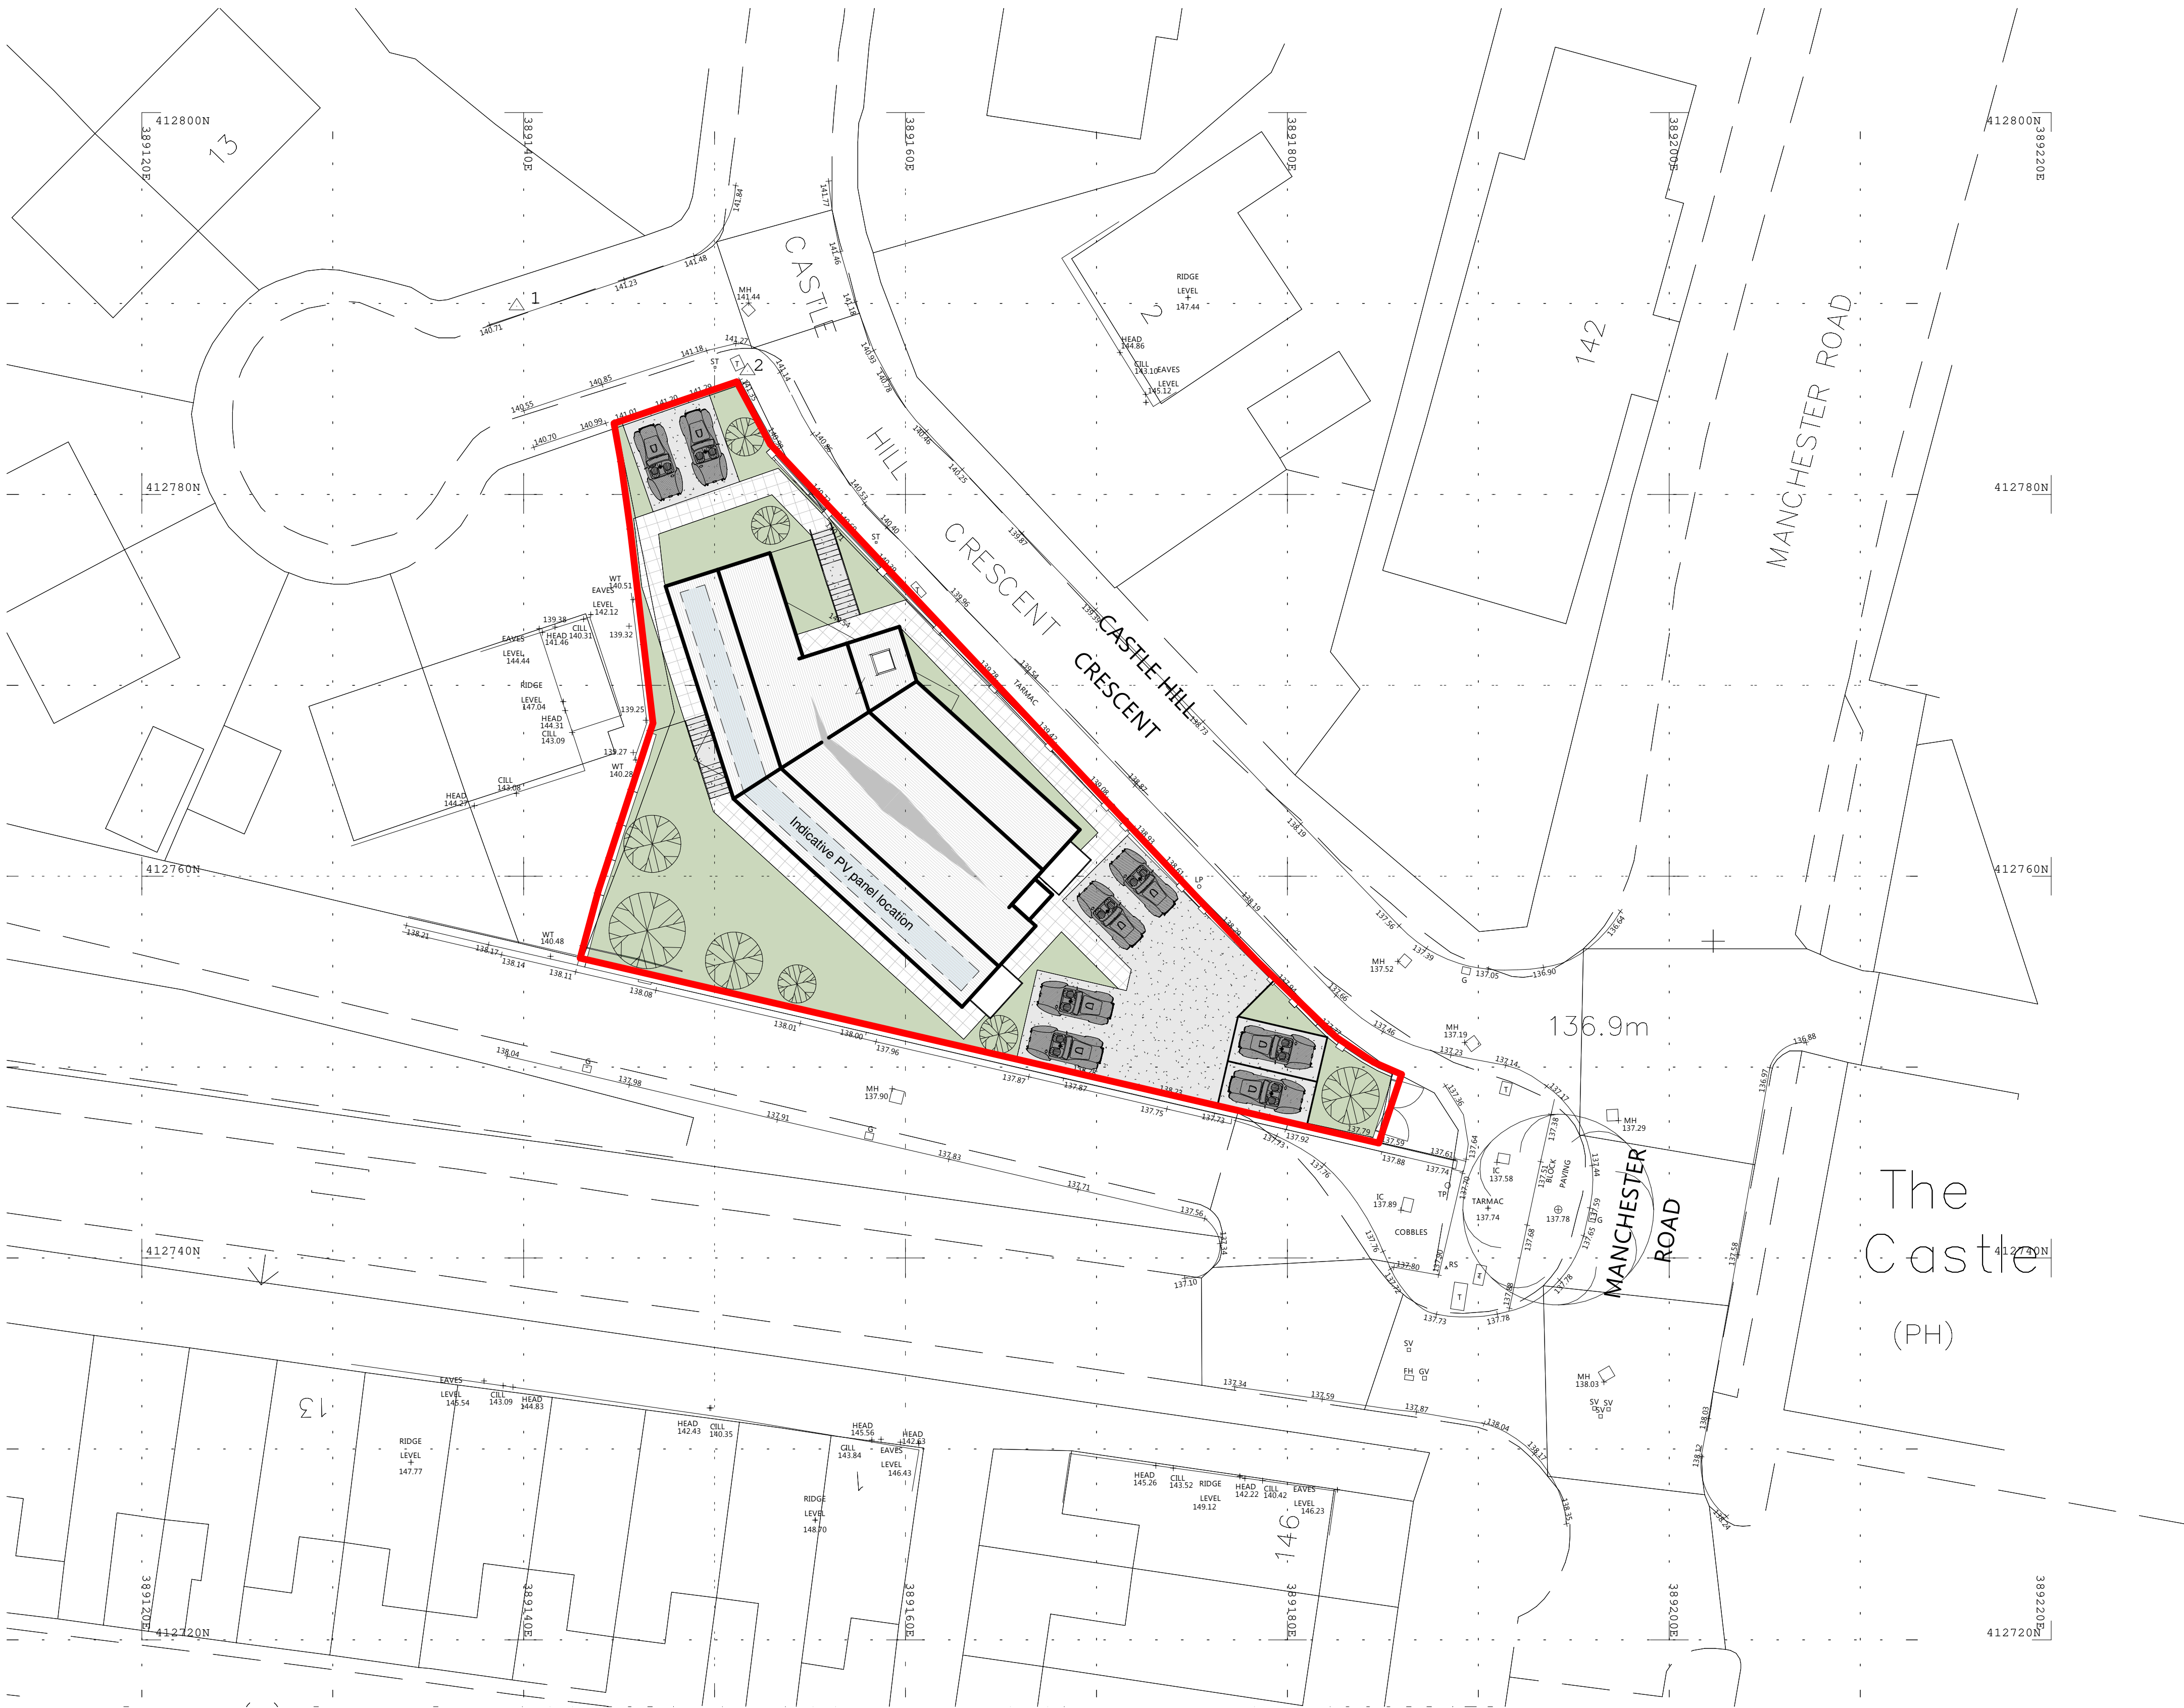

1 Proposed Site Plan
1 : 200

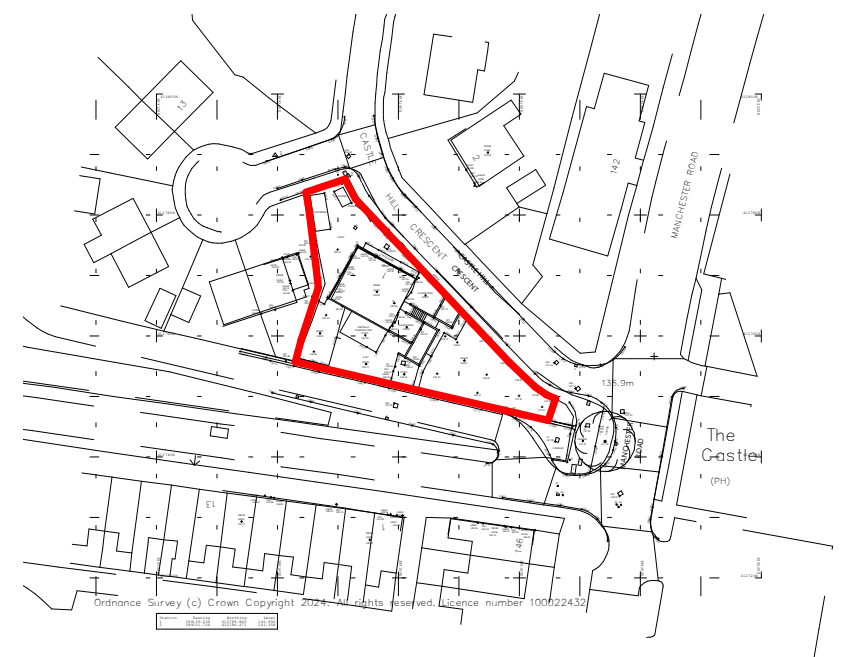

2 Pro Location Plan
1 : 1250

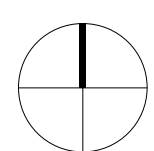

0m 5m 10m

CDM REGULATIONS 2015. All current drawings and specifications for the project must be read in conjunction with the Designer's Hazard and Environment Assessment Record. All intellectual property rights reserved.

Designed with reference to the surveys, information and reports listed: Ordnance Survey Promap, Licence number 100022432

James Kelly Architects Ltd t/a Solid Void - 16 Woolfenden Way, Wardle, OL12 9SS
Tel: 07949448088 - Email: solidvoid@outlook.com - Web: www.solidvoid.co.uk - Company No. 08545034

Rev	Date	Description
A	30.12.24	First Issue
	08.03.25	Planning Issue

Dwn	Ckd	Drawn	JK
		Checked	JK
		Date	FEB 2025
		Scale @ A1	As indicated

1 Castle Hill Crescent,
Rochdale (2371)
Proposed Site and Location
Plans

CHC-SVA-ZZ-ZZ-DR-A-2001
REV A
PLANNING

SOLIDVOID