



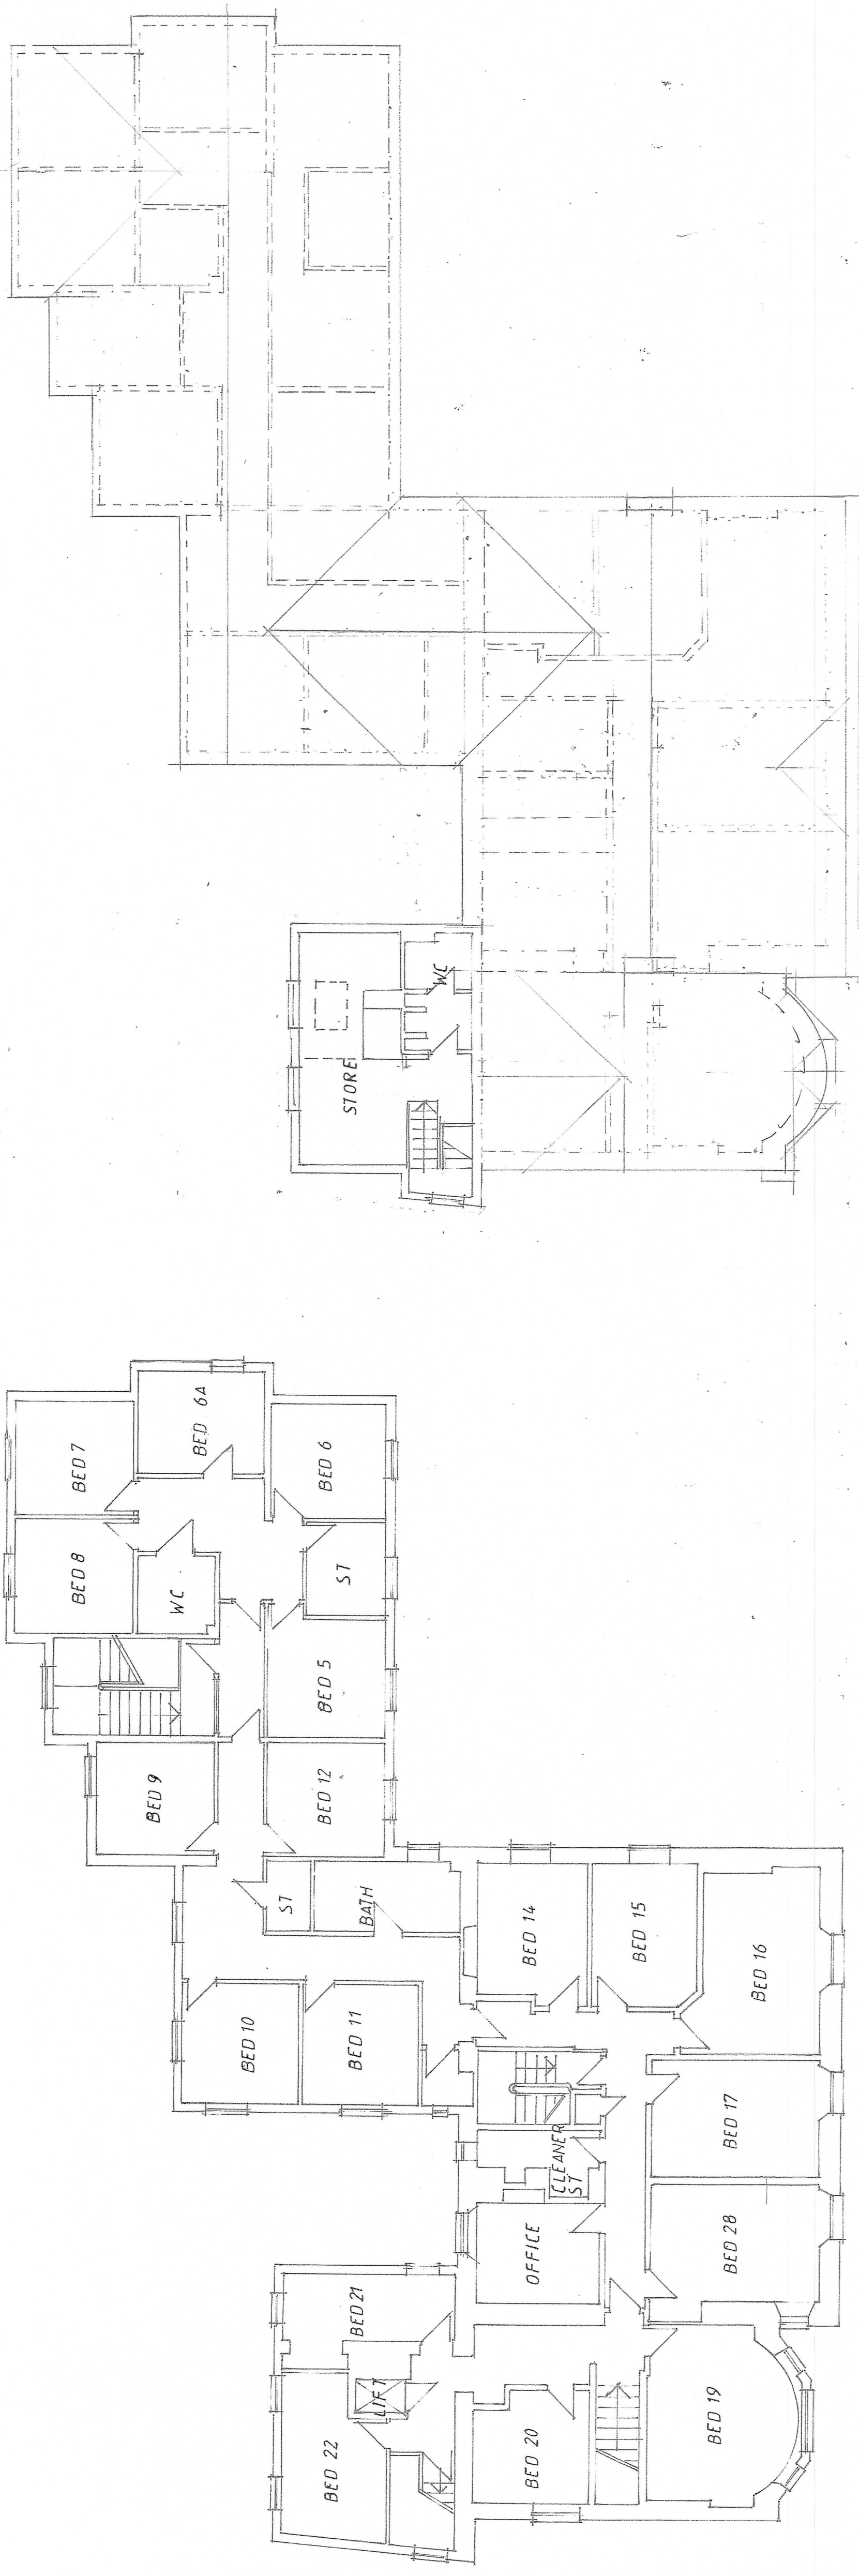

FIRST

SECOND

CLIENT	RIVERSIDE NURSING HOME 9 CHURCH STREET LITTLEBOROUGH OL15 8DA
JOB TITLE	PROPOSED EXTENSIONS AND ALTERATIONS
DRAWING TITLE	PLANS AS EXISTING
HOLBOROW + ORMESHER LIMITED	architectural & interior design
COMPANY ADDRESS:	35 OVERTON CLIFFE WARRINGTON, CHESHIRE, CW10 0PZ PHONE 0770 884 939
DATE	11/01/01
BY	
CHECKED	
APPROVED	
DRAWING NUMBER	2364/25/01

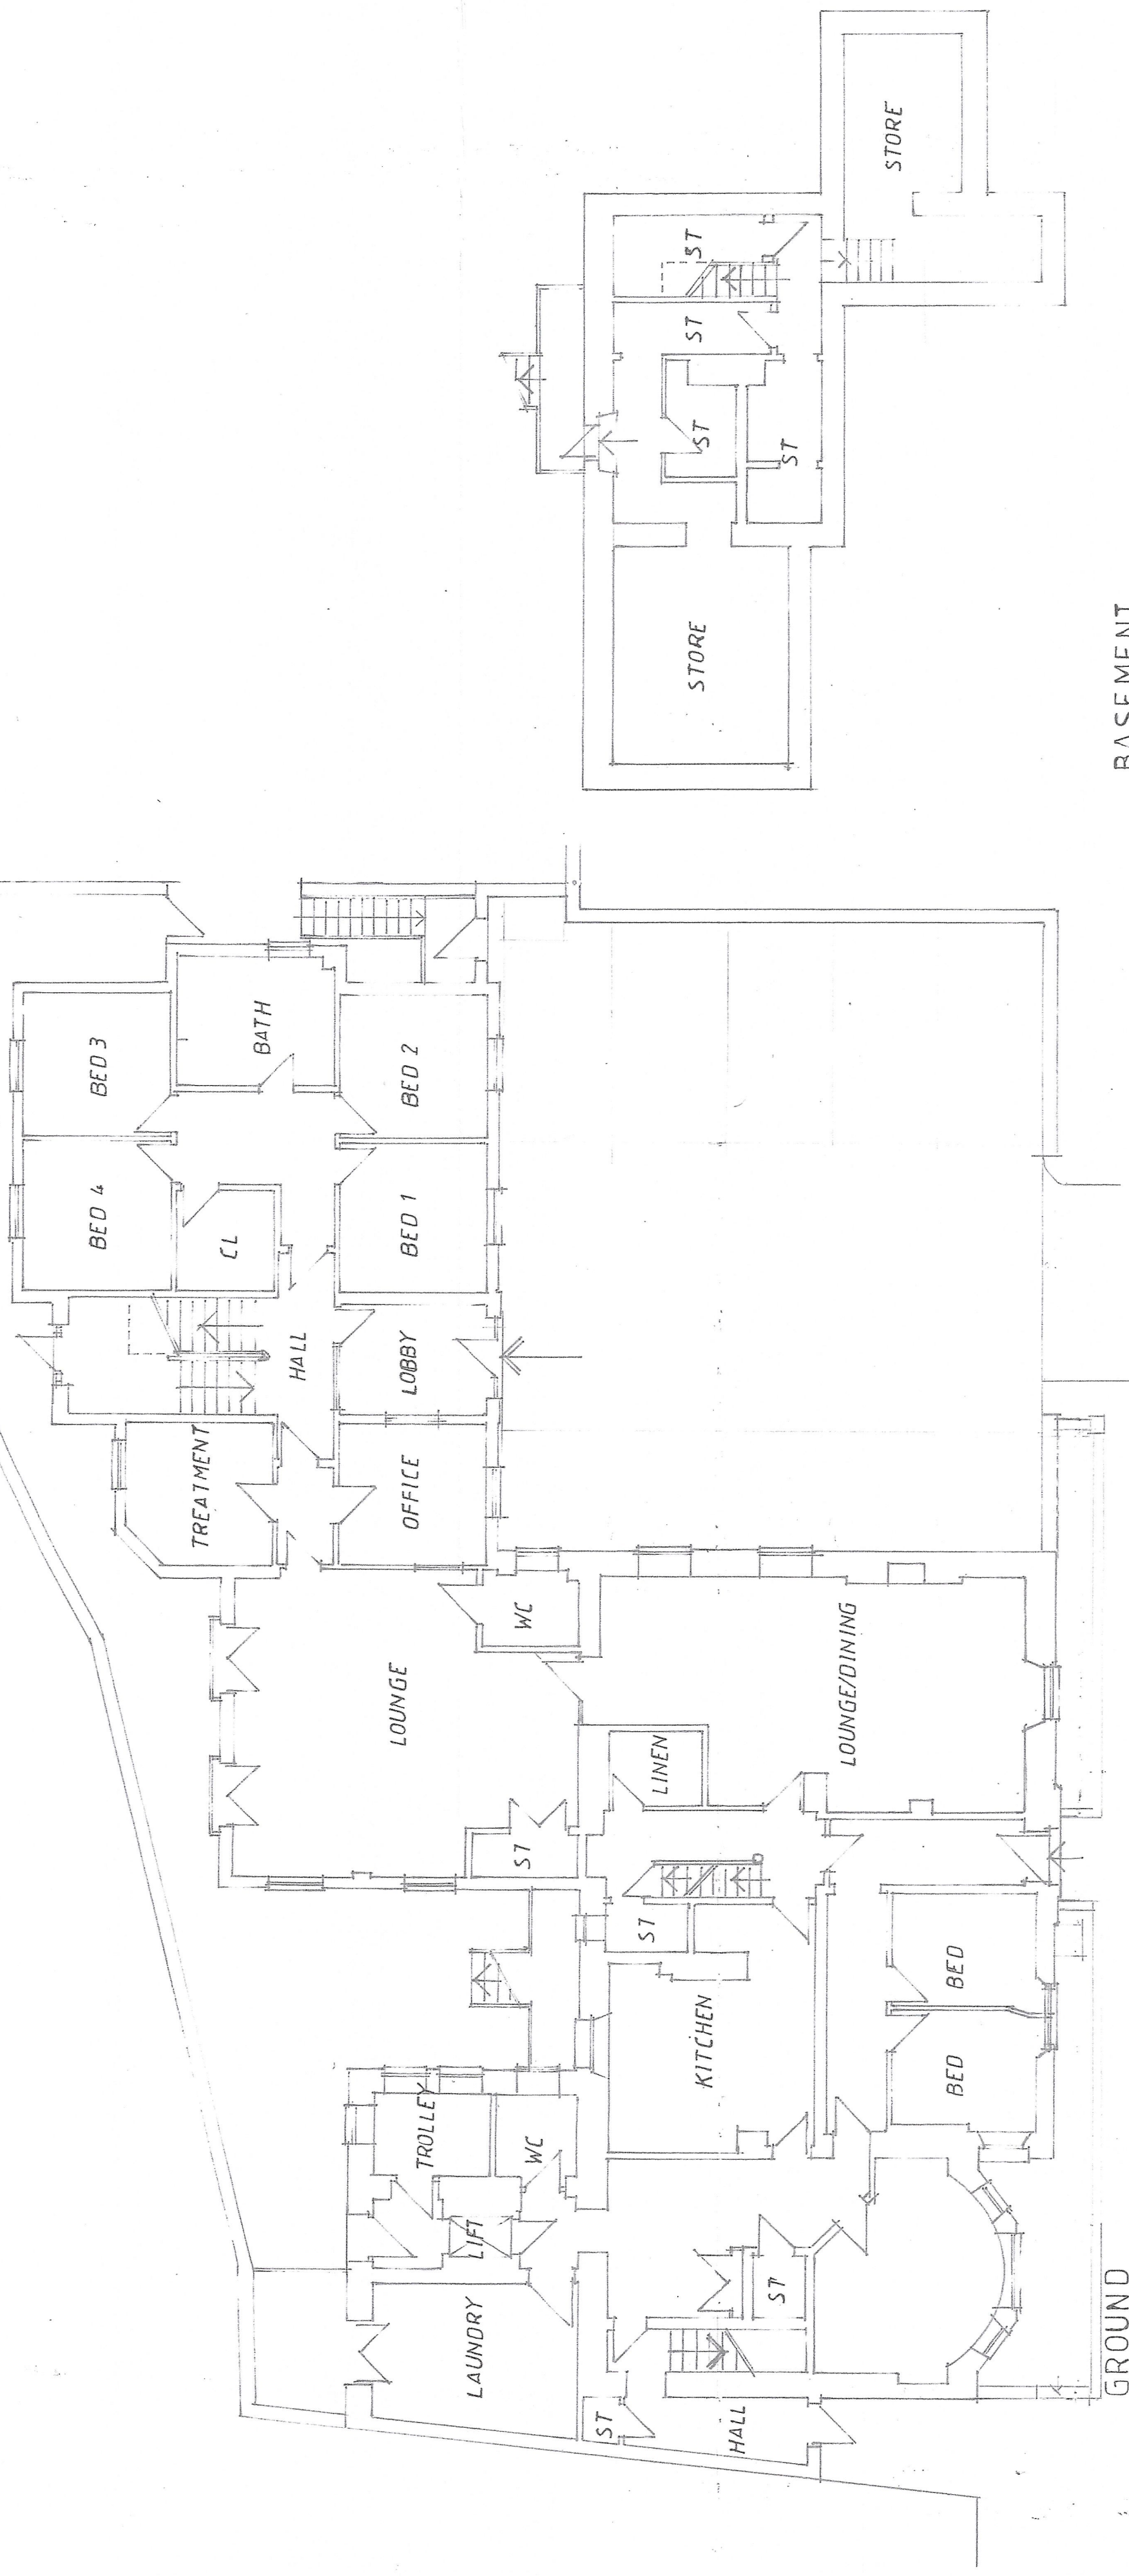

GROUND

BASEMENT