
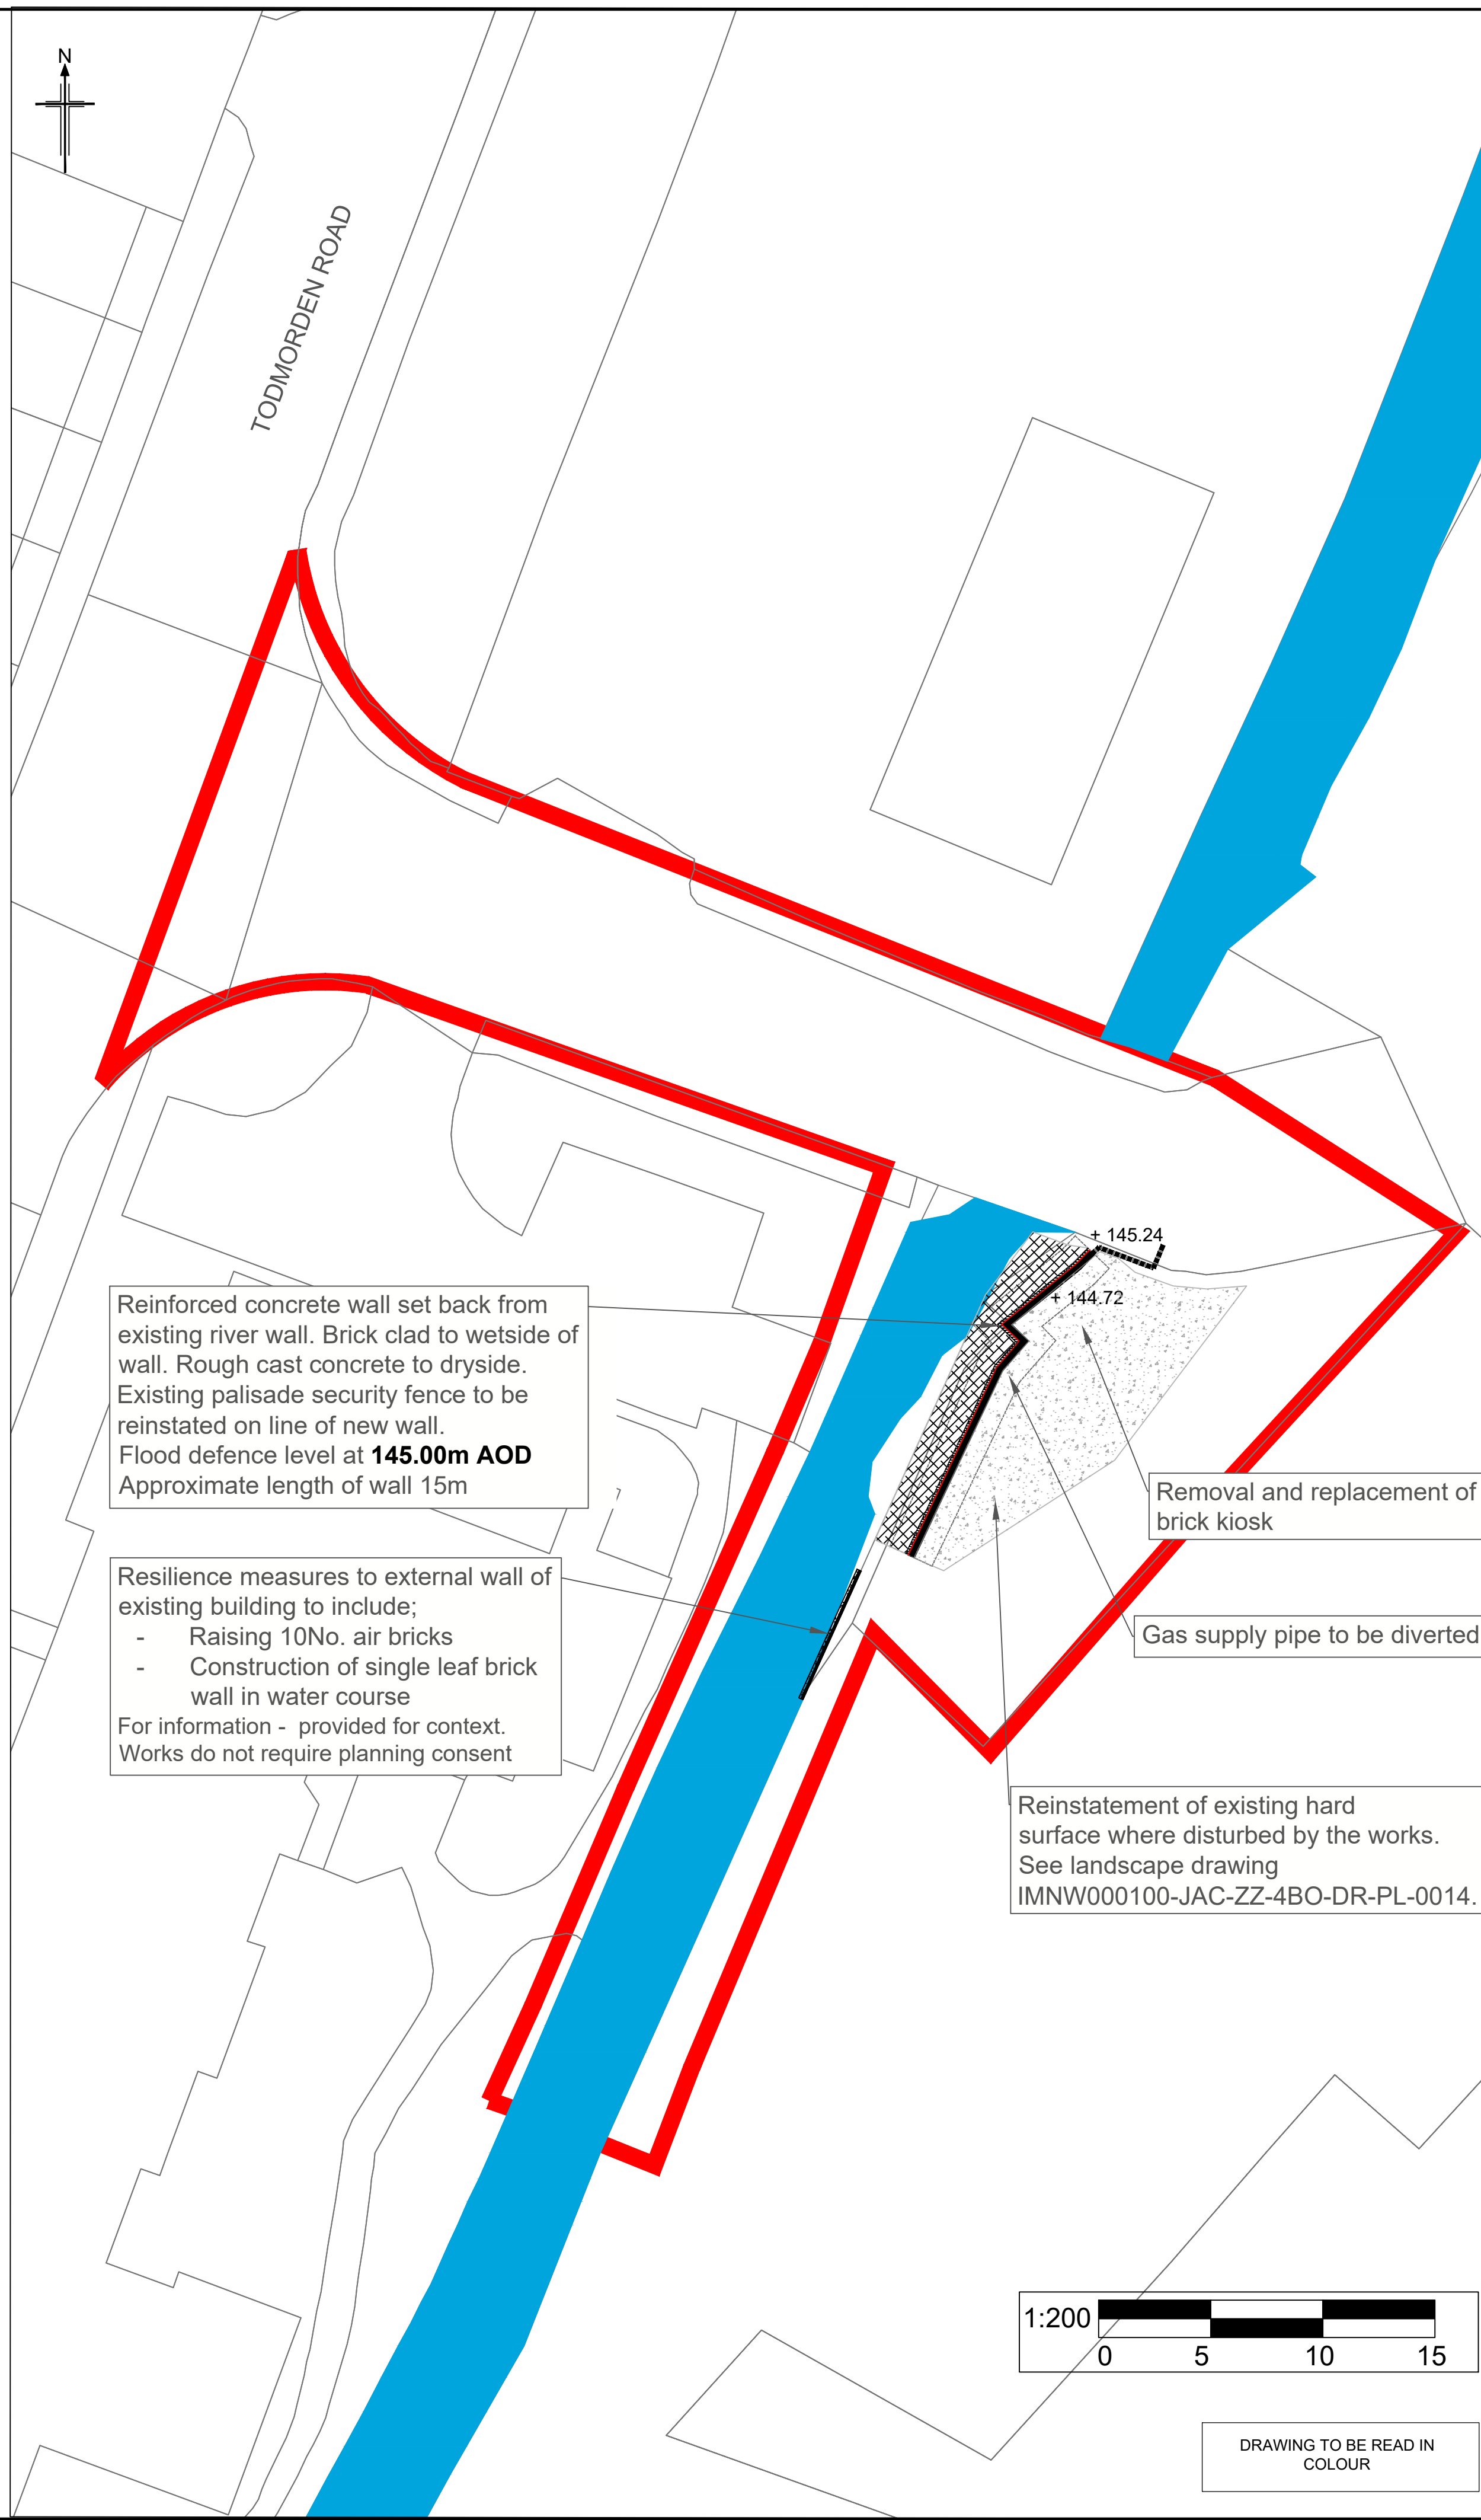


C:\pwworking\ton02\ext_n\079253\dwg\13679\IMNW000100-JAC-ZZ-4B0-DR-PL-0009.dwg - 12/09/2025 11:26:20 - Todmorden Rd and Foam Converters - NicolaGreenwood

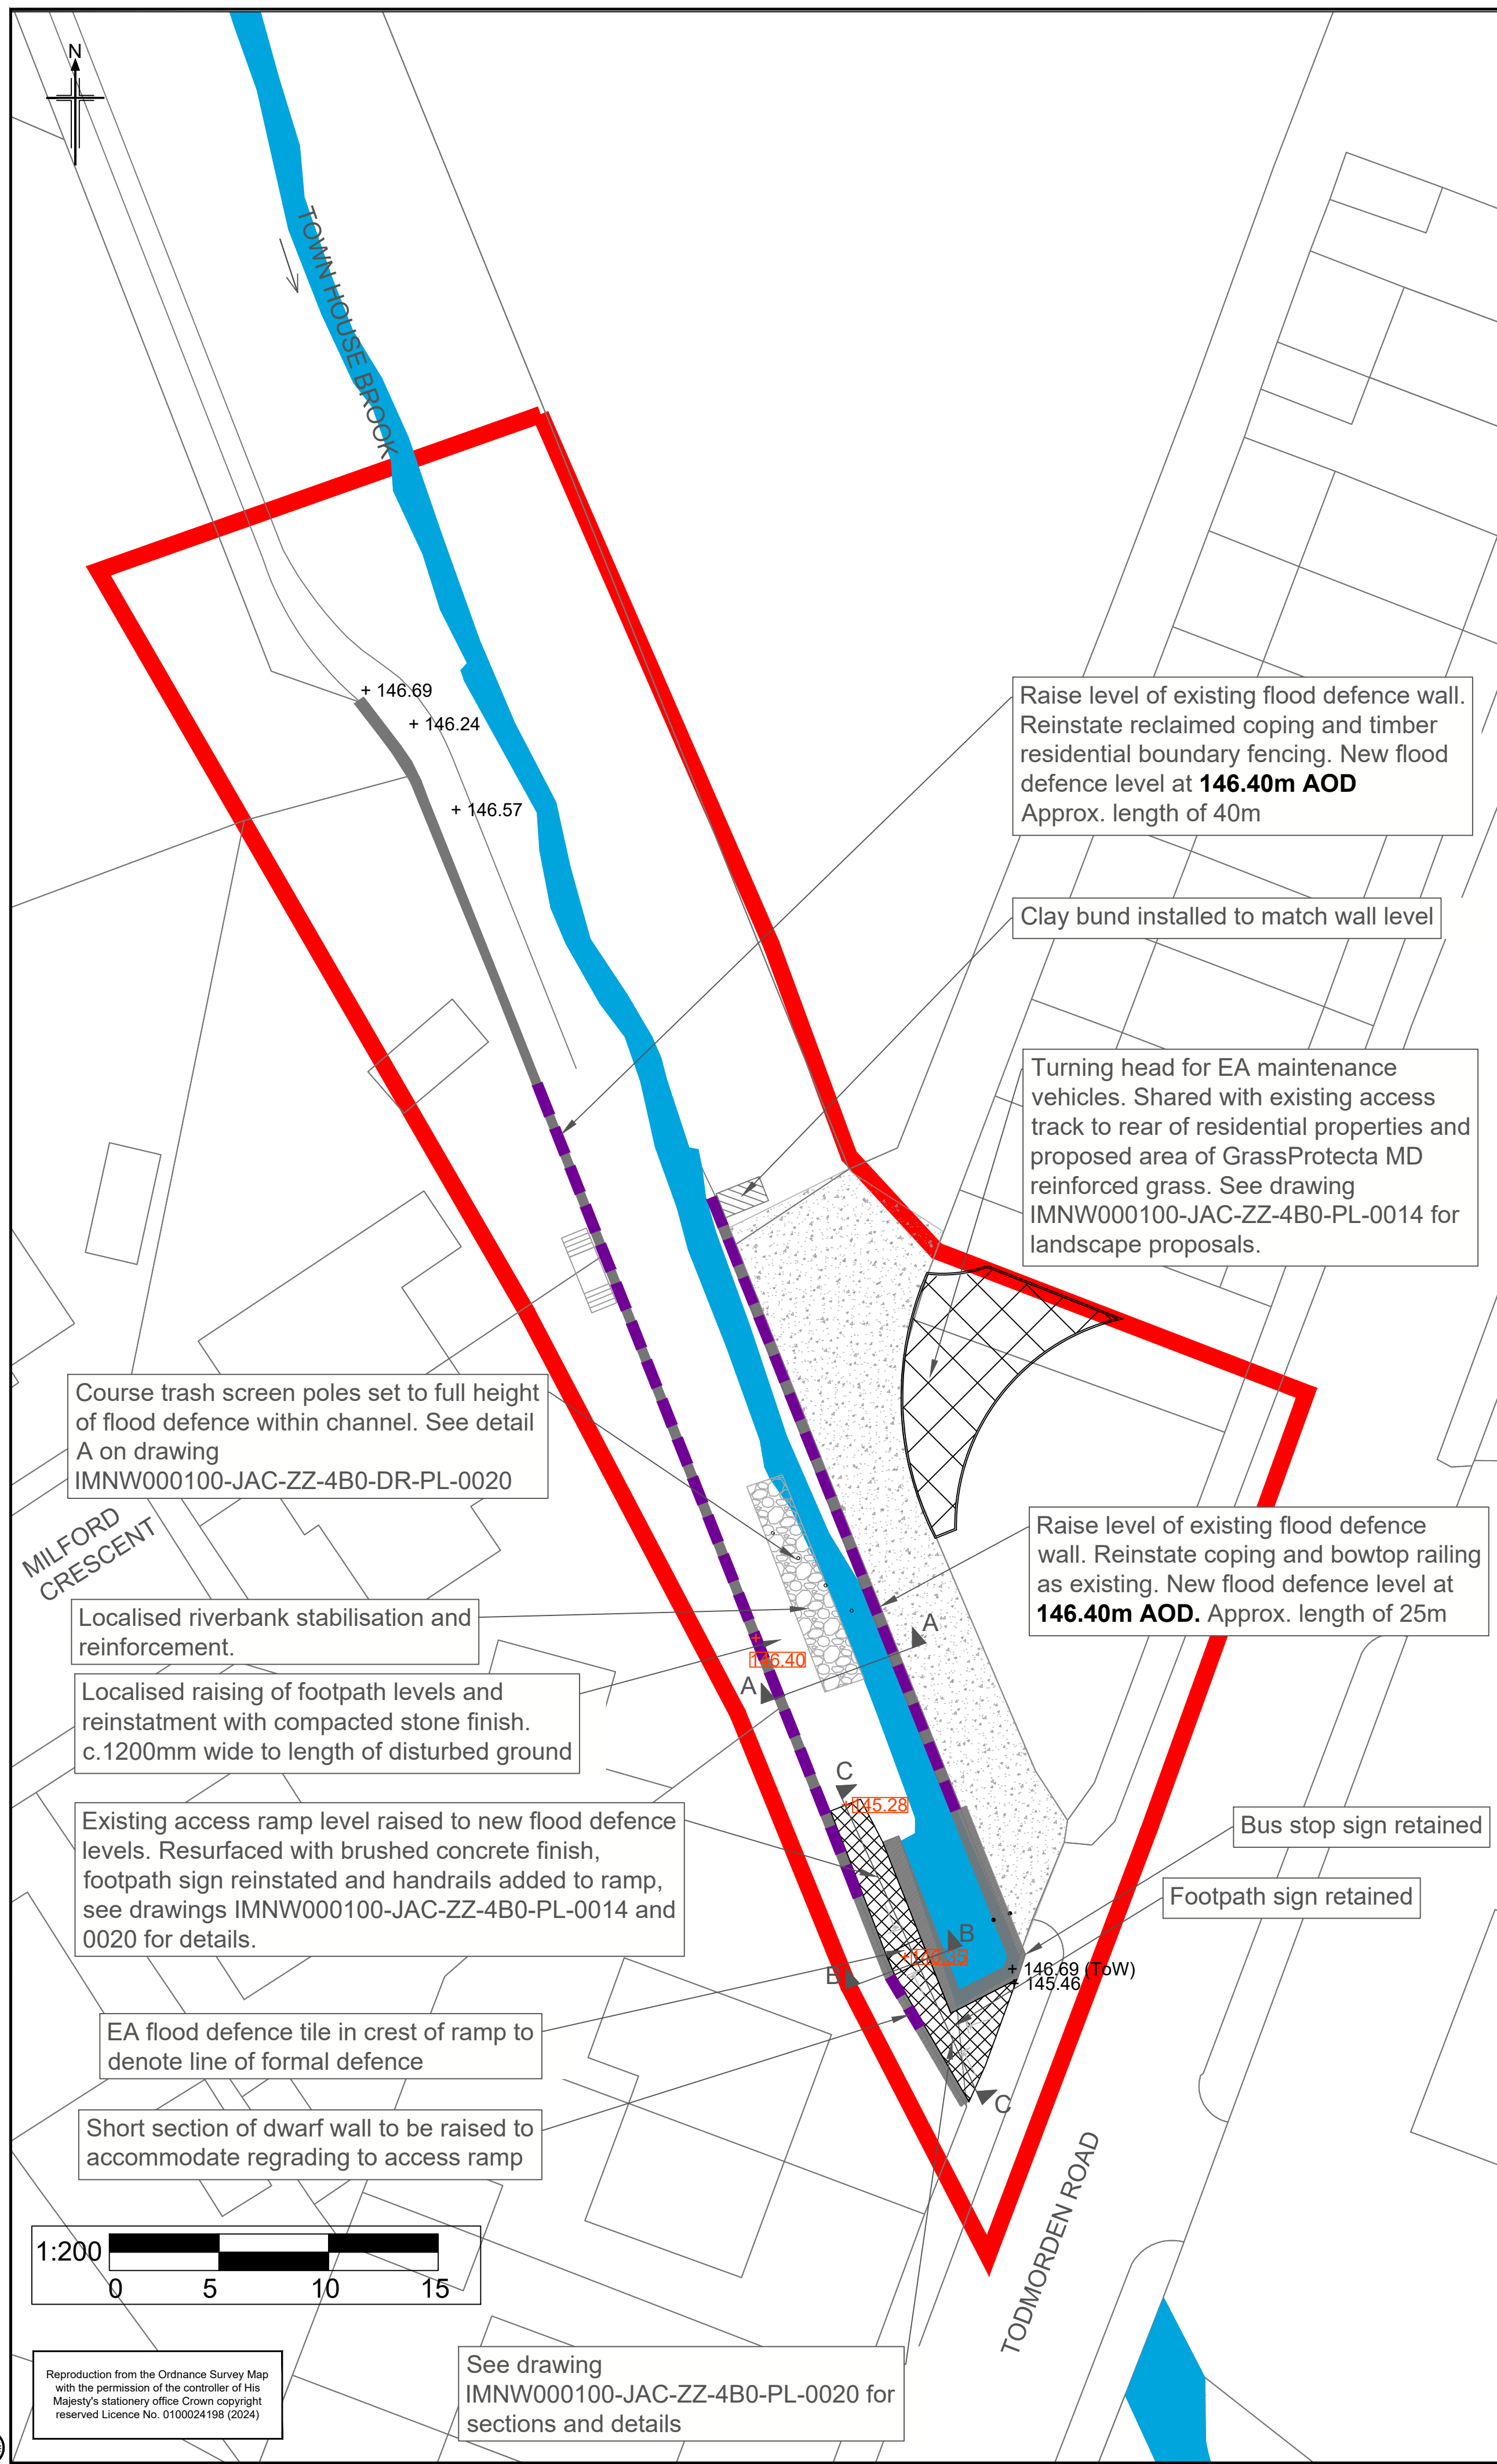

KEY

- Application boundary
- Proposed wall raising to existing flood wall
- Security fence to Foam Converters reinstated after works
- Hard surfacing reinstatement
- Reinforced grass pull in area for maintenance access
- Proposed concrete infill apron at Foam Converters
- Existing flood defence wall
- Existing levels-above ordnance survey (AOD)
- Proposed levels-above ordnance survey (AOD)

Rev	Rev. Date	Purpose of revision	Drawn	Checked	Rev'd	Appr'd
C06	27/11/24	Section 73 application	NG	LM	SE	PT
C05	09/01/20	Planning Submission	NG	AR	MB	PT

Client

Project

ROCHDALE & LITTLEBOROUGH FRMS
PHASE 1A - LITTLEBOROUGH

Drawing title

General Arrangement - Engineering
Sheet 3 of 4
Todmorden Rd and Foam Converters

Drawing status

A4

Scale

1:250@A1, 1:500@A3

DO NOT SCALE

Jacobs No.

B228P008

Rev

C06

Client no.

IMNW000100

Drawing number

IMNW000100-JAC-ZZ-4B0-DR-PL-0009

© Copyright 2018 Jacobs U.K. Limited. The concepts and information contained in this document are the property of Jacobs. Use or copying of this document in whole or in part without the written permission of Jacobs constitutes an infringement of copyright. Limitation: This drawing has been prepared on behalf of, and for the exclusive use of, Jacobs' Client, and is subject to, and issued in accordance with, the provisions of the contract between Jacobs and the Client. Jacobs accepts no liability or responsibility whatsoever for, or in respect of, any use of, or reliance upon, this drawing by any third party.