
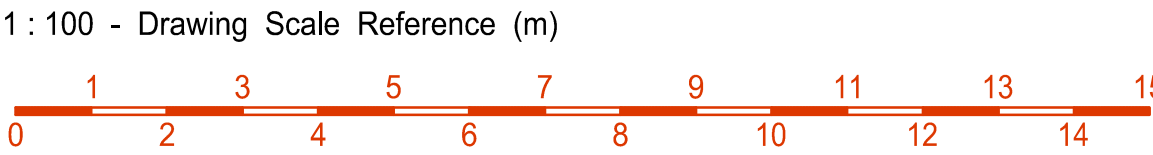


Proposed Side Elevation tank end

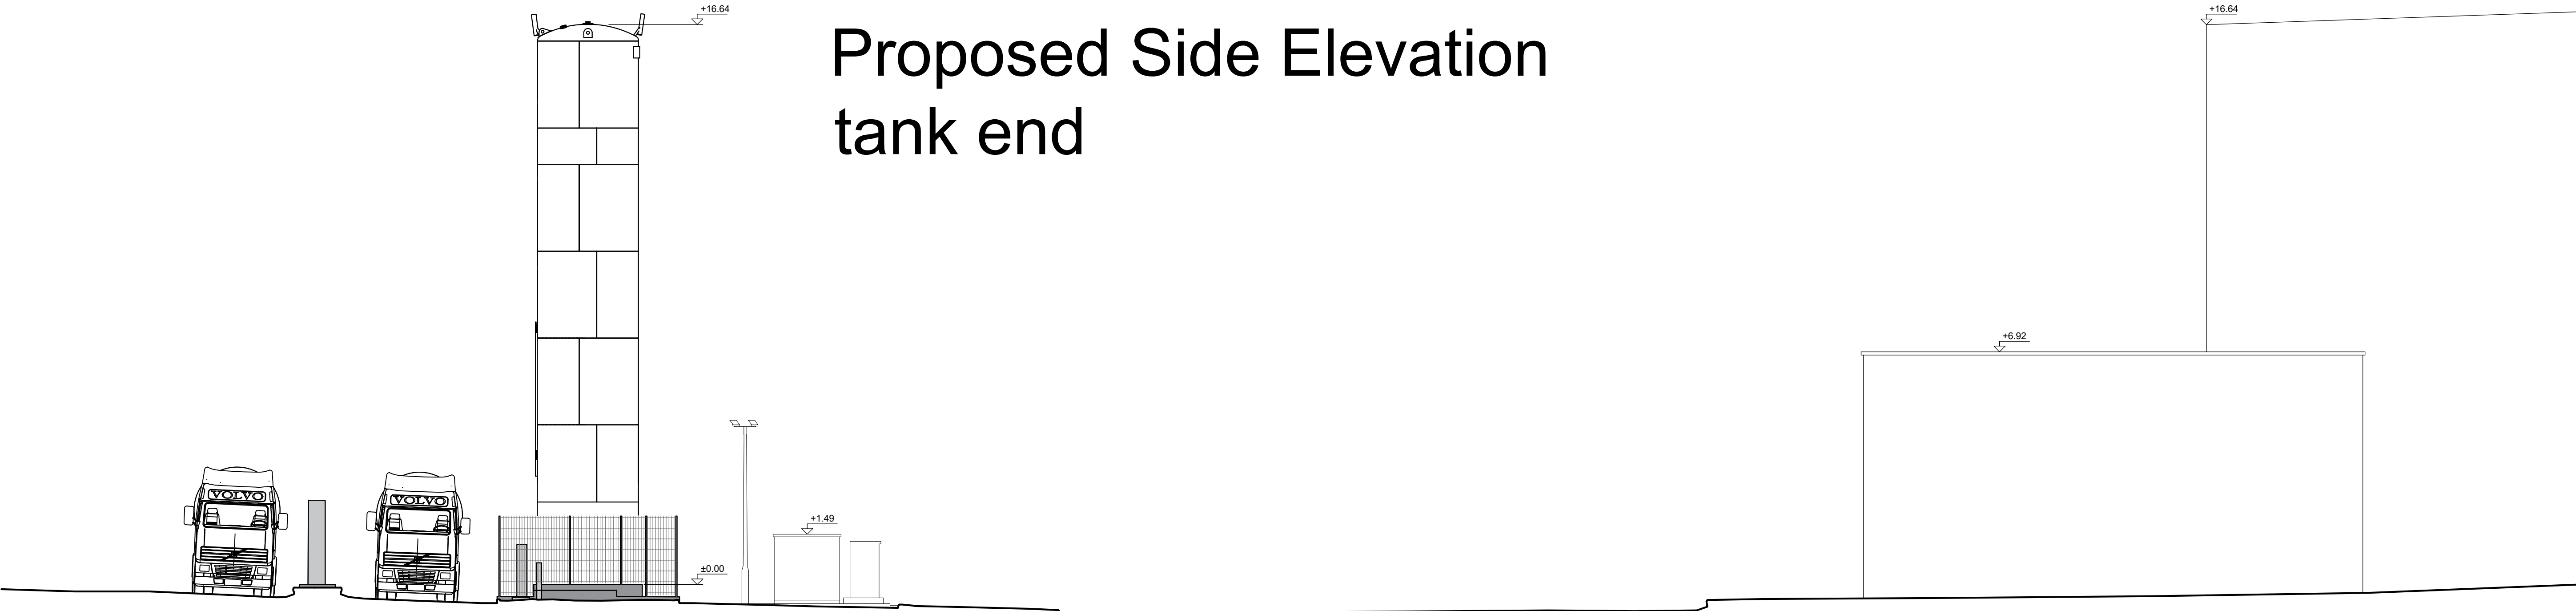

OE PLANUNG + BERATUNG GMBH KÄMPENSTR. 2 - 58762 ALTENA Tel : 0 23 52 / 33 86 0 Fax : 0 23 52 / 33 86 20		 PLANUNG + GMBH BERATUNG	
PROJECT Rochdale, OL16 4NZ Kingsway Business Park CLIENT ViGo Bioenergy Ltd. ,Nova South, 4th Floor, 160 Victoria Street, London, SW1E 5LB, UK TITLE Proposed Side Elevation tank end			PROJECT-NO. 25-015
			PLAN - NO. 2.03c
			SCALE 1:100
			CREATED 06.08.2025
			MODIFIED
CLIENT	CHIEF - ENGINEER Melchior Ossenberg-Engels	DRAWN BY Huhn	