
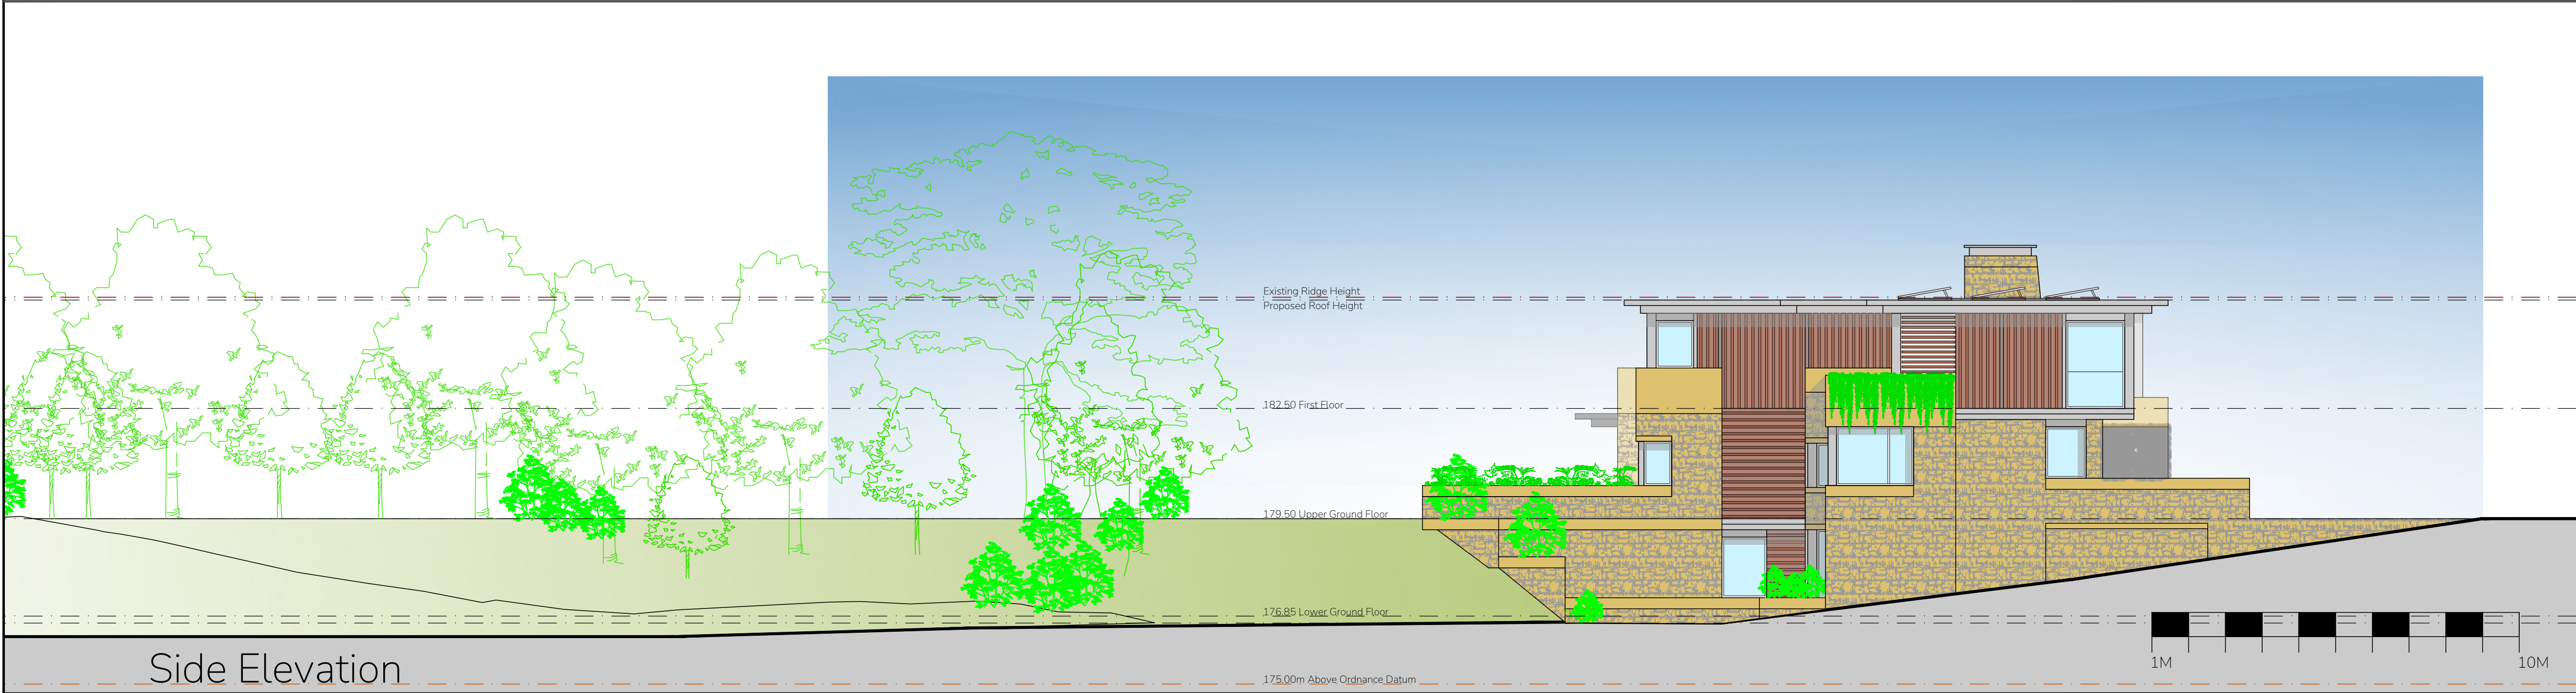
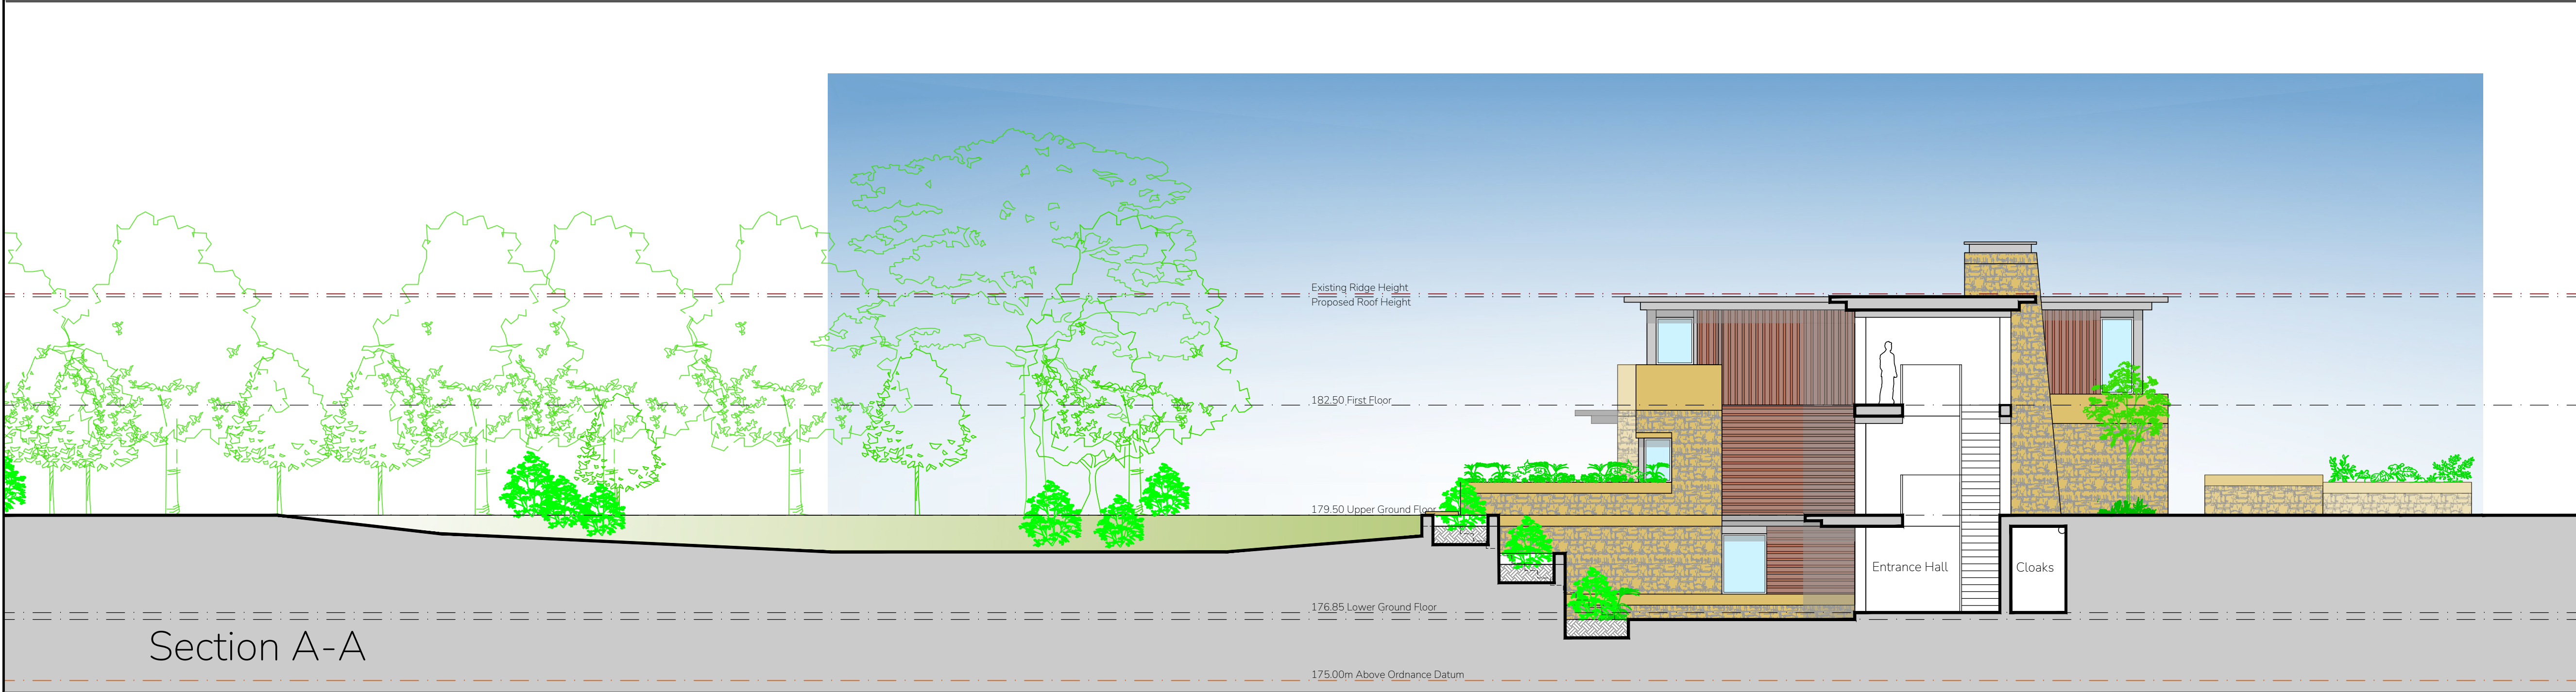


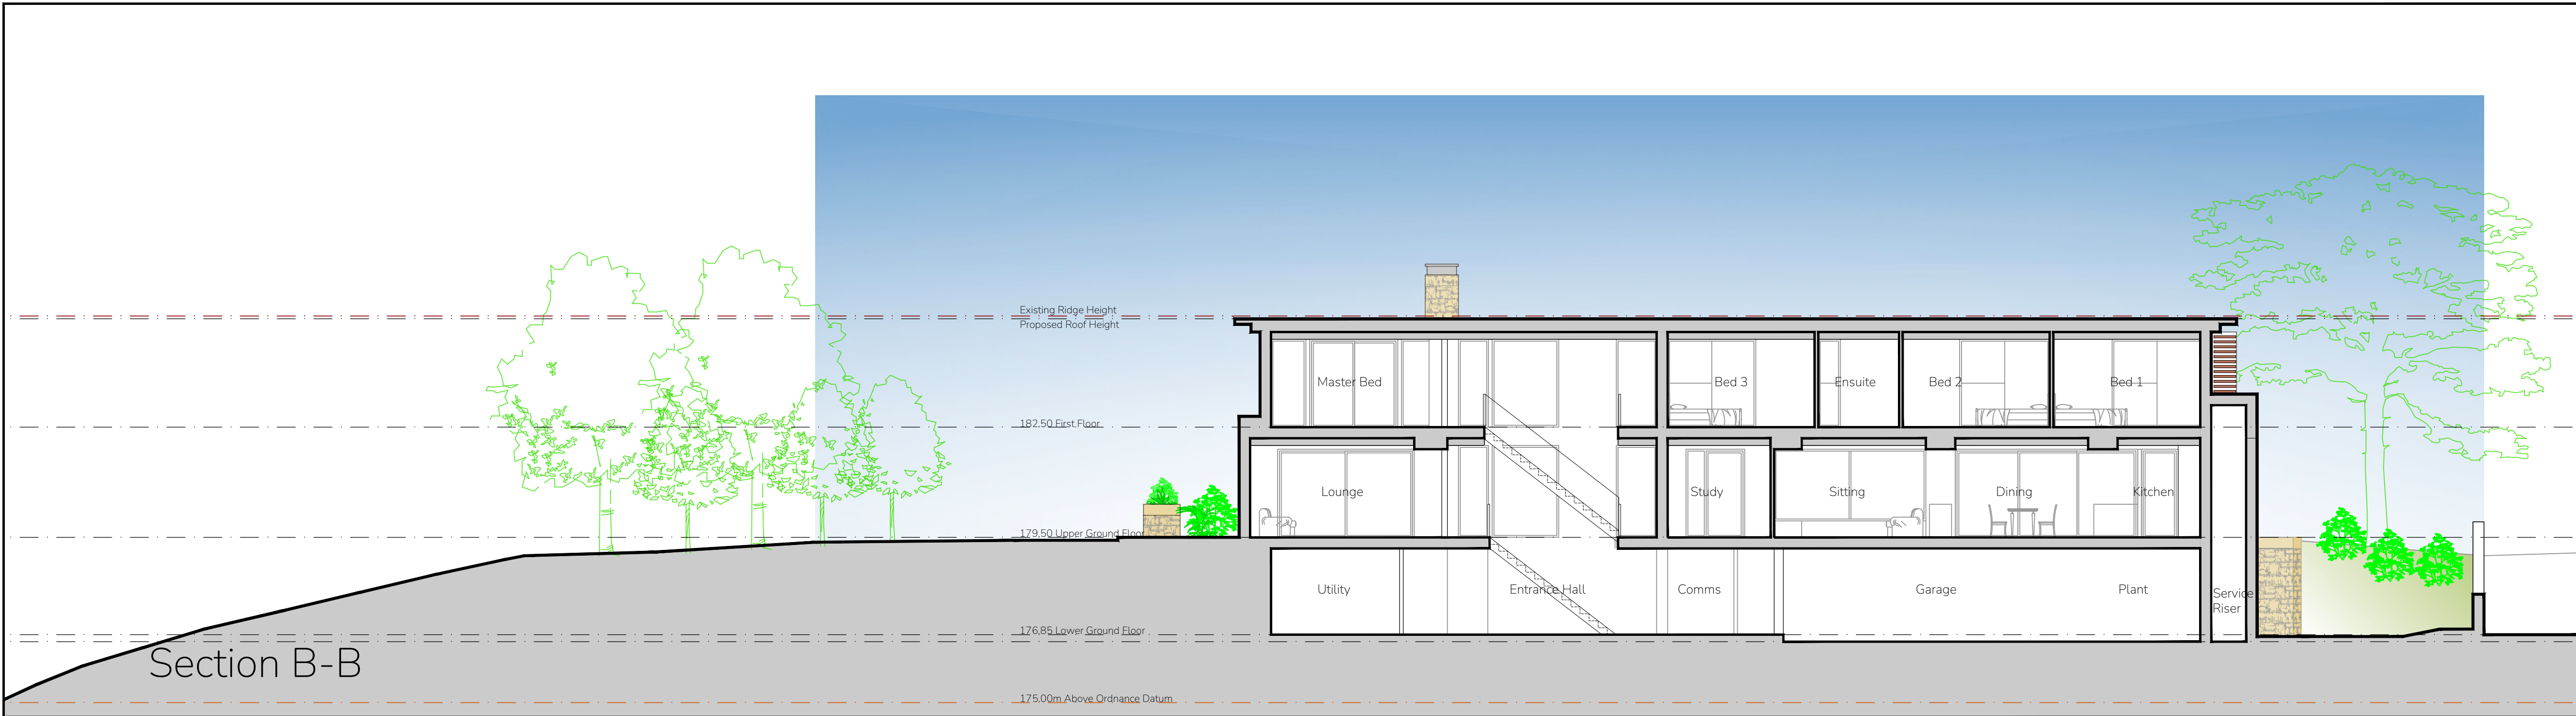

Notes:

1. ALL DIMENSIONS ARE IN MILLIMETRES UNLESS STATED OTHERWISE. NO DIMENSIONS TO BE SCALED FROM DRAWINGS.

2. ALL DIMENSIONS TO BE CHECKED ON SITE PRIOR TO MANUFACTURE. ANY DISCREPANCIES BETWEEN DRAWINGS AND SITE CONDITIONS ARE TO BE REPORTED TO THE CONTRACT MANAGER.

3. THIS DRAWING IS TO BE READ IN CONJUNCTION WITH ALL RELEVANT STRUCTURAL ENGINEERS, CIVIL ENGINEERS AND M&E ENGINEERS' DRAWINGS AND SPECIFICATIONS.

Materials:

Walls:

- Pitched faced finish; local sandstone
- Millboard cladding; finish to be Antique Oak
- Coping to be Ashlar finish; local sandstone

Roof:

Dark grey single ply membrane

Windows:

Dark grey aluminum

Doors:

Dark grey aluminum

-	-	-	x/x/x
REV:	DESCRIPTION:	BY:	DATE:
STATUS: PLANNING			

KIMBLE RODEN

Barrington House
Heyes Lane
Alderley Edge, SK9 7LA
01625 402442
emma@kimbleroden.co.uk

CLIENT: Ms O McKee

SITE: Hollingworth Heights
Littleborough, OL15 0AD

TITLE: Proposed Elevation and Sections

SCALE AT A1: 1:100	DATE: JULY '25	DRAWN: -	CHECKED: -
PROJECT NO: -/-	DRAWING NO: P/06	REVISION: -	