


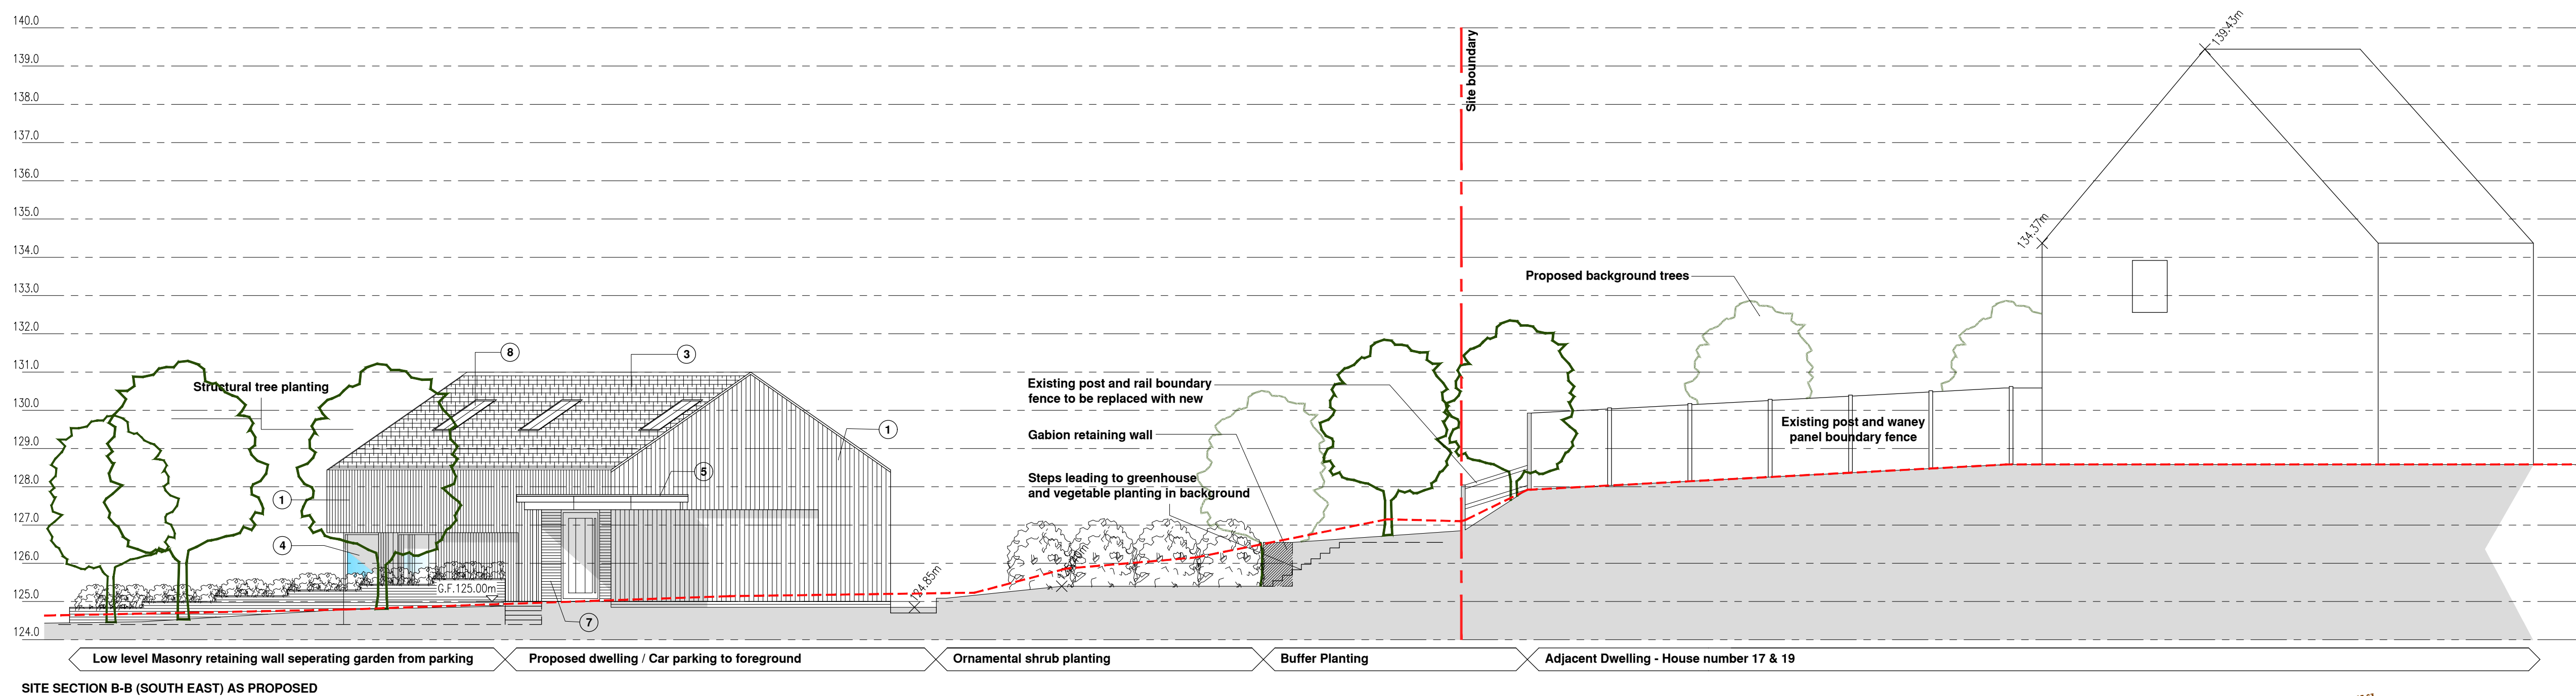

1. On no account may this drawing be scaled.
2. Any discrepancy to be reported to the Architect immediately.
3. The Contractor must check all dimensions on site.
4. This drawing is copyright of P.I. Enterprises Ltd
t/a LR-Design) it may not be reproduced, or part reproduced
without the express consent of propertysign.

Drawing Status

- ☐ PRELIMINARY FOR APPROVAL
- ☐ AGREED LAYOUT -SIGNED OFF
- ☒ PLANNING DRAWING
- ☐ BUILDING CONTROL DRAWING
- ☐ TENDER DRAWING
- ☐ CONTRACT DRAWING
- ☐ CONSTRUCTION DRAWING
- ☐ AS-BUILT DRAWING

PLANNING

Angley Lane Farm,
Angley Lane
Middleton M24 5LJ

Drawing Title
Existing & Proposed Site
Sections & Contextual Plan
Sheet 2 of 4

Scale	Date
1:100 & 1:500 @ A1	30.05.25
Drawing No.	Revision
300/L21-401	B

Revision Details

Planning comments added	
28.04.25	
EV B Existing site sections and section line	
Notification added - Section extent increased to	
accord with 28.05.25 planning request	29.05.25

Proposed Elevations

Material Key:

- 1 Black stained timber cladding
 - 2 Contrasting Timber cladding (charred larch or similar)
 - 3 Dark grey roofing slate
 - 4 Grey framed windows
 - 5 Grey metal cladding (GreenCoat or similar)
 - 6 Opaque glazing
 - 7 Reclaimed farmhouse blend brickwork to match existing farmhouse
 - 8 Conservation Velux rooflights
- Existing levels
-  Proposed trees
-  Existing and proposed levels