


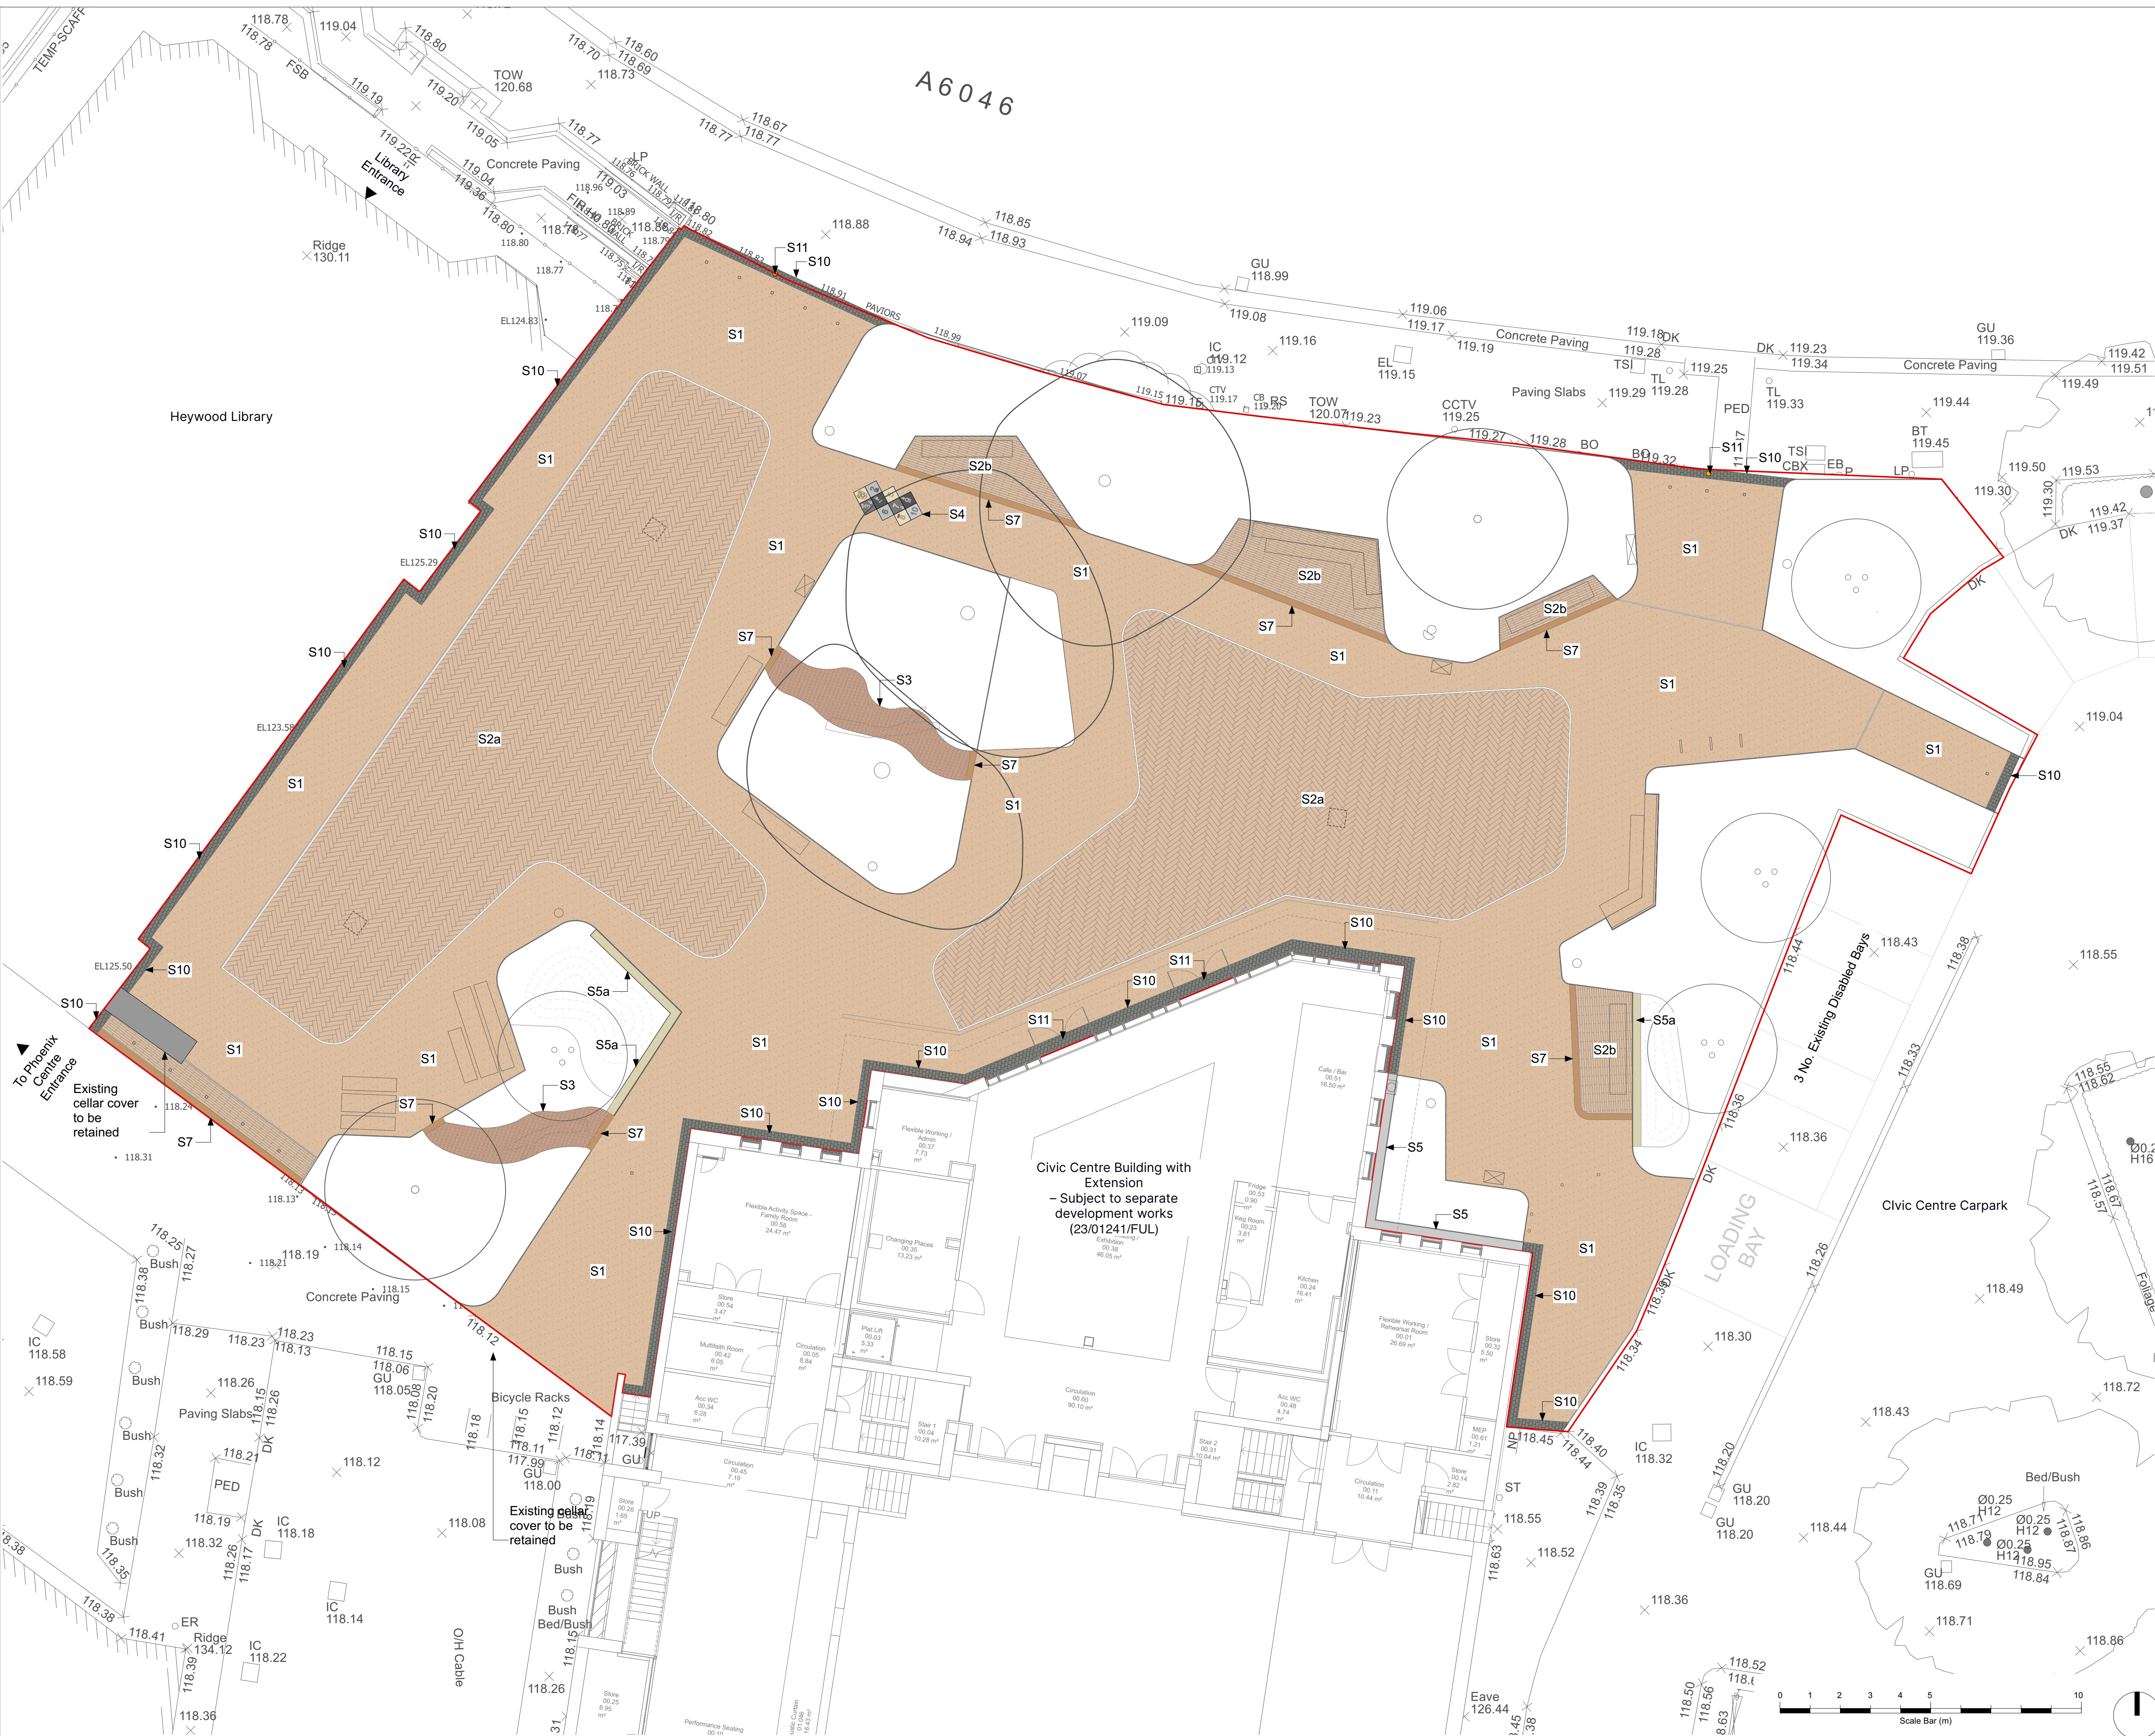

© This drawing is copyright protected and may not be reproduced in whole or part without written authority from the owner.

NOTES:

- Do not scale from this drawing; always work to noted dimensions.
- Always work to noted dimensions.
- All dimensions are in millimetres unless otherwise stated.
- All setting out, levels and dimensions to be agreed on site.
- The dimensions of all materials must be checked on site before laid out.
- This drawing must be read with the relevant specification clauses and detail drawings.
- Order of construction and setting out to be agreed on site.

KEY

Redline Boundary

HARDWORKS

Proposed

S1 Resin-Bound Gravel
Refer to specification Q23/225 for details.
Product: Addasgr resin-bound with anti-slip finish or equal and approved.
Colour: Tuscan Pebble.
Supplier: Tobemore or equal and approved.
Note: surface to accept vehicular loading

S2a Concrete Paver Type 1
Refer to specification Q25/110 for details.
Product: Arlo - Mensa Constellations Mix
Size: W 55 x L 220 x D 80 mm
Supplier: Tobemore or equal and approved.
Laid: Herringbone
Note: surface to accept vehicular loading

S2b Concrete Paver Type 2
Refer to specification Q25/111 for details.
Product: Arlo - Mensa Constellations Mix
Size: W 55 x L 220 x D 80 mm
Supplier: Tobemore or equal and approved.
Laid: Stretcher
Note: surface to accept vehicular loading

S3 Play Rubber Mulch
Refer to specification Q26/240 for details.
Product: Rubber Mulch or equal and approved.
Supplier: Playdale or equal and approved.
Colour: Green Sand mixes

S4 Granite Inlay Paver
Refer to specification Q25/115 for details.
Product: Granite paver or equal and approved.
Supplier: Hardscape or equal and approved.
Colour: Refer to drawing 3546-PLA-XX-XX-DR-L-5004 for further details.

S5 Inter-locking Angular Loose Gravel
Refer to specification Q23/160 for details.
Location: To maintenance strip along building façade
Product: Crushed sandstone
Supplier: Offerton or equal and approved.
Size: 10mm

S5a Inter-locking Angular Gravel with Gravel Grid
Refer to specification Q23/161 for details.
Location: To edge of rain garden
Product: Crushed sandstone
Supplier: Offerton or equal and approved.
Size: 10mm

S7 Concrete Paver - Soldier Course
Refer to specification Q25/112 for details.
Product: Arlo - Mensa Constellations Mix
Size: W 55 x L 220 x D 80 mm
Supplier: Tobemore or equal and approved.
Laid: Single row, stack bonded vertically
Note: laid on rigid bed

S10 Clay Paver Setts - Triple Soldier Course
Refer to specification Q25/113 for details.
Product: Blue Croftford Square Edged
Baggeridge Cobble or equal and approved.
Size: W 100 x L 100 x D 85 mm
Supplier: Hardscape or equal and approved.
Laid: 3 rows stretcher bond
Note: laid on rigid bed

S11 Granite Special Unit
Refer to specification Q25/116 for details.
Location: At key entrances to square as indicated.
Supplier: Hardscape or equal and approved.
Other: With engraved pattern. Refer to drawing 3546-PLA-XX-XX-DR-L-5003 for details.
Note: to withstand loading for vehicle movement

NOTE:
Refer to drawing 3546-PLA-XX-XX-DR-L-5015 for paving orientation

C01	30/05/25	Stage 5 Issue	YH	SPL		
Revision	Date	Description	Drawn	Apprv.		
PLANIT Manchester London Liverpool Leeds Standish Manchester 2 Back Grafton Street Altrincham Cheshire WA14 1DY W: planit-ie.com E: info@planit-ie.com T: 0151 363 1230						
Client	Rochdale Borough Council					
Project	Heywood Peine Square					
Drg Title	Hardworks					
Created on	27/09/24	Created by	MB	Approved by	SPL	
Scale	1:100	Size	A1	Workstage	RIBA 5	
Drg No.	3546-PLA-XX-XX-DR-L-1000		Suitability	S3	Revision	C01
© Planit I.E. Limited						