



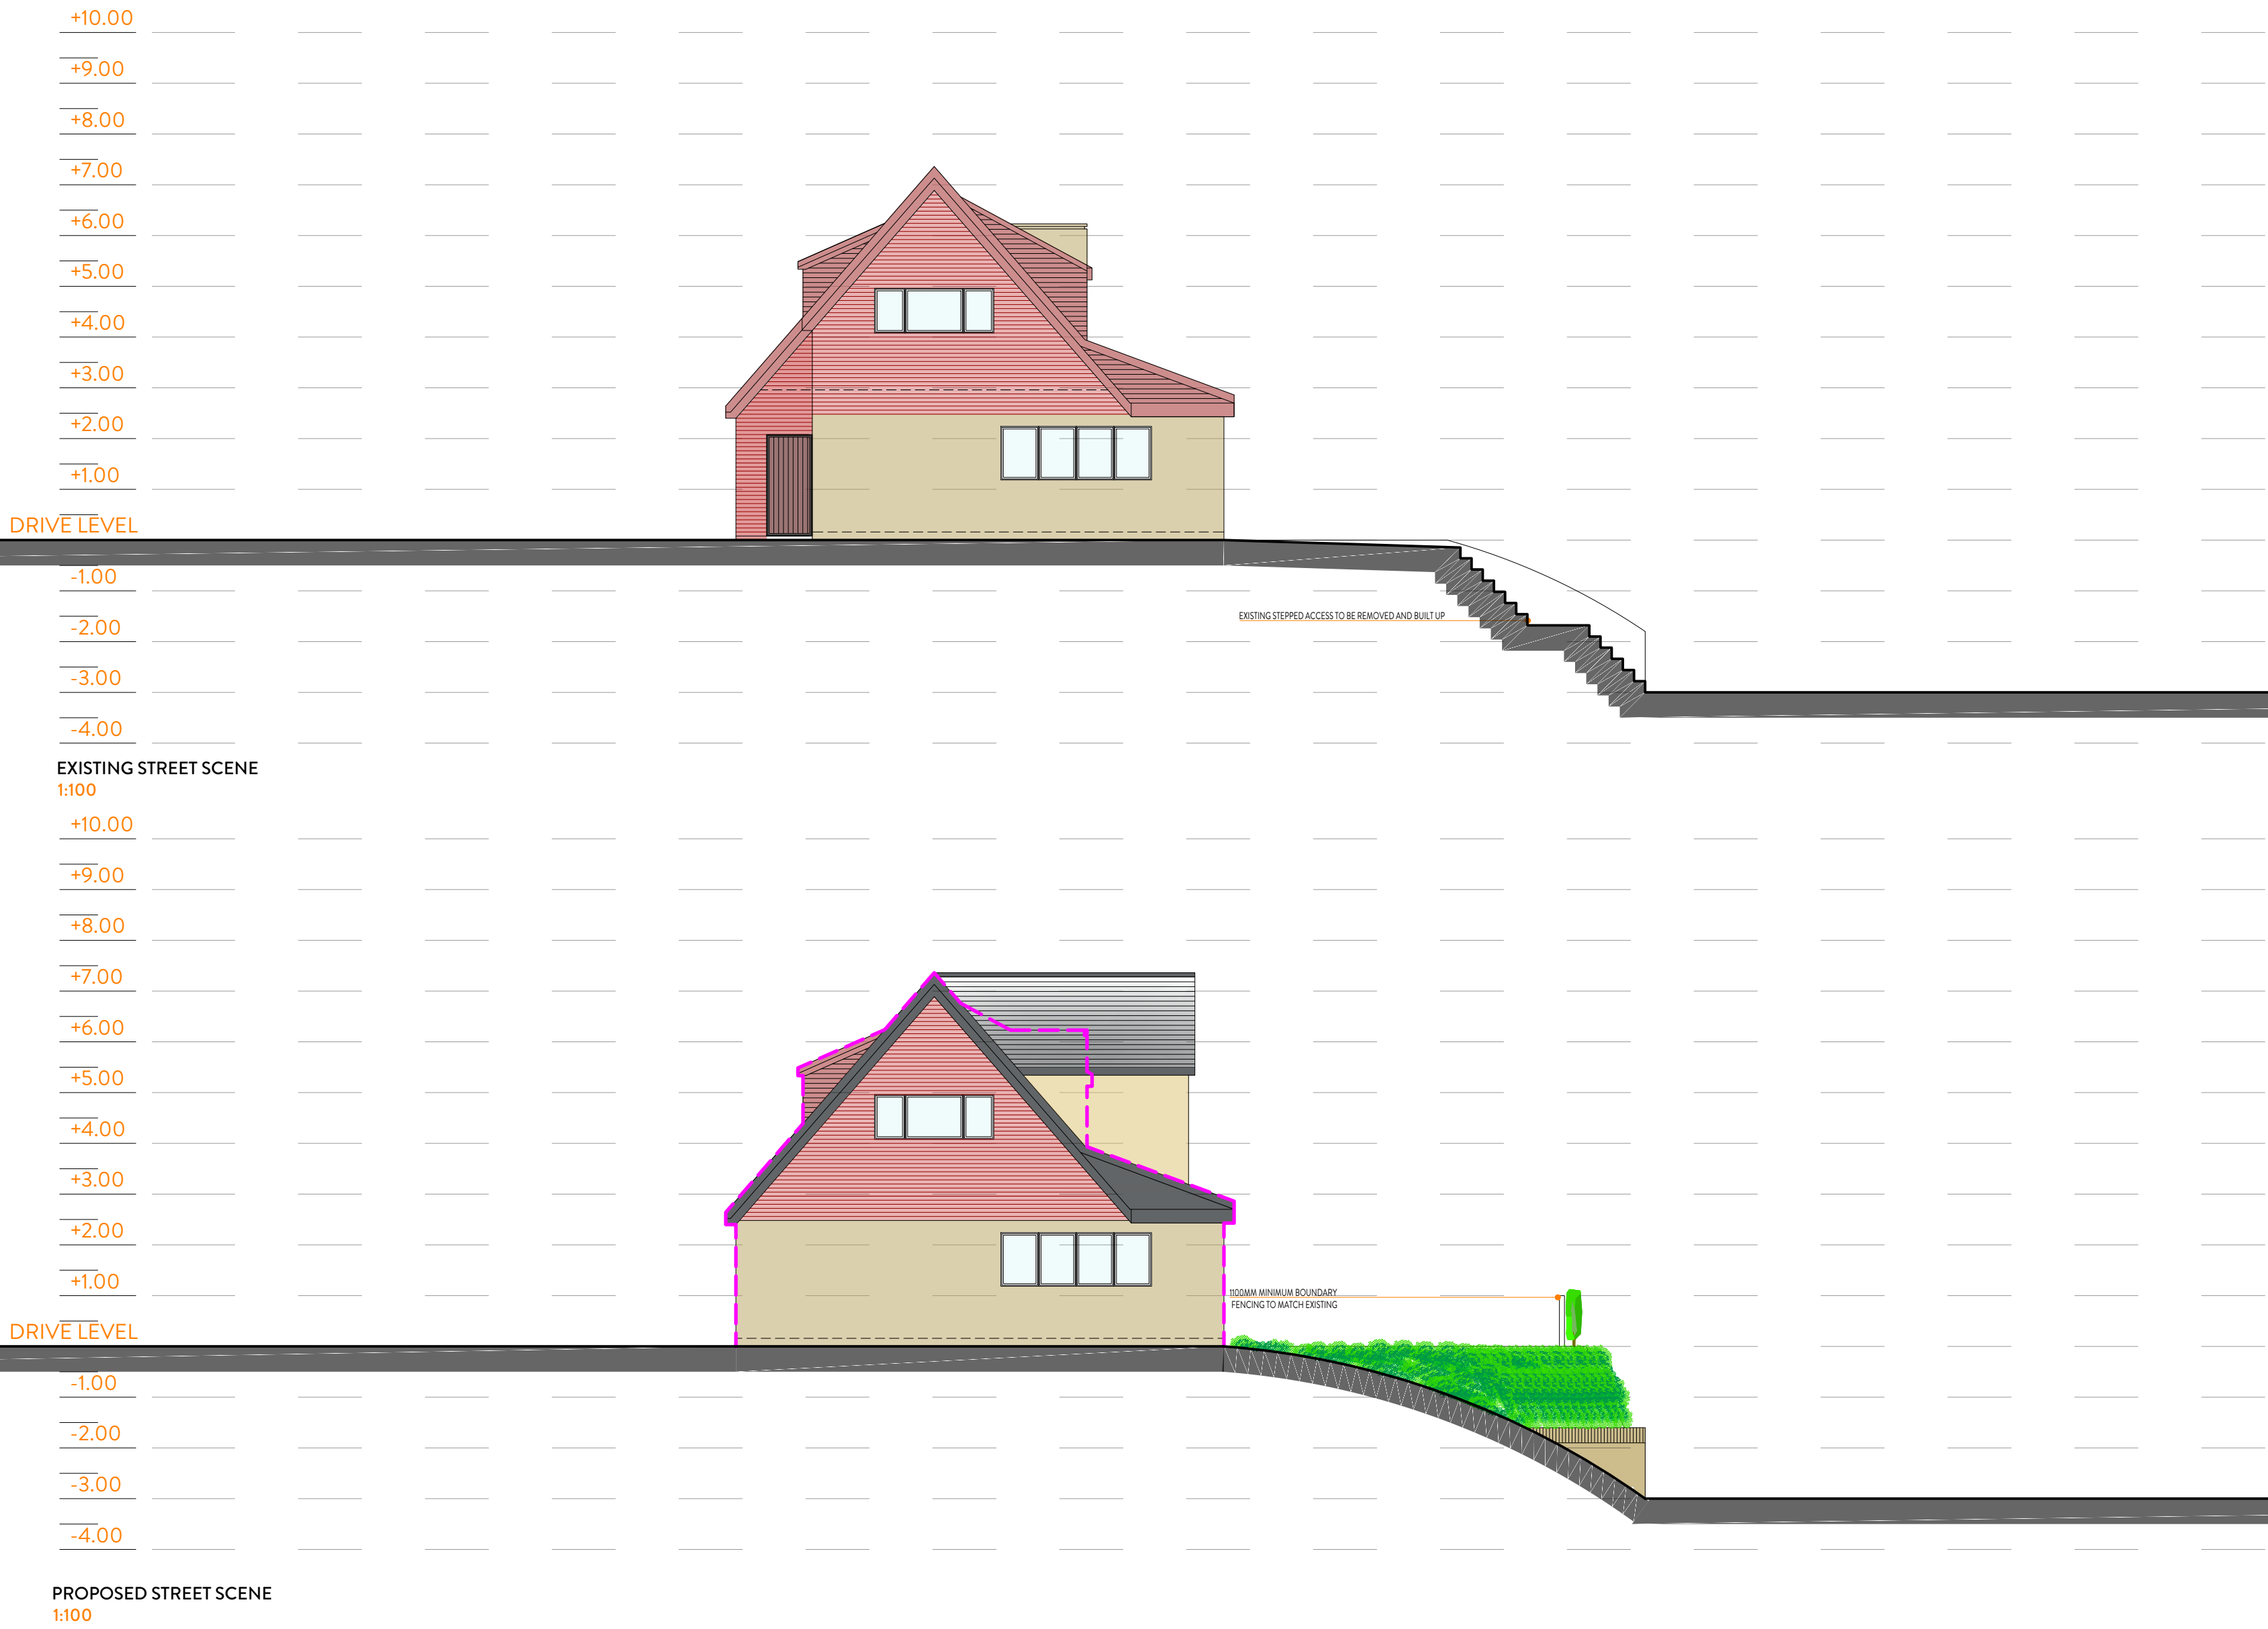

| REVISION | DESCRIPTION | DATE | NOTES |
|----------|-------------|------|-------|
| -        | -           | -    | -     |
| -        | -           | -    | -     |
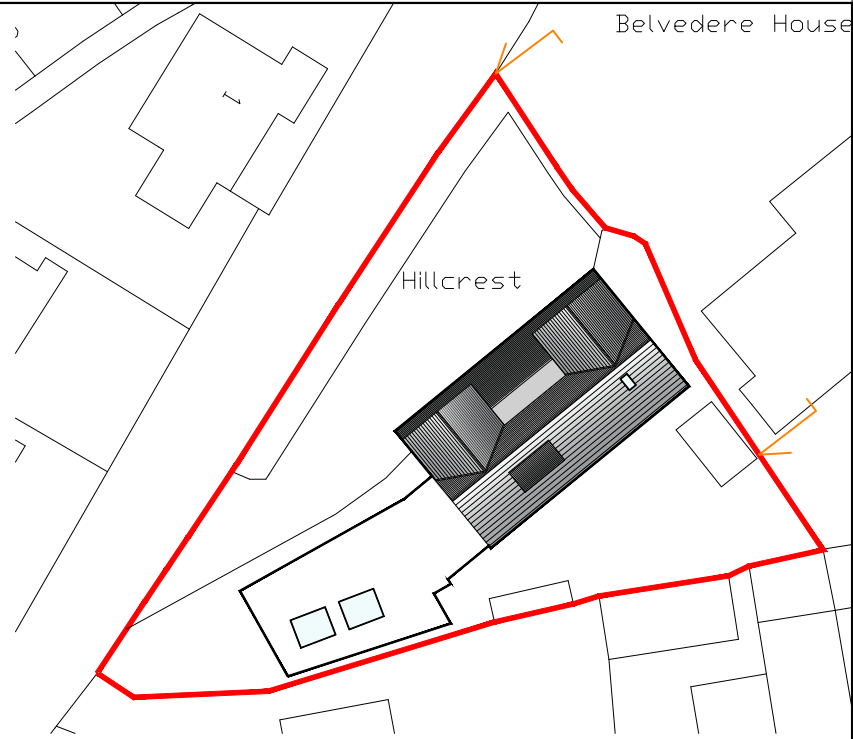

|                                                                  |                       |                                                     |                                 |
|------------------------------------------------------------------|-----------------------|-----------------------------------------------------|---------------------------------|
| STATUS<br>PLANNING DRAWING                                       |                       | PROJECT TITLE<br>HILLCREST, SHAW ROAD, NEWHEY       |                                 |
| DRAWING TITLE<br>ORANGE DESIGN STUDIO.<br>ARCHITECTURAL PRACTICE |                       | DRAWING TITLE<br>EXISTING AND PROPOSED STREET SCENE |                                 |
| SCALE<br>1:100                                                   | DRAWN<br>EC           | CHECKED<br>JH                                       | PROJECT REFERENCE<br>ODS_22-536 |
| PAPER SIZE<br>A1                                                 | DWG NUMBER<br>(30)004 | DATE<br>25/05/25                                    | REVISION<br>/                   |
| CLIENT<br>AAMNA KHAN                                             |                       | CLIENT<br>AAMNA KHAN                                |                                 |