


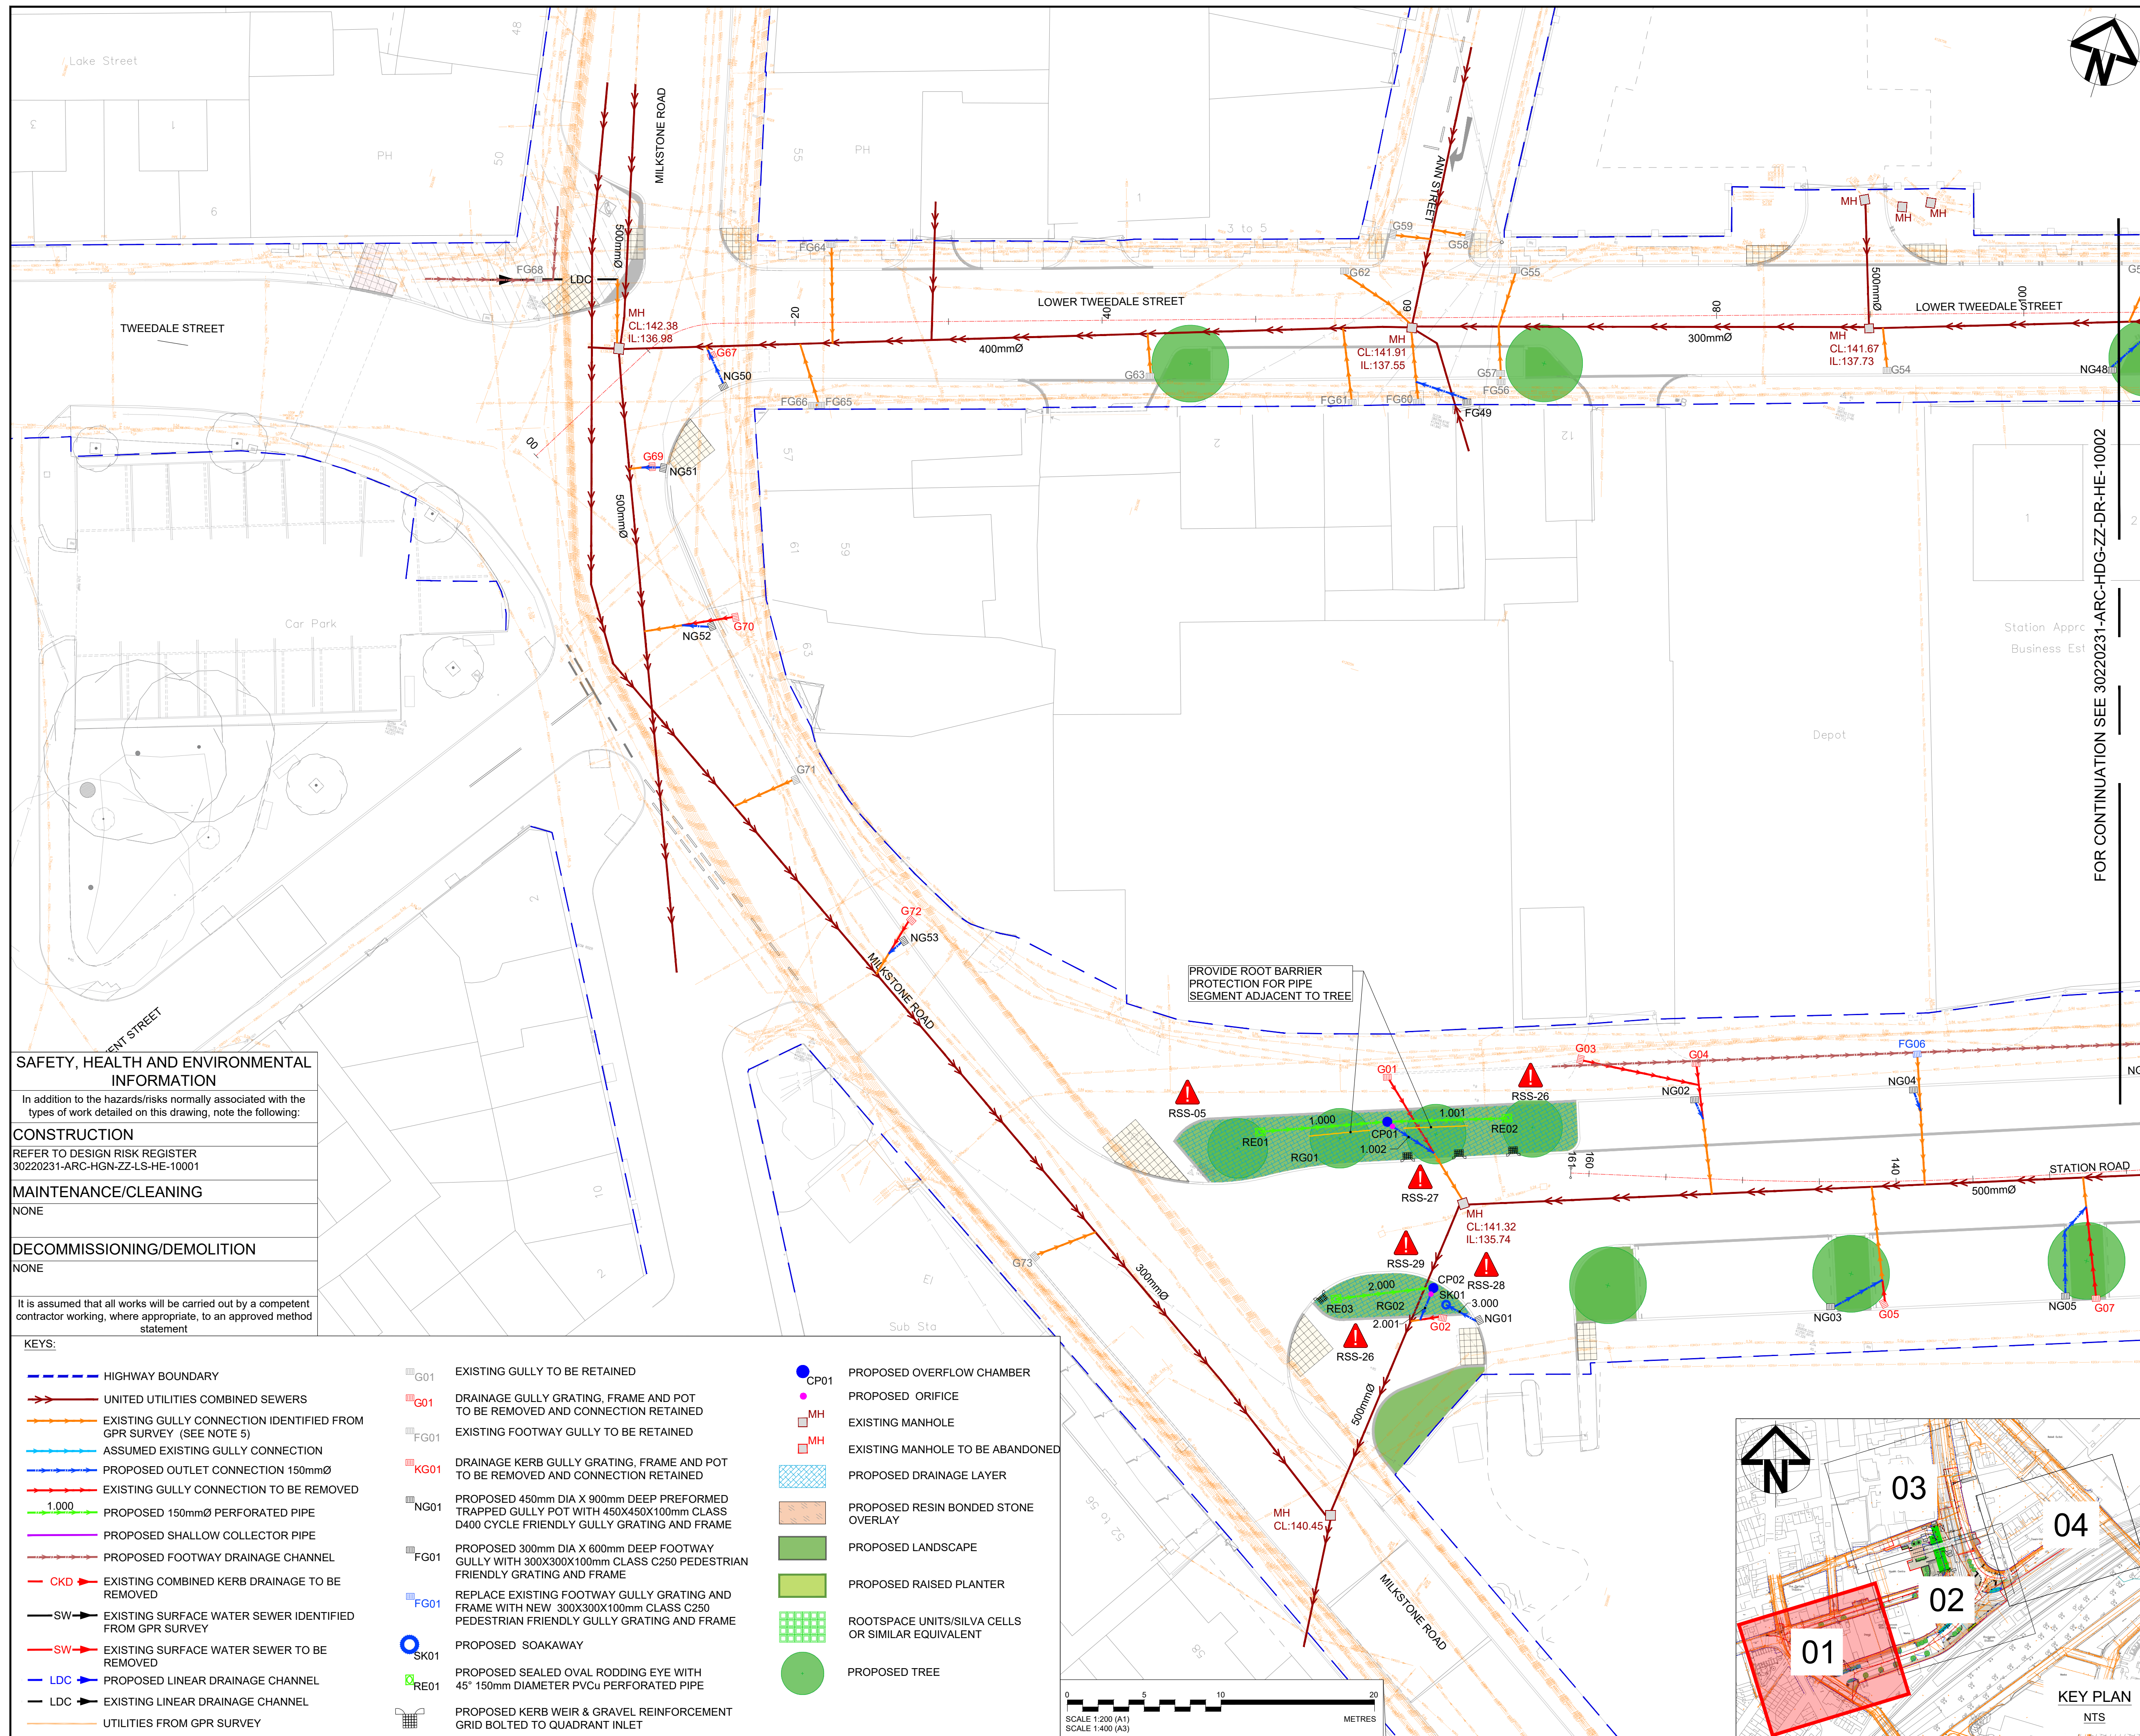

- NOTES:
1. THIS DRAWING IS TO BE READ IN CONJUNCTION WITH ALL THE DRAWINGS, SCHEDULES AND SPECIFICATIONS LISTED ON THE DRAWING REGISTER 30220231-ARC-HGN-ZZ-L-S-HE-10002.
 2. REFER 30220231-ARC-HDG-ZZ-DR-HE-10006, 30220231-ARC-HDG-ZZ-DR-HE-10007, 30220231-ARC-HDG-ZZ-DR-HE-10008, 30220231-ARC-HDG-ZZ-DR-HE-10009, 30220231-ARC-HDG-ZZ-DR-HE-10010 & 30220231-ARC-HDG-ZZ-DR-HE-10011 FOR DRAINAGE DETAILS AND 30220231-ARC-HDG-ZZ-SCH-HE-00001, 30220231-ARC-HDG-ZZ-SCH-HE-00002 & 30220231-ARC-HDG-ZZ-SCH-HE-00003 FOR DRAINAGE SCHEDULES.
 3. DO NOT SCALE FROM THIS DRAWING.
 4. ALL DIMENSIONS ARE IN MILLIMETERS & ALL LEVELS ARE IN METERS UNLESS OTHERWISE SPECIFIED.
 5. ALL EXISTING GULLY CONNECTIONS TO BE CLEANED AND CLEARED OF OBSTRUCTIONS PRIOR TO REUSE. IF CONNECTION IS DAMAGED BEYOND REPAIR THEN NEW CONNECTION TO BE PROVIDED.
 6. ALL NEW GULLIES GRATES/LINING AND FRAMES TO BE CYCLE FRIENDLY AND CLASS D400 FOR CARRIAGE WAY AND C250 FOR FOOTWAY GULLIES.
 7. PROPOSED NEW GULLIES ARE TO BE CONNECTED TO EXISTING GULLY OUTLETS BY MEANS OF A 'Y' JUNCTION AND NO SADDLE CONNECTION SHALL BE CONSTRUCTED.
 8. ALL DRAINAGE PIPES ARE TO A MINIMUM OF 150mm DIAMETER AND A MAXIMUM BEND OF 45 DEGREES FOR ANY CHANGE IN DIRECTION. IF CHANGE IN DIRECTION IS 90 DEGREE, COMBINATIONS OF 2X45 DEGREE BENDS SHOULD BE USED. ALL CONNECTIONS ARE SHOWN INDICATIVELY.
 9. LOCATIONS OF THE EXISTING DRAINAGE ARE SHOWN BASED ON THE SPR SURVEY. ASSUMPTIONS HAVE BEEN MADE WHEN SURVEY ARE INCONSISTENT OR NON CONCLUSIVE. PRIOR TO CONSTRUCTION, THEREFORE THE CONTRACTOR MUST CONFIRM EXISTING TIE-IN INFORMATION AT ALL DRAINAGE CONNECTION POINTS.
 10. NO CCTV INFORMATION AVAILABLE AT THE TIME OF PRODUCTION OF THIS DRAWING.

HEALTH AND SAFETY :

 HEALTH AND SAFETY SYMBOL AND
REFERENCE NUMBER TO BE READ IN
CONJUNCTION WITH THE DESIGN RISK
REGISTER
30220231-ARC-HGN-ZZ-LS-HE-10001.

P01	01/08/25	FIRST ISSUE		PK	BS	RA	RA
Rev	Date	Description		Prod.	Chk.	Rev.	App.



Project: Rochdale Station Square
- Detailed Design

Site	Client
Rochdale OL11 1DR Manchester	Transport for Greater Manchester 2 Piccadilly Pl, Manchester M1 3BG www.tfgm.com



Registered office: 80 Fenchurch Street
London
EC3M 4BY

Coordinating office:
16th Floor,
103 Colmore Row,
Birmingham B3 3AG
Tel: 44 (0)121 516 1818

www.arcadis.com © Copyright reserved

Drawing Title:

Rochdale Station Square
Drainage
Sheet 01 of 04

Designed: R.Asthana	Signed Digitally Signed	Date 01/08/25
Produced: P.K.R	Signed Digitally Signed	Date 01/08/25
Checked: B.Singh	Signed Digitally Signed	Date 01/08/25
Reviewed: R.Asthana	Signed Digitally Signed	Date 01/08/25
Approved: R.Asthana	Signed Digitally Signed	Date 01/08/25

Suitable for Review and Comment

Drawing Number:	Revision:
30220231 - ARC - HDG - ZZ - DR - HE - 10001	P0