
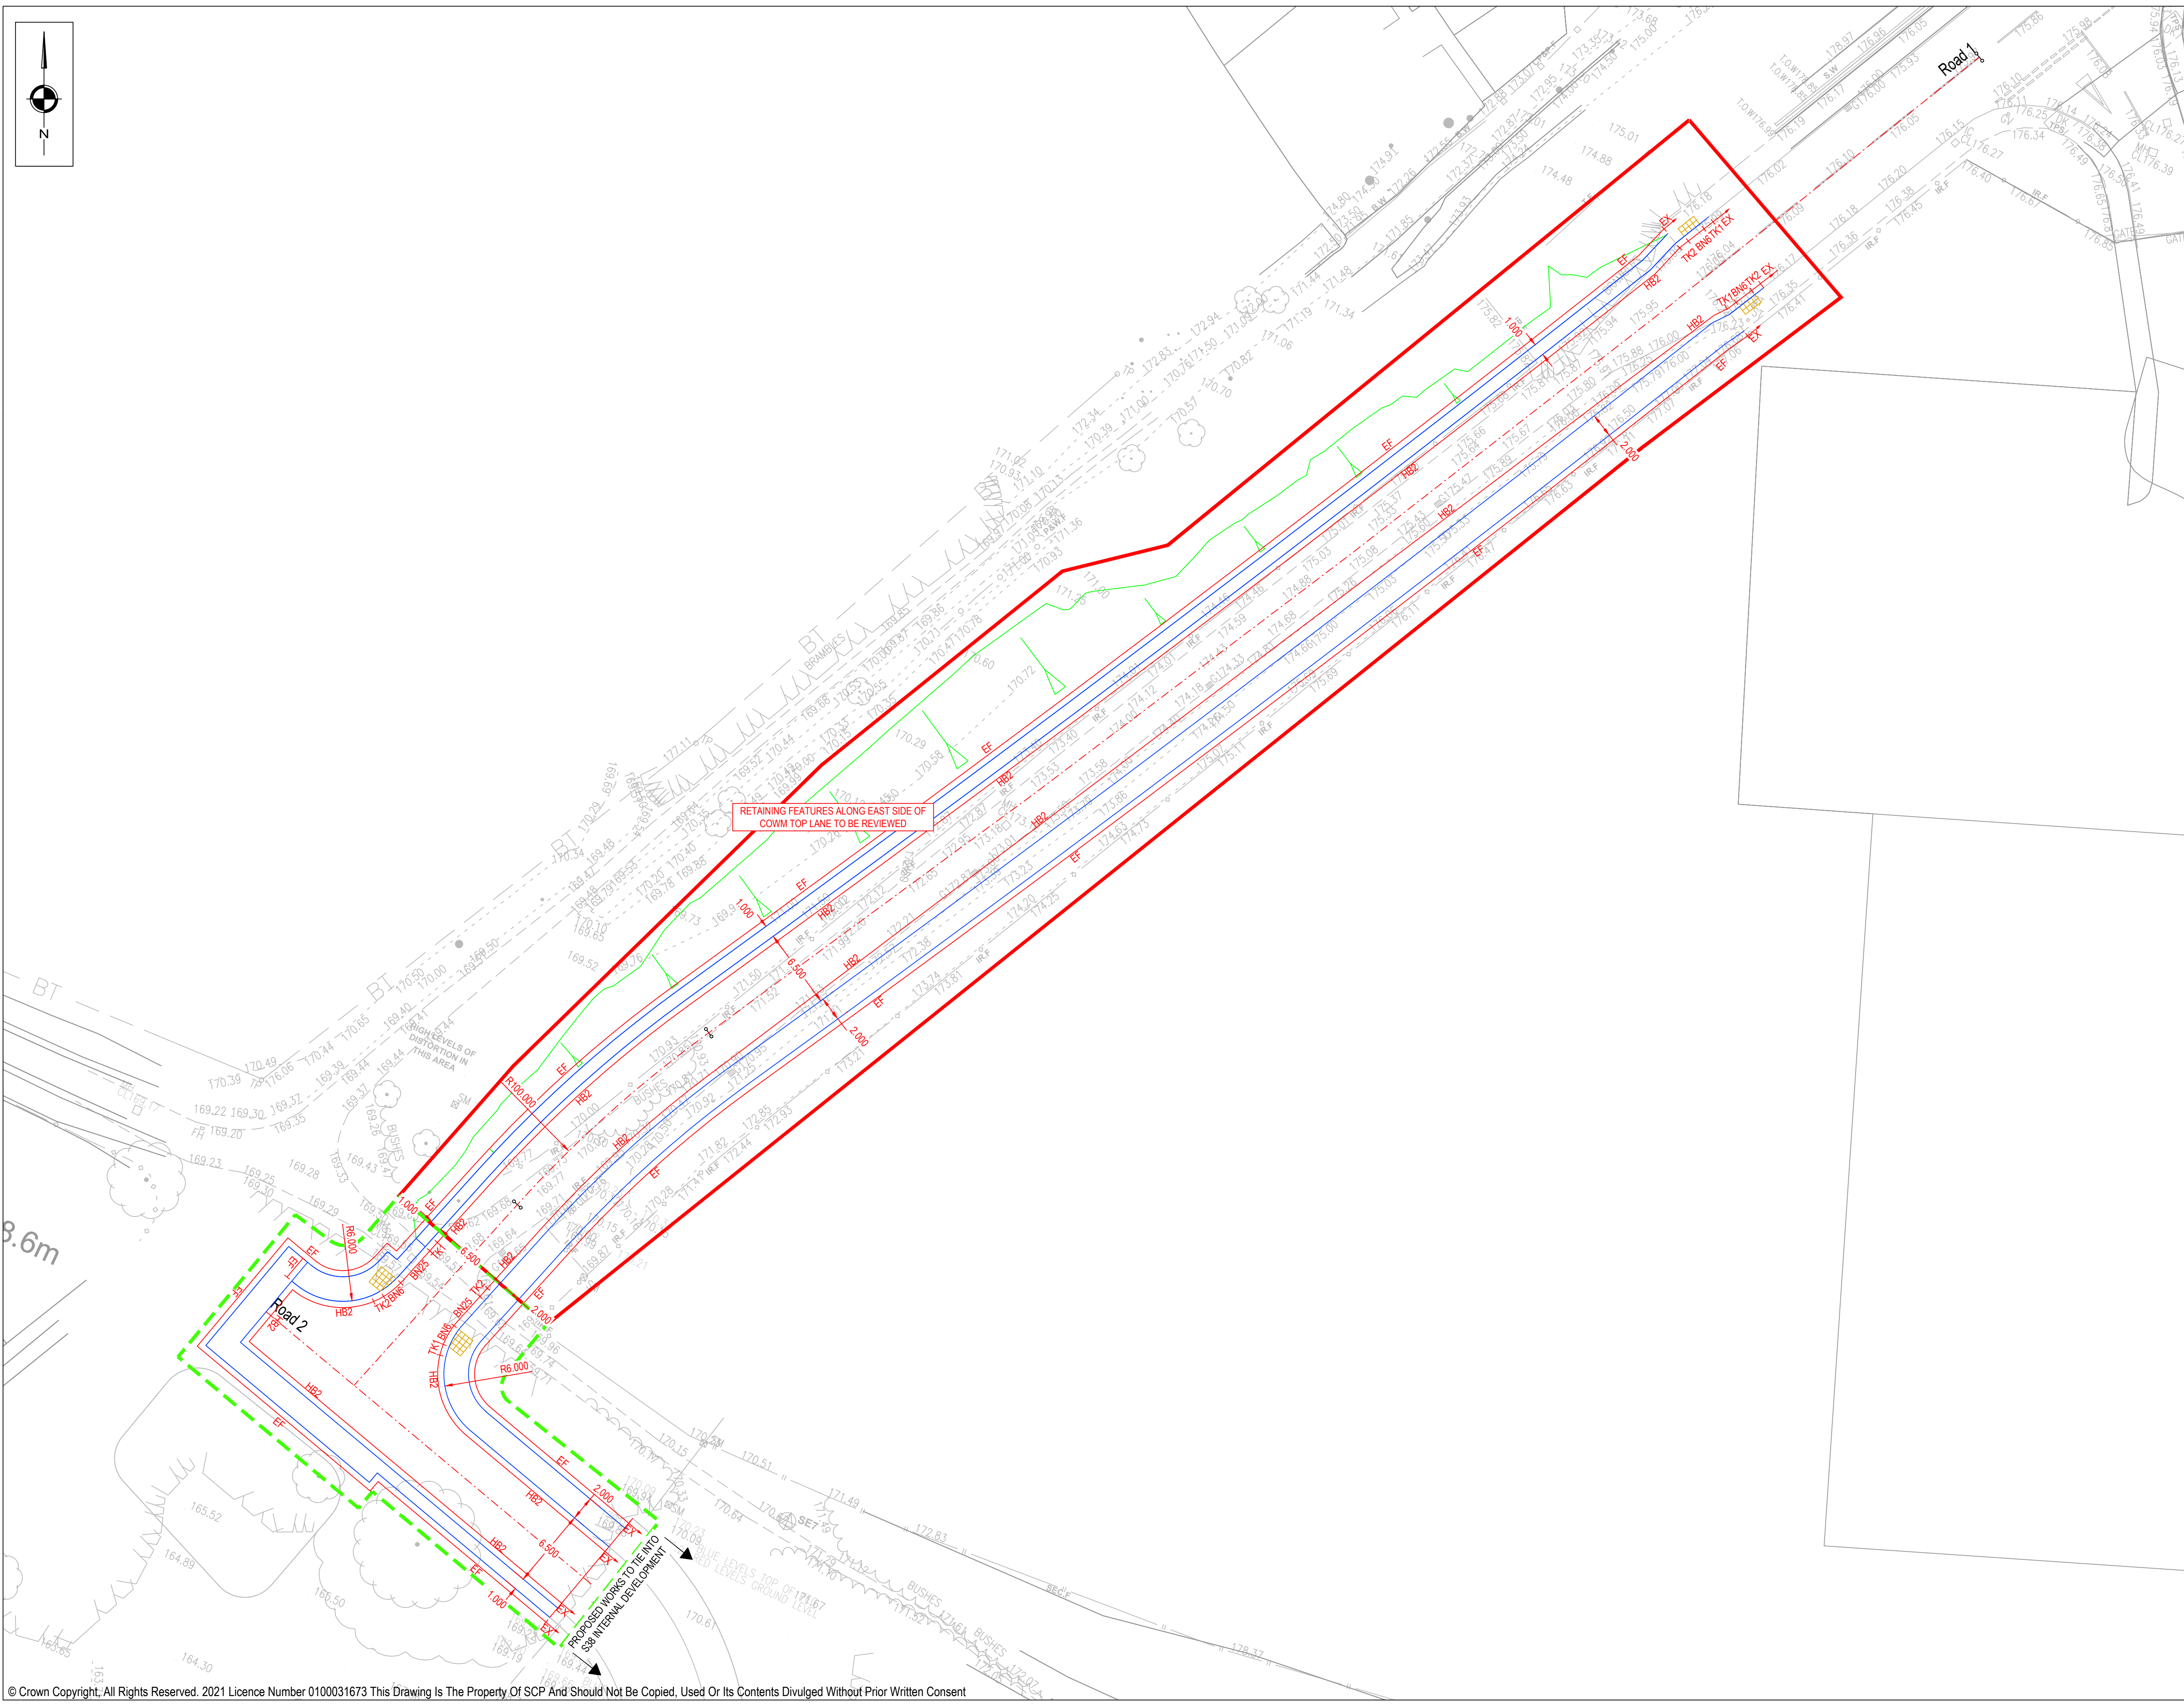


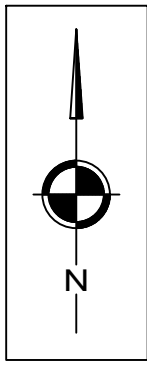

- NOTES
1. ALL DIMENSIONS ARE IN METRES UNLESS NOTED OTHERWISE.
 2. ALL LEVELS ARE IN METRES RELATED TO ORDNANCE DATUM NEWLYN (OD) UNLESS NOTED OTHERWISE.
 3. ALL COORDINATES ARE IN METRES RELATED TO ORDNANCE SURVEY NATIONAL GRID.
 4. ALL MATERIALS AND WORKMANSHIP WILL BE AS DEFINED IN THE SPECIFICATION UNLESS NOTED OTHERWISE.
 5. THIS DRAWING IS TO BE READ IN CONJUNCTION WITH ALL DRAWINGS AND DOCUMENTATION ASSOCIATED WITH THE PROJECT.
 6. THIS DRAWING HAS BEEN BASED UPON SURVEYIOS INFORMATION SUPPLIED BY A THIRD PARTY AND SCP SHALL NOT BE LIABLE FOR ANY INACCURACY OR DEFICIENCIES ARISING FROM IT.
 7. ALL LEVELS, DIMENSIONS AND LOCATIONS ARE TO BE CHECKED BY THE MAIN CONTRACTOR PRIOR TO COMMENCEMENT OF ANY WORK ON SITE.
 8. ALL WORKS TO BE CARRIED OUT IN ACCORDANCE WITH LOCAL AUTHORITY ADOPTABLE RESIDENTIAL ROAD SPECIFICATION AND STANDARD DETAILS.
 9. THE LOCATION OF EXISTING UTILITY SERVICES WILL NEED TO BE DETERMINED ON SITE
 10. CBR SURVEYS TO BE UNDERTAKEN TO DETERMINE EXISTING GROUND STABILITY
 11. PLEASE REFER TO ROCHE DALE MBC STANDARD DETAIL DRAWING RMBC 11001/1A, 2B, 3A, 4B AND 11006A FOR KERBING & CHANNELING STANDARD EDGING CONSTRUCTION DETAIL

KEY

BN25	BULLNOSED KERB WITH 25mm UPSTAND - TYPE BN25
EF	EDGING KERB - TYPE EF TO BE LAID FLUSH
HB2	HALF BATTERED KERB WITH 125mm UPSTAND - TYPE HB2
TK1	HALF BATTERED DROP KERB RIGHT HAND- TYPE TK1 TO BE INSTALLED
TK2	HALF BATTERED DROP KERB LEFT HAND- TYPE TK1 TO BE INSTALLED
EX	TIE INTO EXISTING
	PROPOSED TACTILE PAVING
	PROPOSED KERB LINE
	S278 SITE BOUNDARY
	PRIVATE LAND TO BE OFFERED FOR ADOPTION

A	FIRST ISSUE	25.04.25	JC
REV	DESCRIPTION	DATE	BY

REVISIONS

an RSK company

Office of Origin: Manchester Tel: 0161 832 4400
www.scptransport.co.uk - www.rskgroup.com

Client Name:

Project Title:

COWM TOP LANE, ROCHE DALE

Drawing Title:

KERBING ARRANGEMENT (MAJOR S278 WORKS)

Drawn By:	JC	Date:	25.04.2025
Checked:	TM	Scale@A1:	1:250
Approved:	N/A	Status:	PRELIM
Drawing No.	SCP-241098-1100-001		Rev.
			A