


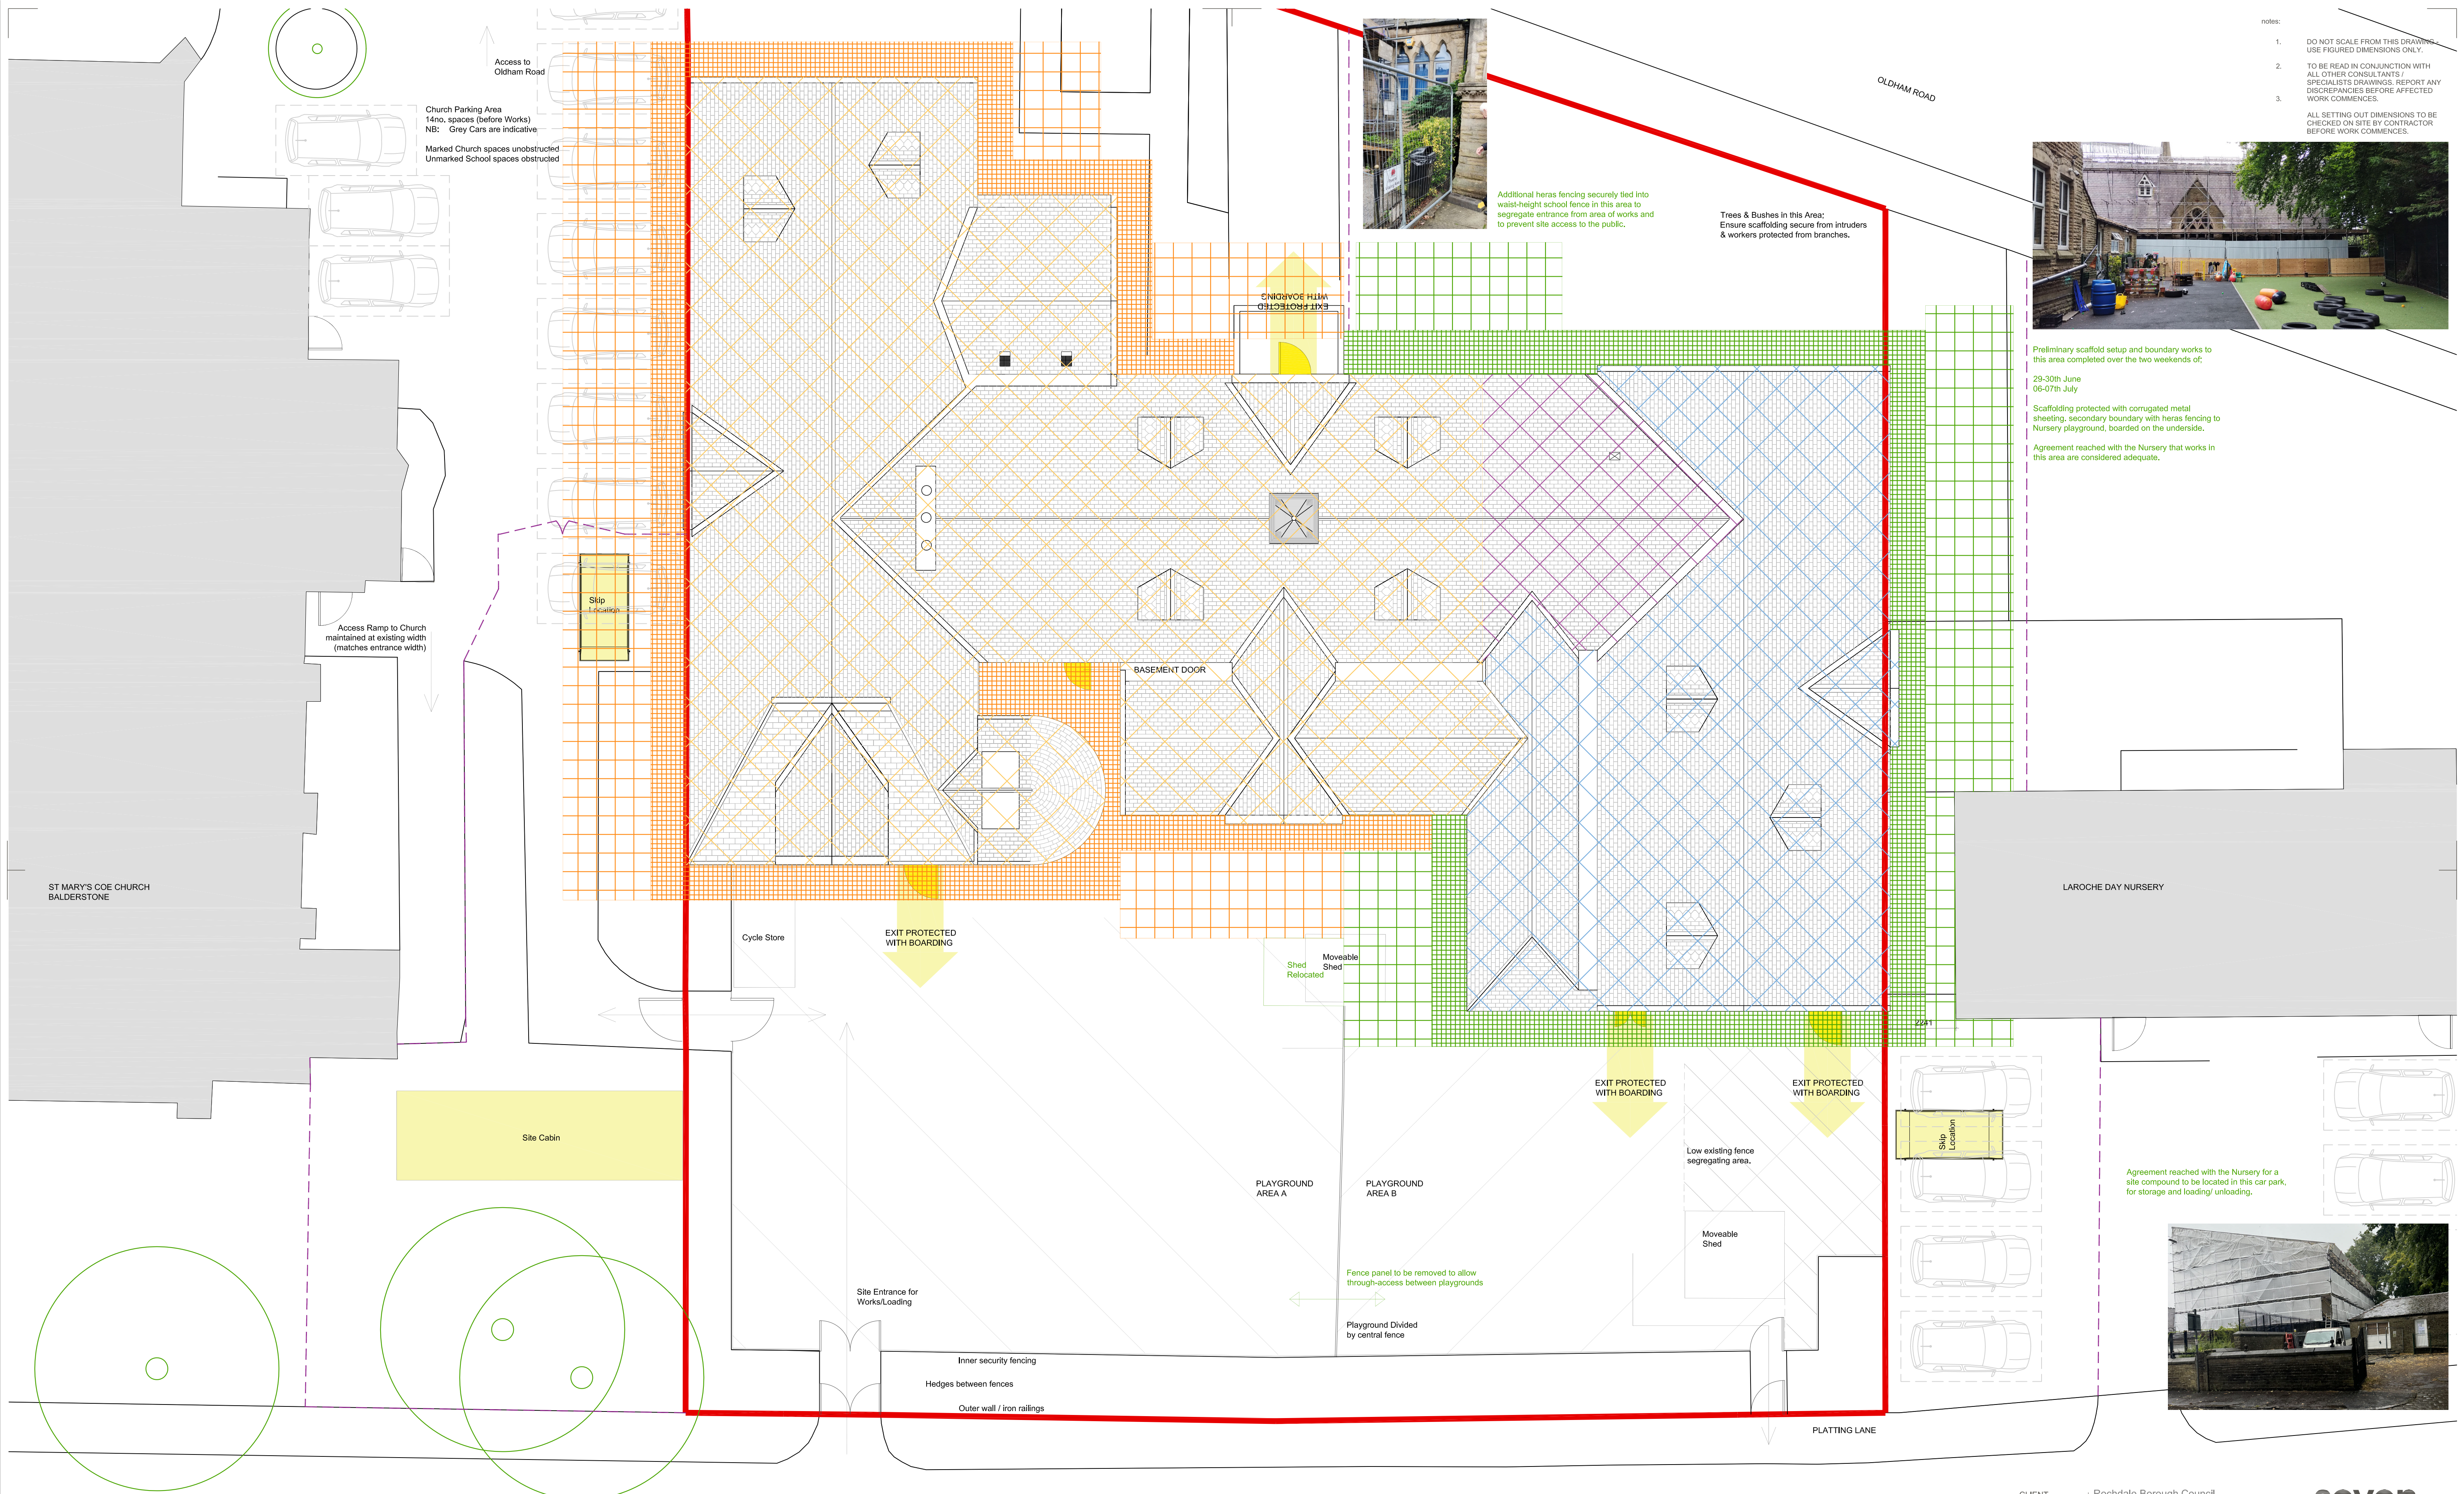

- notes:
- DO NOT SCALE FROM THIS DRAWING. USE FIGURED DIMENSIONS ONLY.
 - TO BE READ IN CONJUNCTION WITH ALL OTHER CONSULTANTS / SPECIALISTS DRAWINGS. REPORT ANY DISCREPANCIES BEFORE AFFECTED WORK COMMENCES.
 - ALL SETTING OUT DIMENSIONS TO BE CHECKED ON SITE BY CONTRACTOR BEFORE WORK COMMENCES.



Preliminary scaffold setup and boundary works to this area completed over the two weekends of:
29-30th June
06-07th July
Scaffolding protected with corrugated metal sheeting, secondary boundary with heras fencing to Nursery playground, boarded on the underside.
Agreement reached with the Nursery that works in this area are considered adequate.



Agreement reached with the Nursery for a site compound to be located in this car park, for storage and loading/ unloading.

Key:

- EXTERNAL DOORS / FIRE ESCAPES
- PHASE 01
BOARDED 1.2M
SCAFFOLDING AREA
- PHASE 02
BOARDED 1.2M
SCAFFOLDING AREA
- PHASE 01
BRACING 3M
SCAFFOLDING AREA
- PHASE 02
BRACING 3M
SCAFFOLDING AREA
- PHASE 01
KS1 CLASSROOMS
AREA OF ROOF WORKS
- PHASE 02
REMAINING AREA OF
ROOF WORKS
- PHASE 01
KS1 CLASSROOMS AREA OF
ROOF WORKS (PARTIAL EAVE)
- PLAYGROUNDS
2NO. PLAYGROUND AREAS EACH
HOLDING APPROX. 60 CHILDREN,
1NO. RECEPTION PLAYGROUND
- HERAS FENCING
TEMPORARY SITE FENCING
DURING WORKS

CLIENT
PROJECT
TITLE
NUMBER
REVISION
STATUS
SCALE
DATE
DRAWN BY
CHECKED BY

Rochdale Borough Council
SMP - St Mary's CE Primary School
Proposed Site Phasing Plan
SMP-SEV-XX-R1-DR-A-01110
C01
Construction
1:50 @A1
19/08/24
SM
SGI

seven.

SEVENARCHITECTURE.CO.UK
Studios at:
Unit 1.3, Wauk Mill, 51 Bengal Street,
MANCHESTER, M4 6LN
t: 0161 238 5655
Clarendon House, Victoria Avenue,
HARROGATE, HG1 1DY
t: 01423 709 807
24 Groveville Street,
LONDON, EC1N 8SS
t: 0203 036 0691

REVISIONS | C01 FIRST_ISSUE

19/08/24 SM SGI
DATE: DRAWN: CHECK