



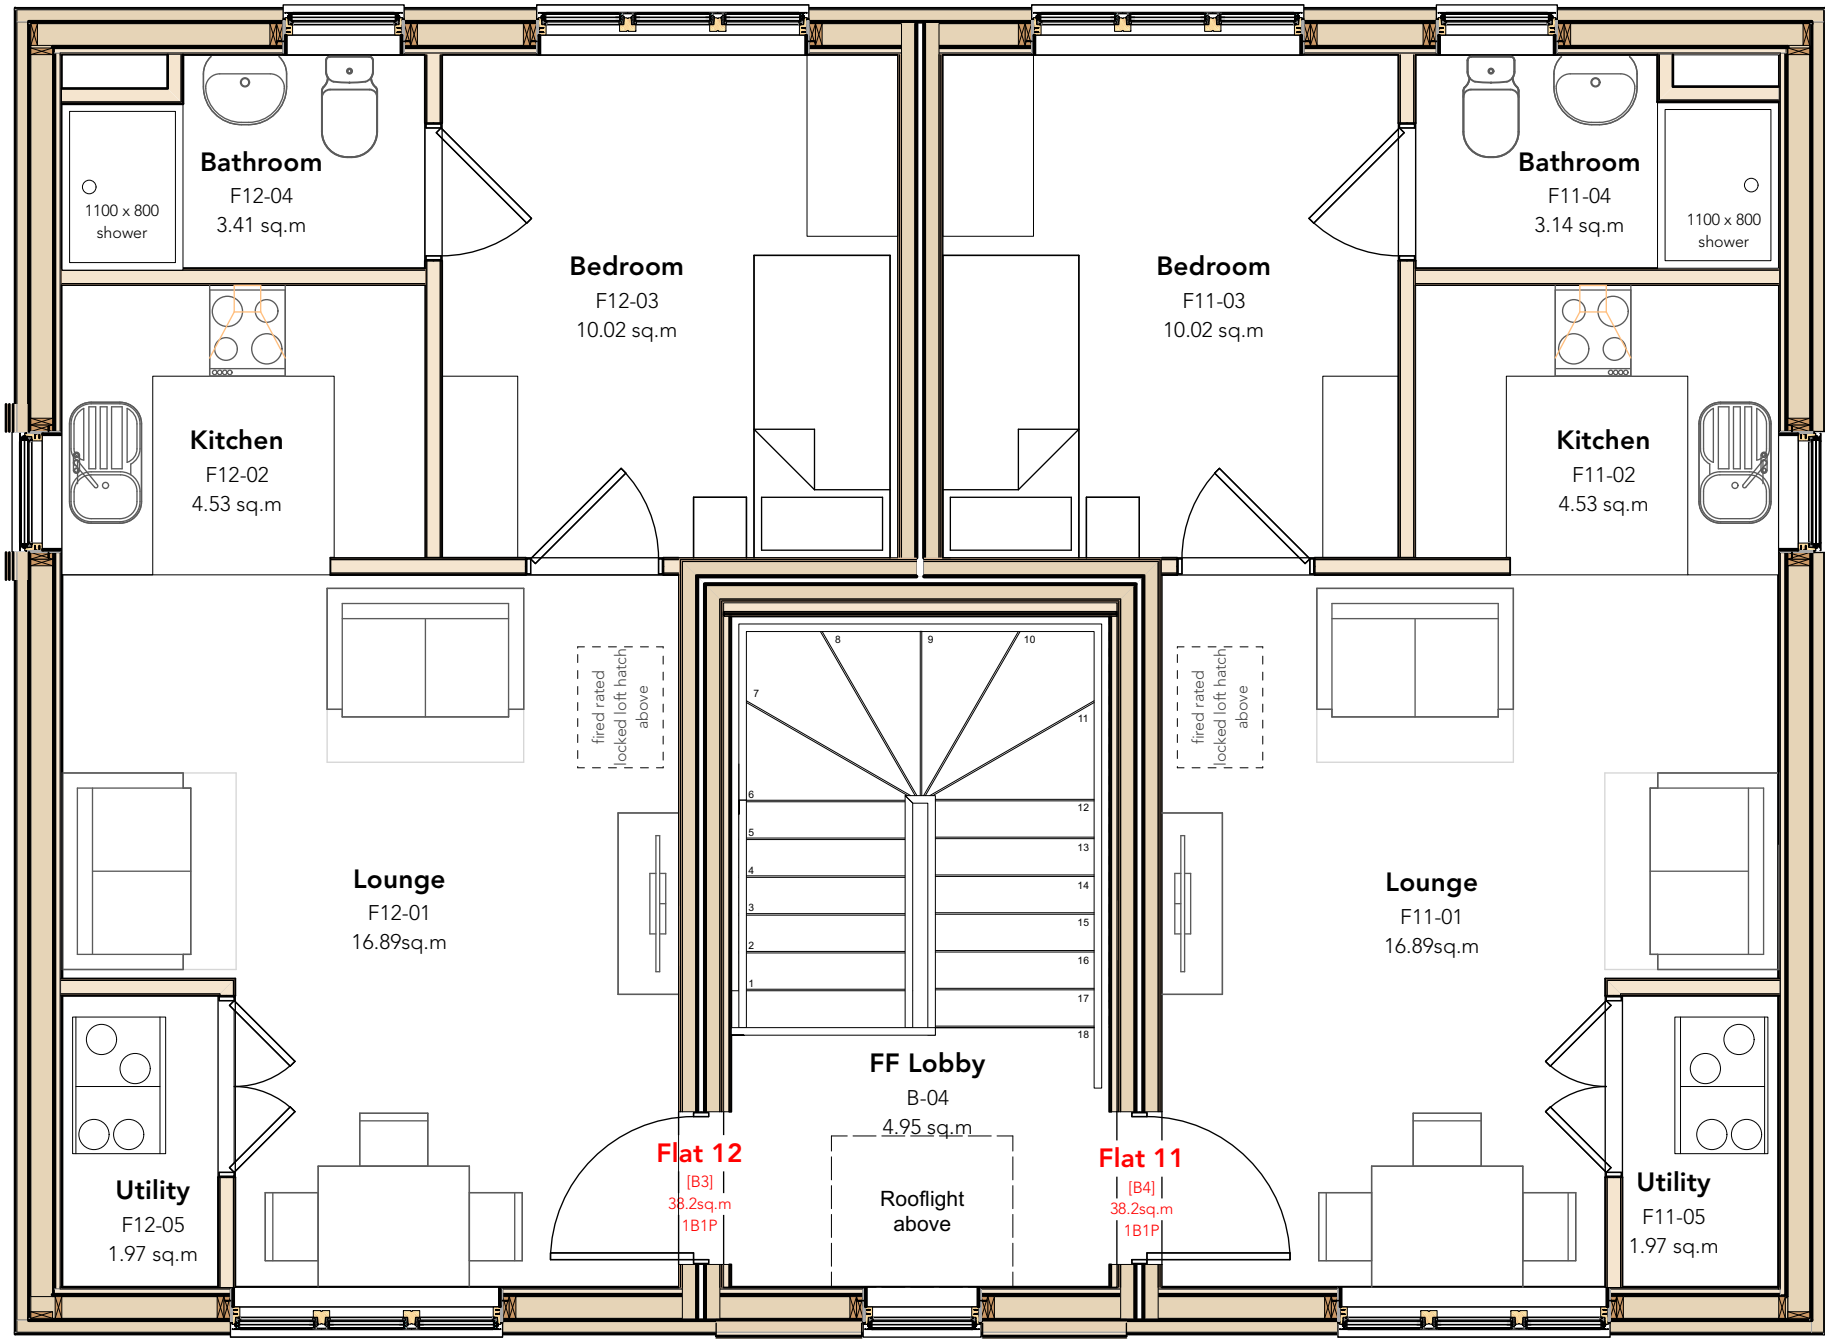

02 Block B - FF (L1)

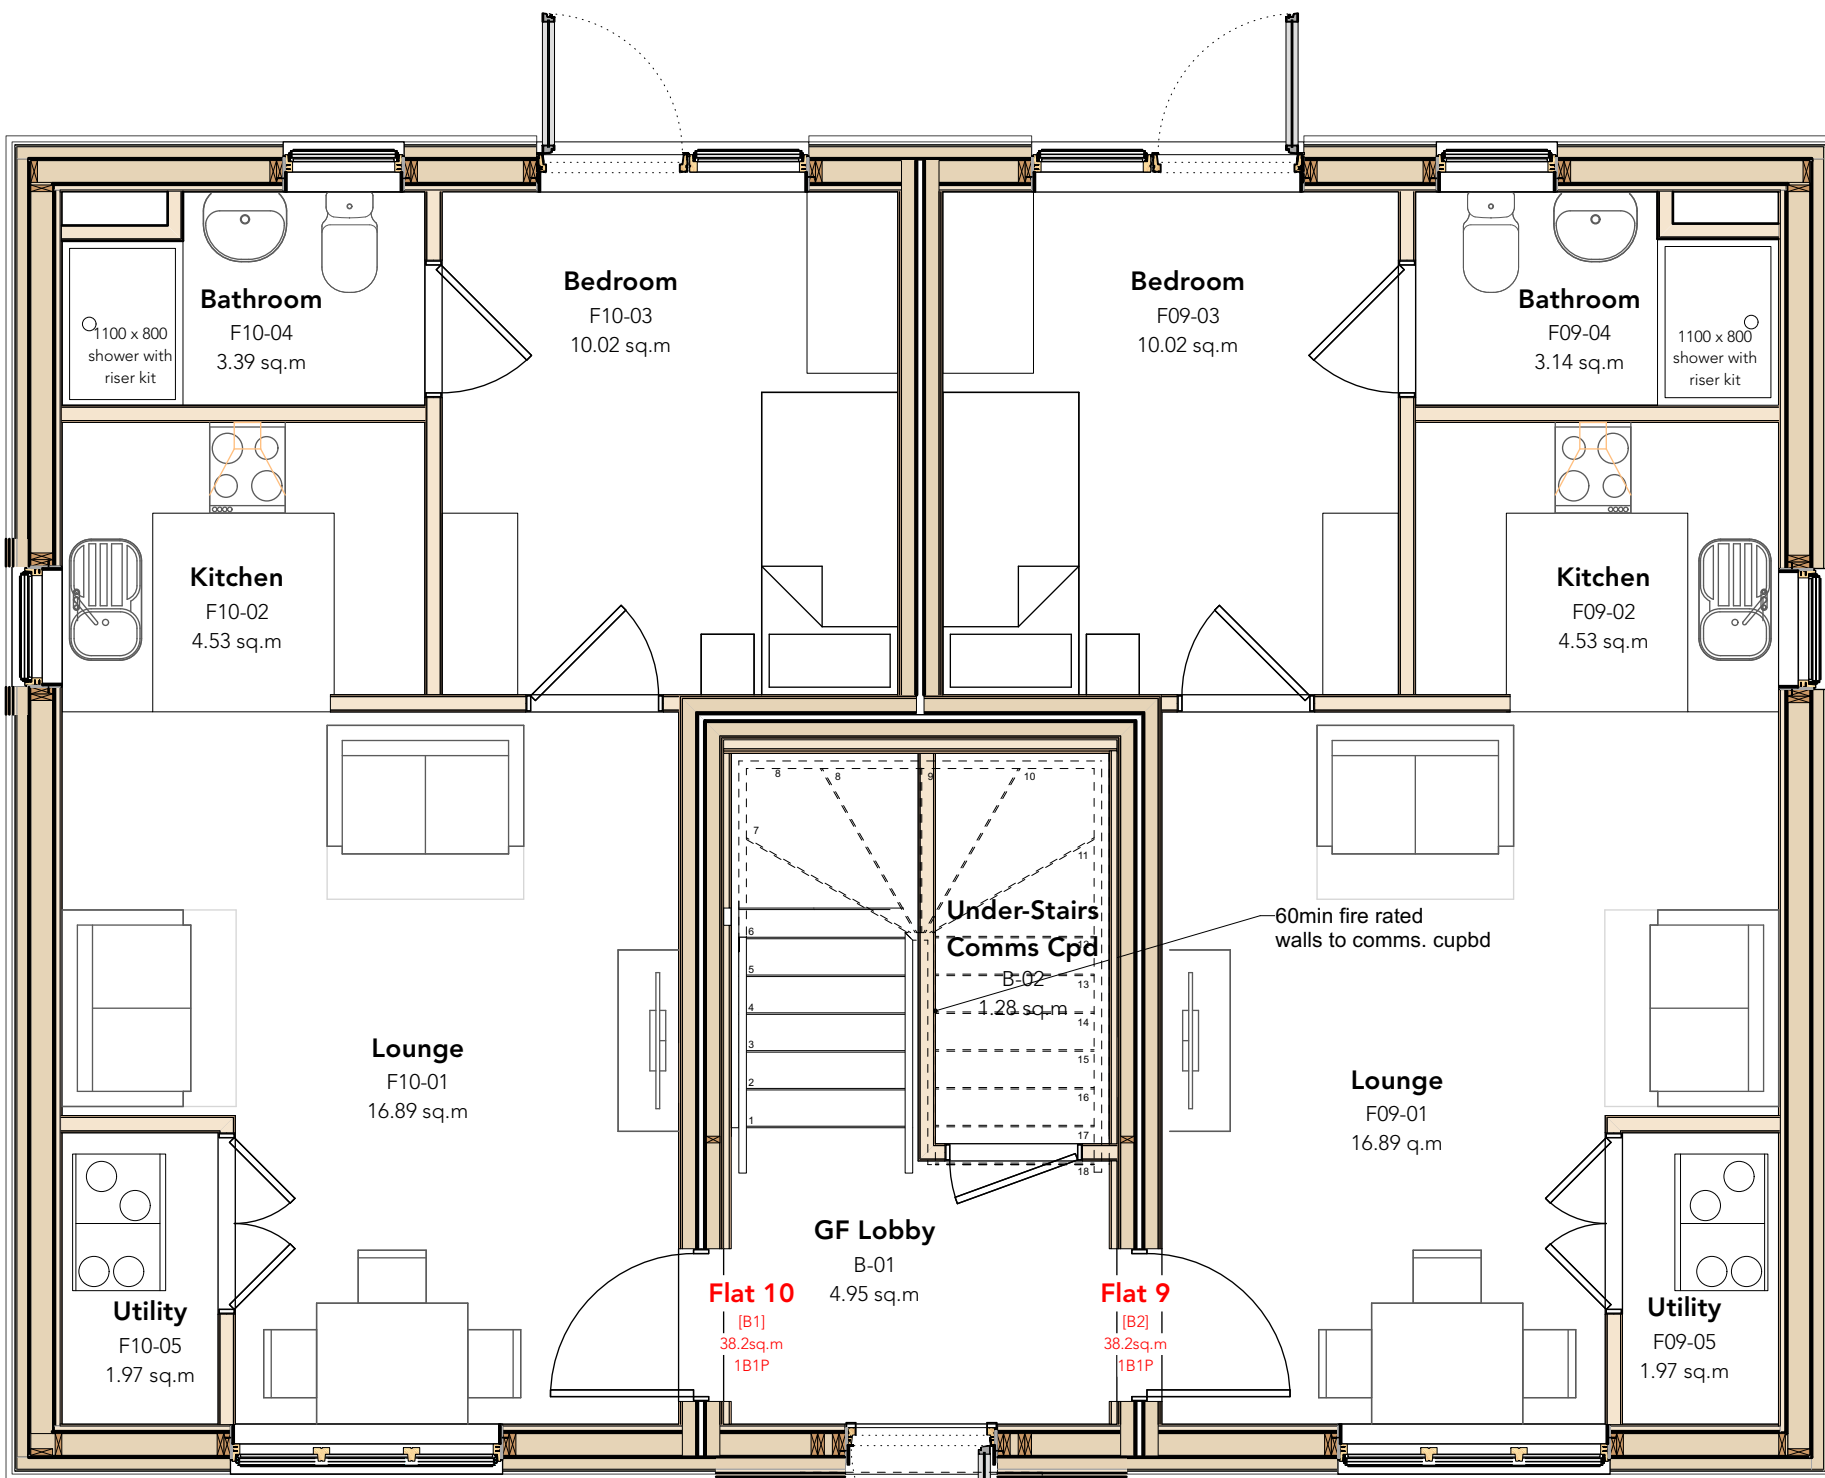

01 Block B - GF (L0)



03 Block C - GF (L0)

