



142 Manchester Road
Heywood

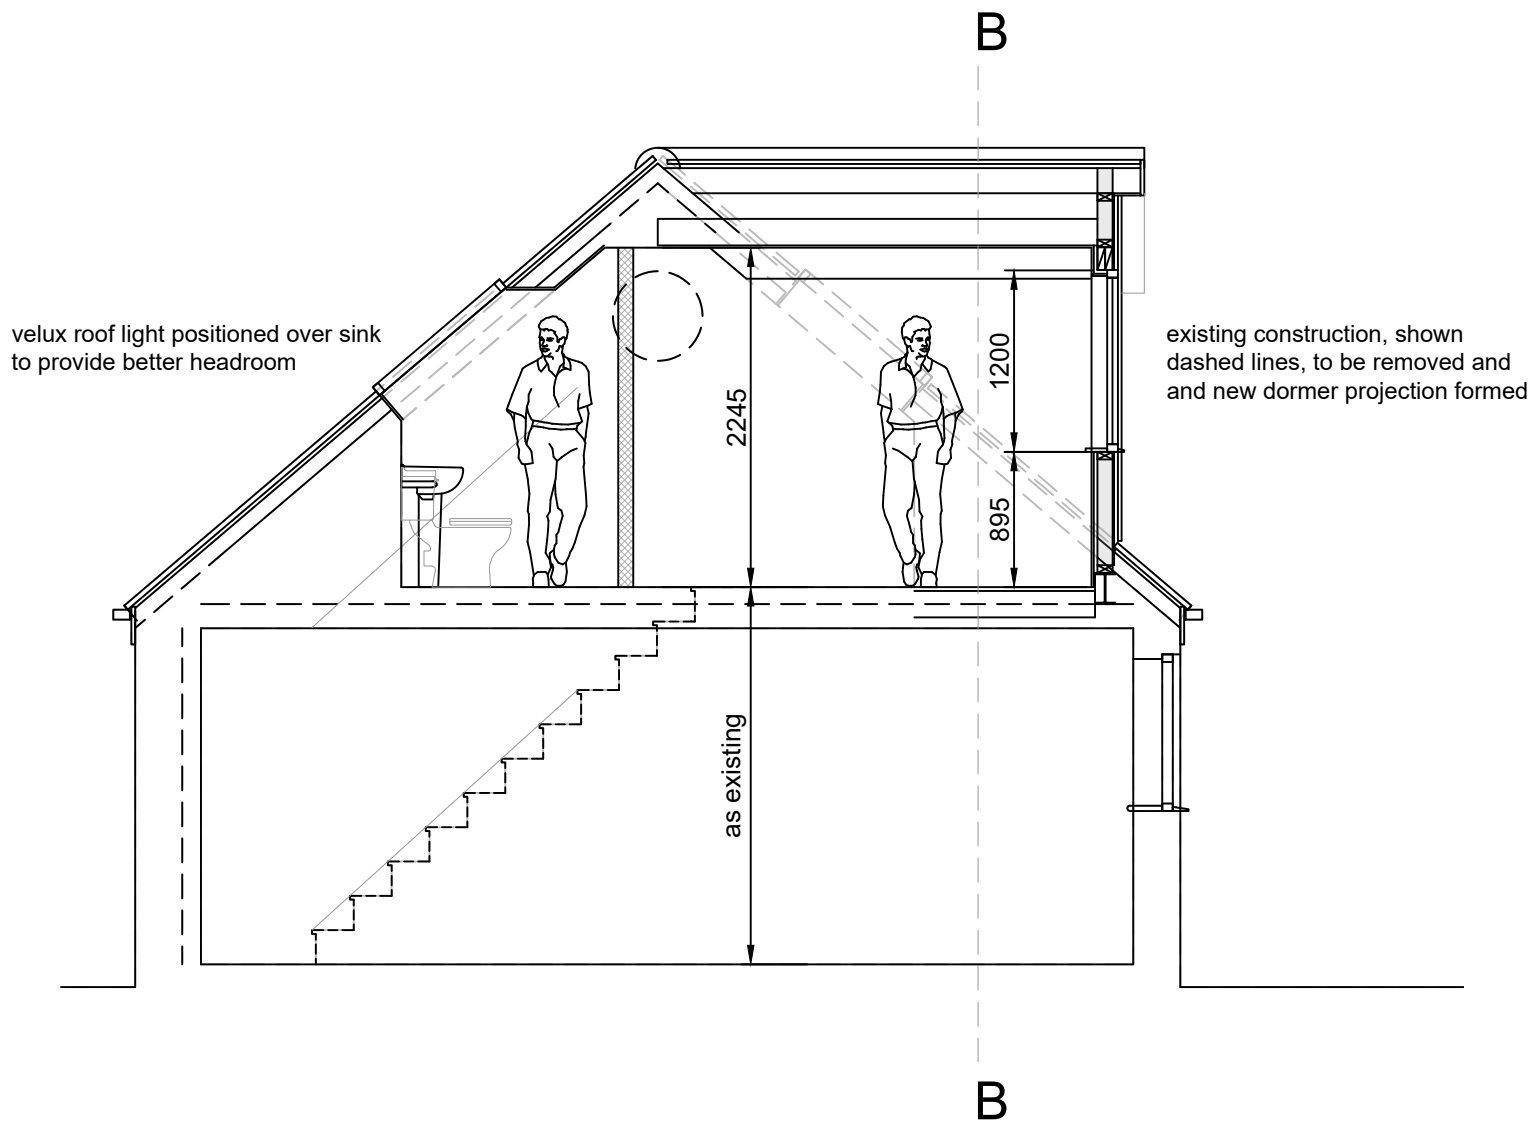

PROPOSED CROSS SECTION AA
scale 1 - 50

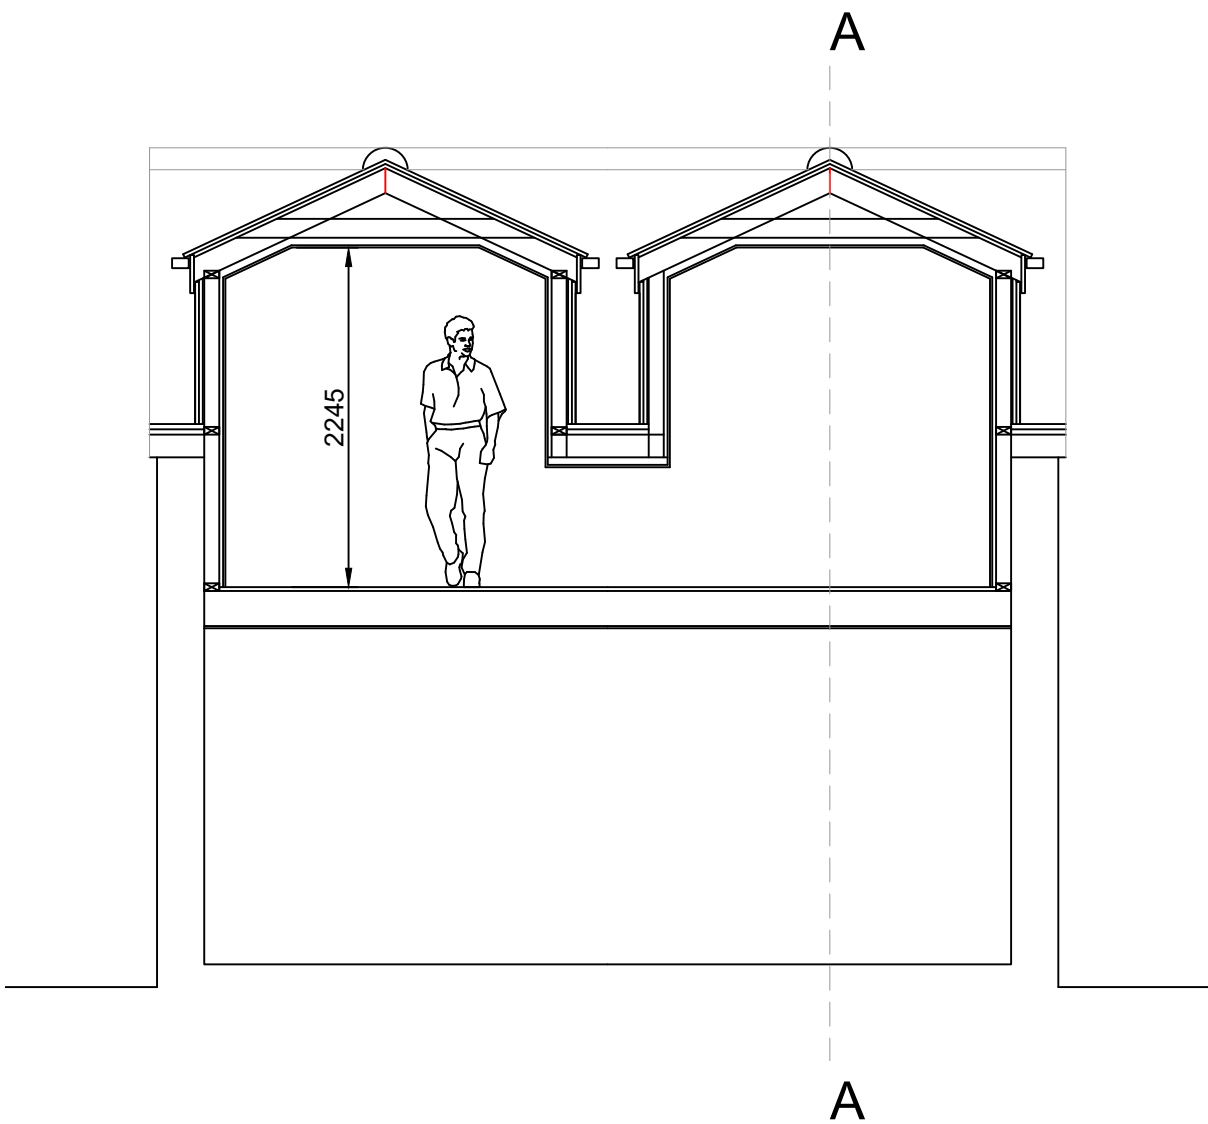

PROPOSED CROSS SECTION BB
scale 1 - 50