

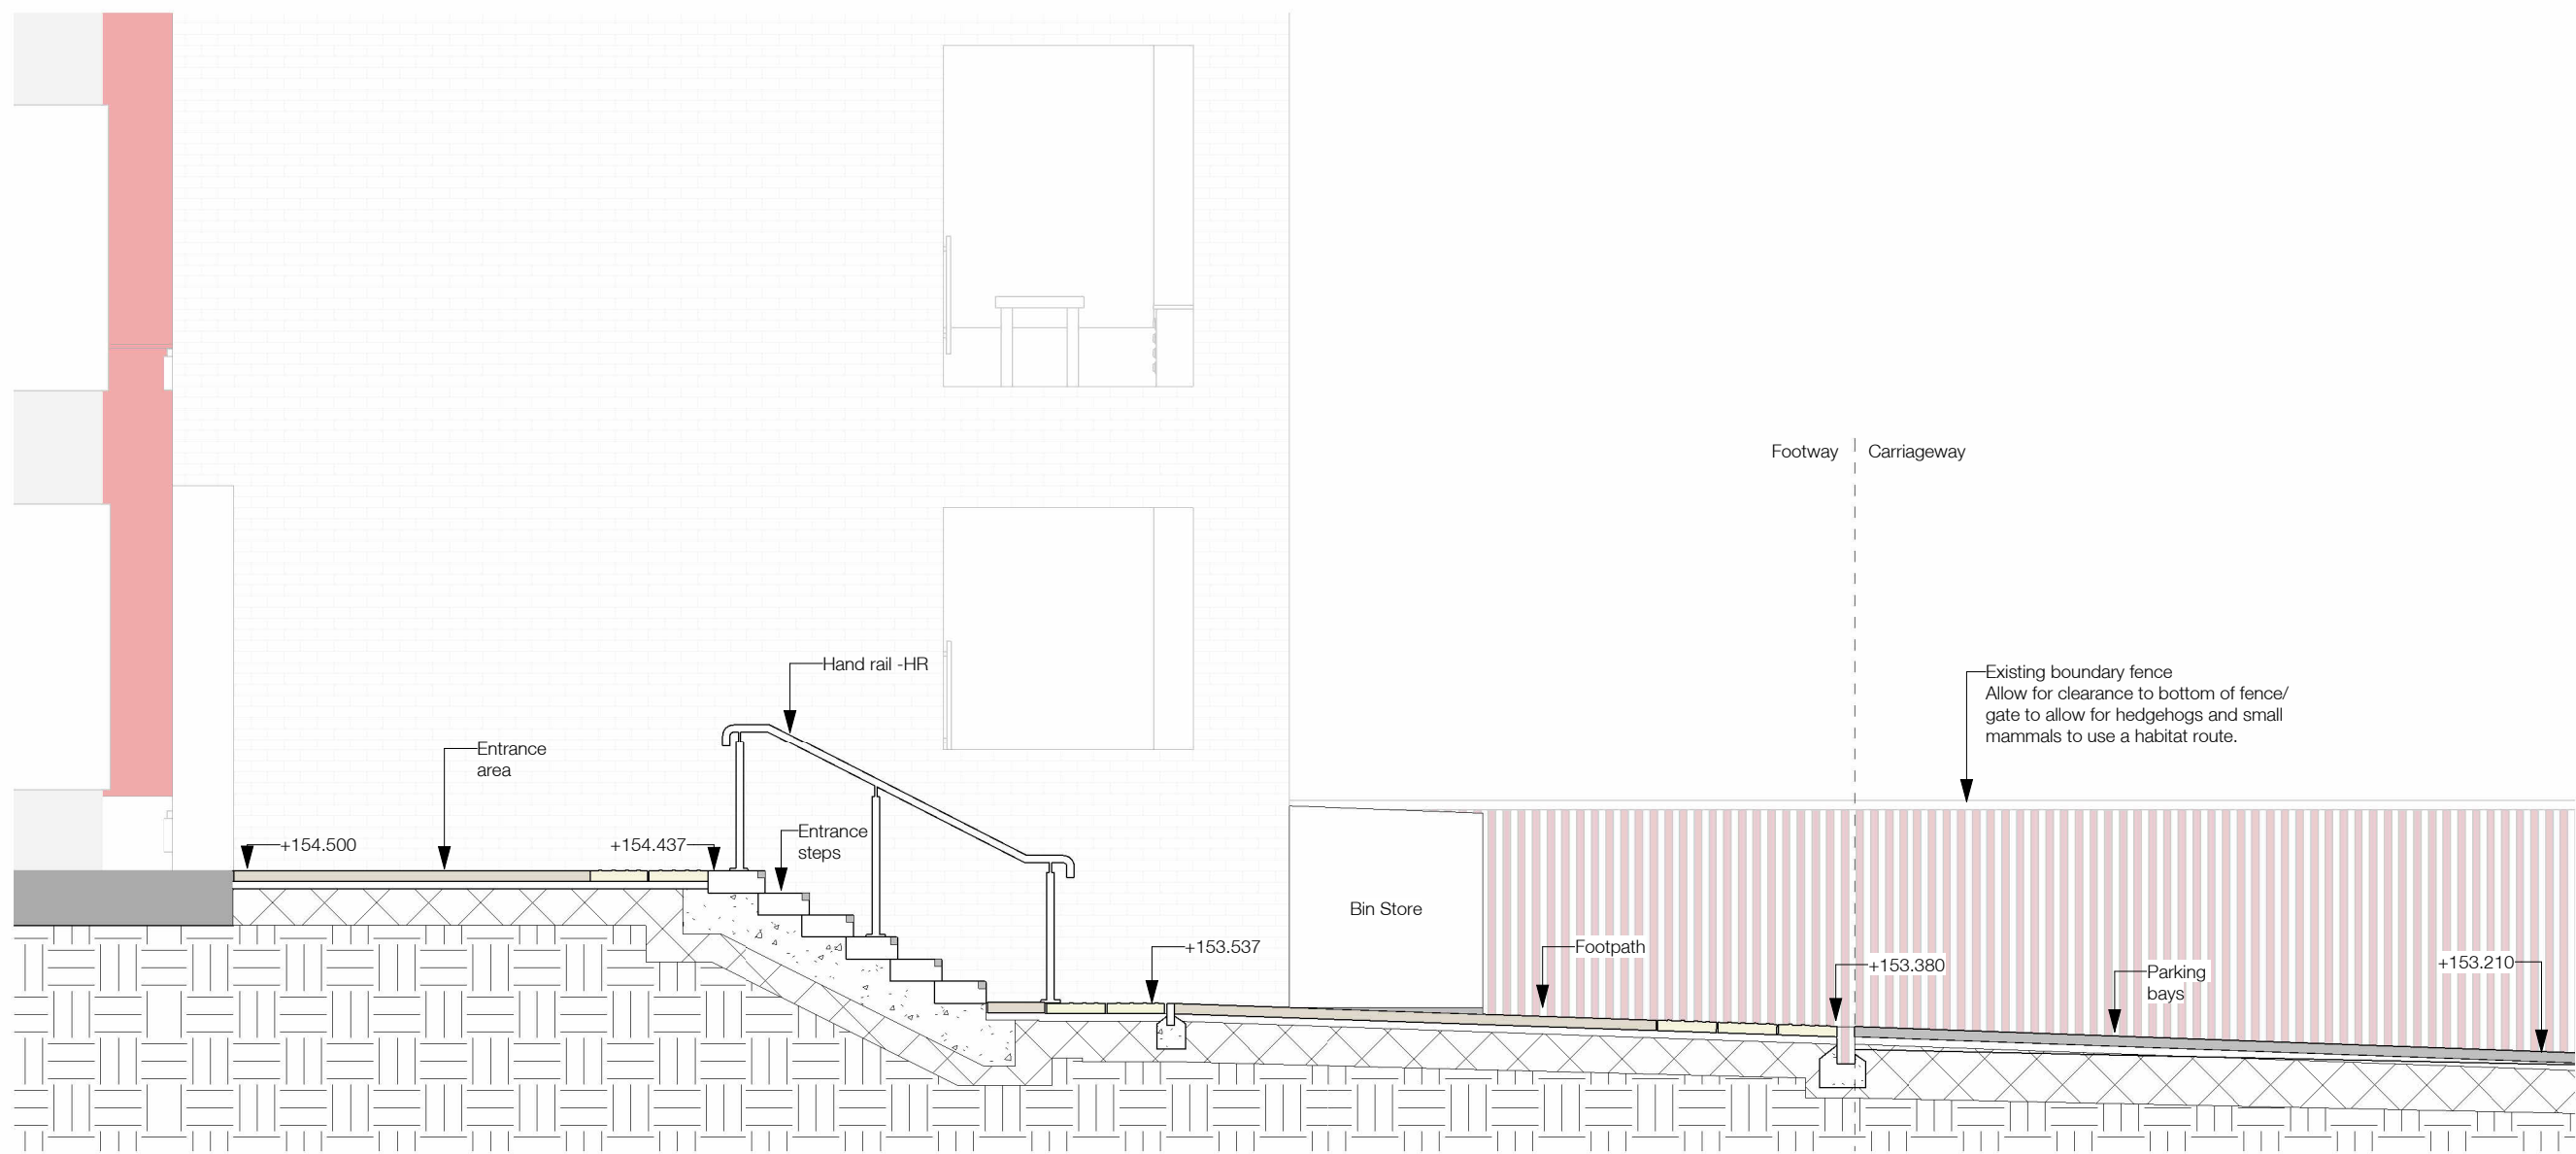


The use of this data by the recipient acts as an agreement of the following statements:
Do not use this data if you do not agree with any of the following statements:
Ryder Architecture has co-ordinated relevant information received from third parties, but is not responsible for the content of the information received from others.
The controlled version of this drawing should be viewed in DWG or PDF format not DWG or other formats. All parts of this drawing must be made in full scale.
Where this drawing has been based upon Ordnance Survey data, it has been reproduced under the terms of Ryder License No. 10000744. Reproduction of this drawing in whole or in part is prohibited without the prior permission of Ordnance Survey.
Do not scale the drawings. Use figured dimensions in all cases. Check all dimensions on site. Report any discrepancies in writing to Ryder before proceeding.


Scale Bar (m)
0 1 2 4 6

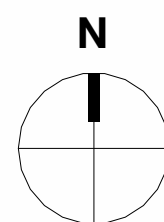


1 Section 1
1 : 50
Note: Due to levels difference the gap at bottom of the fence does not appear in this section.

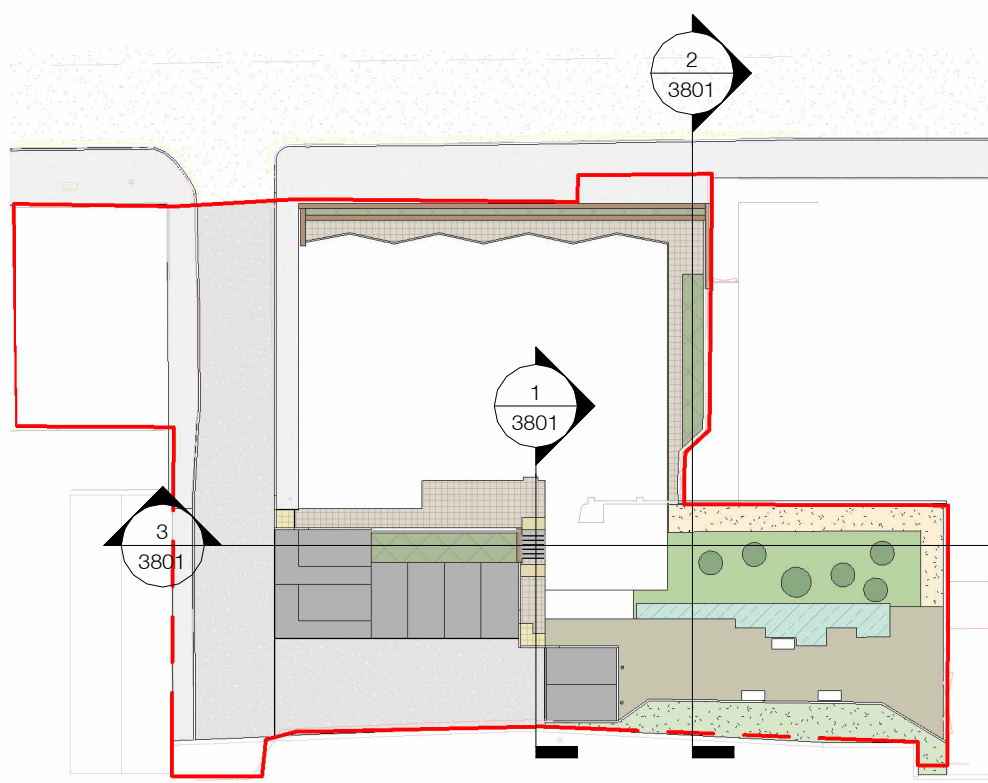

a Section - Key Plan
1 : 500

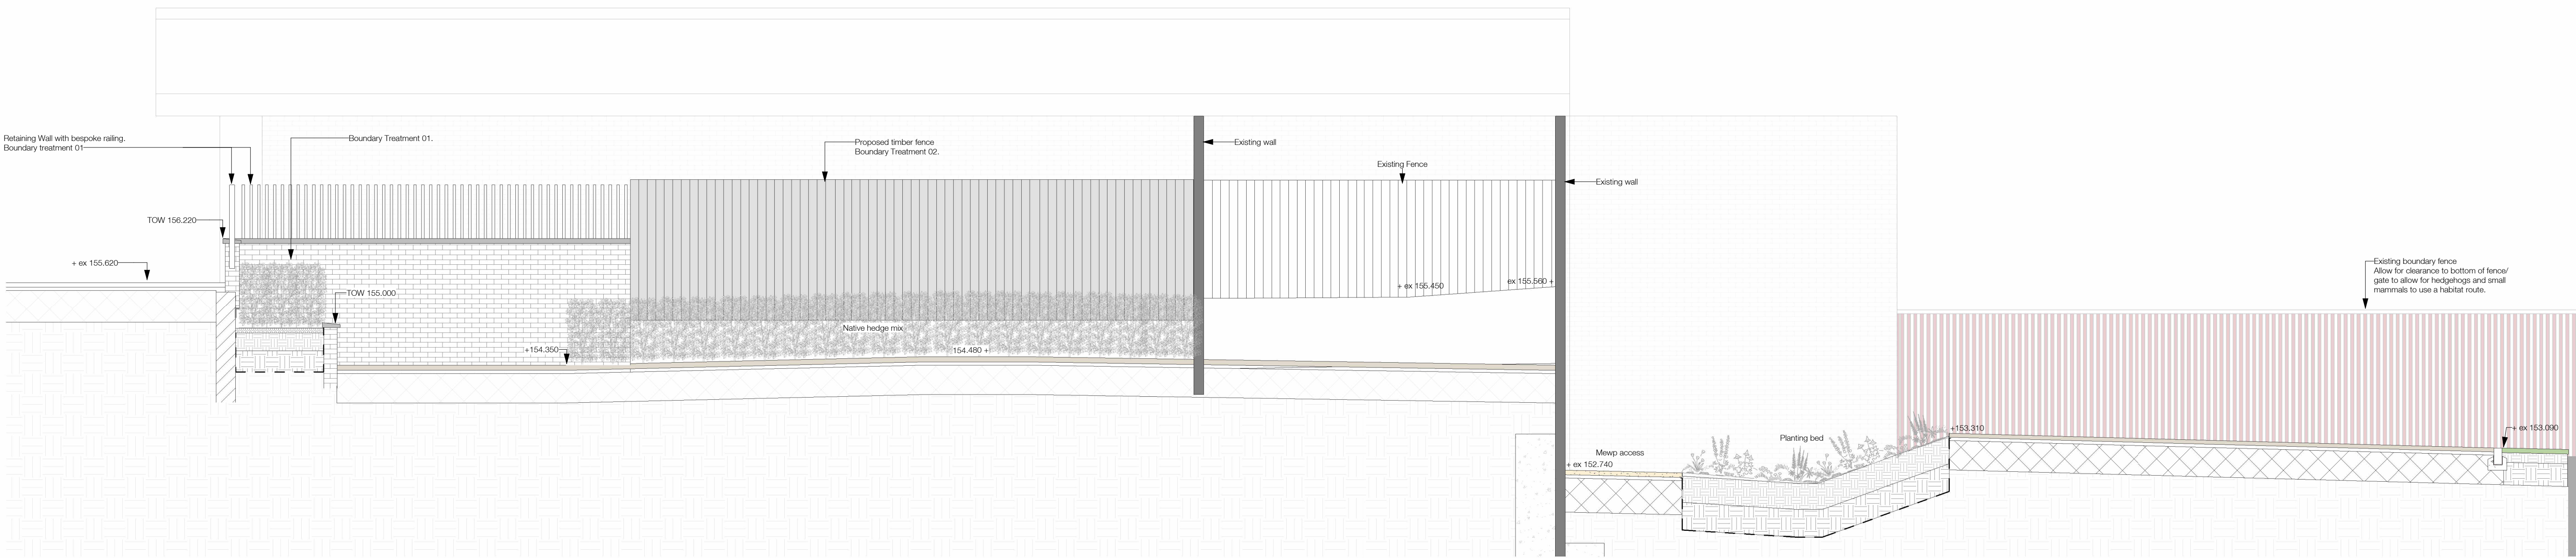

2 Section 2
1 : 50
Note: Due to levels difference the gap at bottom of existing fence does not appear in this section.

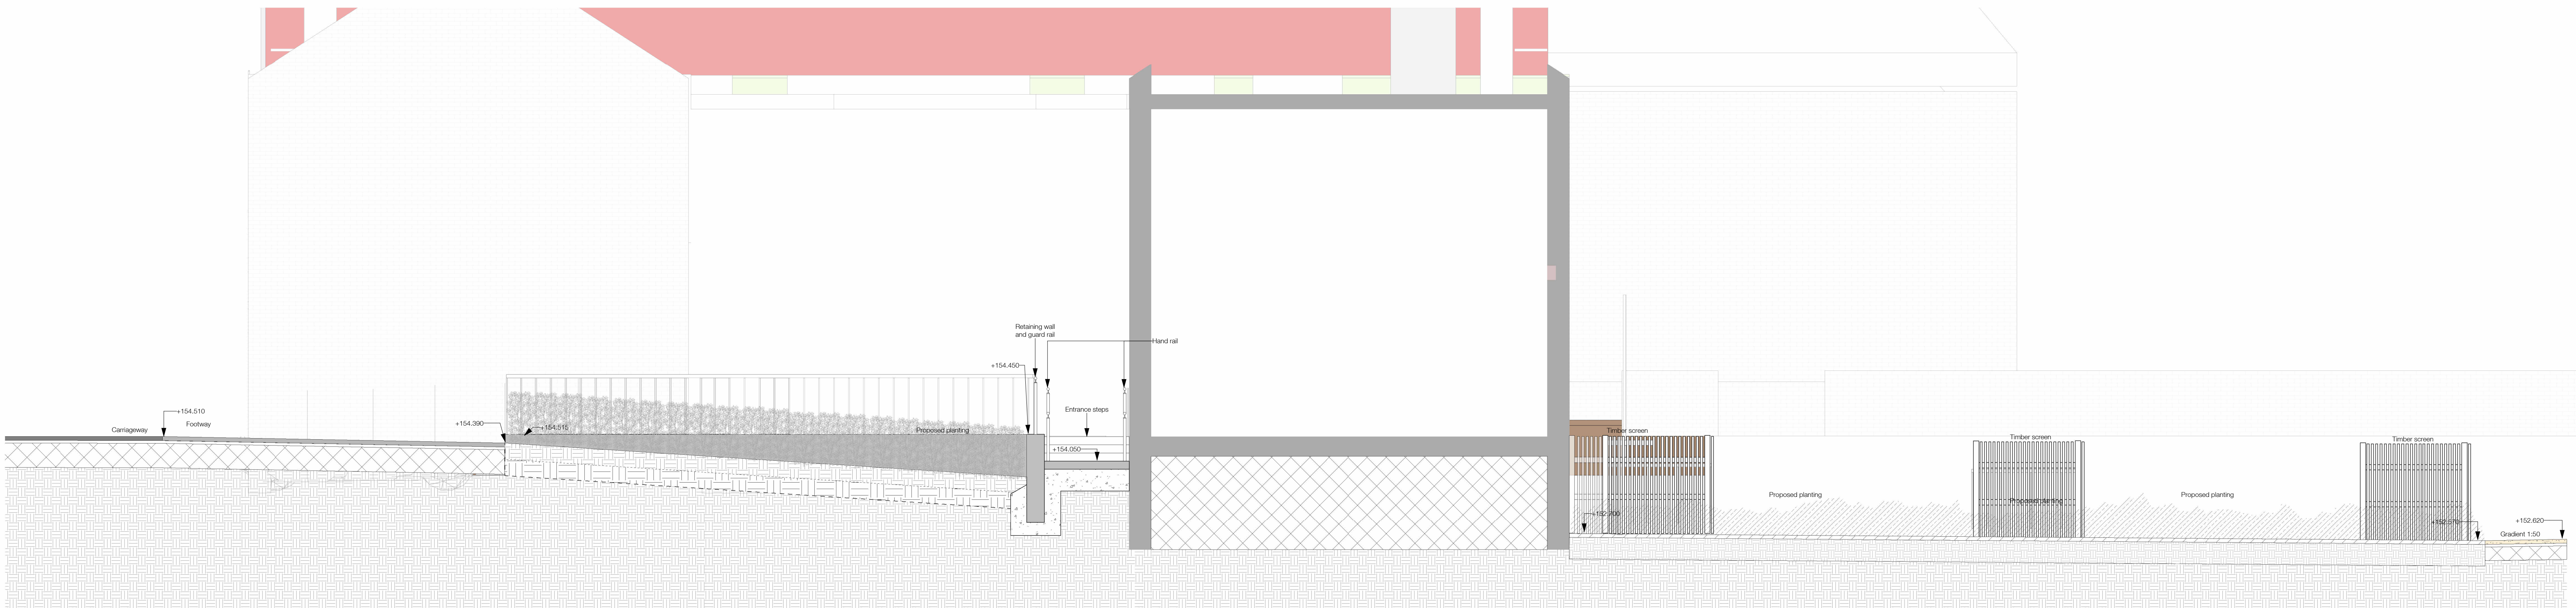

3 Section 3
1 : 50

PS	Updated for planning condition	NSP	YVSA	04/05/25
PS	Revised updated	YVSA	YVSA	03/08/25
P2	Updated to suit planning conditions	YVSA	NSP	26/08/25
P2	Railing on retaining wall updated	YVSA	NSP	10/09/25
P1	Initial issue	YVSA	NSP	06/01/25

Rev	Description	Drawn	Checked	Date
-----	-------------	-------	---------	------

Subsidiary
For Information
Project
Possibilities
Wardle Street
Halifax Road, Rochdale, OL12 9QD
Drawing
Landscape Section 01

Drawing Number	Project ID	Originator	Zone	Level	Type	Role	Number
PS0001	- (V1)	- (V1)	- (V1)	- (V1)	- (V1)	- (V1)	- (V1)
Project Number	Scale at A0	Status	Revision	Indicated			
10745-01	As indicated	S2	PS				

info@ryderarchitecture.com
www.ryderarchitecture.com

Ryder