

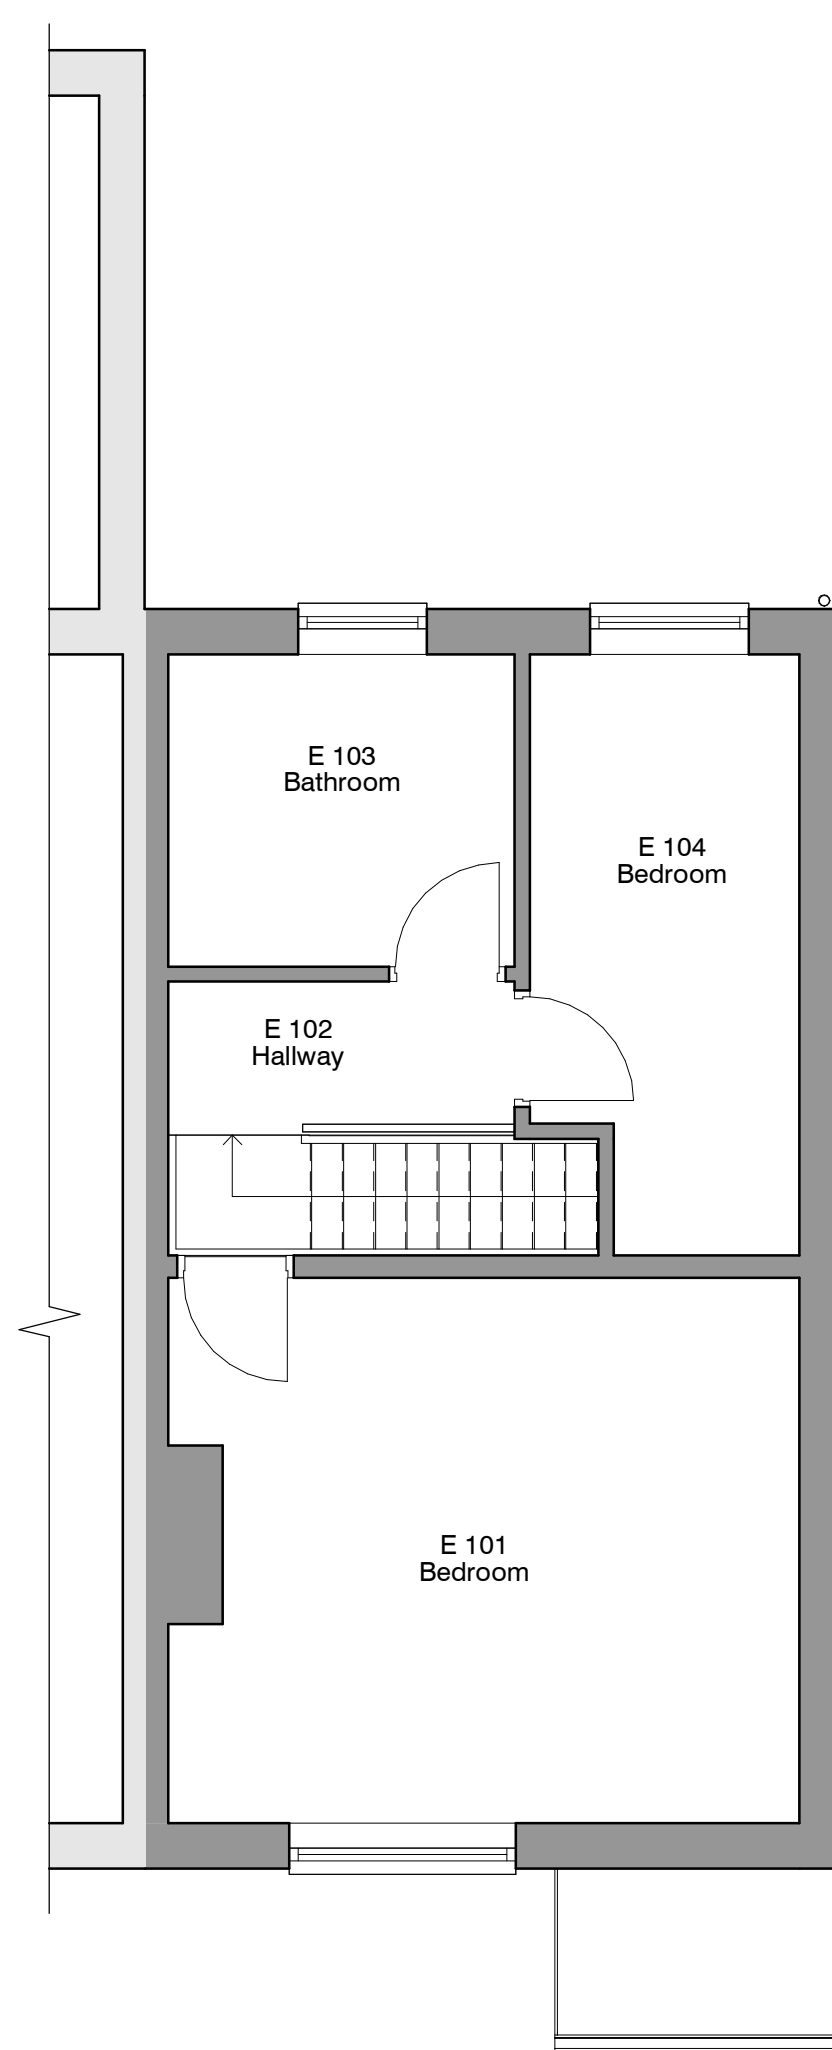
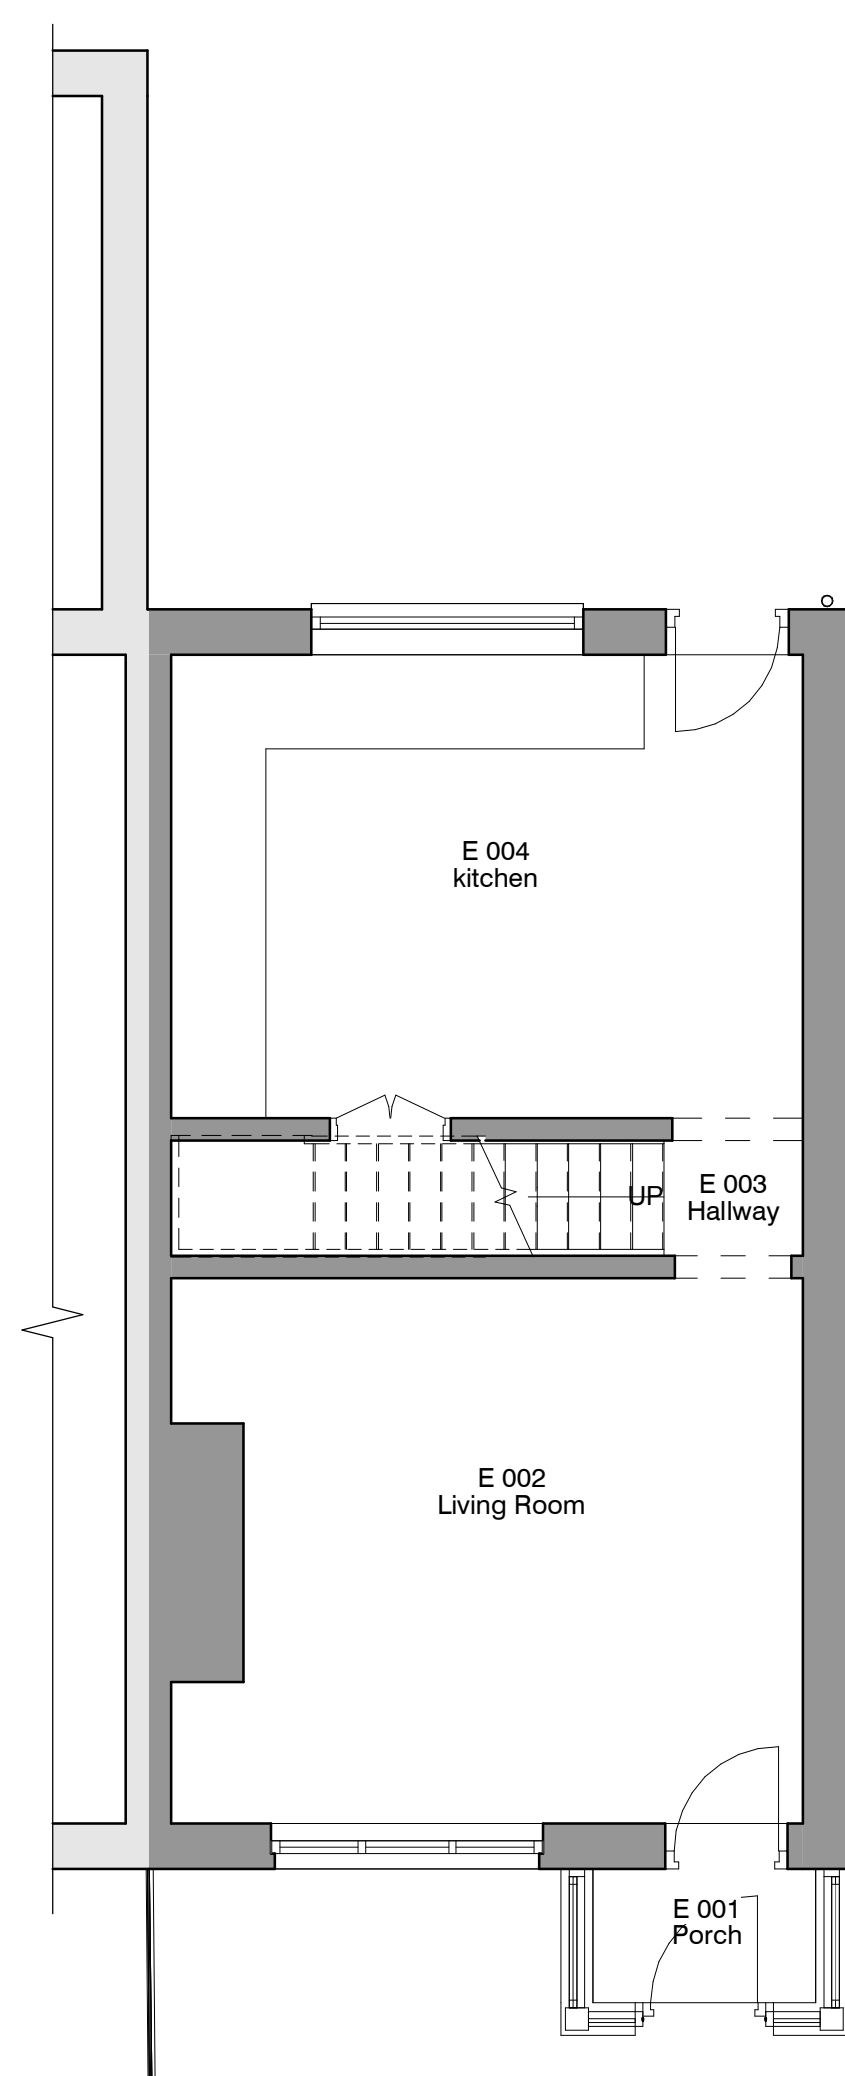


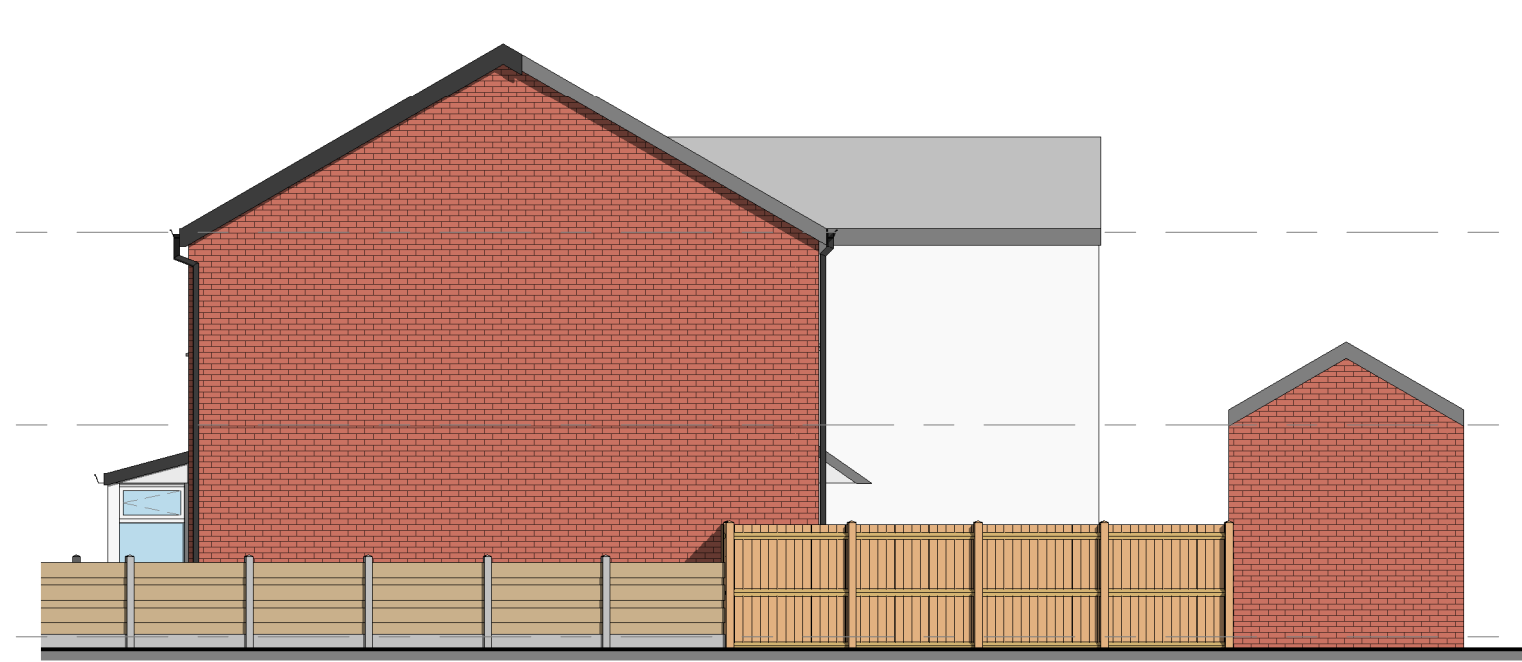

REV	DESCRIPTION	BY
 RADNOR ARCHITECTURE PLANNING & DESIGN		
office@radnorarchitecture.co.uk		
PROJECT		
61 Argyle Street		
PROJECT NO.		RA2403
CLIENT		
DATE		10 OCT 2023
DRAWN BY		
TITLE		Existing Plans and Elevations
SHEET NO.	REV.	
002.		
SCALE @ A1		As indicated
NOTES		
© COPYRIGHT: ALL RIGHTS RESERVED. NO PART OF THIS PUBLICATION MAY BE REPRODUCED, IN ANY FORM OR BY ANY MEANS, WITHOUT PRIOR WRITTEN PERMISSION FROM THE ARCHITECT. ALL DIMENSIONS ARE SETTING OUT AND TO BE VERIFIED BY THE CLIENT. 

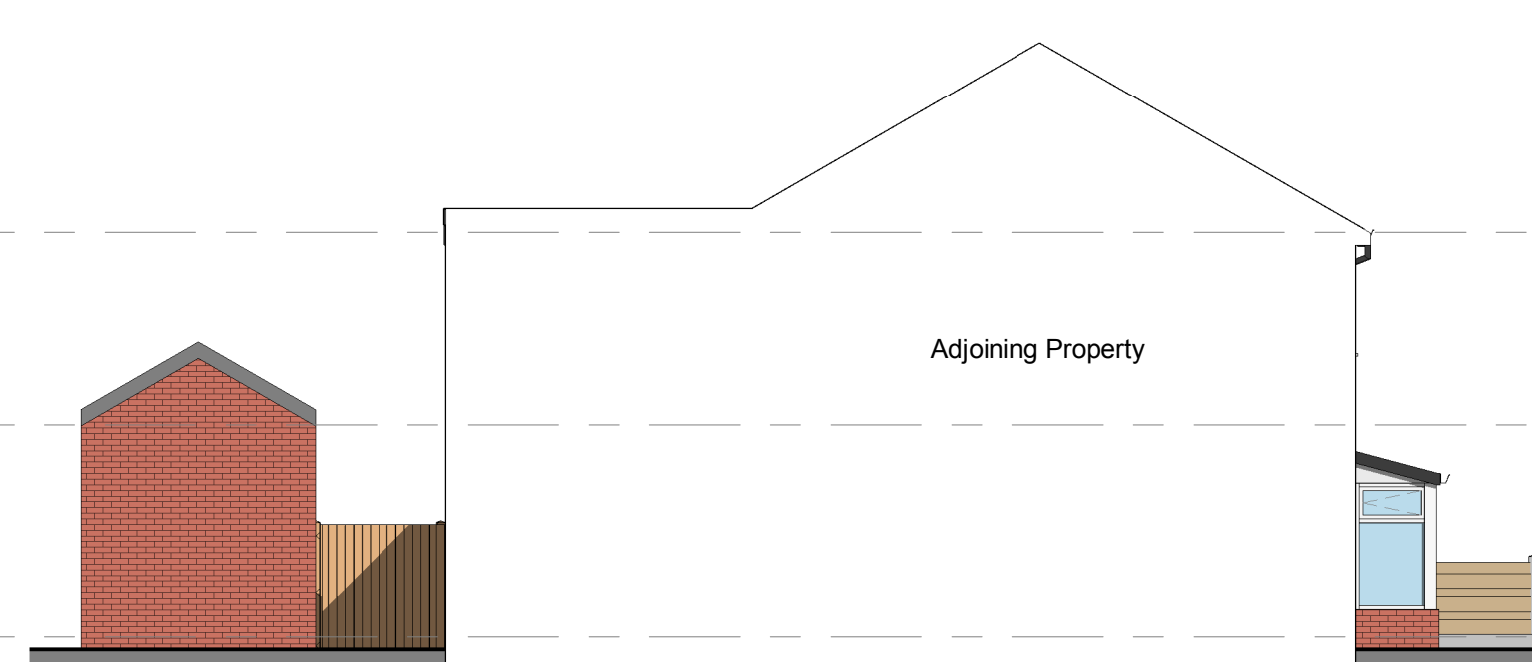