
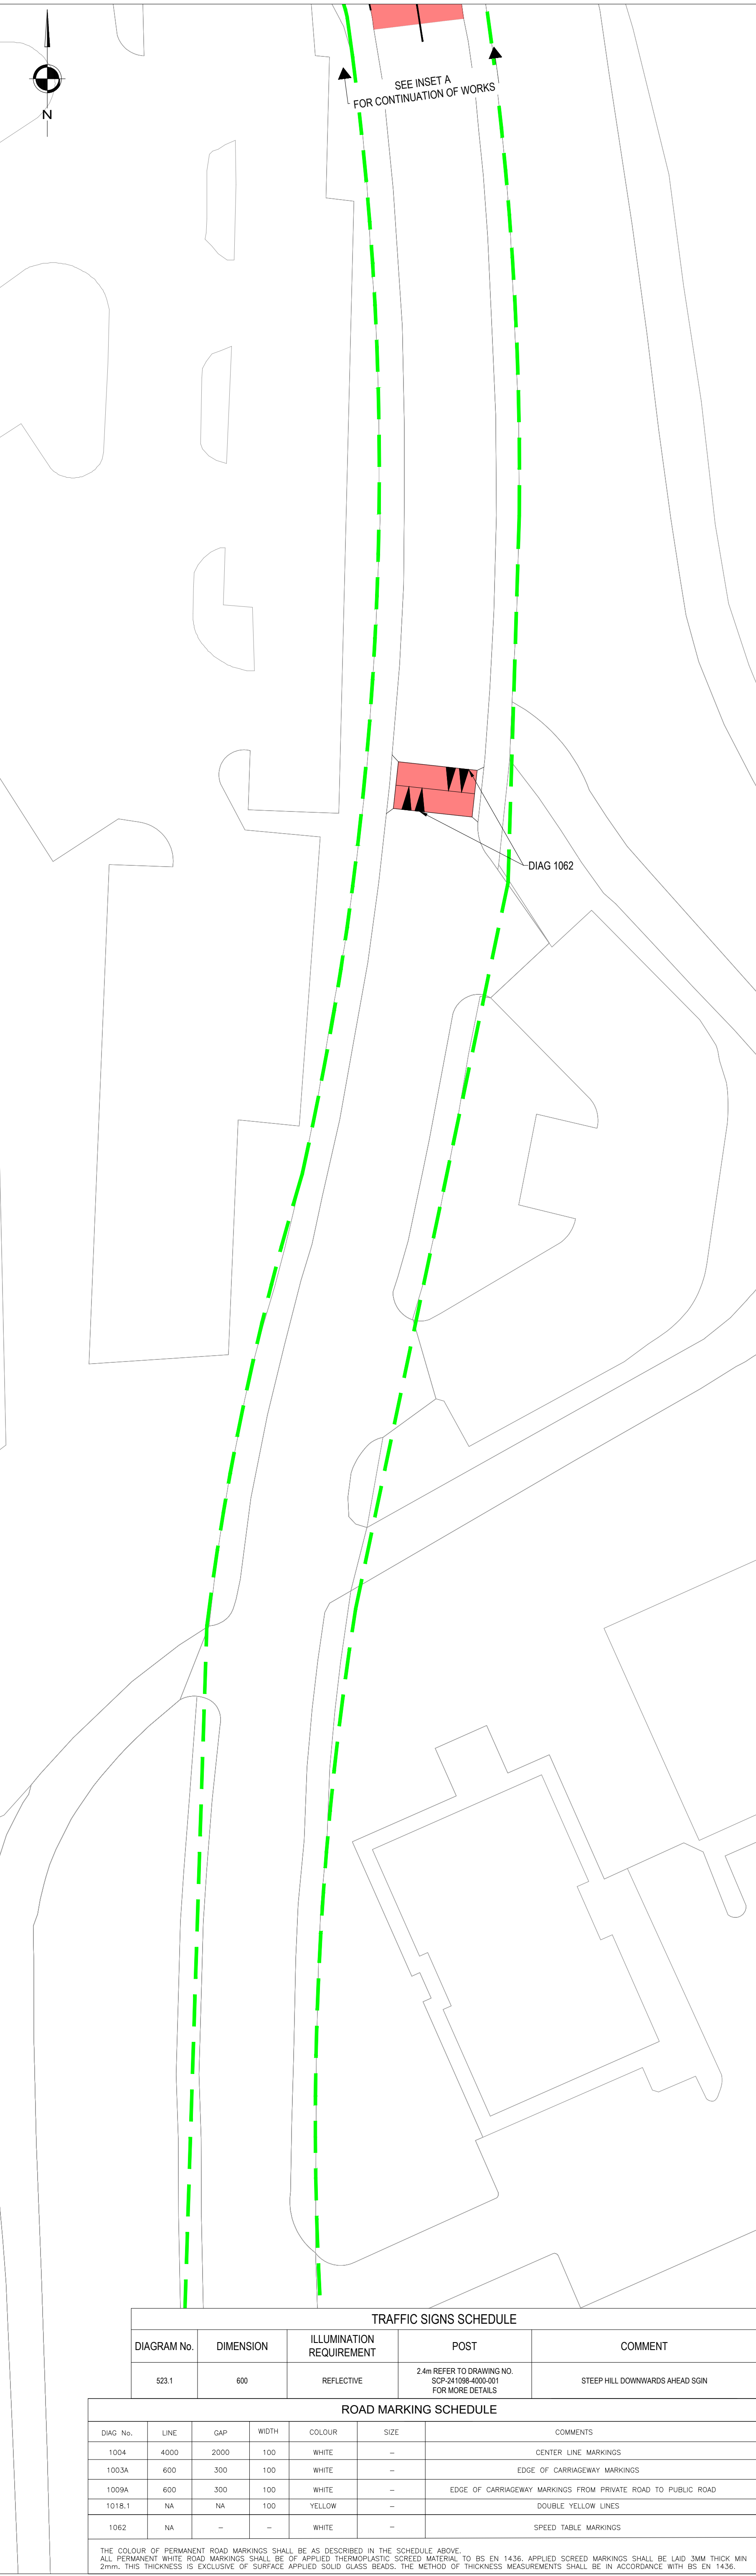


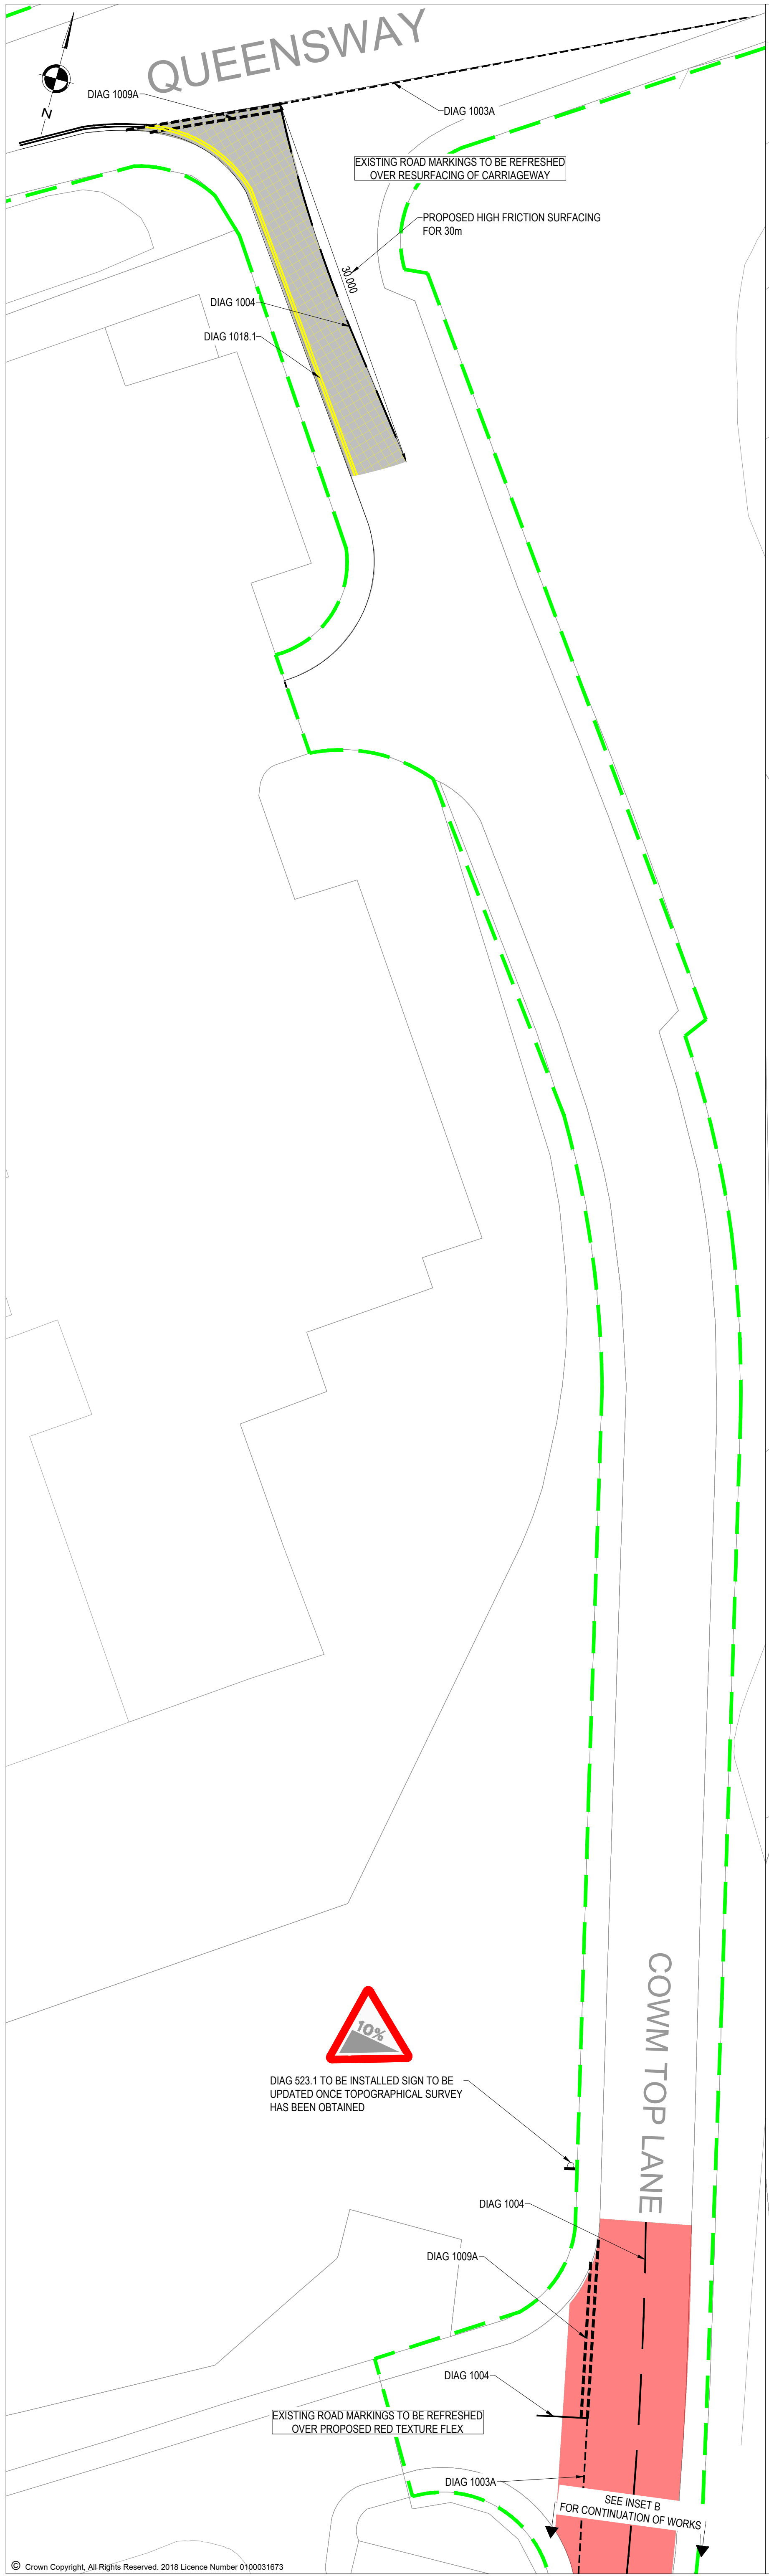

- NOTES
1.

ALL DIMENSIONS ARE IN METRES UNLESS NOTED OTHERWISE.
2.

ALL LEVELS ARE IN METRES RELATED TO ORDNANCE DATUM NEWLYN (OD) UNLESS NOTED OTHERWISE.
3.

ALL COORDINATES ARE IN METRES RELATED TO ORDNANCE SURVEY NATIONAL GRID.
4.


ALL MATERIALS AND WORKMANSHIP WILL BE AS DEFINED IN THE SPECIFICATION UNLESS NOTED OTHERWISE.
5.

THIS DRAWING IS TO BE READ IN CONJUNCTION WITH ALL DRAWINGS AND DOCUMENTATION ASSOCIATED WITH THE PROJECT.
6.

THIS DRAWING HAS BEEN BASED UPON SURVEY/OS INFORMATION SUPPLIED BY A THIRD PARTY AND SCP SHALL NOT BE LIABLE FOR ANY INACCURACY OR DEFICIENCIES ARISING FROM IT.
7.

ALL LEVELS, DIMENSIONS AND LOCATIONS ARE TO BE CHECKED BY THE MAIN CONTRACTOR PRIOR TO COMMENCEMENT OF ANY WORK ON SITE.
8.

ALL WORKS TO BE CARRIED OUT IN ACCORDANCE WITH LOCAL AUTHORITY ADOPTABLE RESIDENTIAL ROAD SPECIFICATION AND STANDARD DETAILS.

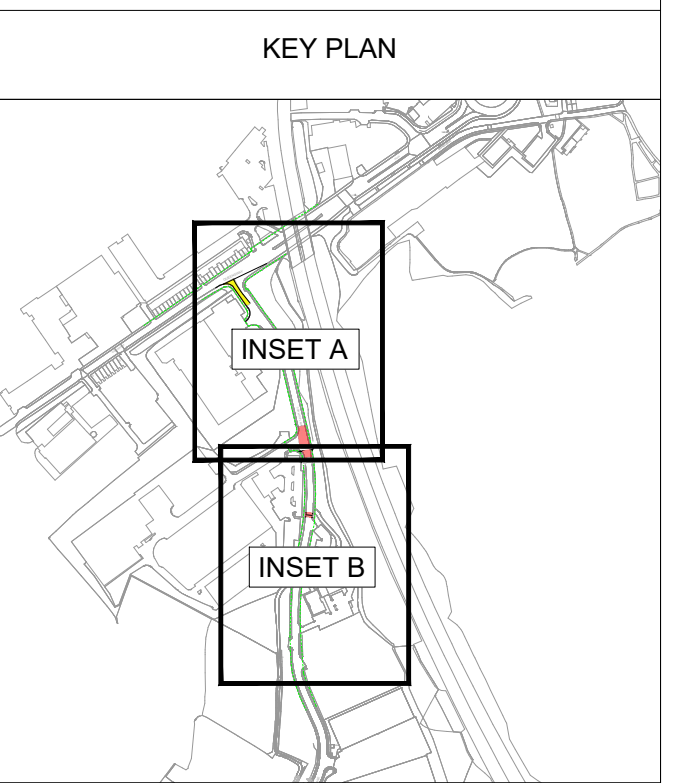

- KEY
- EXISTING CARRIAGEWAY TO BE PLANNED OFF FOR RESURFACING WORKS

PROPOSED CARRIAGEWAY HIGH FRICTION SURFACING (PSV 68+)

PROPOSED RED TEXTUREFLEX

S278 ADOPTION BOUNDARY

REVISIONS

REV	DESCRIPTION	DATE	BY
A	ISSUED FOR INFORMATION	17.01.25	JC

SCP

an RSK company

Office of Origin: Manchester Tel: 0161 832 4400
www.scptransport.co.uk - www.rskgroup.com

Client Name:

BARRATT HOMES

Project Title:

COWM TOP LANE

Drawing Title:

GENERAL ARRANGEMENT
(MINOR S278 WORKS)

Date:

17.01.2025

Drawn By:

JC

Scale:

1:250 @ A1

Checked:

JL

Status:

PRELIMINARY

Approved:

-

Drawing No.

SCP-240607-0000-100

Rev.

A

TRAFFIC SIGNS SCHEDULE

DIAGRAM No.	DIMENSION	ILLUMINATION REQUIREMENT	POST	COMMENT
523.1	600	REFLECTIVE	2.4m REFER TO DRAWING NO. SCP-241098-4000-001 FOR MORE DETAILS	STEEP HILL DOWNWARDS AHEAD SGIN

ROAD MARKING SCHEDULE

DIAG No.	LINE	GAP	WIDTH	COLOUR	SIZE	COMMENTS
1004	4000	2000	100	WHITE	-	CENTER LINE MARKINGS
1003A	600	300	100	WHITE	-	EDGE OF CARRIAGEWAY MARKINGS
1009A	600	300	100	WHITE	-	EDGE OF CARRIAGEWAY MARKINGS FROM PRIVATE ROAD TO PUBLIC ROAD
1018.1	NA	NA	100	YELLOW	-	DOUBLE YELLOW LINES
1062	NA	-	-	WHITE	-	SPEED TABLE MARKINGS

THE COLOUR OF PERMANENT ROAD MARKINGS SHALL BE AS DESCRIBED IN THE SCHEDULE ABOVE.

ALL PERMANENT WHITE ROAD MARKINGS SHALL BE OF APPLIED THERMOPLASTIC SCORED MATERIAL TO BS EN 1436. APPLIED SCORED MARKINGS SHALL BE LAID 3MM THICK MIN 2mm. THIS THICKNESS IS EXCLUSIVE OF SURFACE APPLIED SOLID GLASS BEADS. THE METHOD OF THICKNESS MEASUREMENTS SHALL BE IN ACCORDANCE WITH BS EN 1436.