
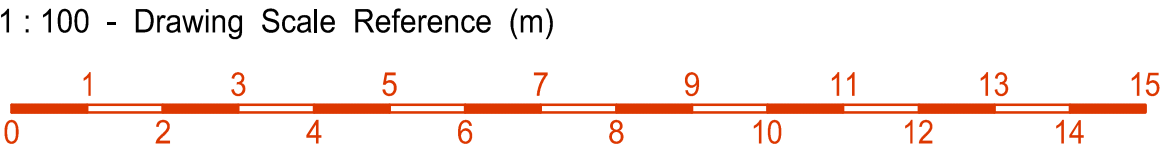


Proposed Side Elevation Control room end

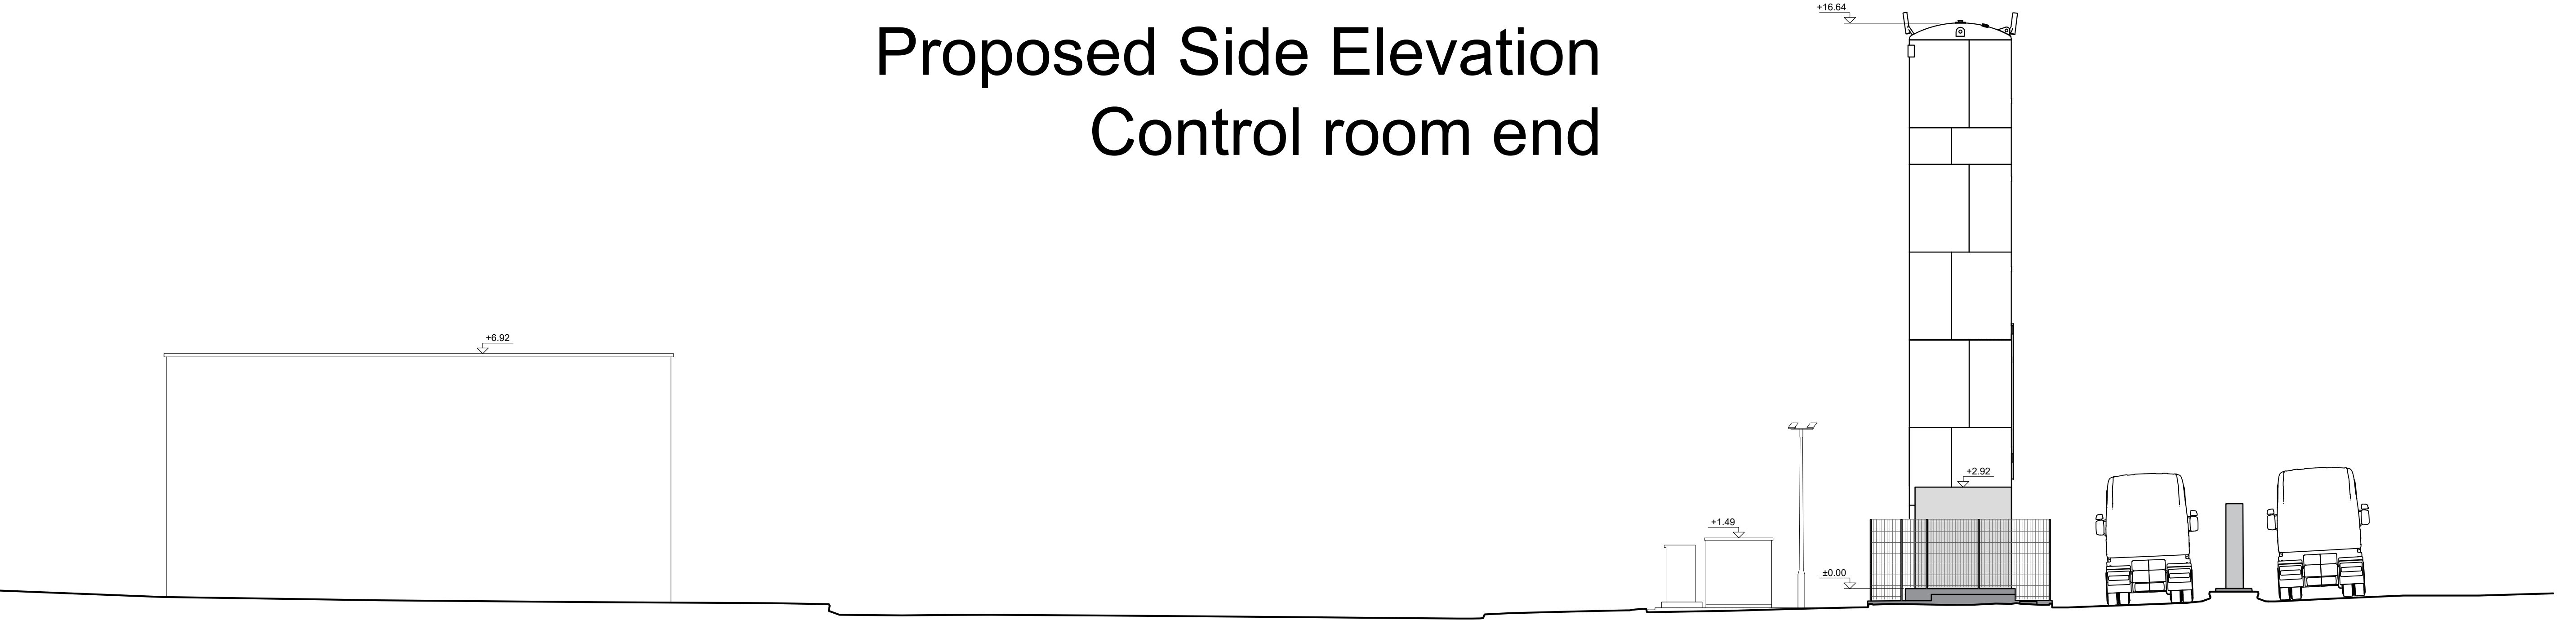

OE PLANUNG + BERATUNG GMBH
KÄMPENSTR. 2 - 58762 ALTENA
Tel : 0 23 52 / 33 86 0
Fax : 0 23 52 / 33 86 20

**PLANUNG
+ GMBH
BERATUNG**

PROJECT
Rochdale, OL16 4NZ
Kingsway Business Park
CLIENT
ViGo Bioenergy Ltd. ,Nova South, 4th Floor,
160 Victoria Street, London, SW1E 5LB, UK
TITLE
Proposed Side Elevation Control room end

PROJECT-NO.
25-015
PLAN - NO.
2.03d
SCALE
1:100
CREATED
06.08.2025
MODIFIED

CLIENT
CHIEF - ENGINEER
Melchior Ossenberg-Engels

DRAWN BY
Huhn