

PLAN GRID NORTH


File Name: G25407 - South Heywood - Topographical Survey.dwg

LEGISLATION


[illegible]

NOTE

Survey Control Markers established for Mapping purposes only and should not be used for Construction without the written approval of GEO UK Ltd.

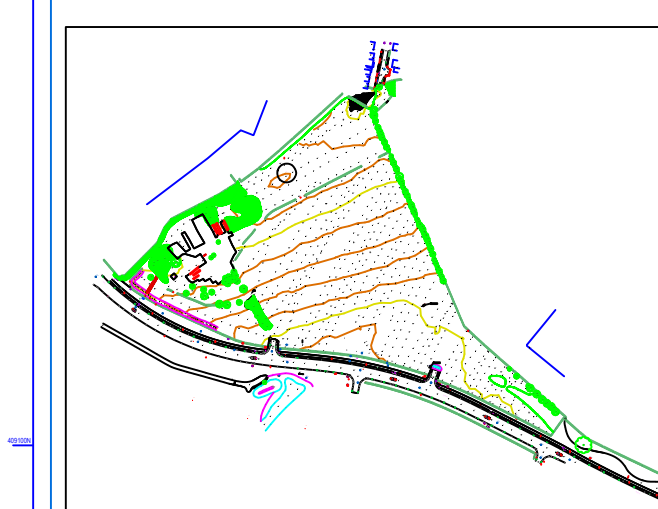

SHEET LAY

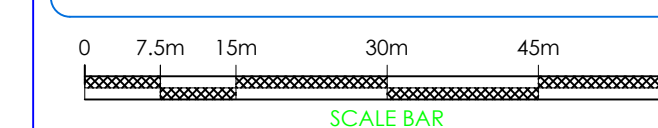

SCALE 8

REV	DATE	DESCRIPTION
-----	------	-------------



Client
Northstone
Venus 1 Old Park Lane
Trafford City
Manchester
M41 7HA

Project Title
Topographical Survey of Land at:
Queen Elizabeth Way
Broadfield
Heywood
Rochdale
OL10 2TB

Surveyed DM		Drawn AP		Checked GEO UK Ltd	
Scale 1:750	Date JUN 25	Drawing Ref. G25407		No. 01	Size A0