

MATERIALS

Roof
Standing seam zinc, pigment to blue

Canopies
Standing seam zinc, pigment to greeb

Minaret
Zinc, pigment to red

Walls
New walls generally
Ibstock Aldridge Beorma Blend
Features
Terca Swarland Golden Thatch
Low Level (Below DPC)
Staffordshire Blue Brindle

Windows & Curtain Walling
Aluminium system, RAL 7032

Roof Windows
Velux PK10 and UK08 AOVs to
stairs, all in RAL 7031 finish.

Fascia
RAL 7031

Rainwater Goods
Dark Grey / Black UPVC

F Planning Application 01.08.25

E Roof pitch and gutter profile amended.
Ground floor store added. 02.06.25

D Issued for community consultation 10.05.25

C Second floor omitted, elevations revised,
issued for Client review. 25.04.25

B Revised to address privacy and
overbearing scale concerns;
floor heights reduced, side elevations
adopt cantilevered wall feature with windows
at oblique angle to neighbouring
properties, first floor cill height above
1700mm, second floor windows
to have fritted glass 19.01.25

A Pre-App 21.08.24

CLIENT
Jalalia Jaame Mosque

PROJECT
Ground Floor Remodel,
First Floor Extension

LOCATION
66 Trafalgar Street
Rochdale
OL16 2EB


DRAWING TITLE
PROPOSED
Street Elevations

Scale@A1 Scale@A3 Status
1:100 1:200 PL


Project Drawing No. Rev.
2401 Pr-050-EL01 F

© Esmail Architects (trading name of M.E. Architects Ltd)

For Comparison: Existing building profile shown in dark red dashed line

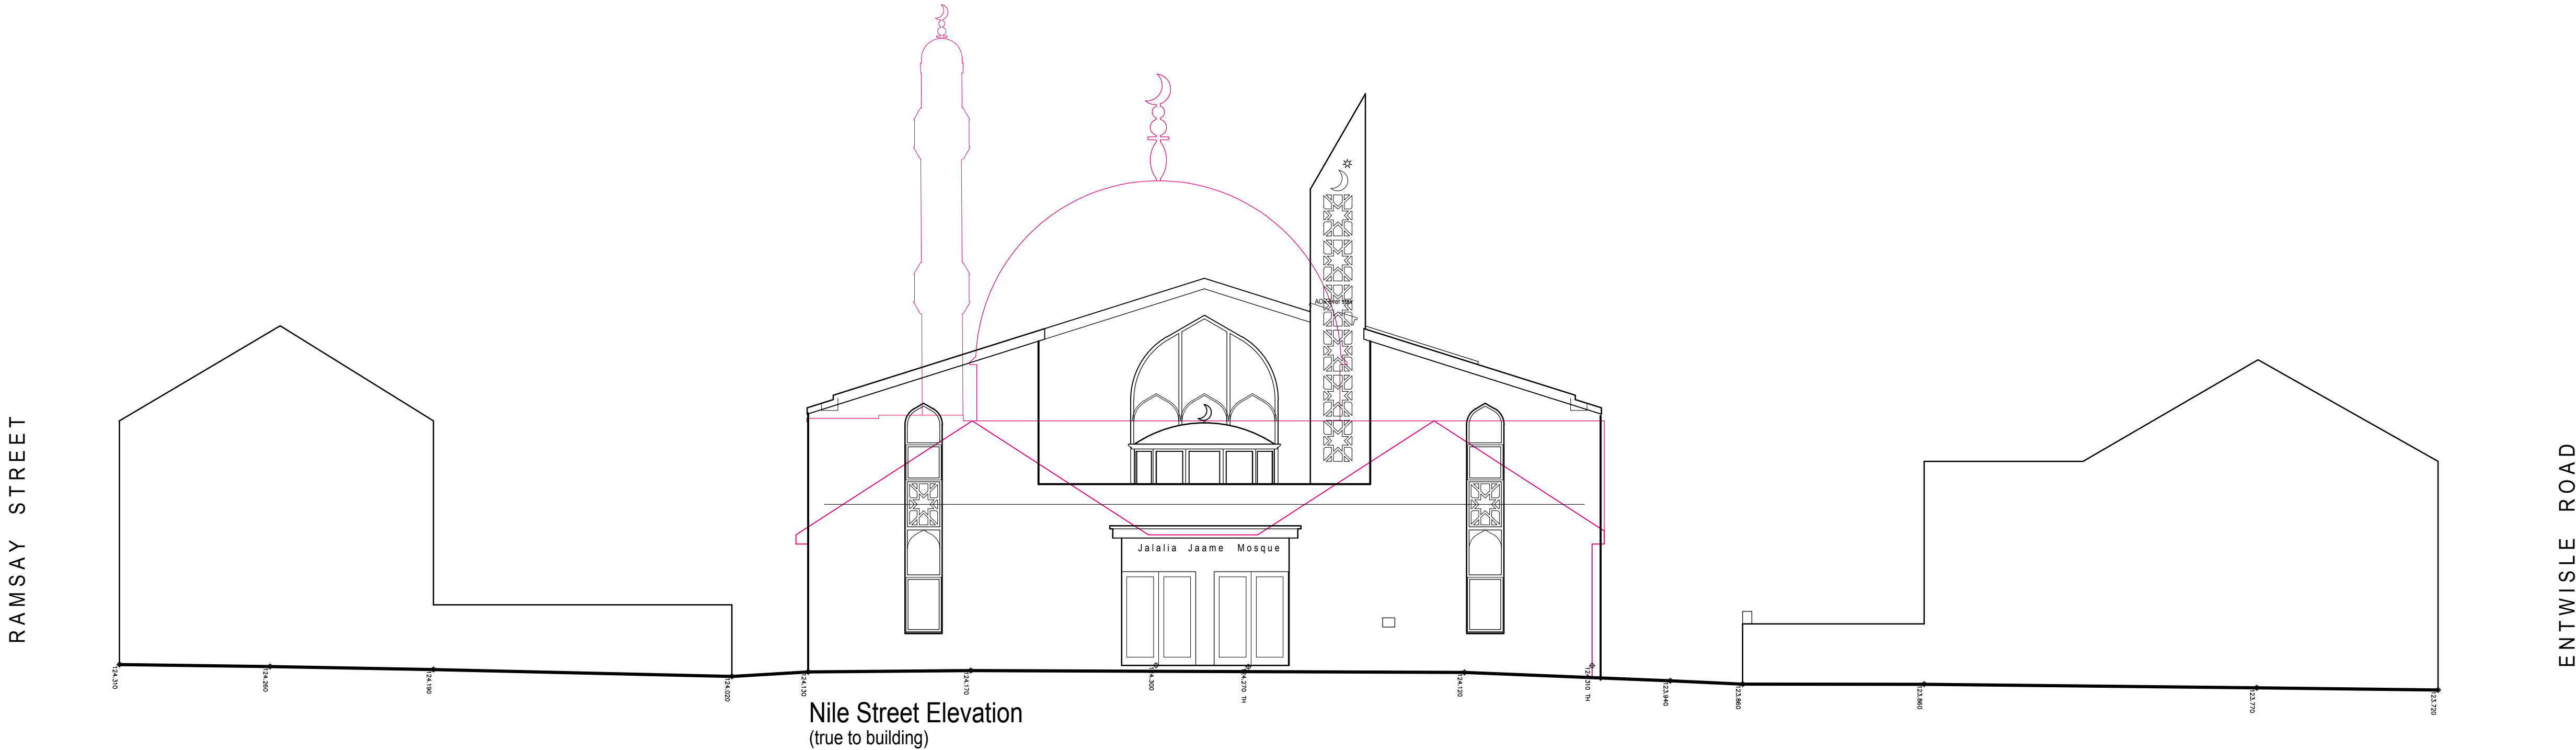

For Comparison: Existing building profile shown in dark red dashed line

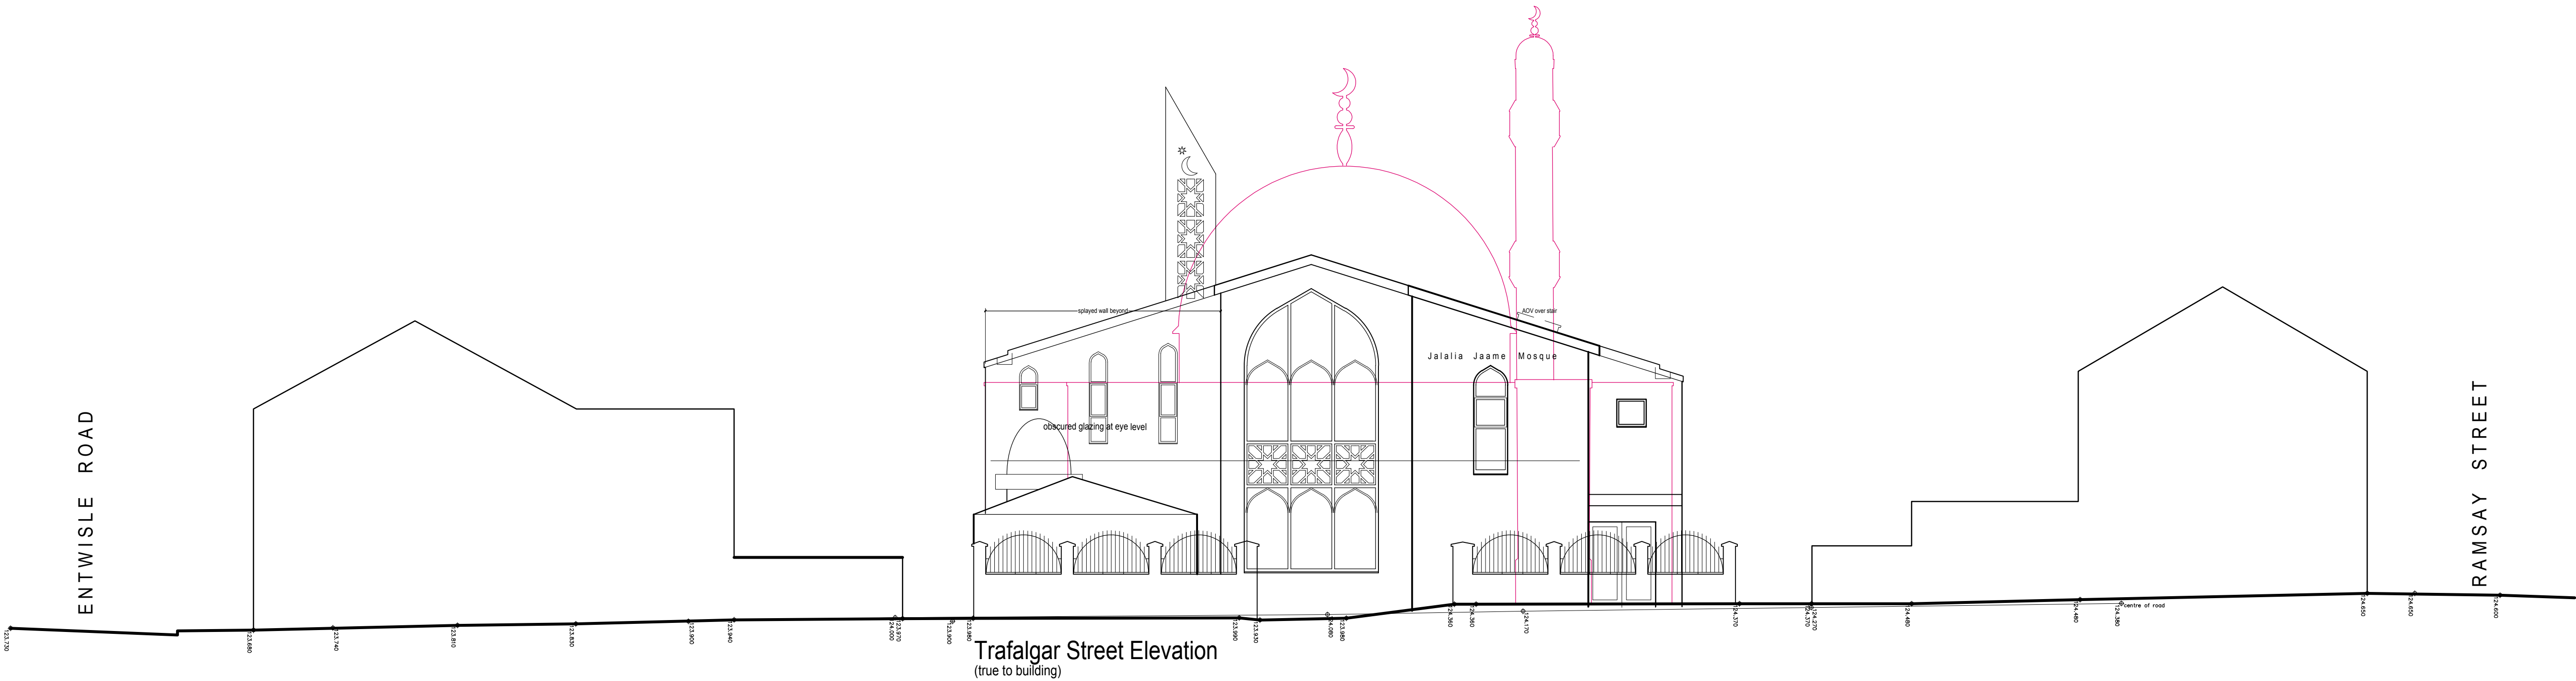

0 5 10 20m