

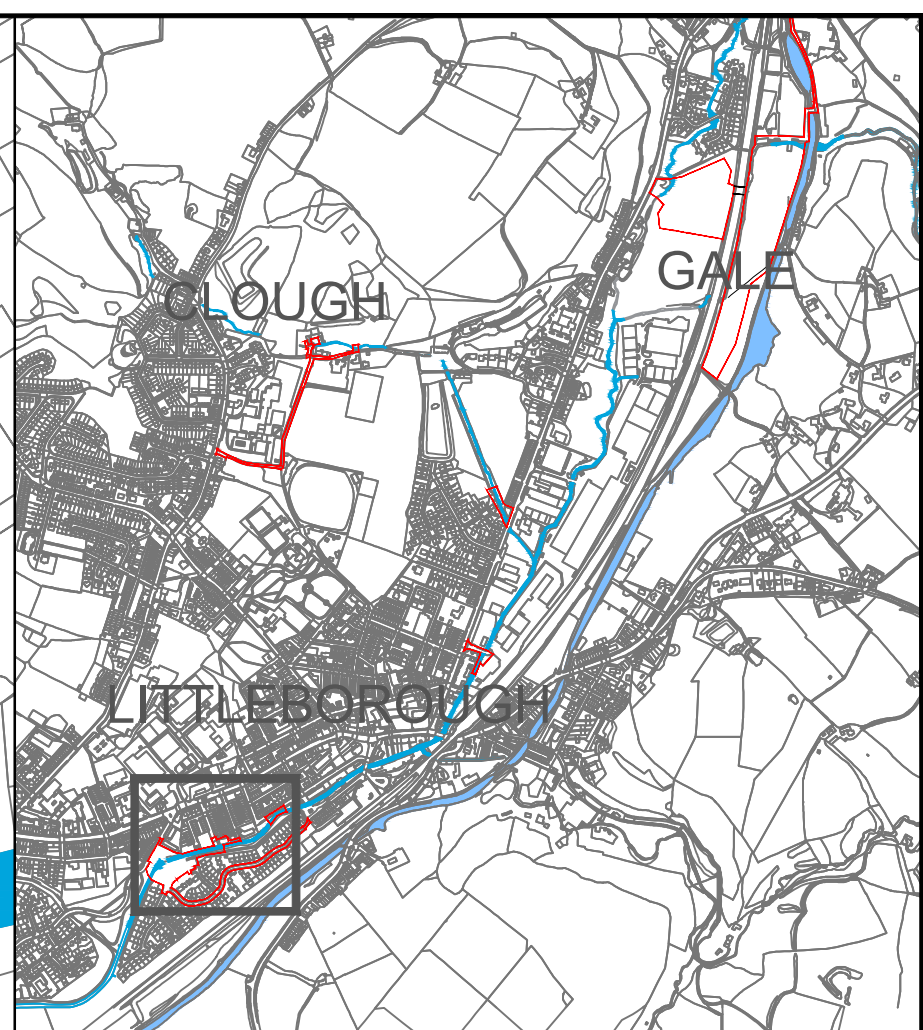


C:\pwwork\london\02\ext_n\079253\0113679\IMNW000100-JAC-ZZ-4B0-DR-PL-0015.dwg 12/09/2025 11:34:56 - Layout 1 - NicolaGreenwood

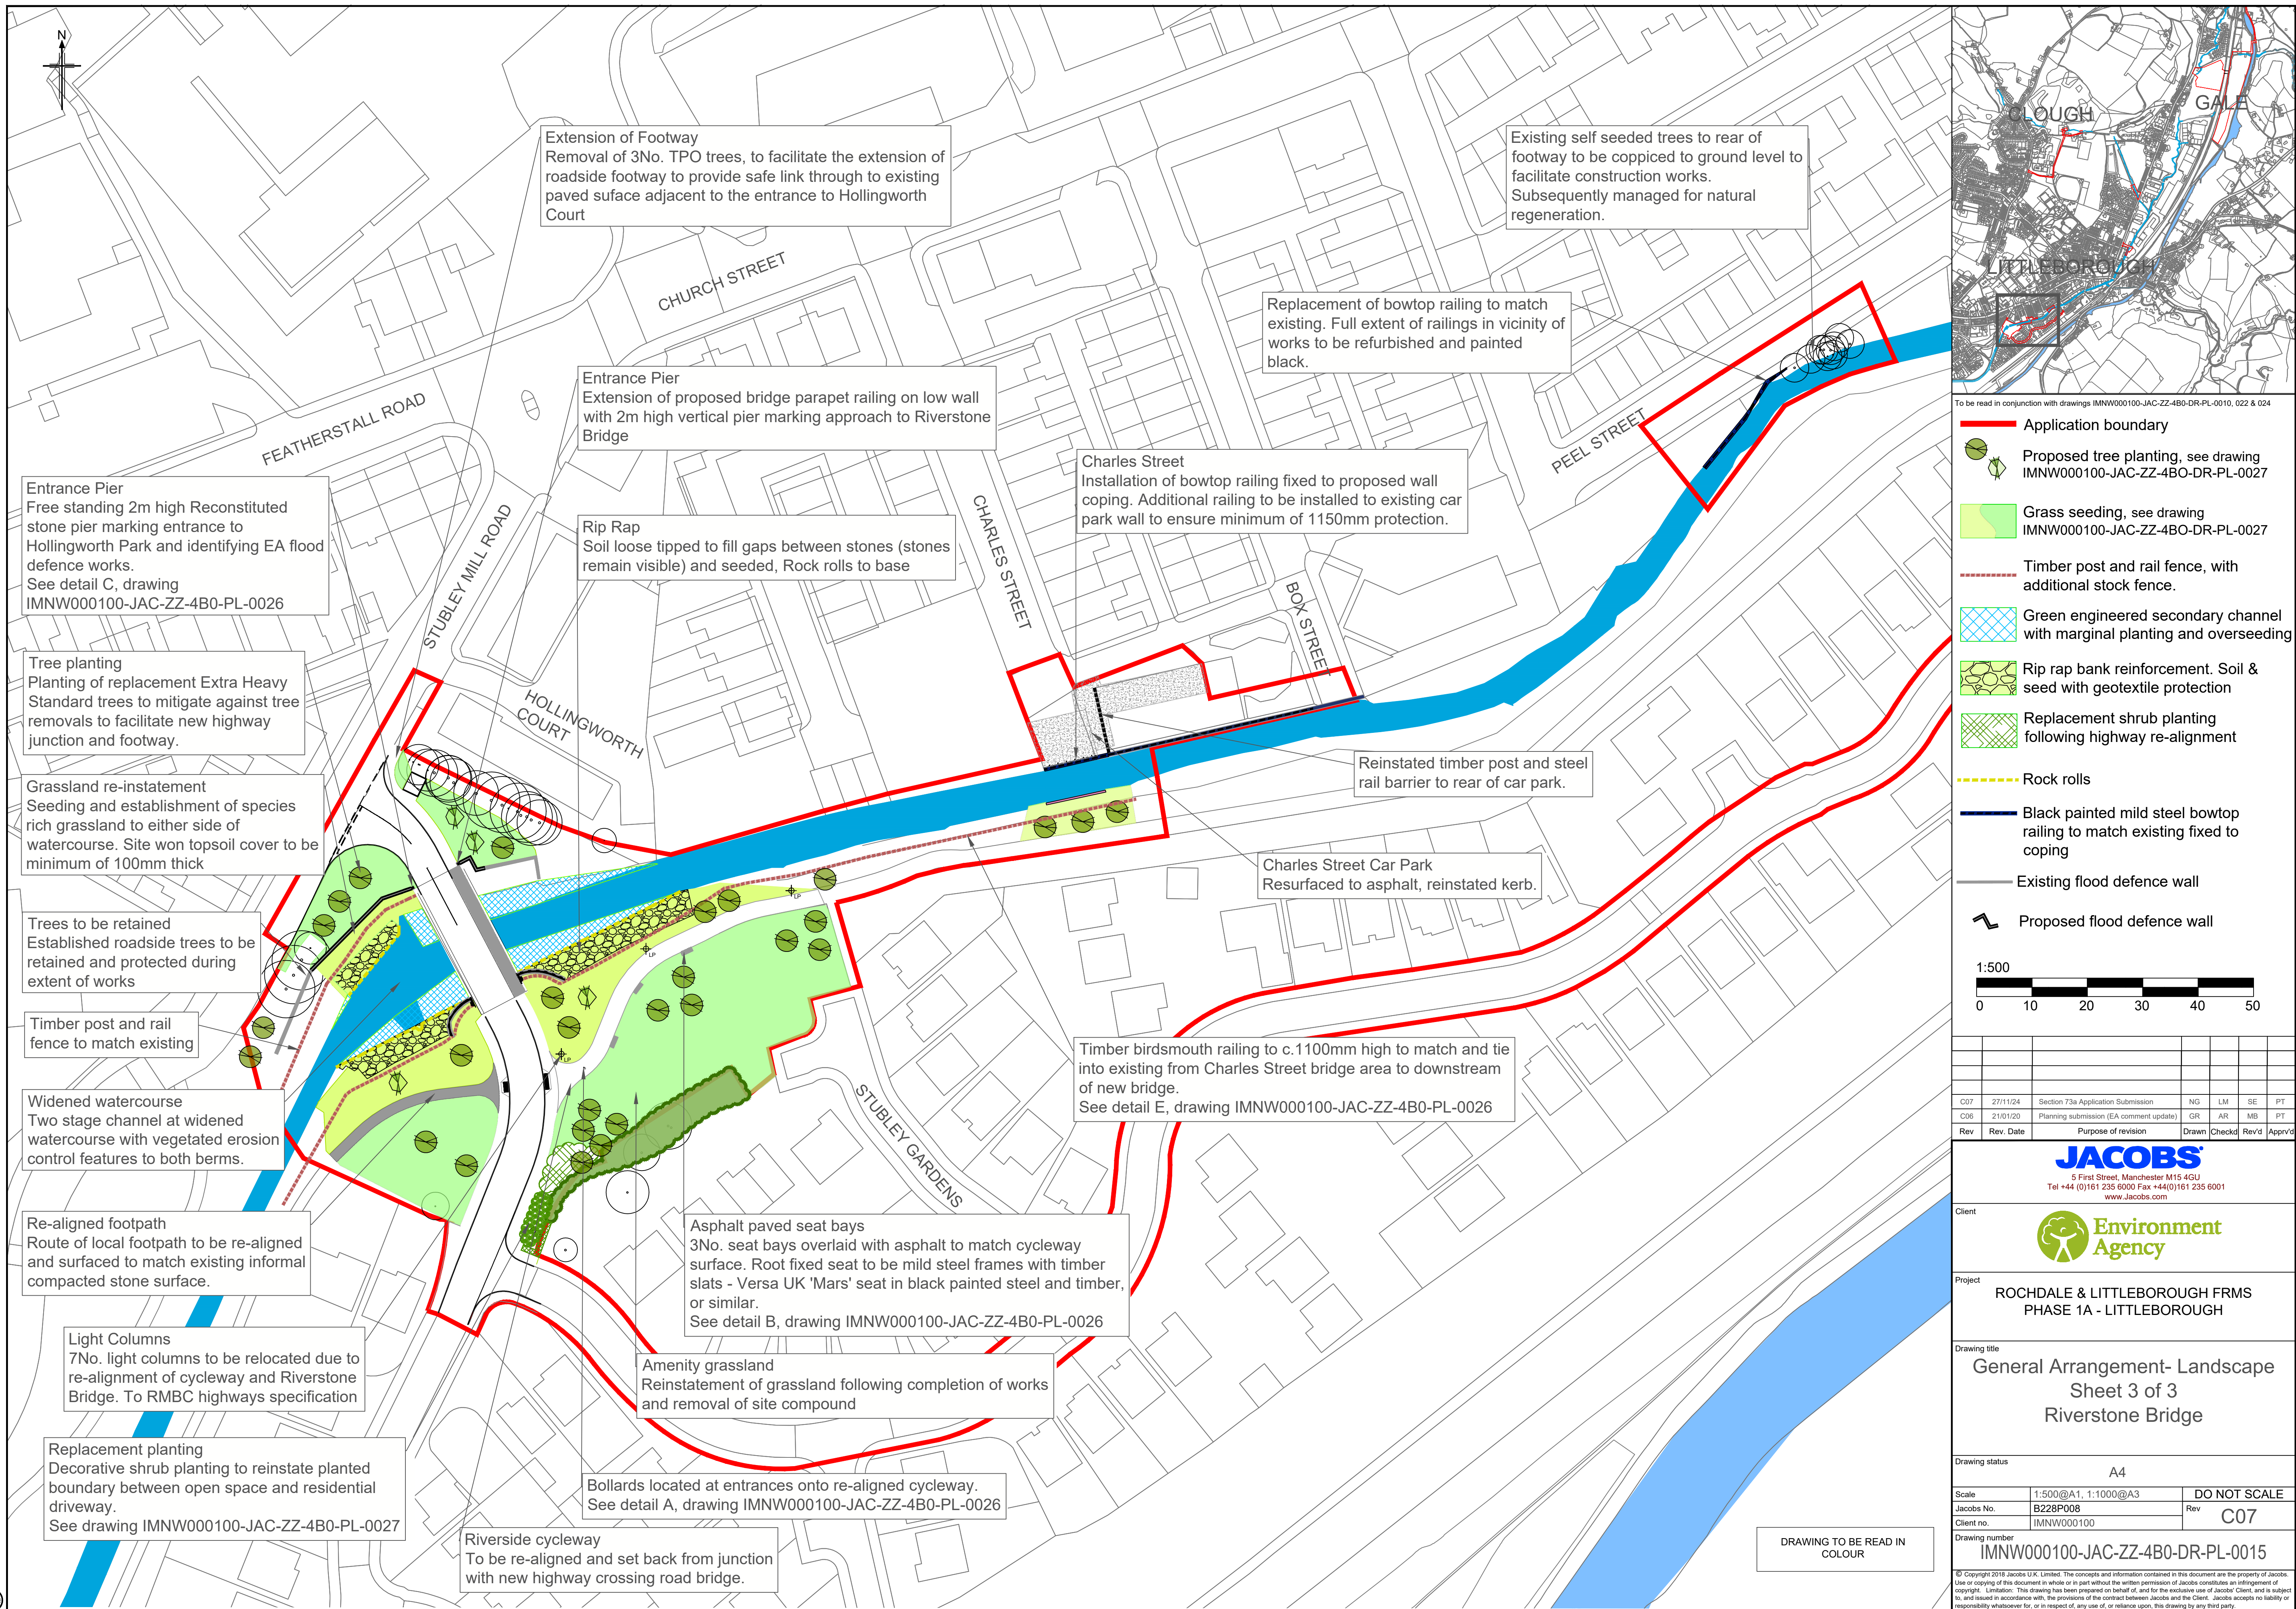

To be read in conjunction with drawings IMNW000100-JAC-ZZ-4B0-DR-PL-0010, 022 & 024

- Application boundary
- Proposed tree planting, see drawing IMNW000100-JAC-ZZ-4B0-DR-PL-0027
- Grass seeding, see drawing IMNW000100-JAC-ZZ-4B0-DR-PL-0027
- Timber post and rail fence, with additional stock fence.
- Green engineered secondary channel with marginal planting and overseeding
- Rip rap bank reinforcement. Soil & seed with geotextile protection
- Replacement shrub planting following highway re-alignment
- Rock rolls
- Black painted mild steel bowtop railing to match existing fixed to coping
- Existing flood defence wall
- Proposed flood defence wall

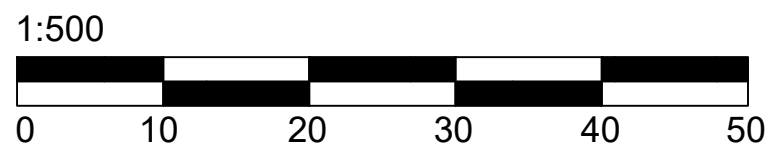

C07	27/11/24	Section 73a Application Submission	NG	LM	SE	PT
C06	21/01/20	Planning submission (EA comment update)	GR	AR	MB	PT
Rev	Rev. Date	Purpose of revision	Drawn	Checked	Rev'd	Apprv'd

JACOBS

5 First Street, Manchester M15 4GU
Tel +44 (0)161 235 6000 Fax +44(0)161 235 6001
www.jacobs.com

Client
Environment Agency

Project
ROCHDALE & LITTLEBOROUGH FRMS
PHASE 1A - LITTLEBOROUGH

Drawing title
General Arrangement- Landscape
Sheet 3 of 3
Riverstone Bridge

Drawing status
A4

Scale
1:500@A1, 1:1000@A3
DO NOT SCALE

Jacobs No.
B228P008
Rev
C07

Client no.
IMNW000100

Drawing number
IMNW000100-JAC-ZZ-4B0-DR-PL-0015

© Copyright 2018 Jacobs U.K. Limited. The concepts and information contained in this document are the property of Jacobs. Use or copying of this document in whole or in part without the written permission of Jacobs constitutes an infringement of copyright. Limitation: This drawing has been prepared on behalf of and for the exclusive use of Jacobs' Client, and is subject to, and issued in accordance with, the provisions of the contract between Jacobs and the Client. Jacobs accepts no liability or responsibility whatsoever for, or in respect of, any use of, or reliance upon, this drawing by any third party.