


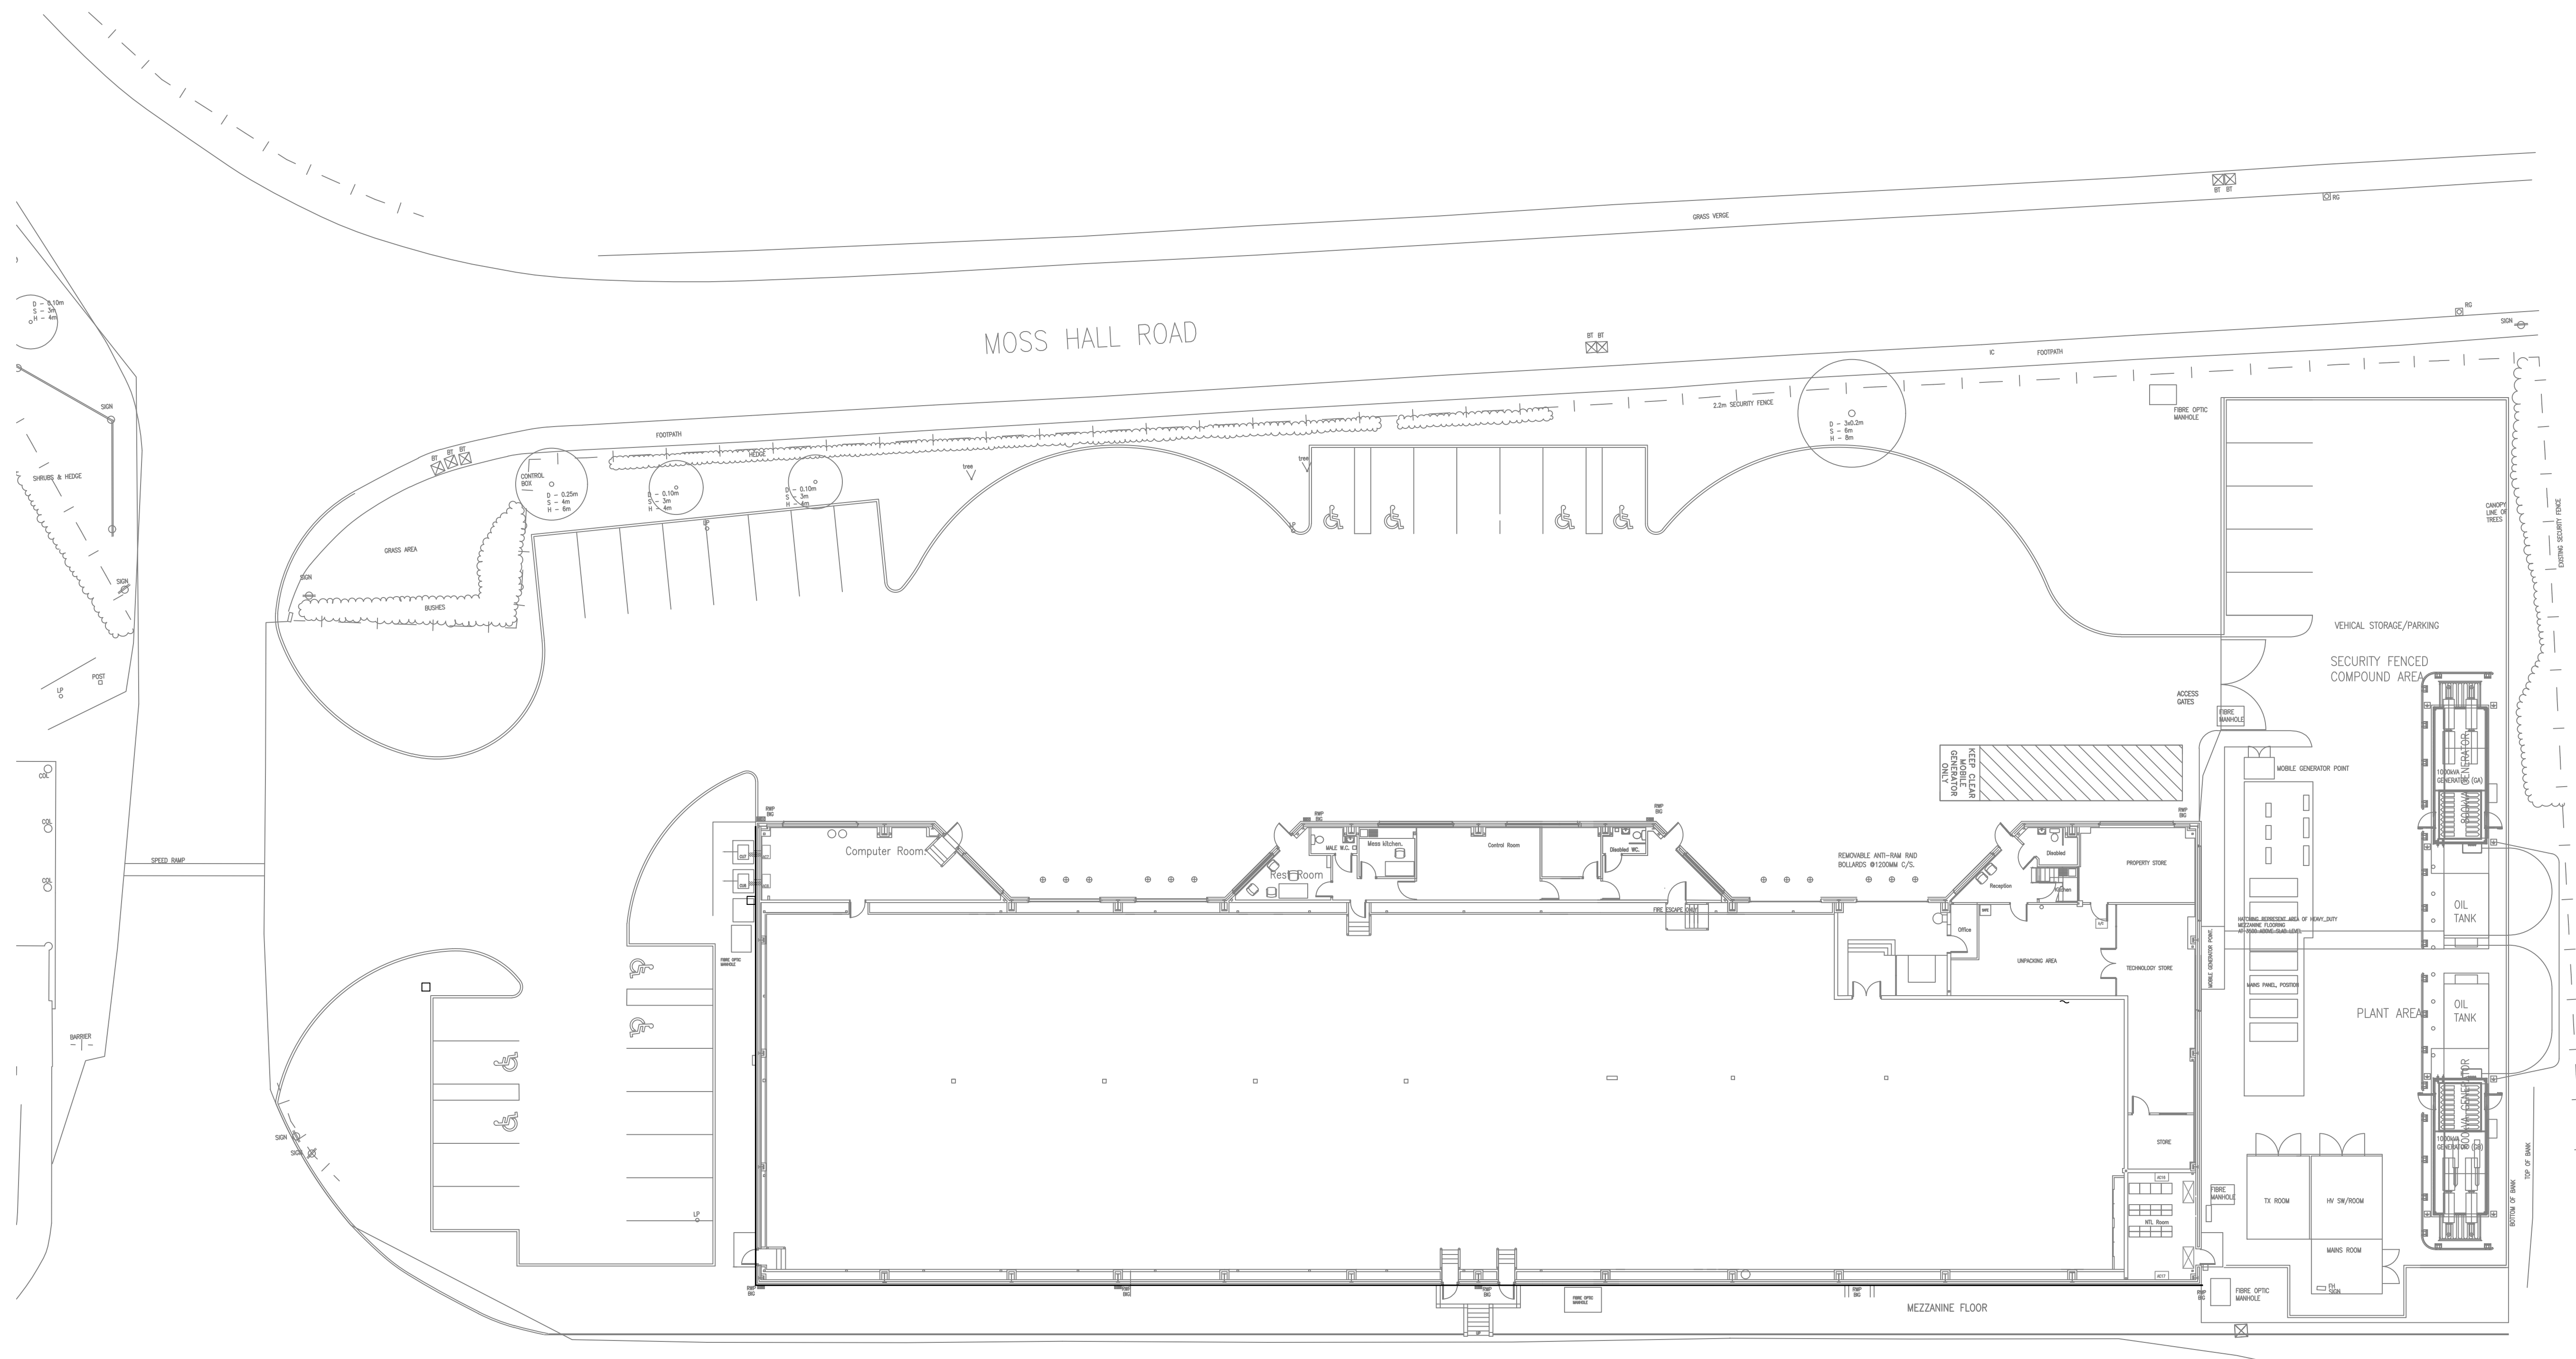

Client JDP	
Project OLDHAM MTX EV CHARGER	
Drawing Title BLOCK PLAN AS EXISTING	
Drawing Number 630-C-002	Revision -
Status PLANNING	Author TRP
Scale @ A1 1:200	Date 18 06 2025