


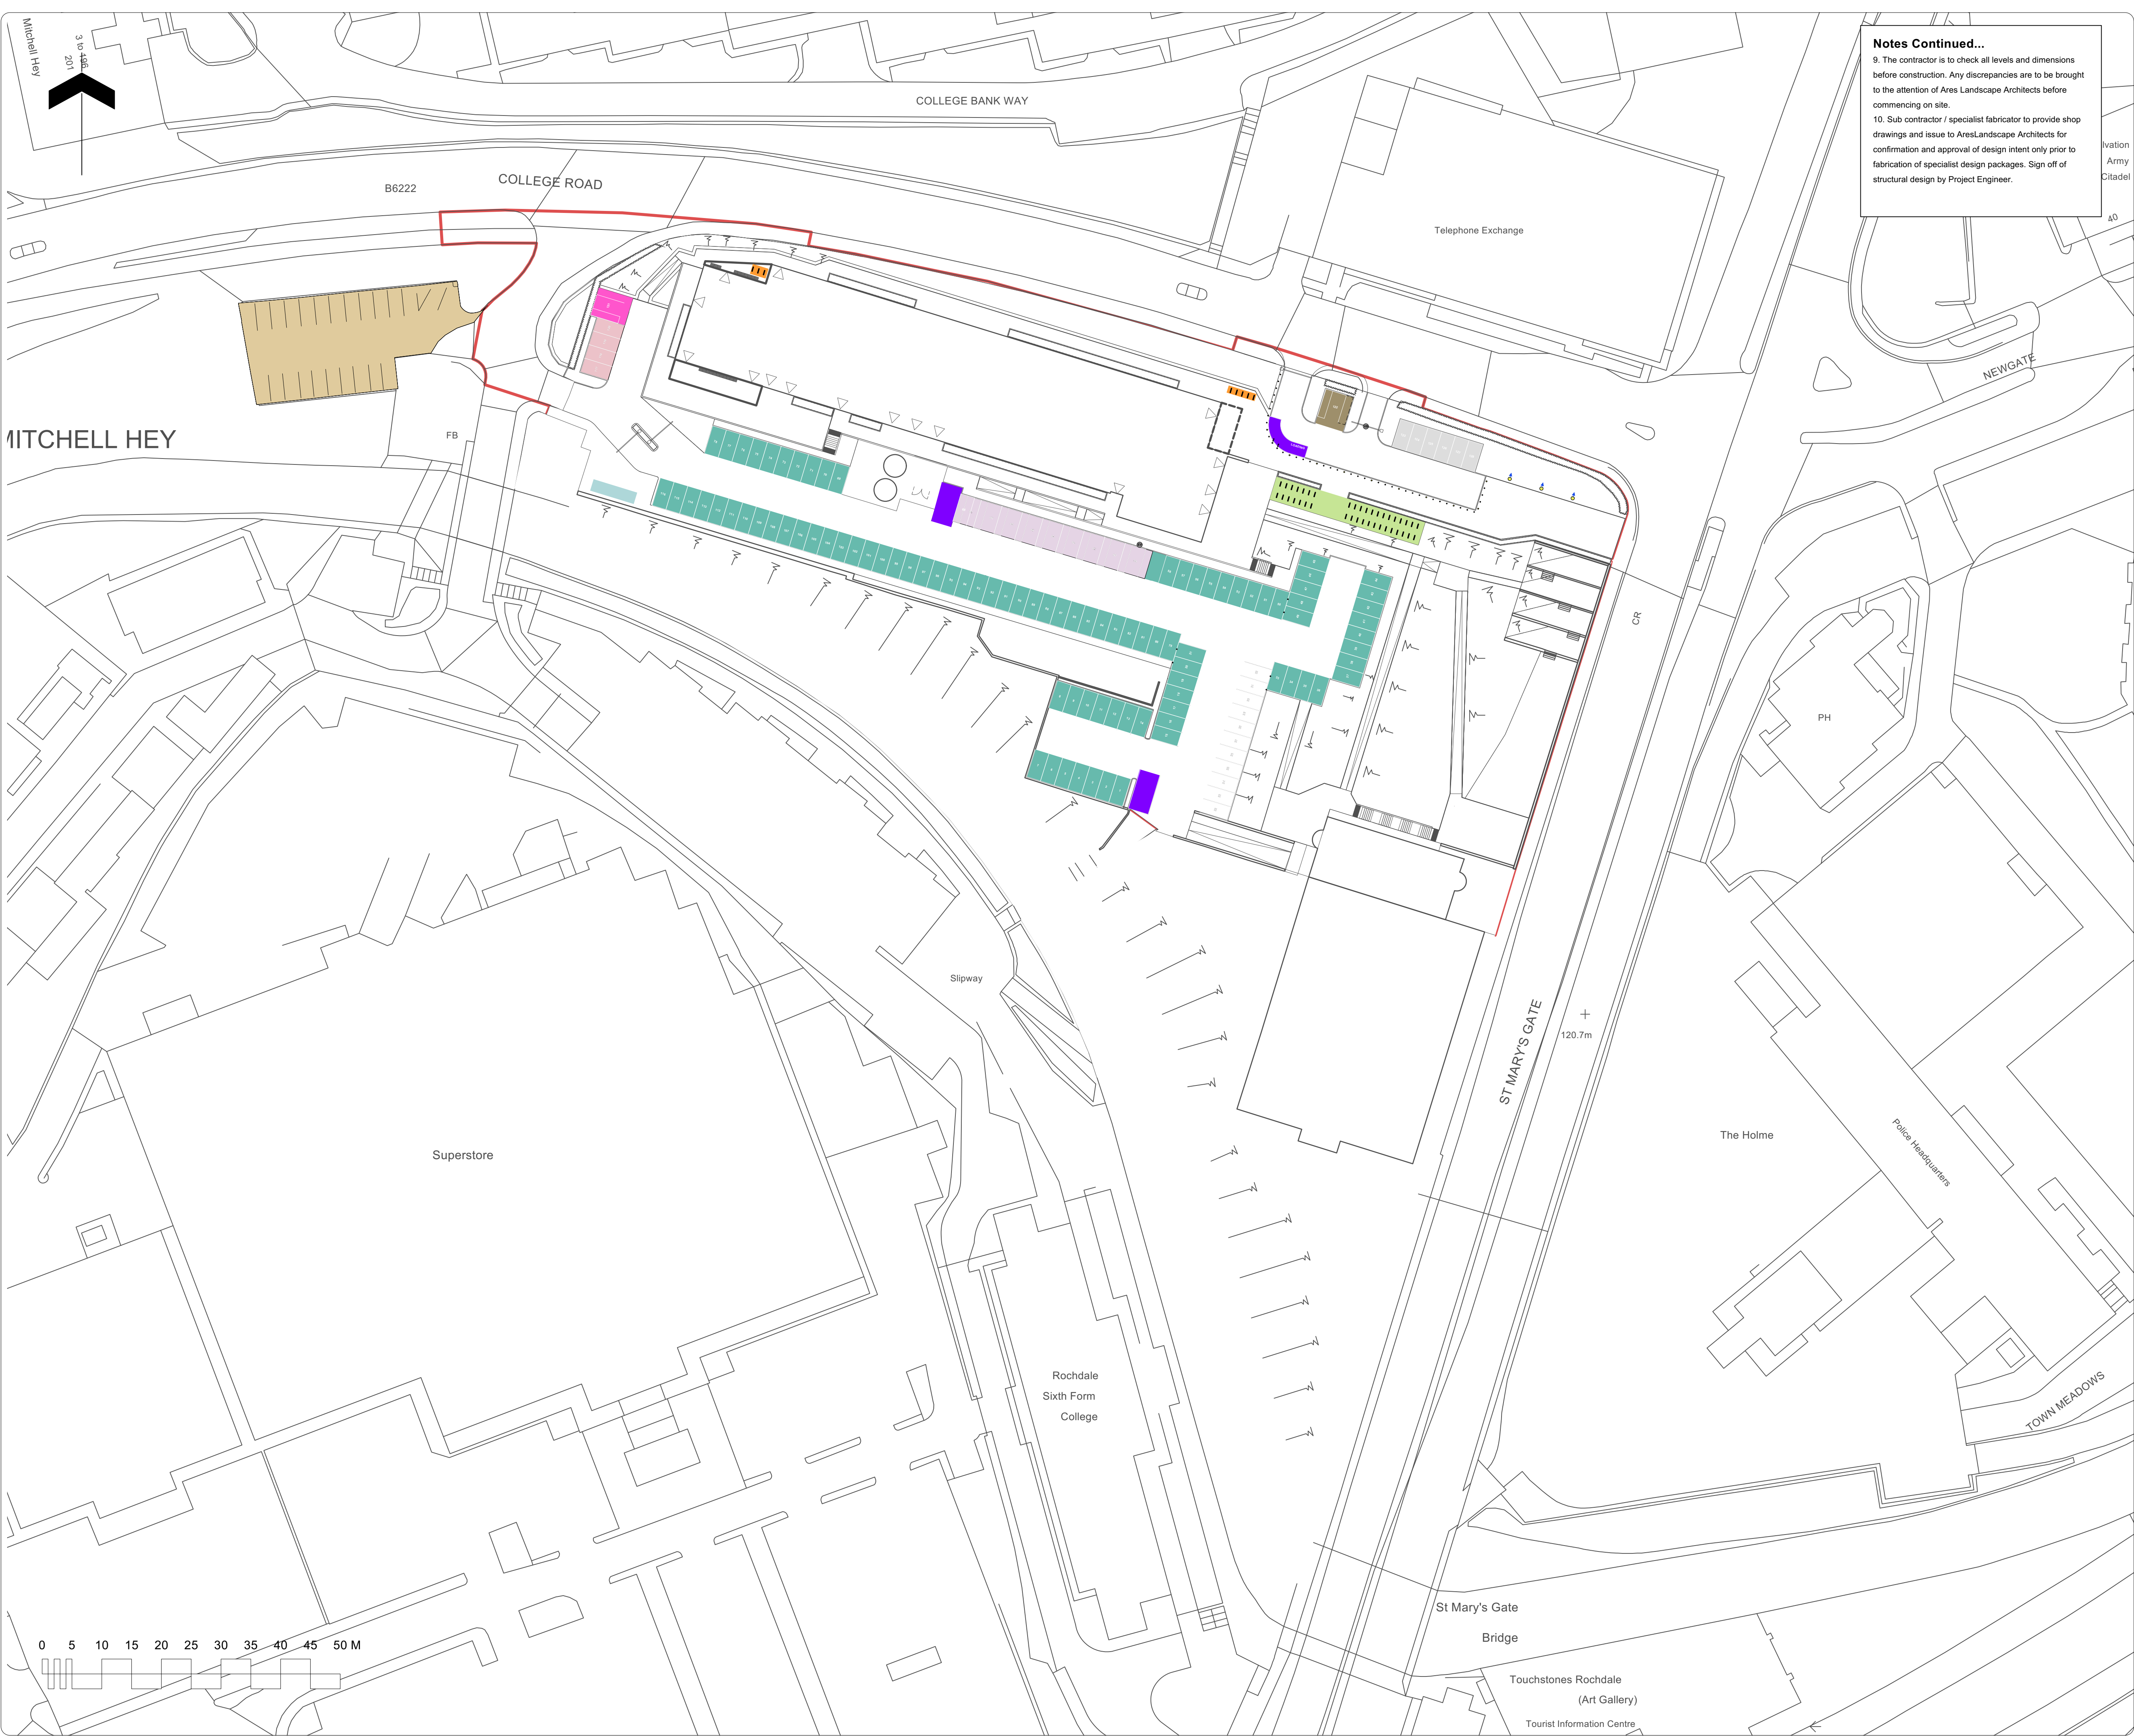

Notes Continued...

9. The contractor is to check all levels and dimensions before construction. Any discrepancies are to be brought to the attention of Ares Landscape Architects before commencing on site.

10. Sub contractor / specialist fabricator to provide shop drawings and issue to Ares Landscape Architects for confirmation and approval of design intent only prior to fabrication of specialist design packages. Sign off of structural design by Project Engineer.

- Note**
1. Do not scale from this drawing
 2. To be read in conjunction with Project Risk Register REF: FS0939-ALA-XX-XX-RR-L-0001
 3. To be read in conjunction with Landscape Outline Specifications REF: FE012-ALA-ZZ-XX-SP-L-0001
 4. To be read in conjunction with all submitted Landscape Architect's drawings.
 5. To be read in conjunction with all other consultants' drawings.
 6. All prints of this drawing must be made in full colour.
 7. Information shown outside extent of works is for illustrative purposes only.
 8. Specification and details of build ups to paving, kerbs, edges and structures to be advised by Civil Engineers.

- KEY**
- 107no. College Standard Parking Bays
 - 9no. College Accessible Parking Bays
 - 23no. Off-site Standard Parking Bays
 - 4no. Standard Nursery Parking Bays
 - 1no. Accessible Nursery Parking Bays
 - 3no. Service Bays
 - 1no. Visitor Accessible Parking Bay
 - 6no. Visitor Standard Parking Bays
 - 16no. New Cycle Spaces
 - 20no. Existing Motorcycle Spaces
 - 80no. Enclosed Cycle Spaces

FE0012-ALA-XX-XX-T-L-0003 Risk Assessment and Register		Refer to: FE0012-ALA-XX-XX-D-L-0040 Hazard Identification Plan 1 of 3 FE0012-ALA-XX-XX-D-L-0040 Hazard Identification Plan 2 of 3 FE0012-ALA-XX-XX-D-L-0050 Hazard Identification Plan 3 of 3	
ID	RISK	MITIGATION	DATE MITIGATED
RESIDUAL PROJECT RISKS			

06/06/2025	P07	Re-issued for planning.	MM	
01/06/2025	P06	Issued for Stage 4	LS	MM
29/04/2025	P05	Issued for planning consultation boards.	LS	
DATE	REV	DESCRIPTION OF REVISION	DRAWN BY	APPROVED BY
REVISIONS				

DEIR:
156

STATUS
S2 - For Planning

Ares Landscape Architects LTD
Gatecrasher,
51 Eyre Lane
Sheffield
S1 4FB
t: 0114 276 2000
e: hello@aresdesign.co.uk
w: aresdesign.co.uk

CLIENT :
Hopwood Hall College

PROJECT TITLE :
Hopwood Hall College

DRAWING TITLE :
Access Strategy - Parking Strategy

DRAWING SCALE : 1:500	DRAWN BY : LS	DRAWN DATE : 02/12/2024
PAPER SIZE : A1	APPROVED BY : MM	ALA PROJECT CODE : ALAB66

DRAWING NUMBER :
FE0012-ALA-XX-XX-D-L-0014

STATUS :
S2

REVISION :
P07