



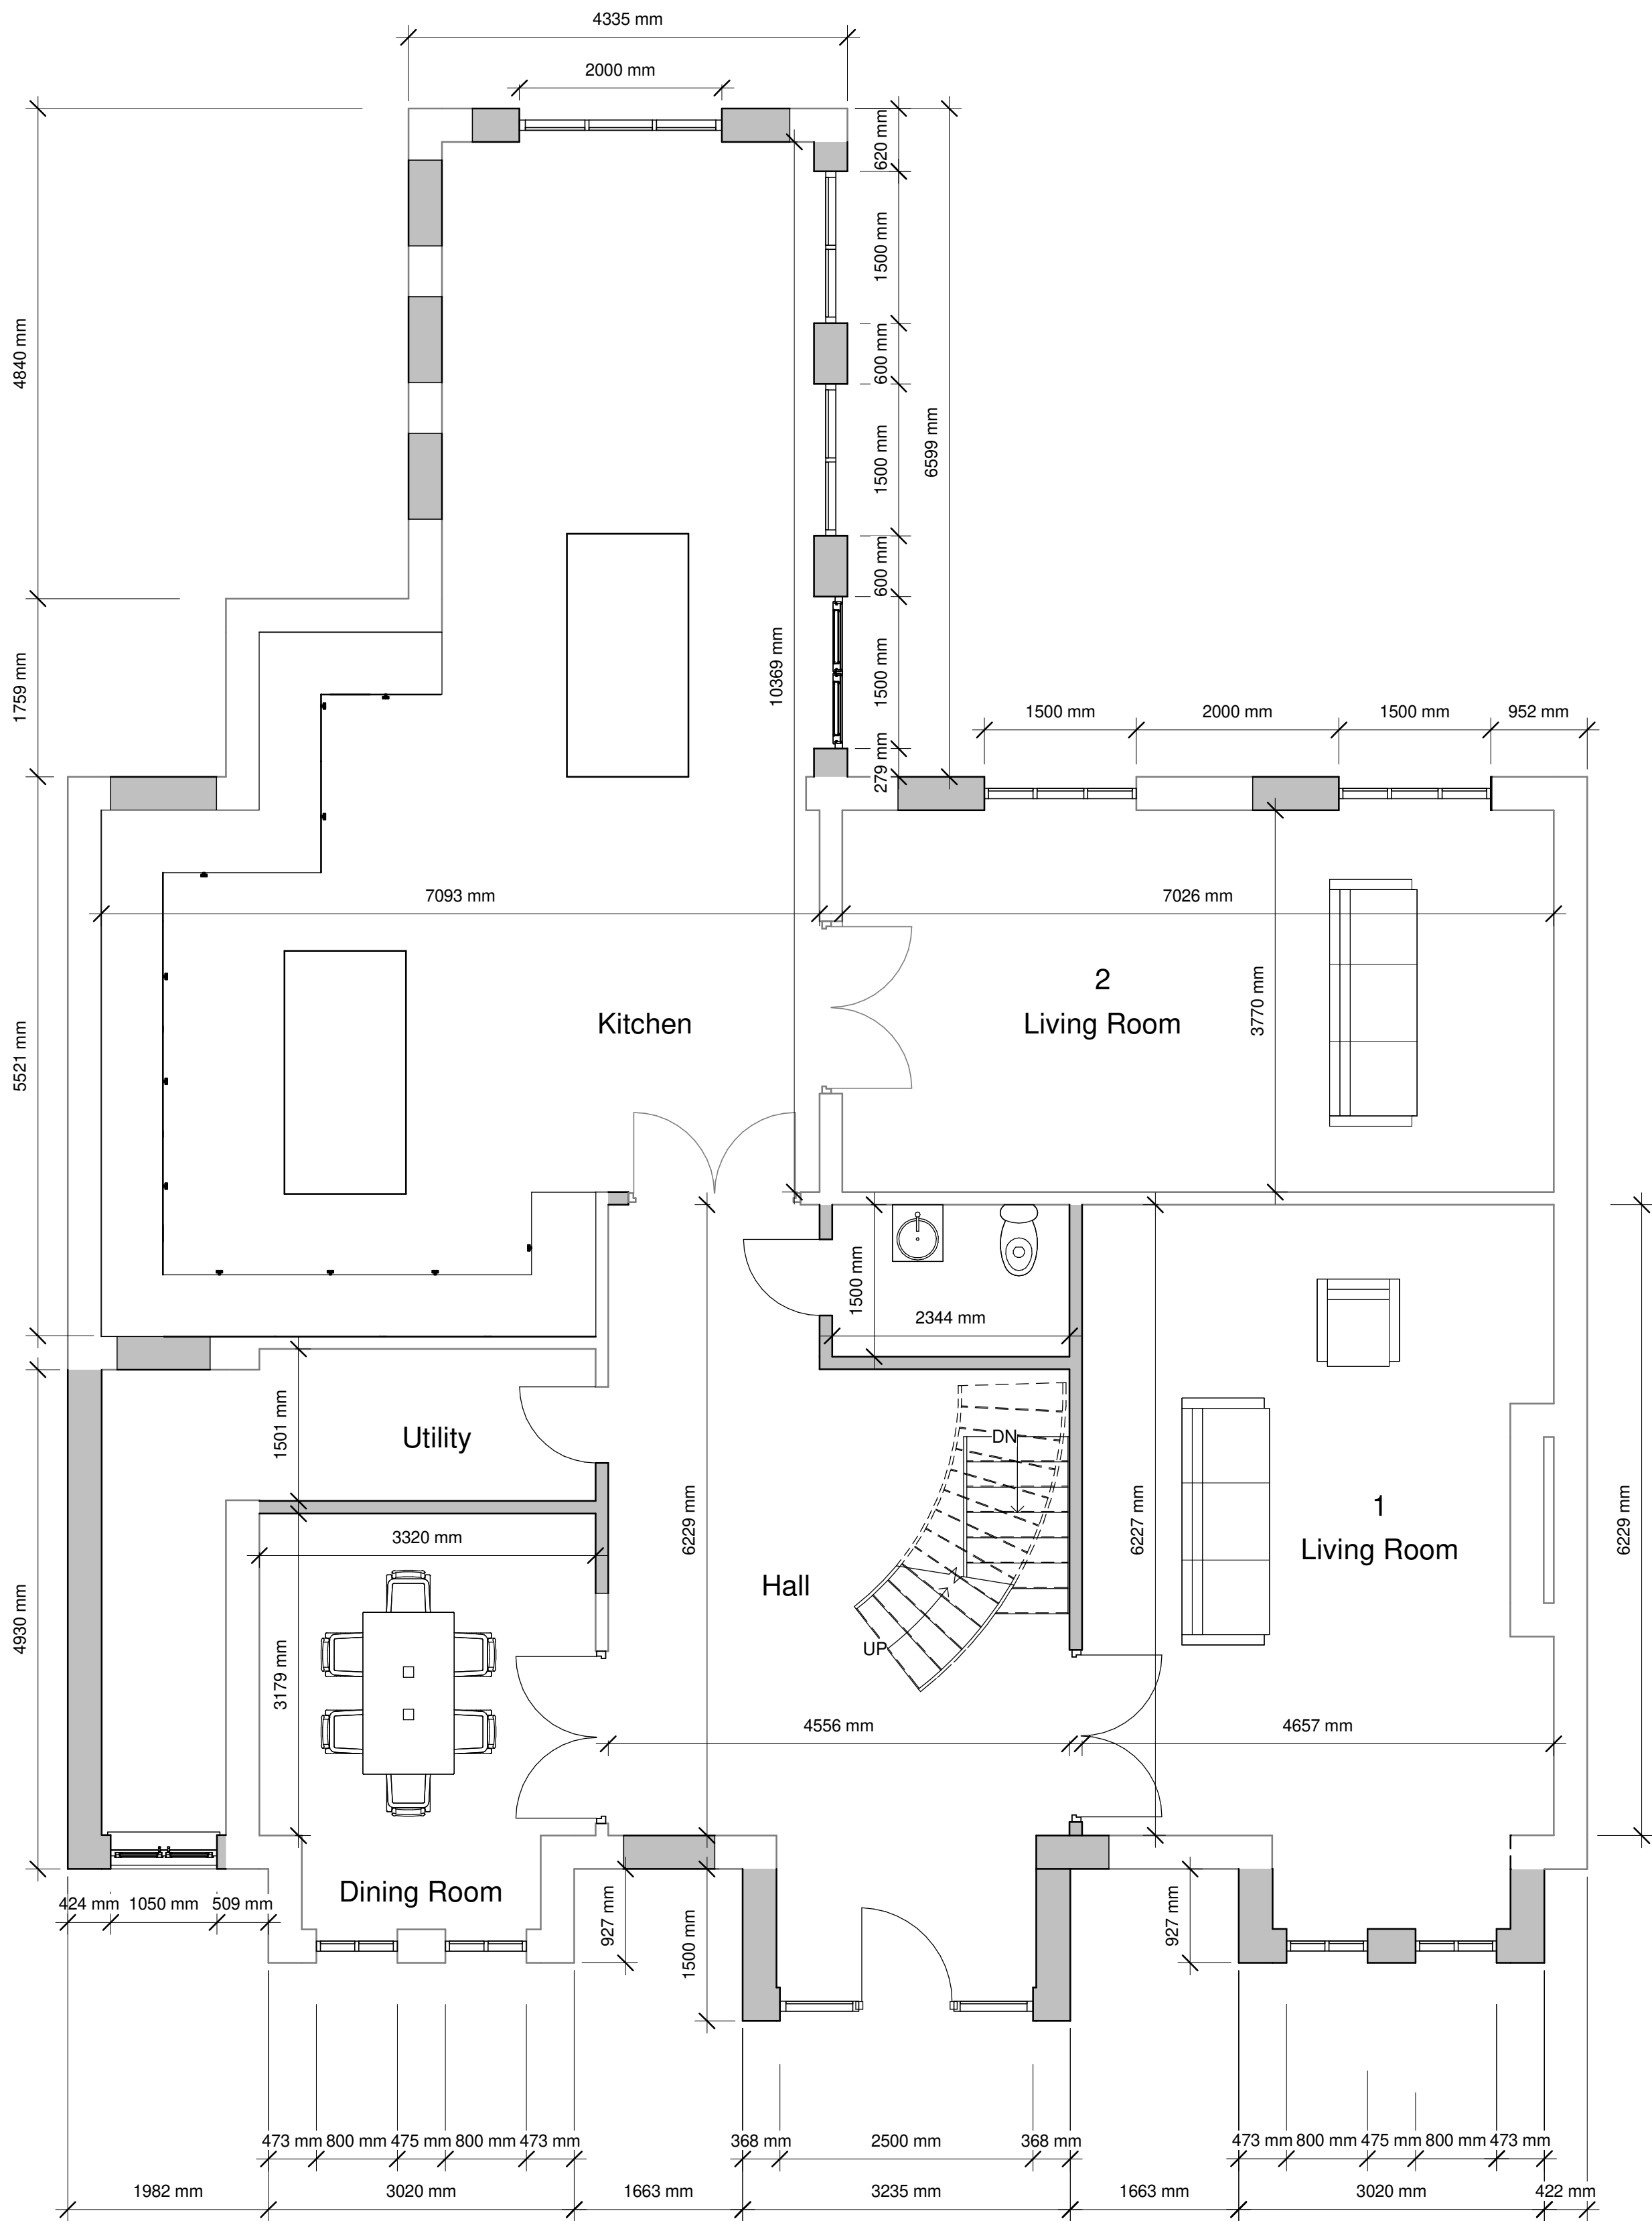

1 Ground Floor - Proposed
1 : 50

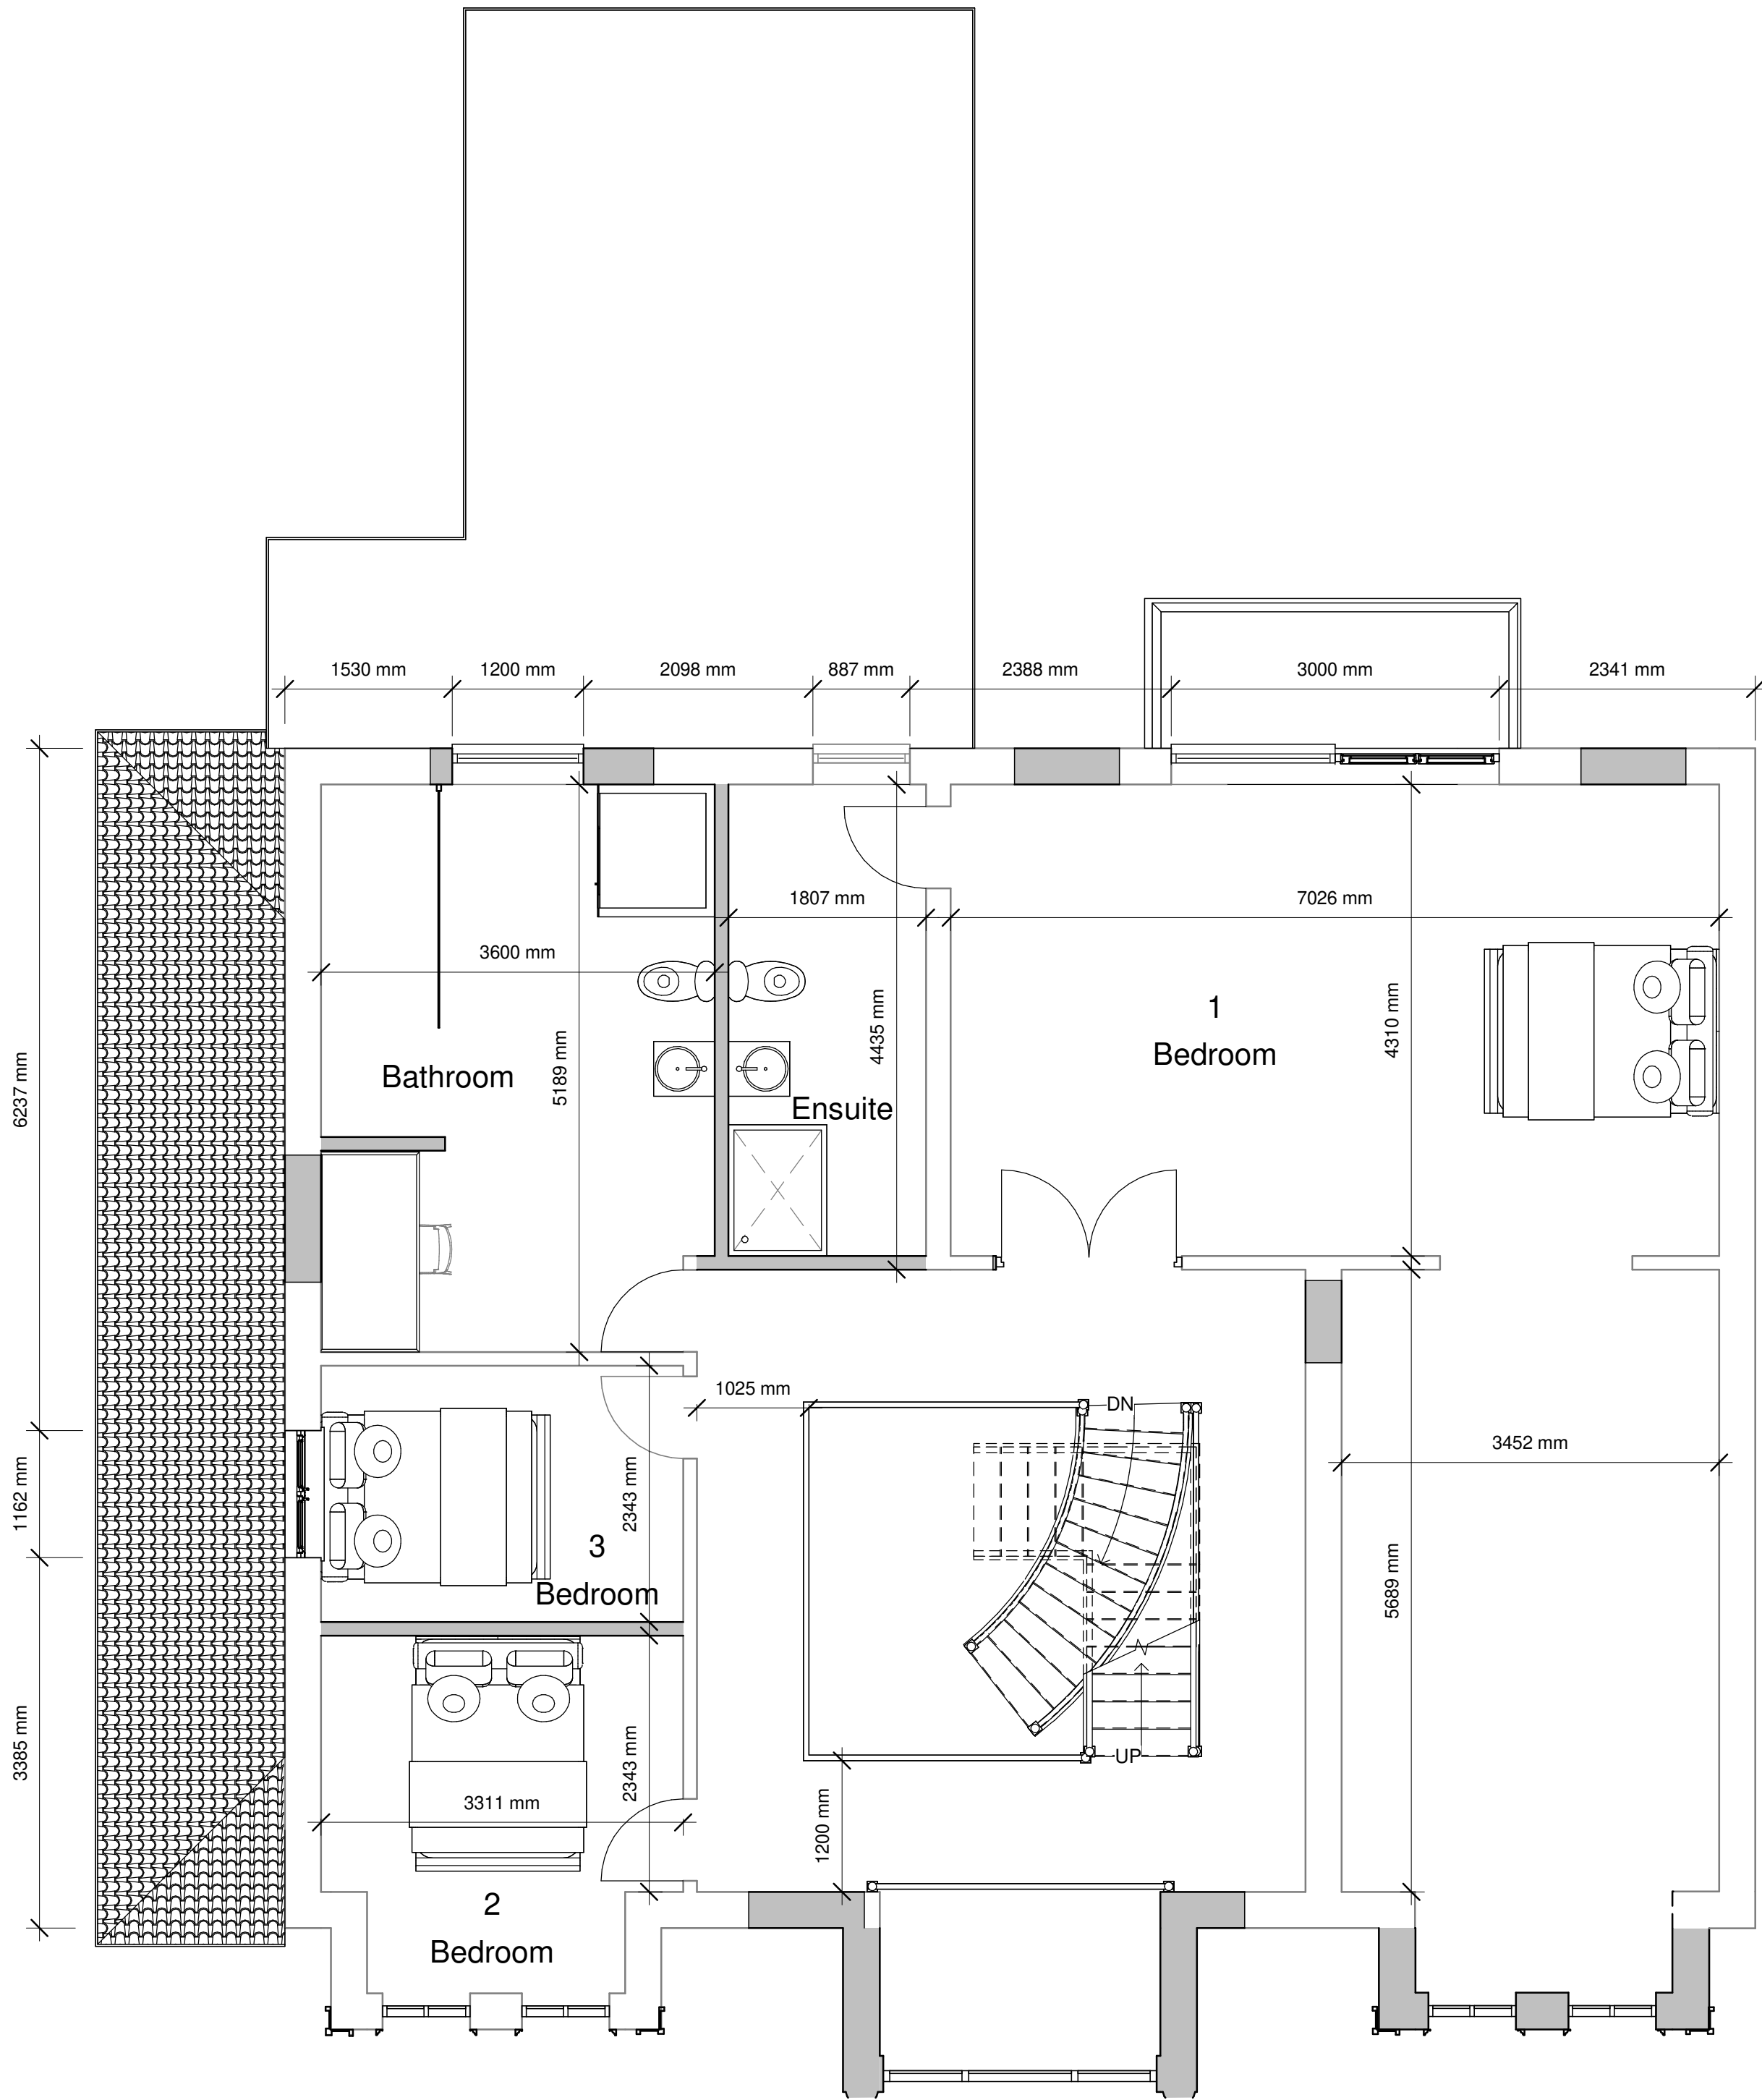


2 First Floor - Proposed
1 : 50

This drawing (or any part thereof) may not be copied, transmitted or disclosed to any third party or unauthorized person without written permission of space.
This drawing is to be read in conjunction with all other relevant drawings prepared by consultants and sub-contractors.
Do not scale from this drawing. Work only to printed dimensions. Report any discrepancies to the architect or representatives thereof

DISCLAIMER:
ALL DIMENSIONS TO BE CHECKED ON SITE BY CHOSEN BUILDER PRIOR TO ORDERING MATERIAL ETC.
WORK FROM SPACE BUILDING CONTROL DRAWINGS ONLY TO BE CARRIED OUT ONCE BUILDING CONTROL DRAWING APPROVAL OBTAINED. ANY PRIOR WORKING IS AT CONTRACTORS RISK

DISCLAIMER:
ALL DIMENSIONS TO BE CHECKED ON SITE BY CHOSEN BUILDER PRIOR TO ORDERING MATERIAL ETC.
WORK FROM SPACE BUILDING CONTROL DRAWINGS ONLY TO BE CARRIED OUT ONCE BUILDING CONTROL DRAWING APPROVAL OBTAINED. ANY PRIOR WORKING IS AT CONTRACTORS RISK

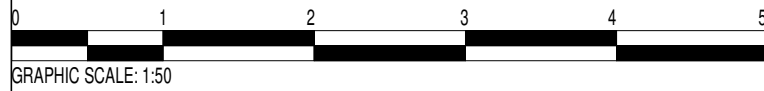


GRAPHIC SCALE 1:50

Rev	Description	Date
A	Revision 1	13.05.25
B	Revision 2	09.06.25

CODE	SUITABILITY DESCRIPTION

STATUS	PURPOSE OF ISSUE

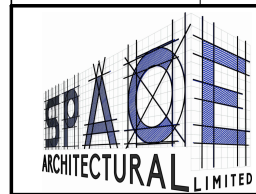

Space Architectural Ltd.
121 Penny Lane
Haydock, St. Helens
WA11 0QX
stuart@space-architectural.co.uk

PROJECT
15, Woodfield Road, Middleton,
Manchester, Greater Manchester
M24 1NF

TITLE
Planning Permission Drawings For
Internal & External Remodel -
Proposed Plans

CLIENT
Mr Jamie Larnar

DRAWN BY ES	CHECKED BY OH	DATE 28.02.25
SCALE (@ A1) 1 : 50		PROJECT NUMBER 1220
DRAWING NUMBER A102		REV B