


142 Manchester Road  
Heywood

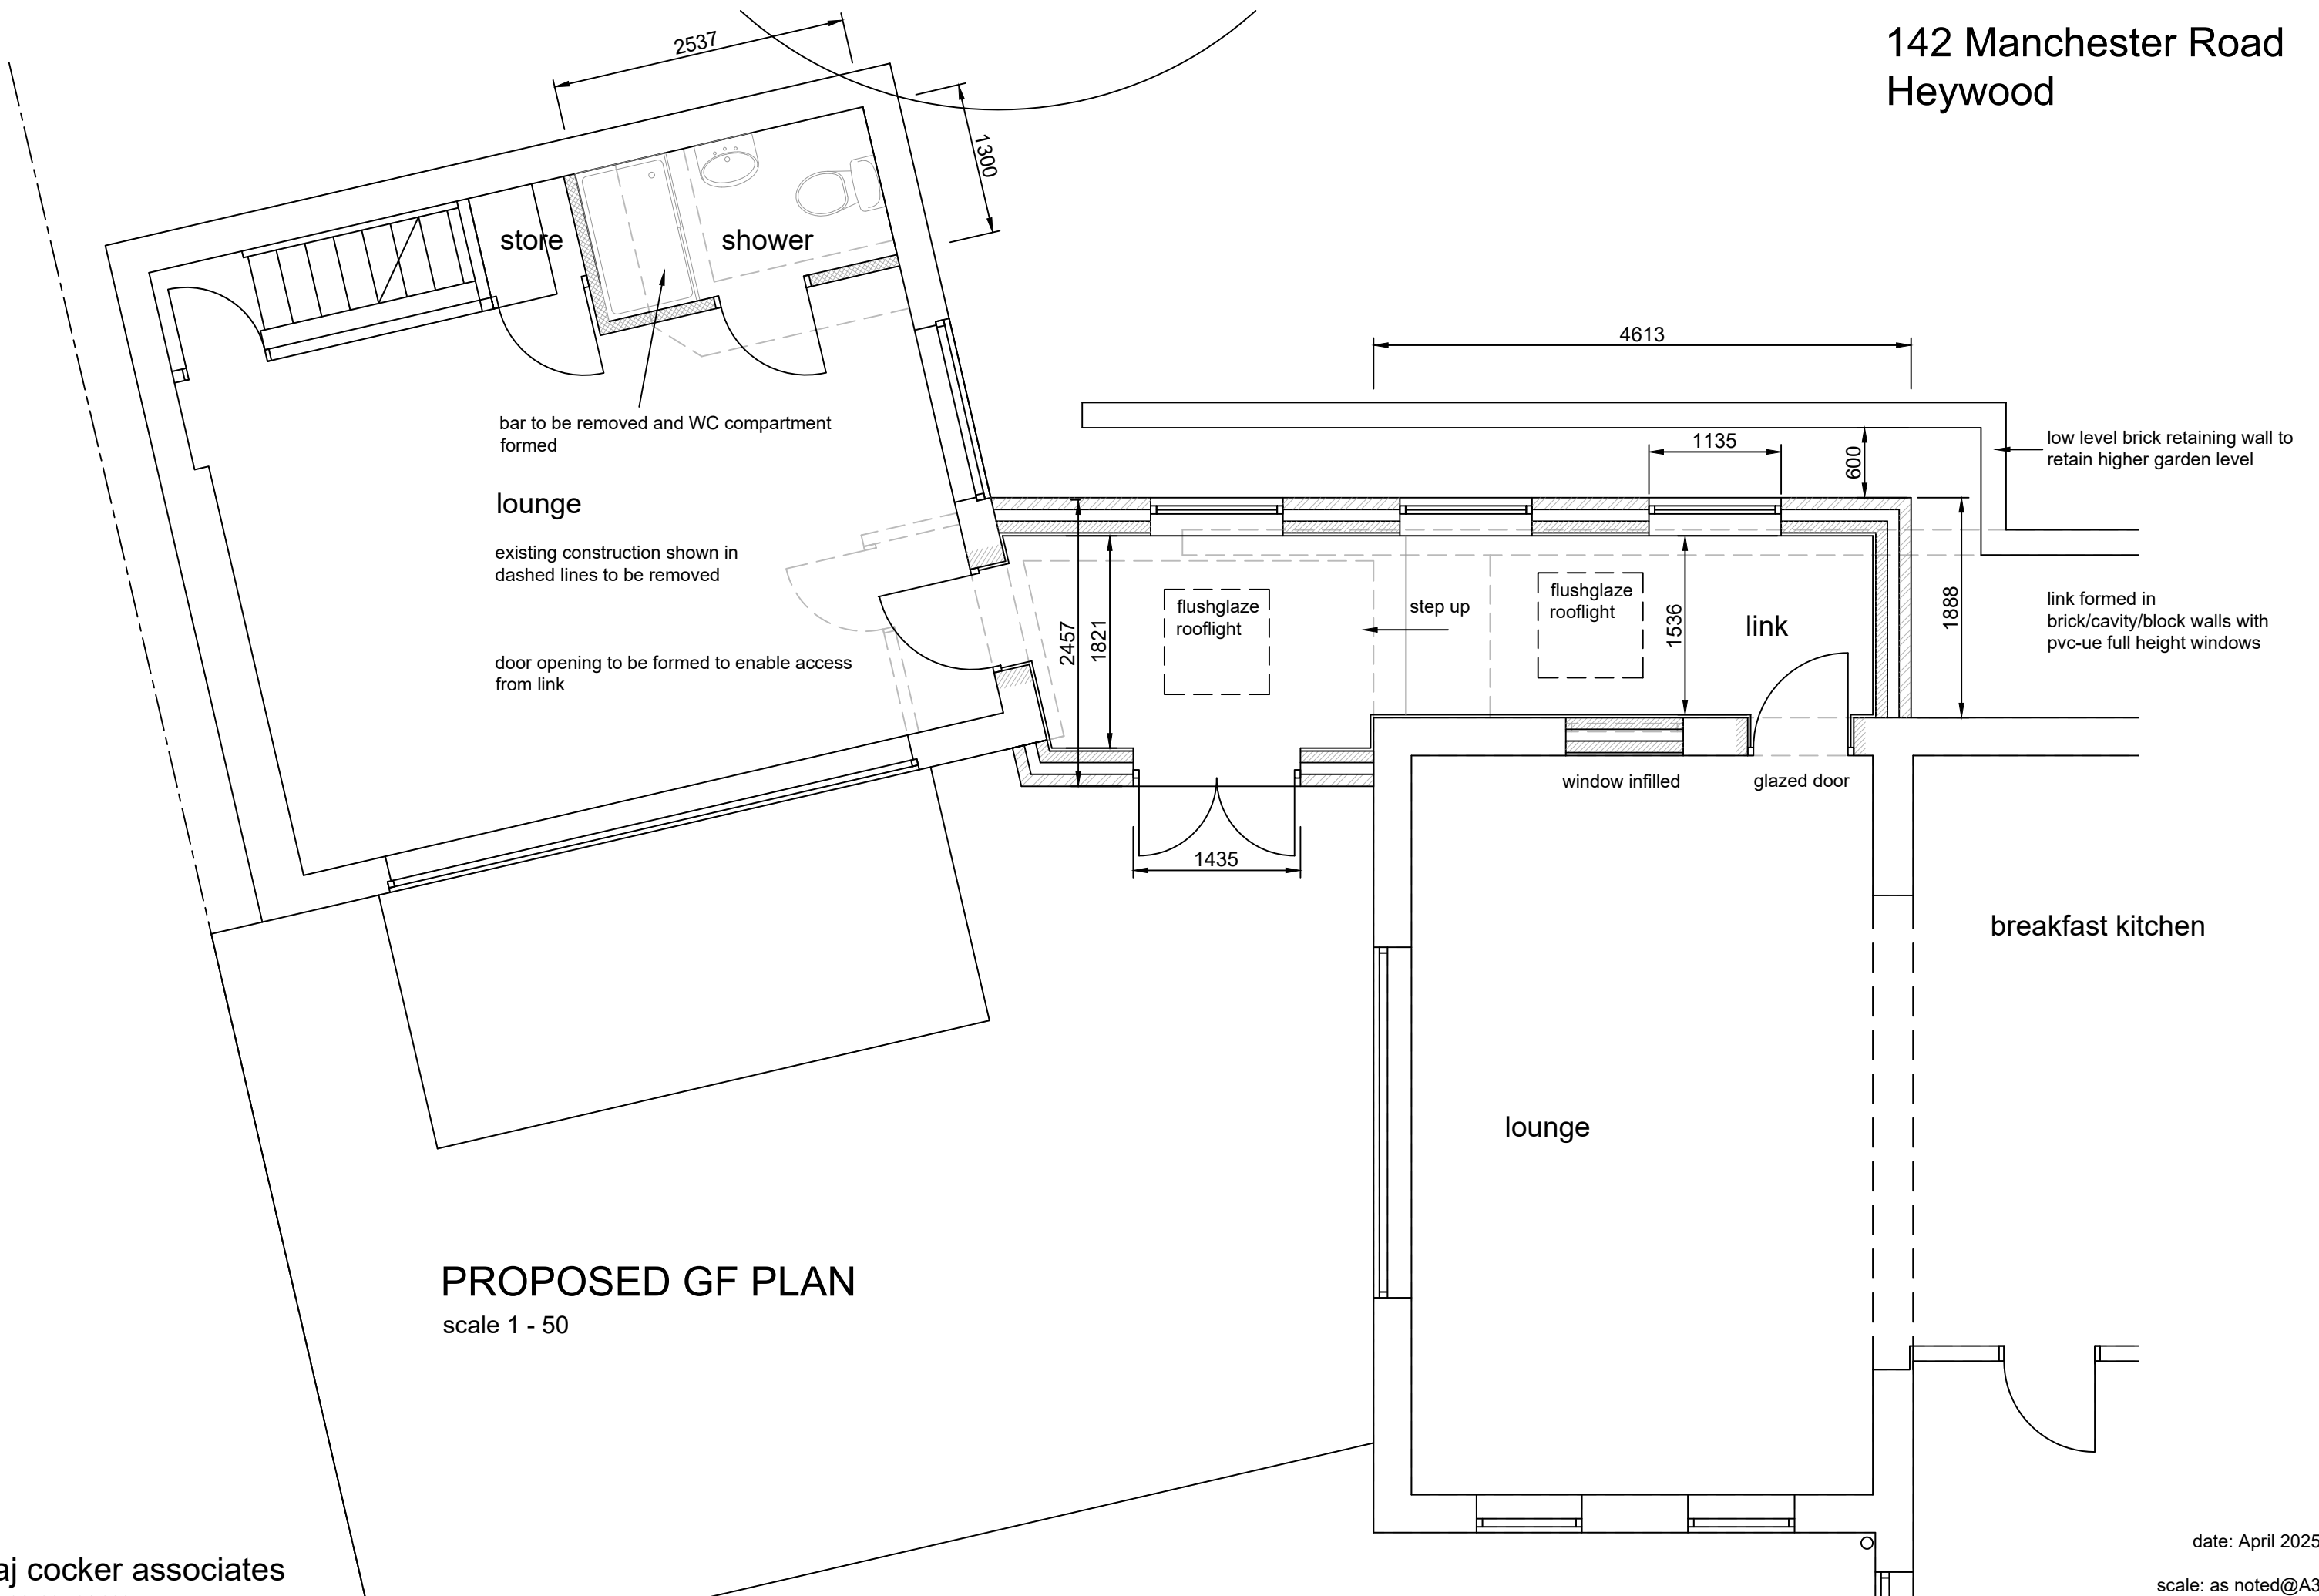

## PROPOSED GF PLAN

scale 1 - 50