


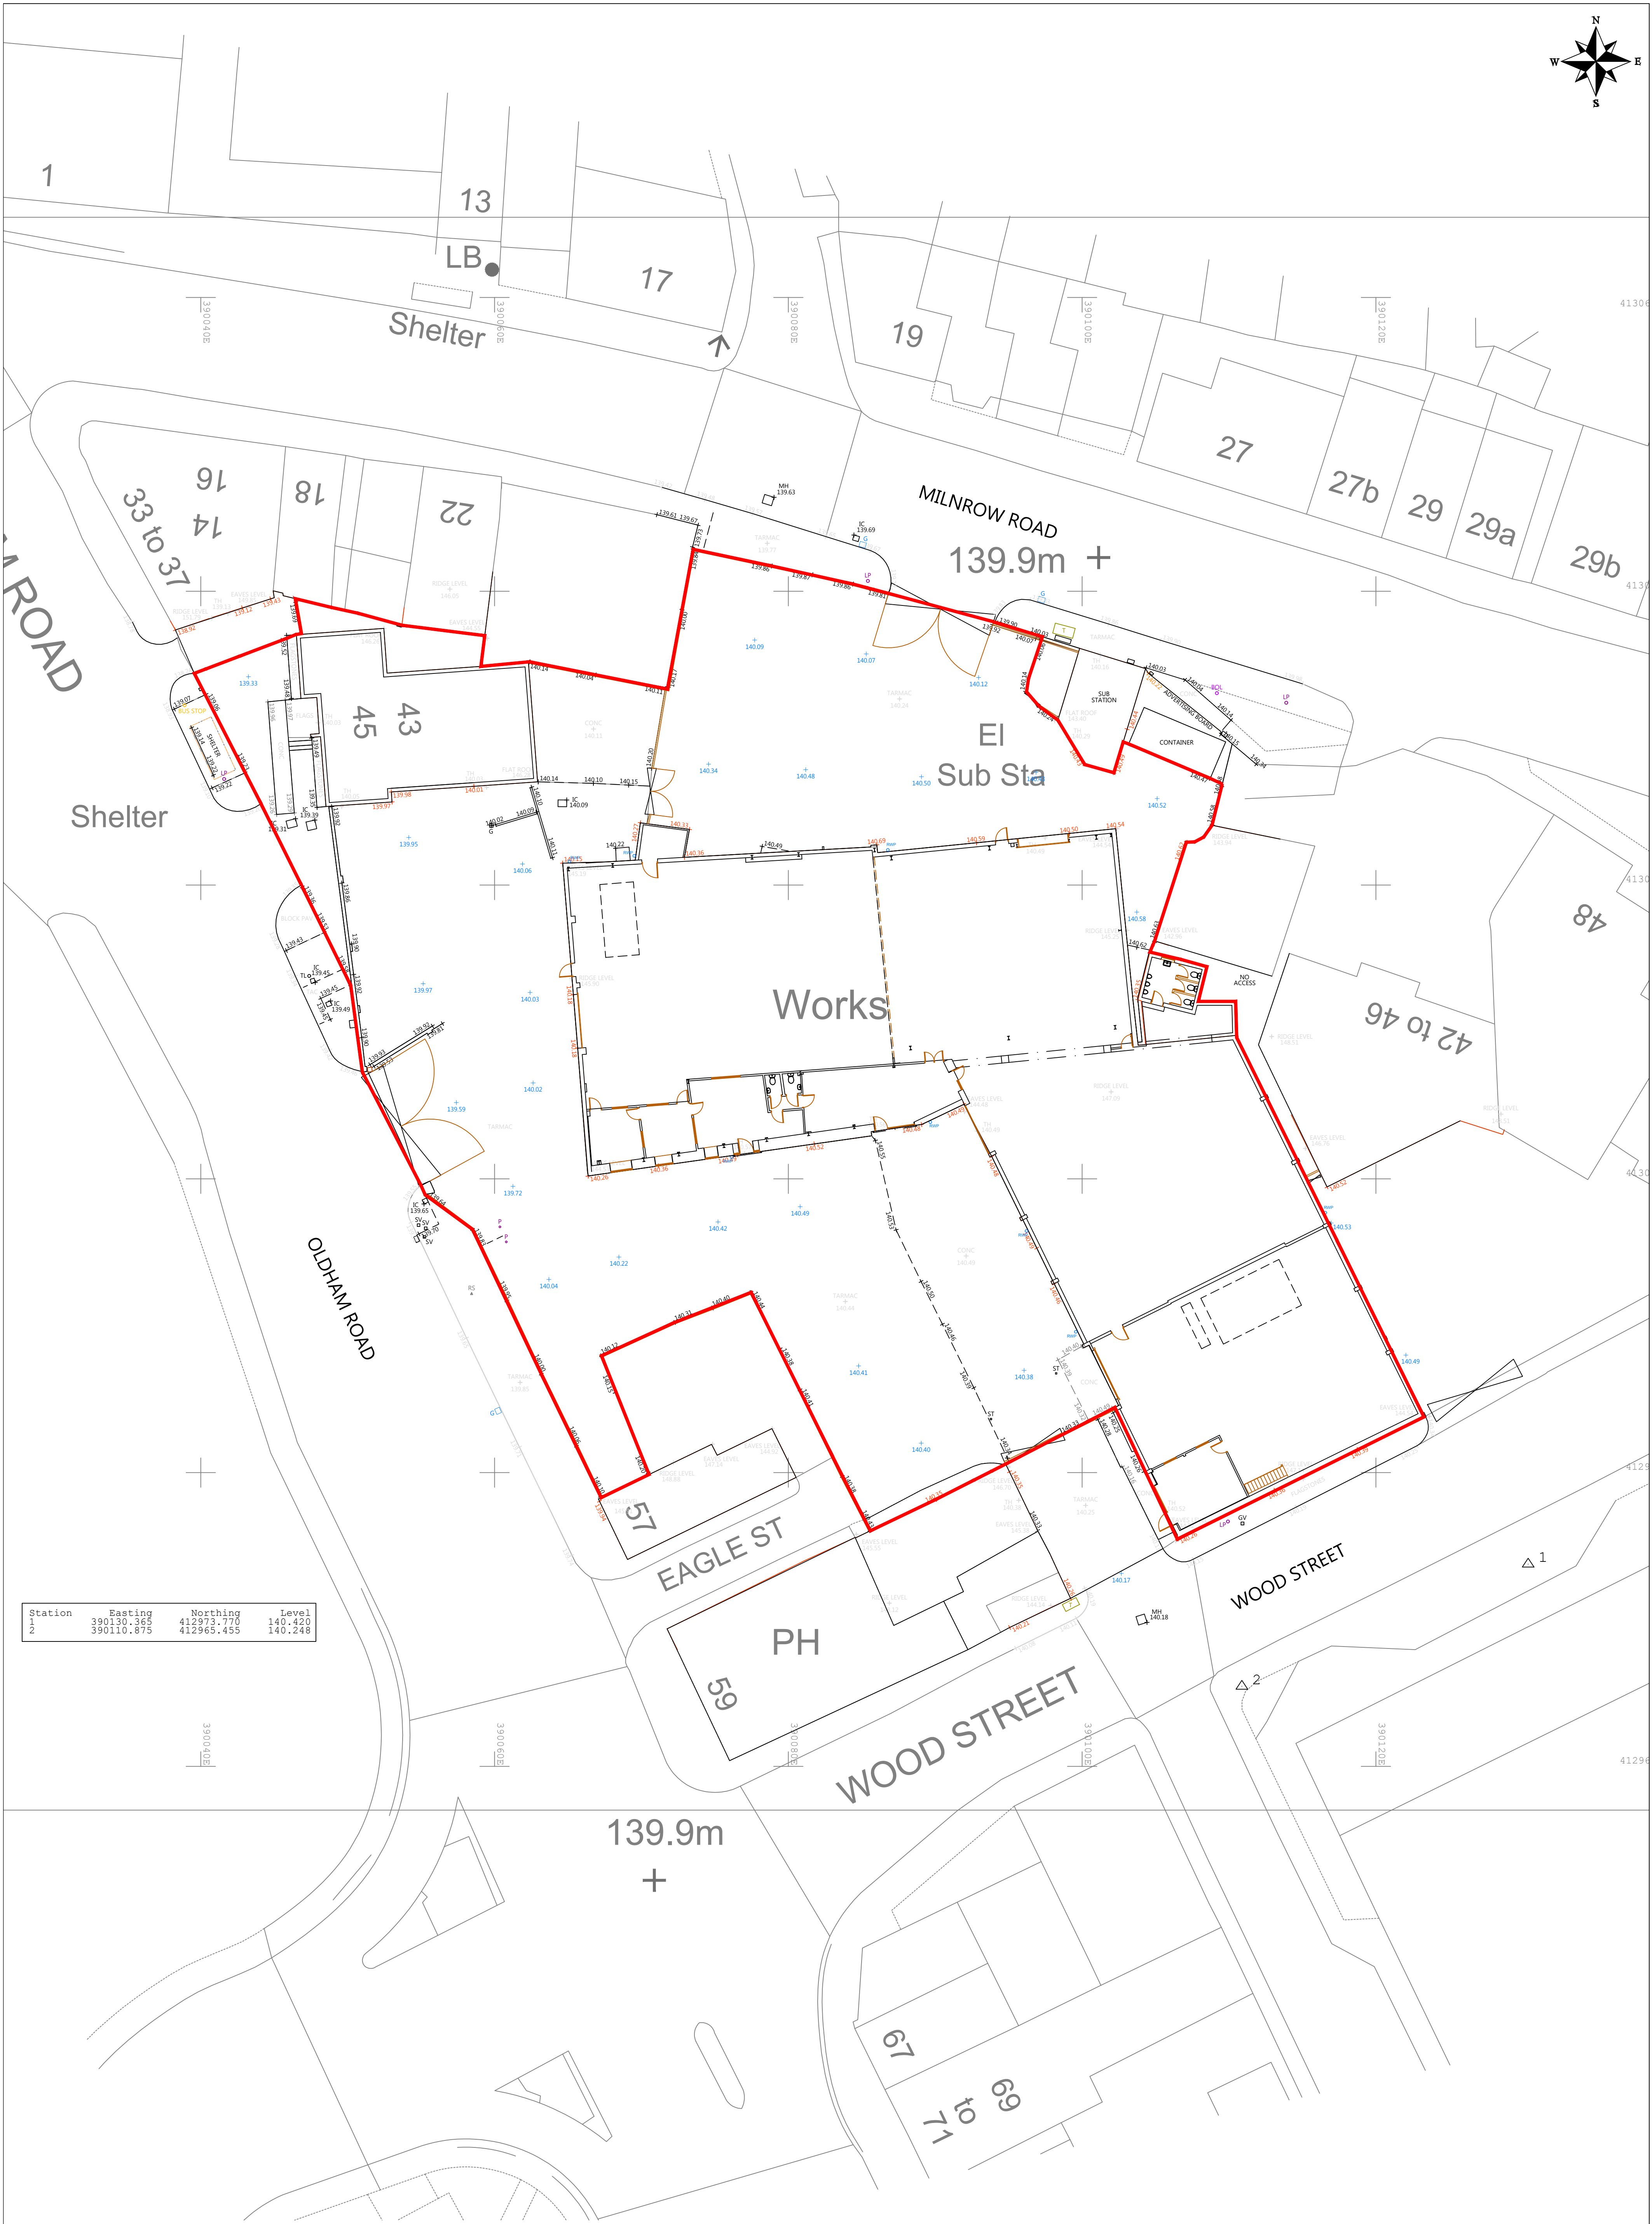

All levels and dimensions must be checked on site by contractor prior to commencement of works. Any variations must be reported to Edifice Building Consultants Limited. All information herein is the copyright of Edifice Building Consultants Limited. Copying in full or in part is forbidden without the written permission from Edifice Building Consultants Limited.

DATE	Feb '25	DRAWING No	REV
DRAWN BY	NH	1003-1.03	B
SCALE	1:200@A1		