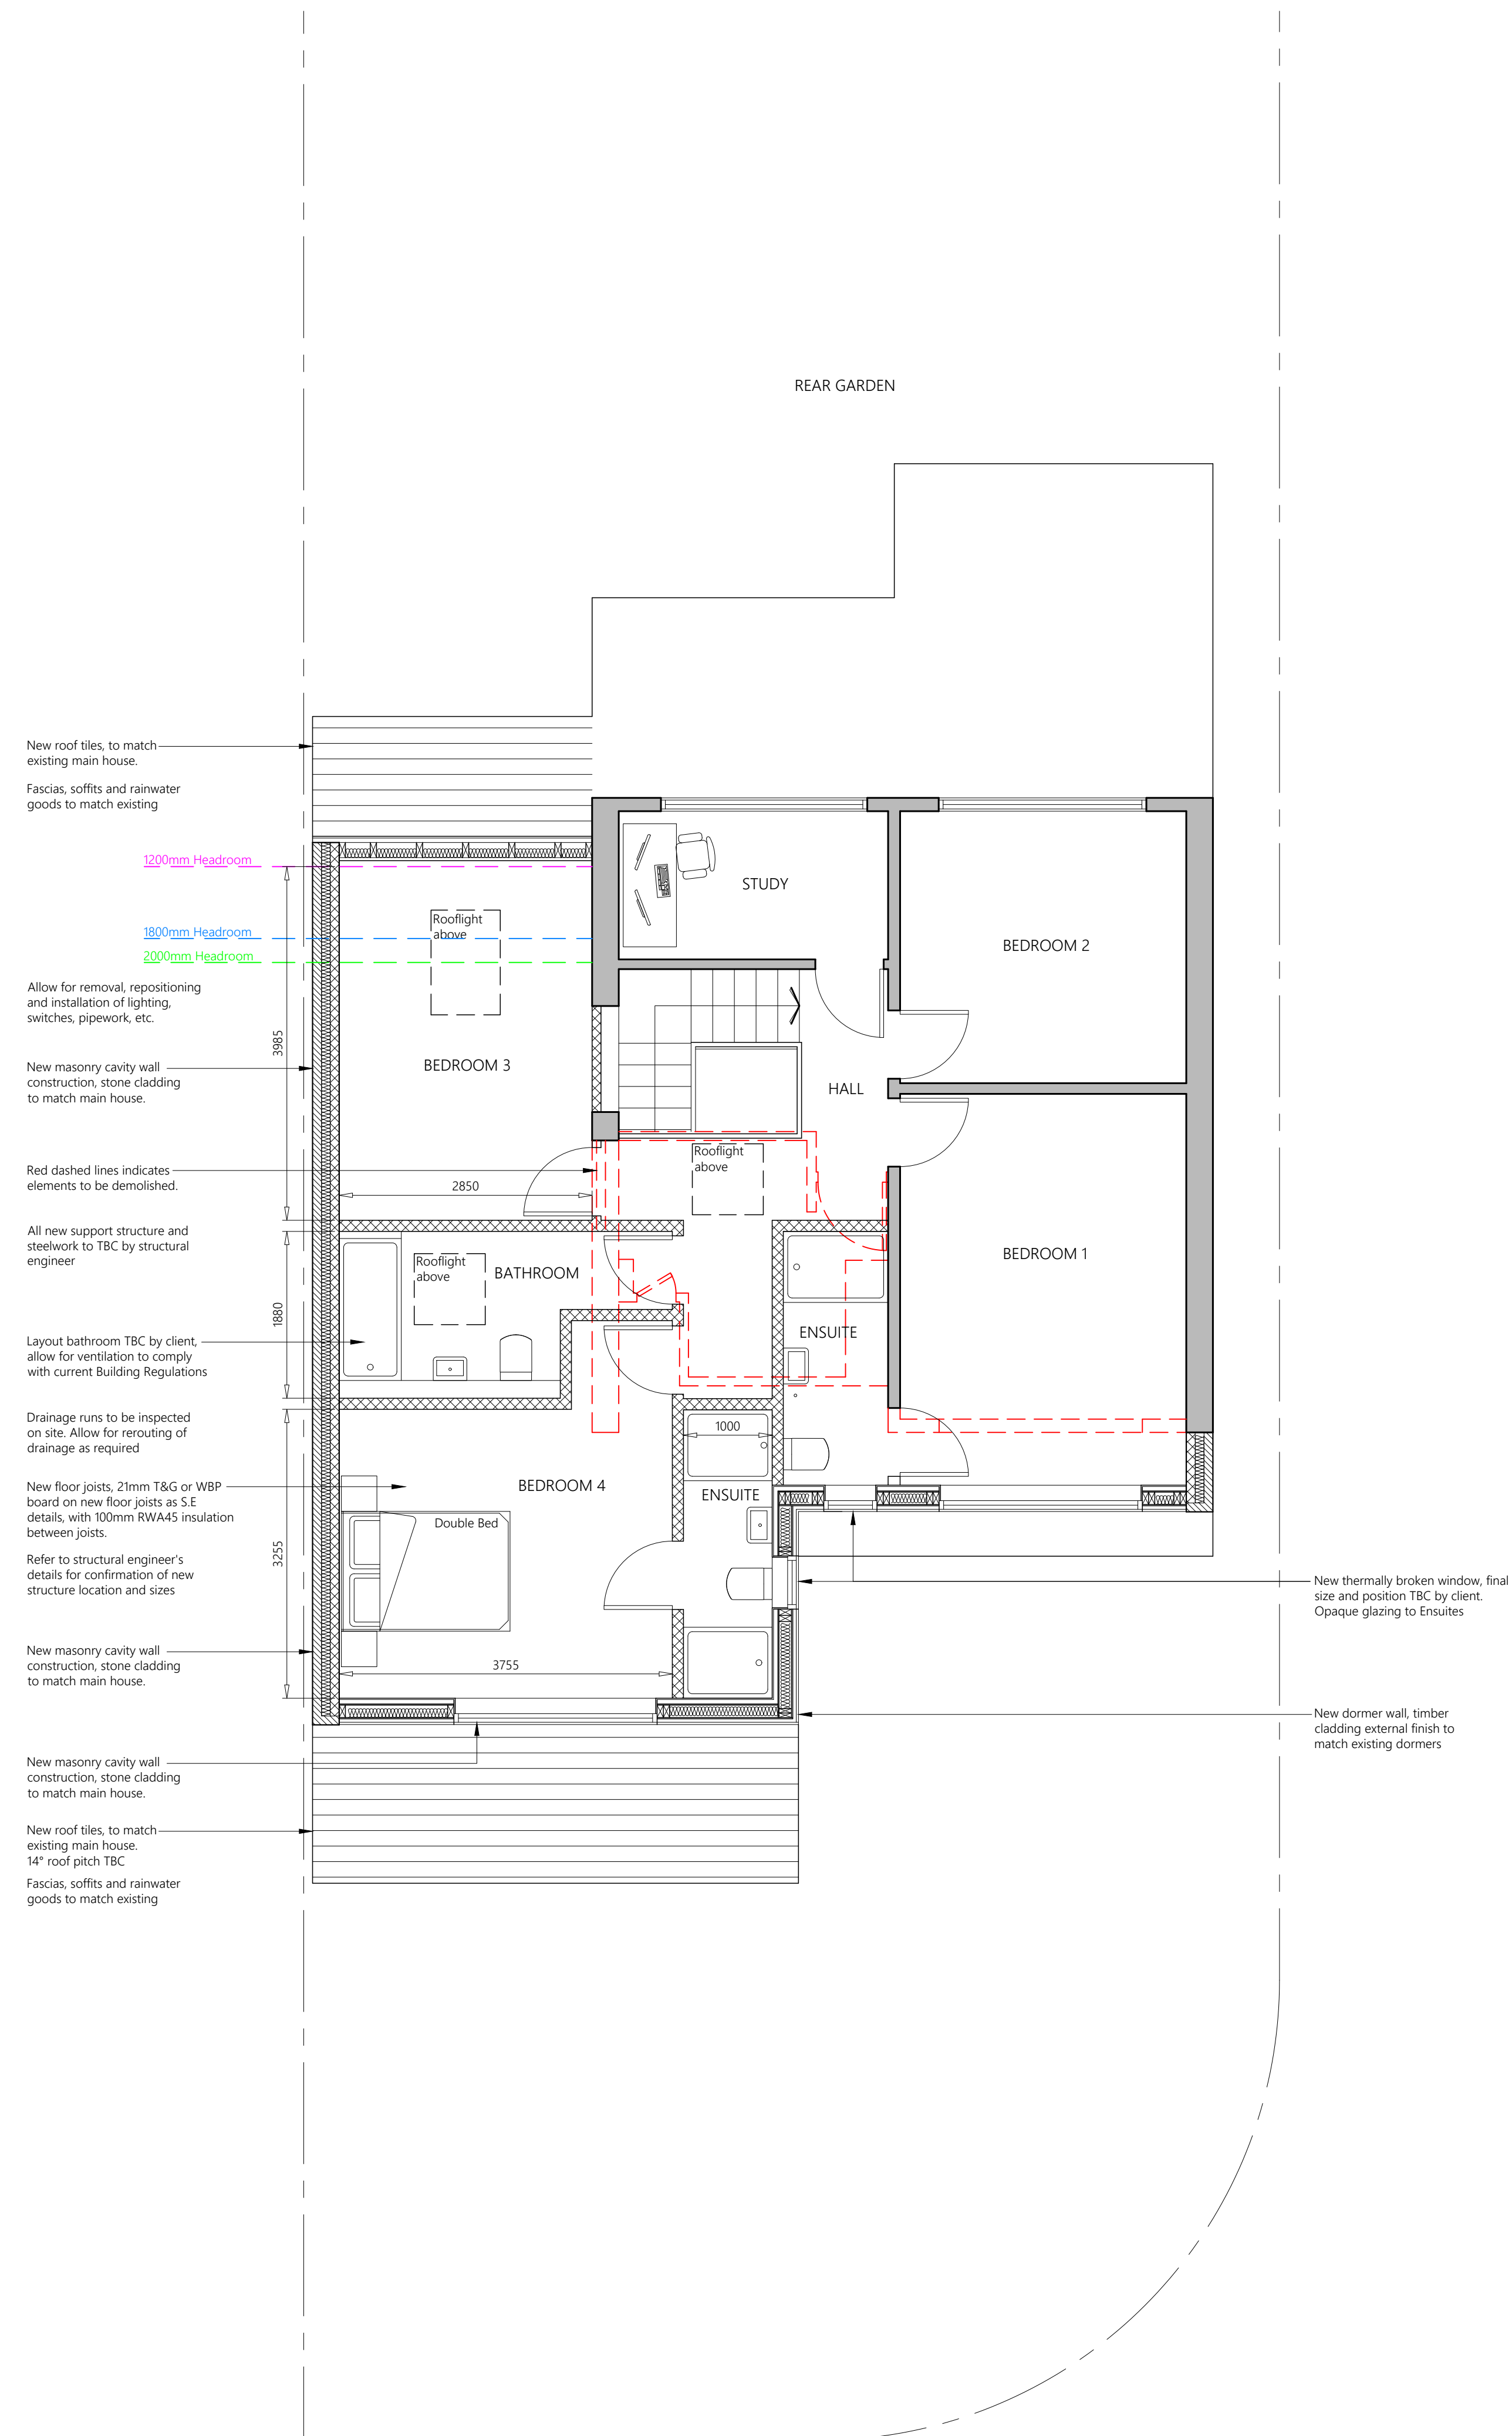
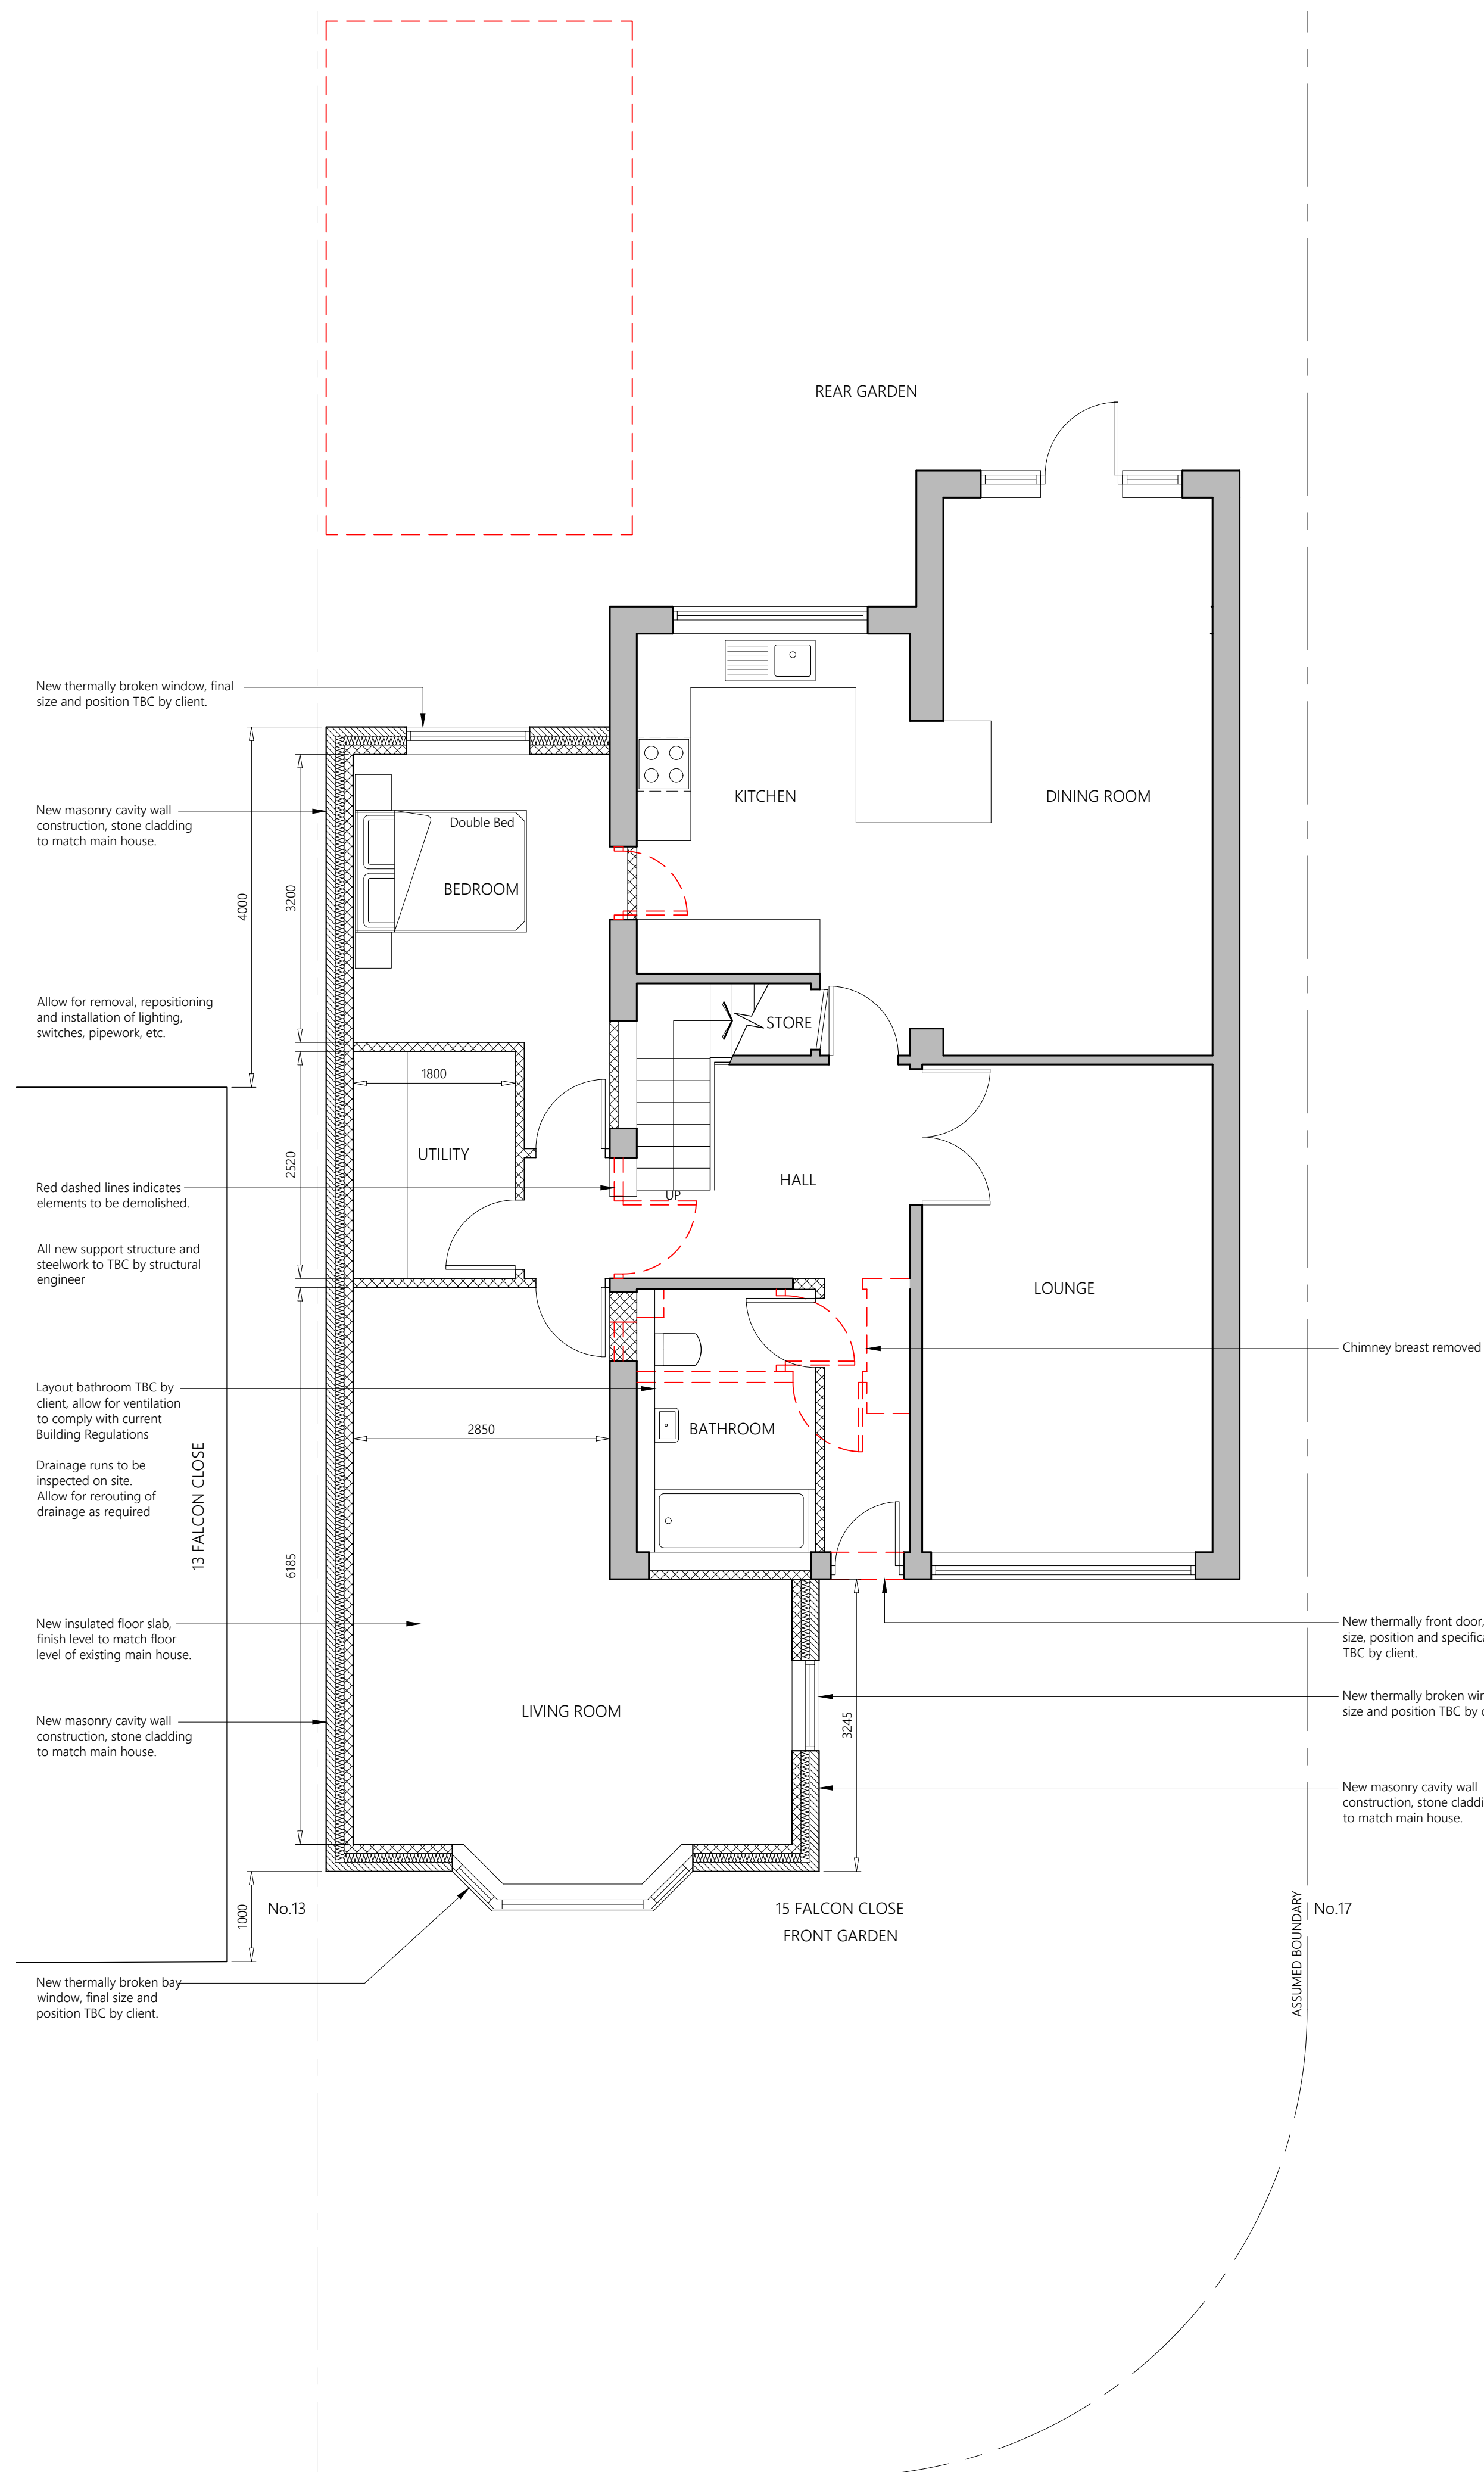


PROJECT	15 Falcon Close Norden, Rochdale OL12 7RY		
CLIENT	C McAllister-Jones		
STATUS	Information		
DRAWING	Proposed Plans		
DWG No.	2548-04	REV	
SCALE	1:50@A1	DATE	Aug '25