


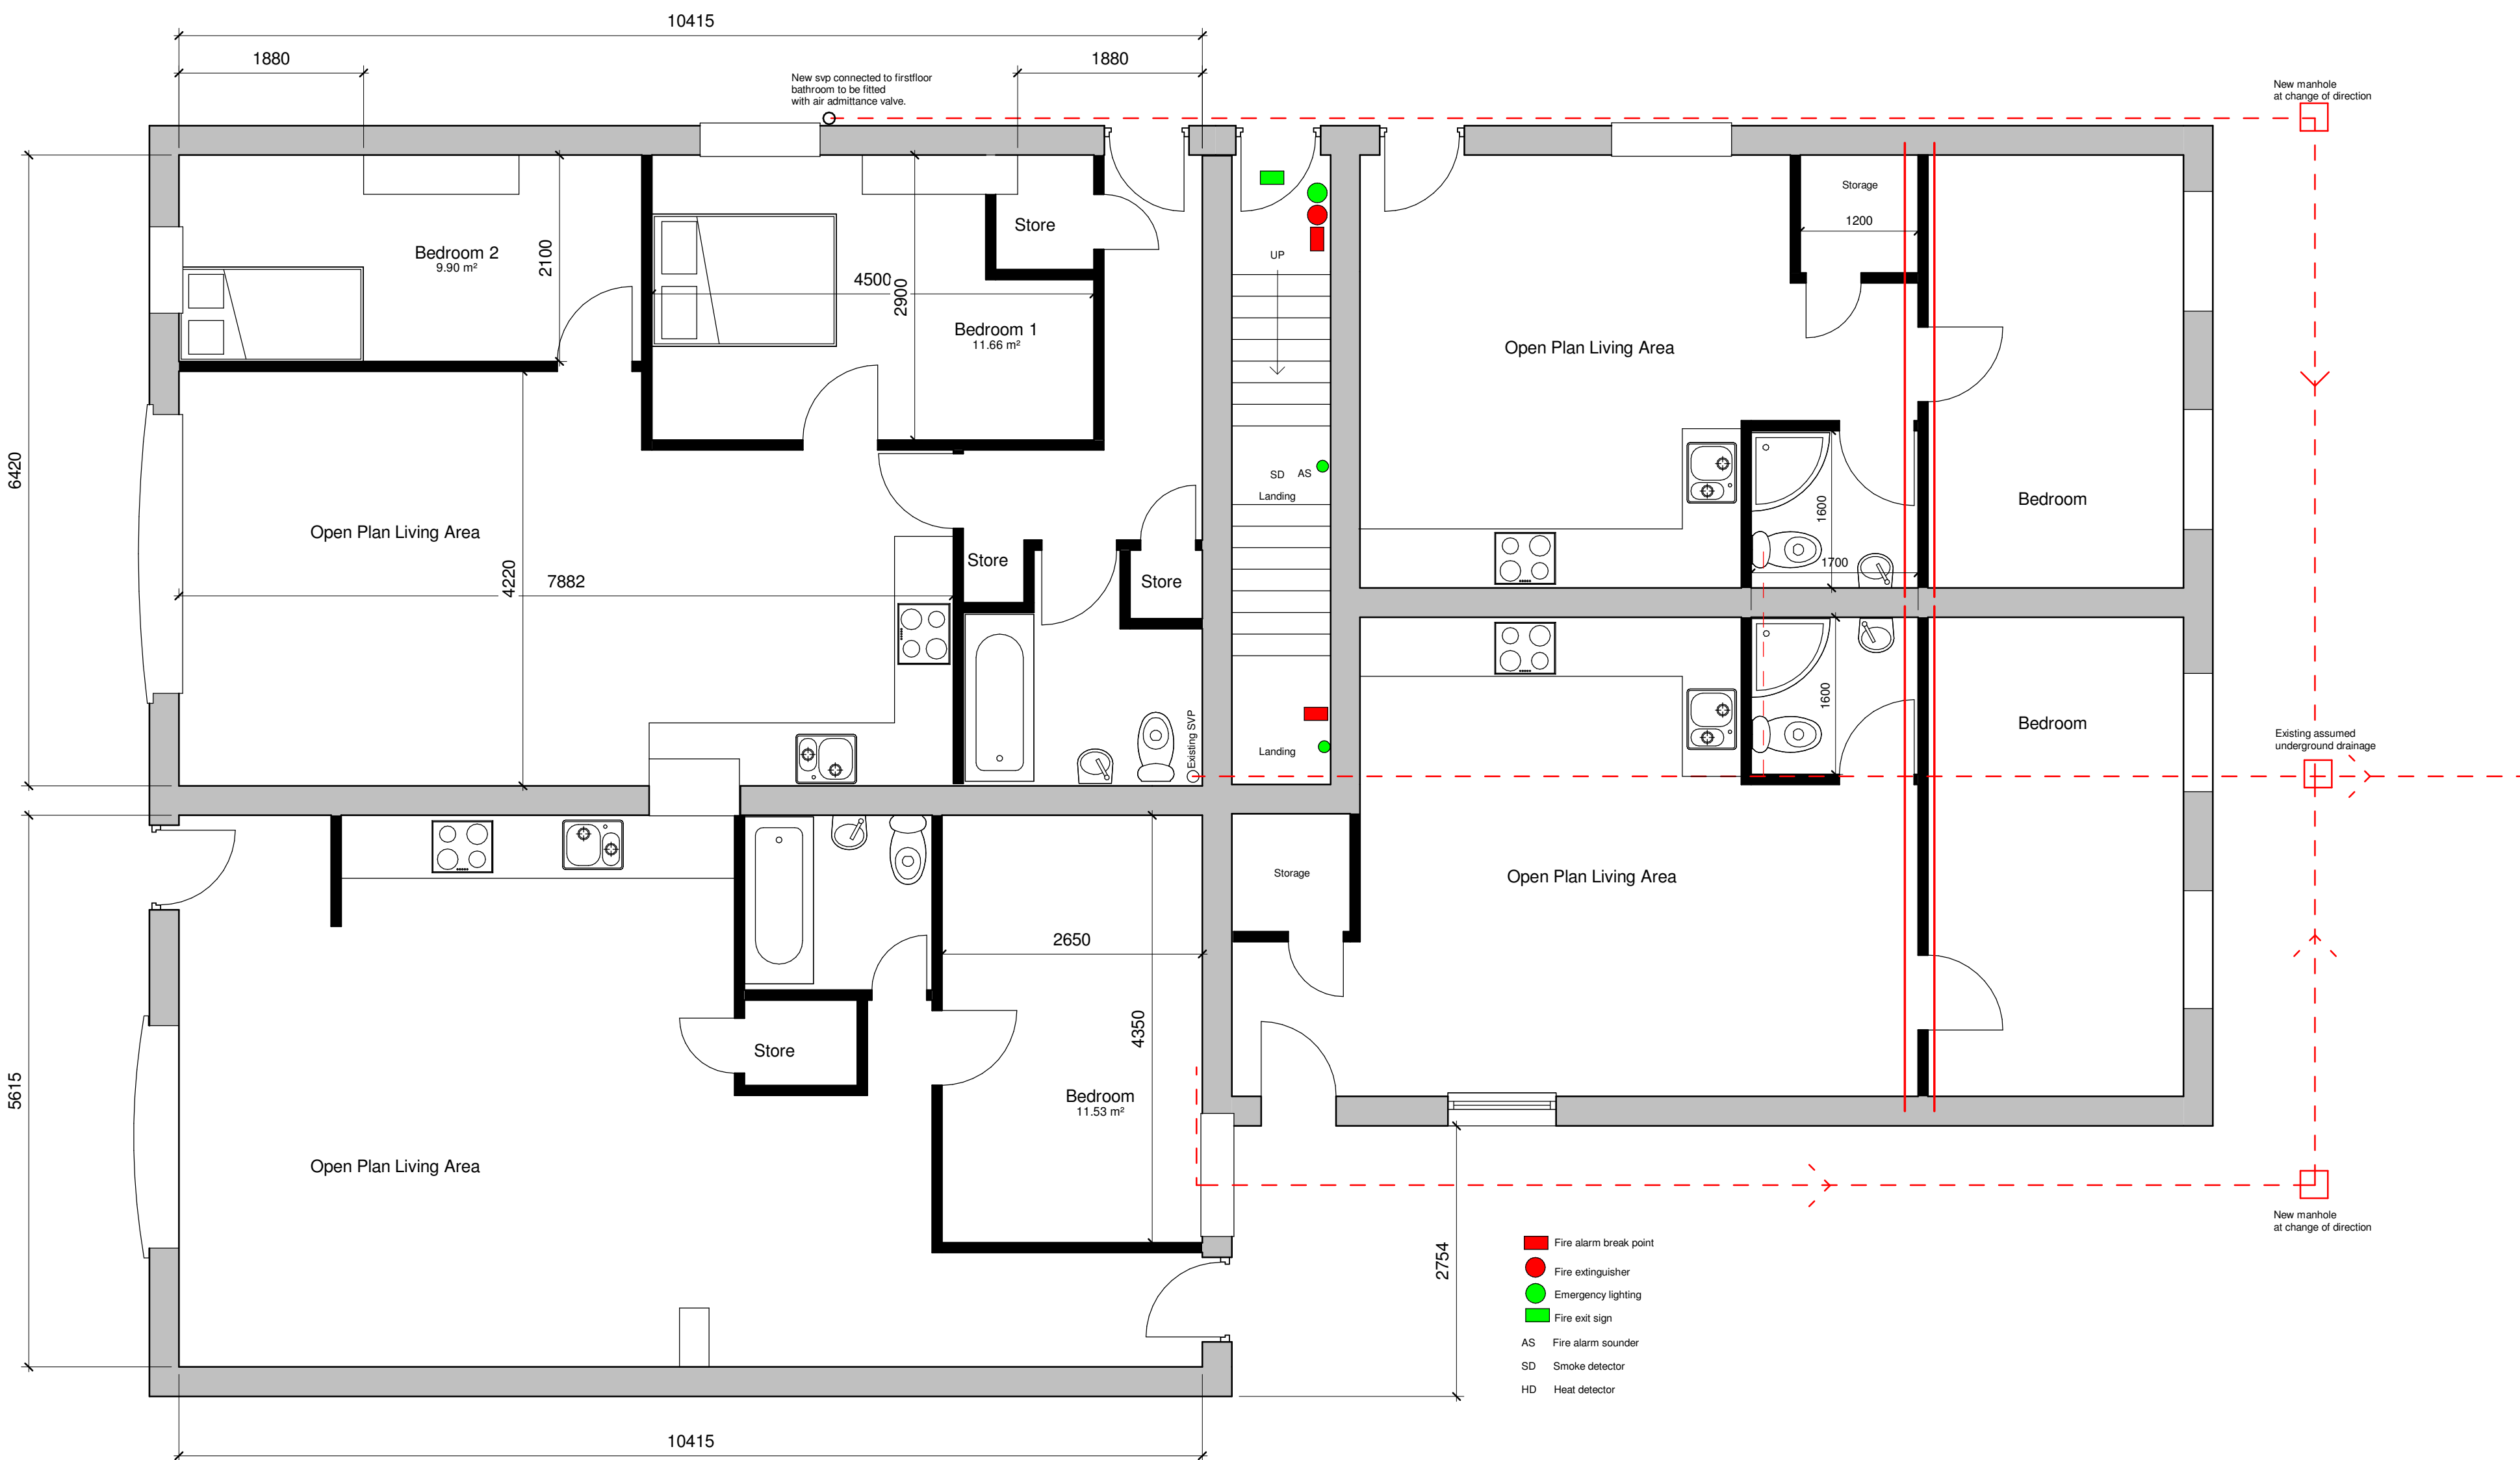

**Proposed Ground Floor**  
1 : 50

**Scale: @ A1.**  
**Dimensions must be checked by contractor before work is commenced.**

**This drawing remains the property of Belal Rashid Technical Architecture and should not be reproduced in full or in part without prior consent from Belal Rashid Technical Architecture.**

**The drawings have been produced for Outline Planning Approval purposes ONLY, and should not be used for any other use.**

**Client:**  
Imran Manzoor

**Project:**  
Change of use  
**Project Address:**  
Navigation Inn  
116-118 Drake St  
Rochdale  
OL16 1PN

**Drawing Name:** Proposed Groundfloor  
**Drawing Number:** A106  
**Drawing Date:** 22/03/25  
**Author:** N.Shah. B.Rashid

Belal Rashid Technical Architecture  
11 Queen Street  
Oldham  
Greater Manchester  
OL1 1RD

Email: belal.rashid@brta.co.uk  
Tel: 0161 241 9650

