
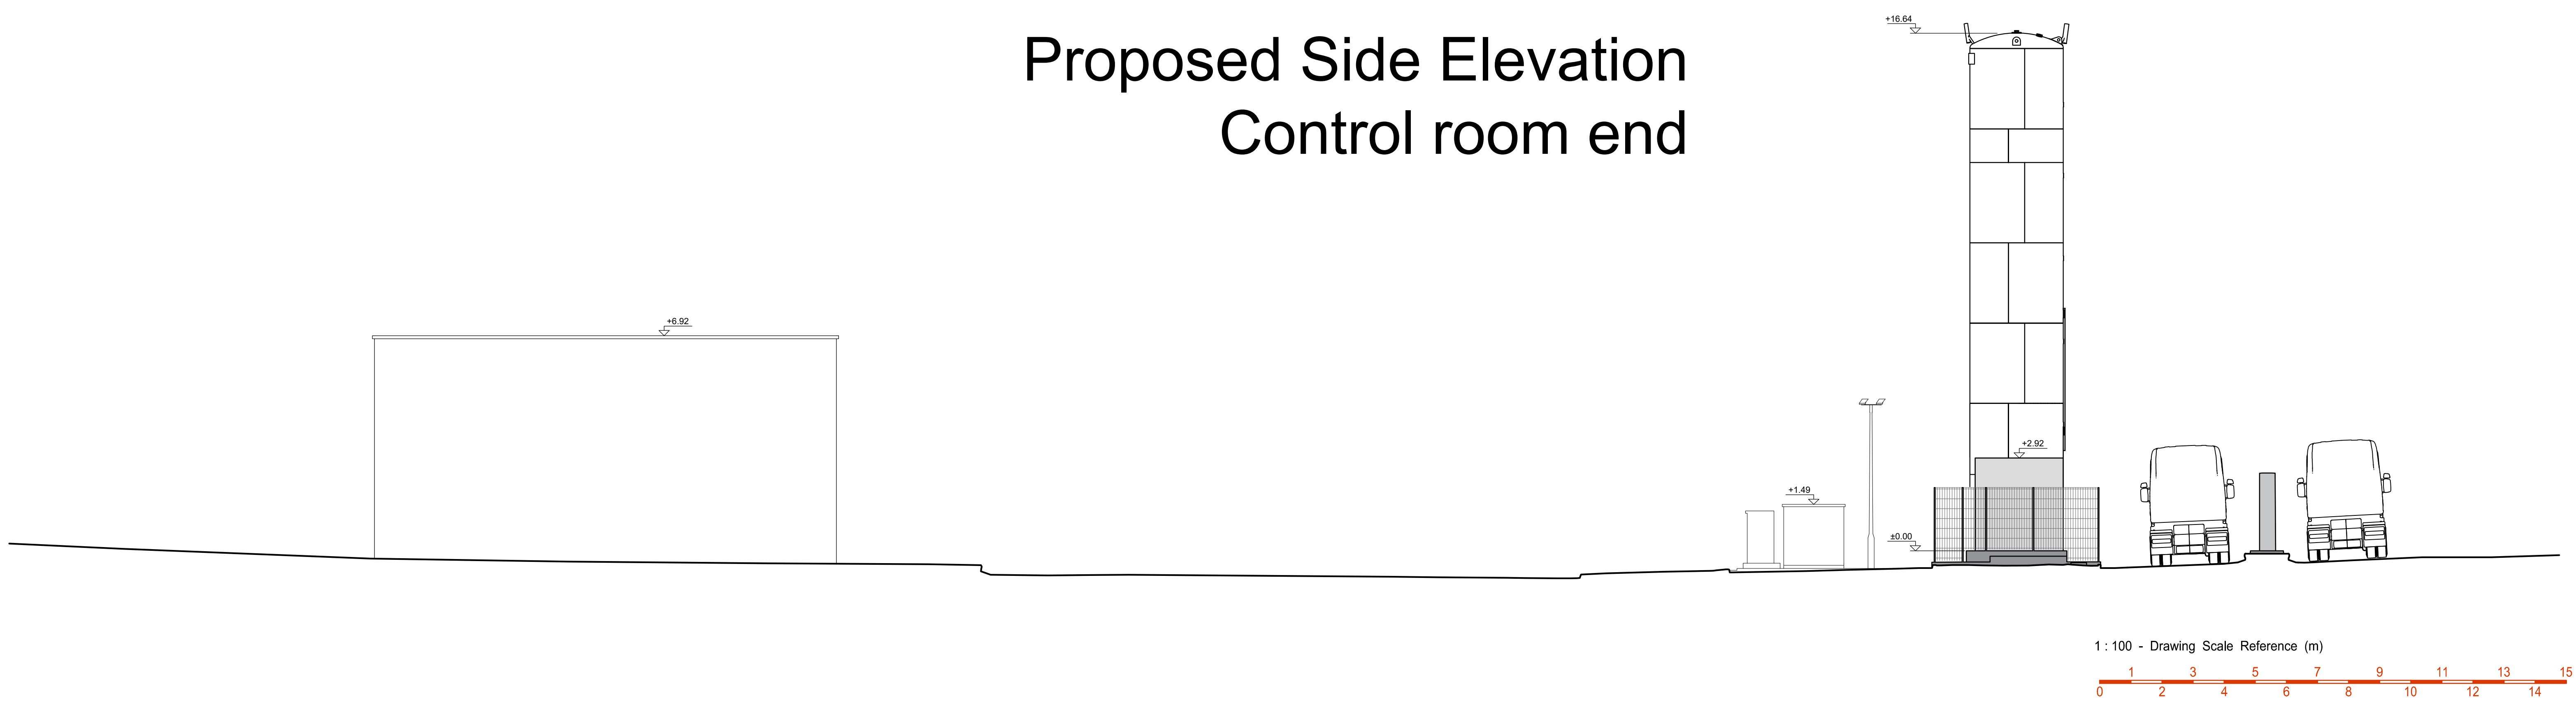
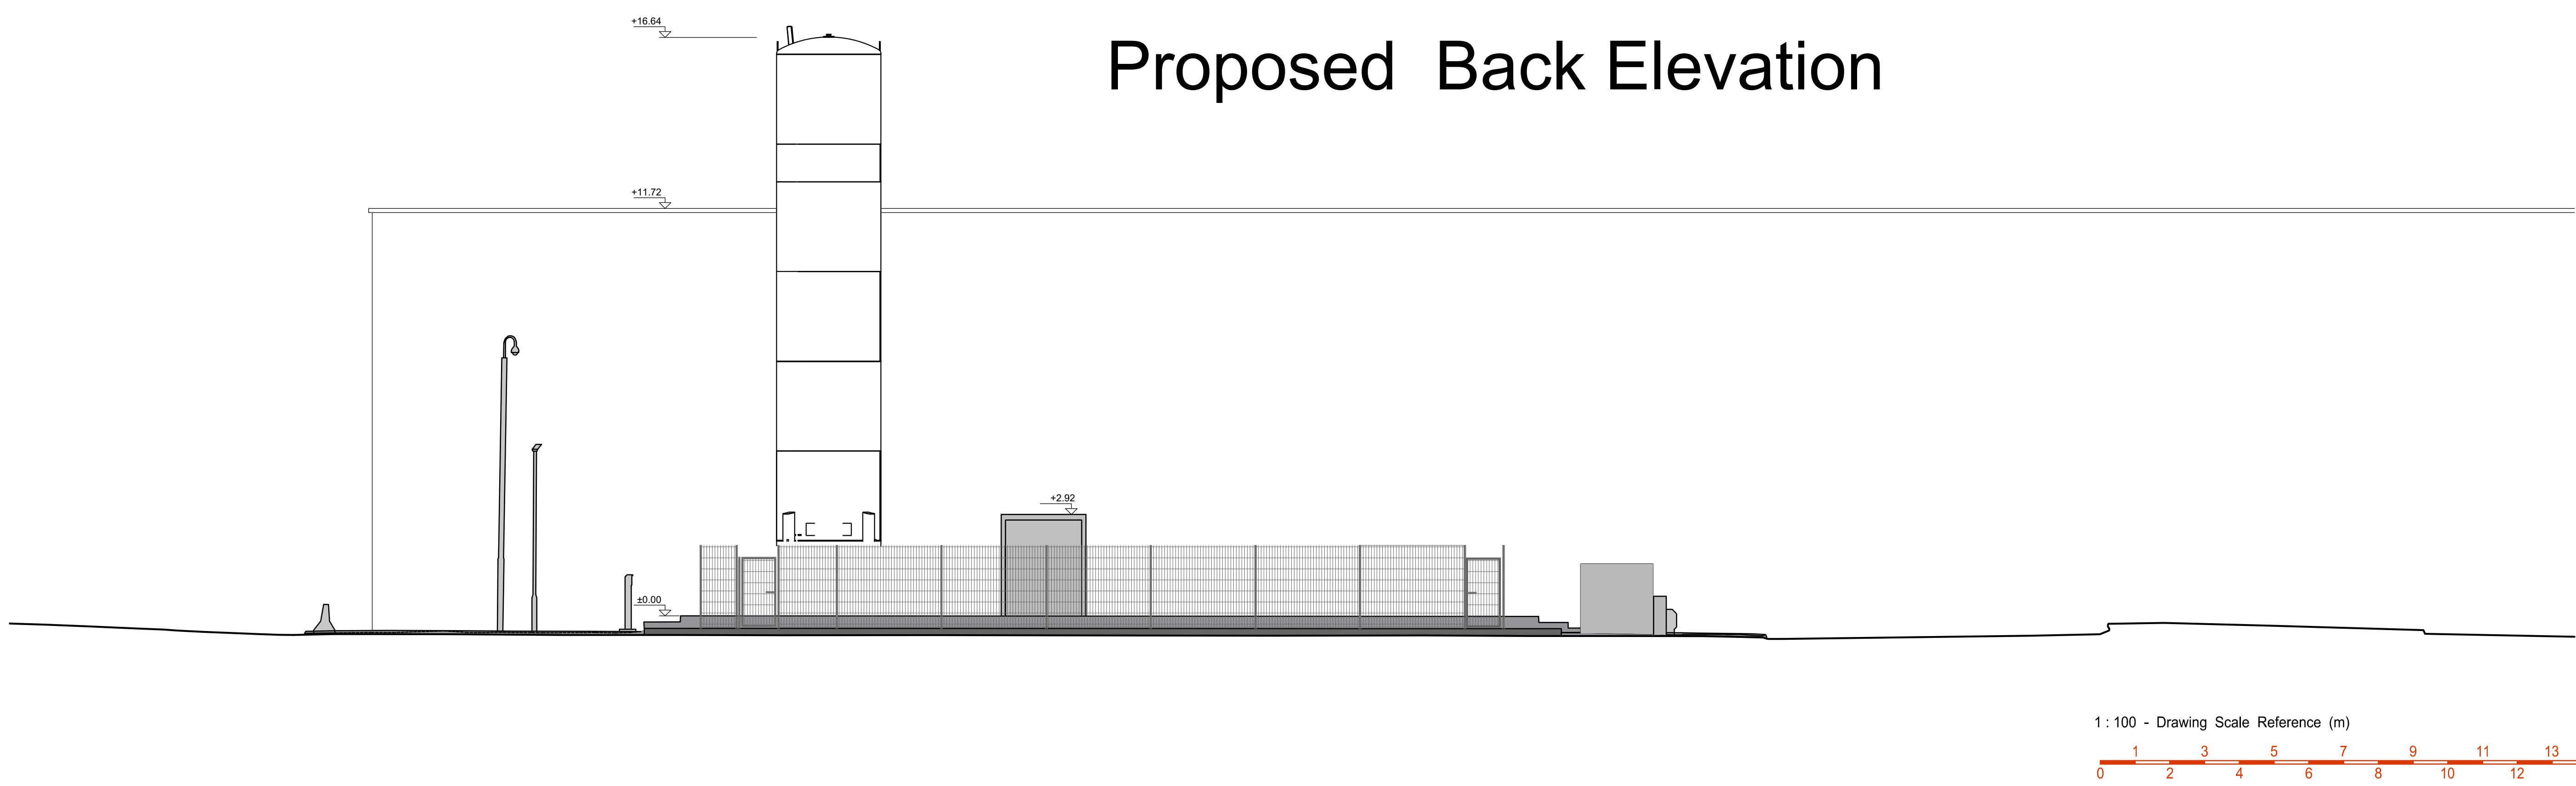
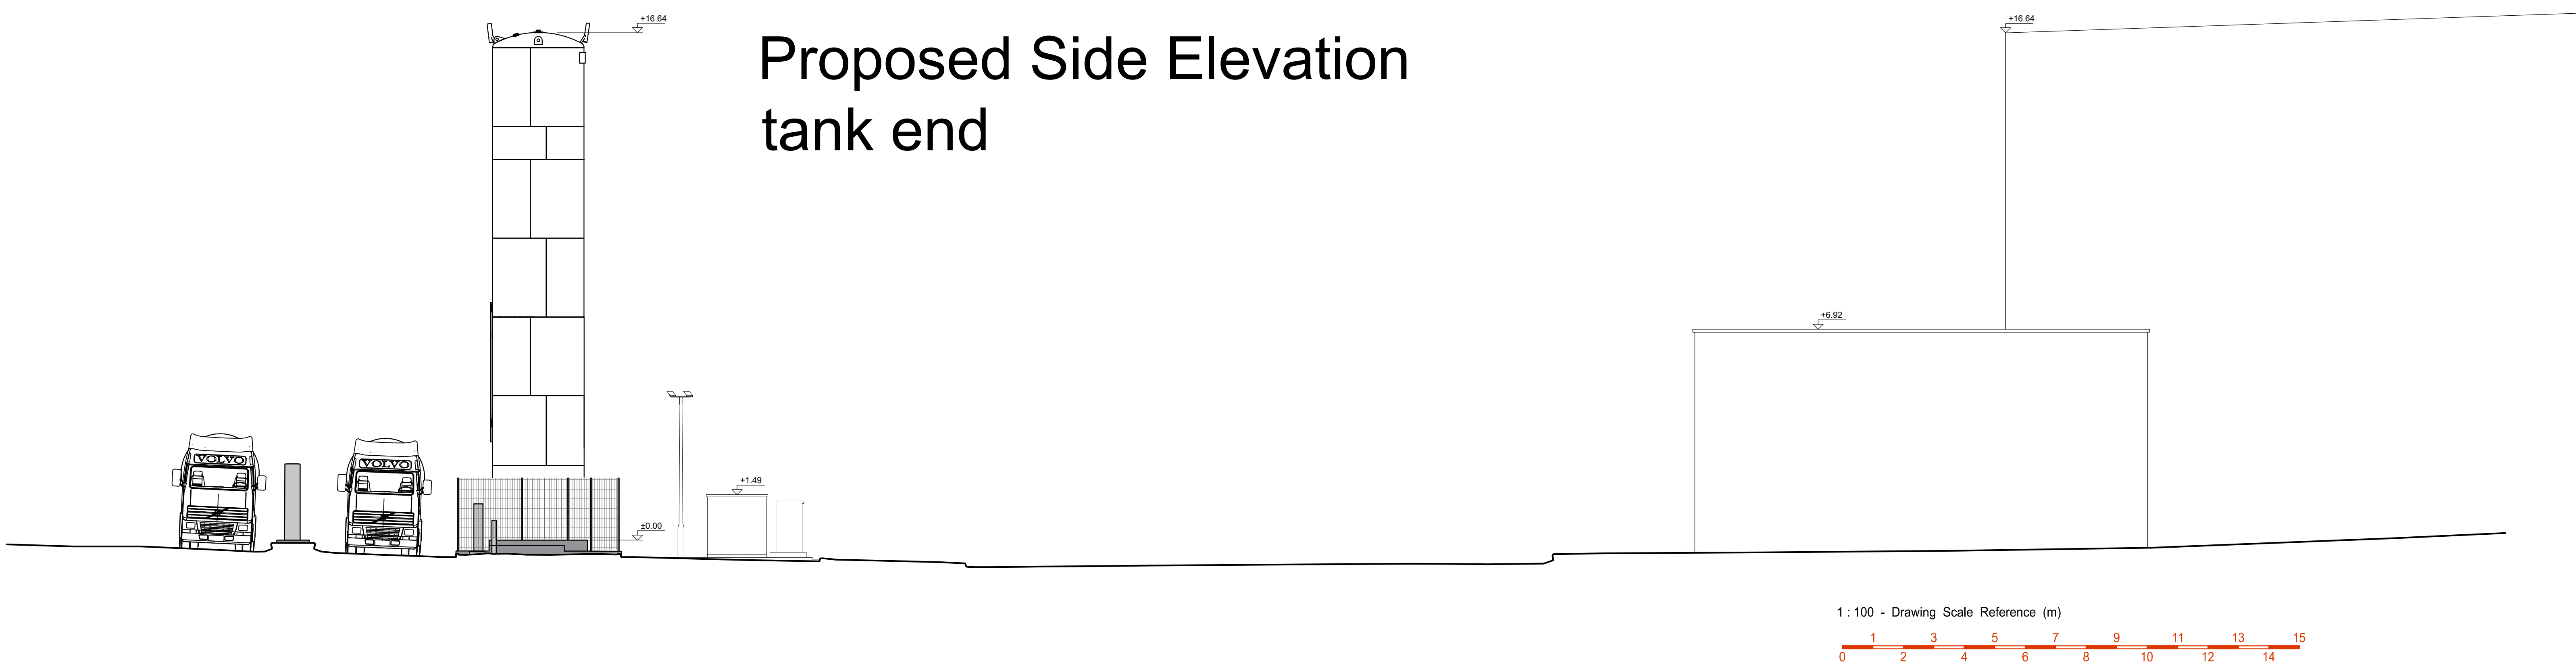


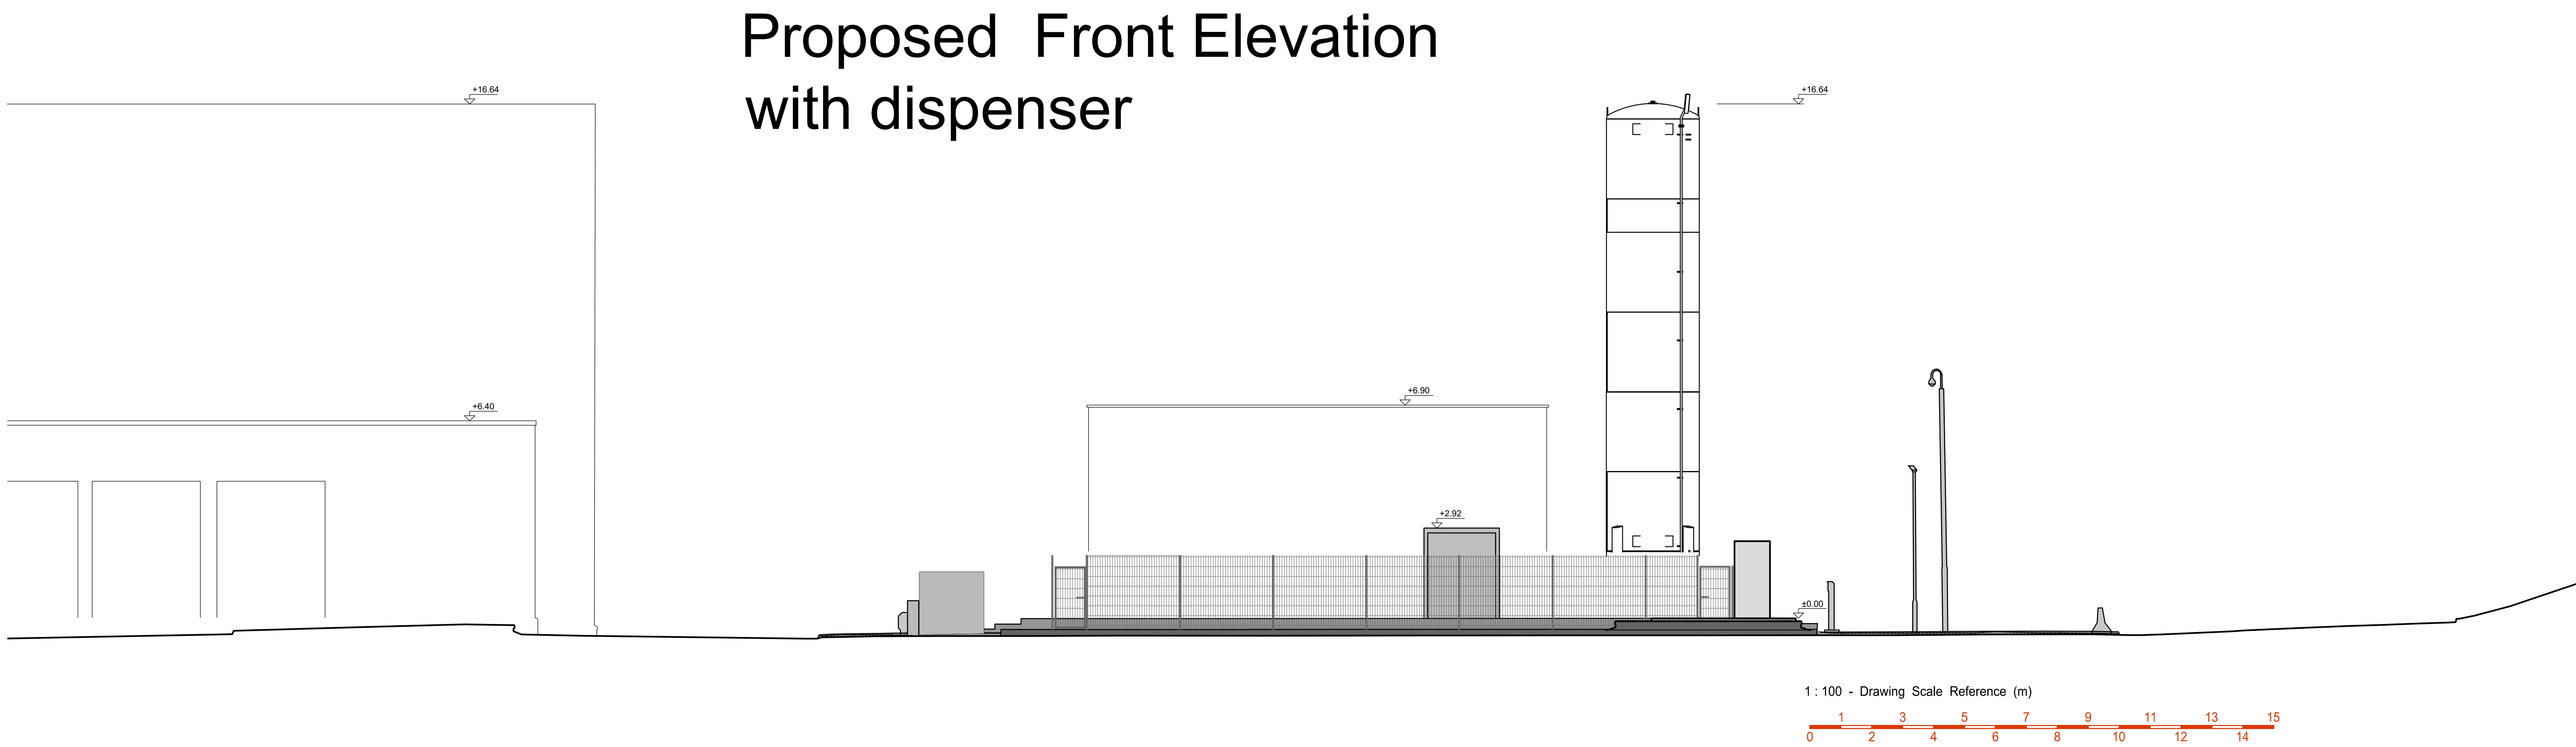

oe PLANUNG + BERATUNG GMBH HAINBERGSTR. 1 • 40549 ALDEN Tel: 02352 / 3380-0 Fax: 02352 / 3380-99			oe PLANUNG + GMBH BERATUNG		
PROJECT Rochdale, OL16 4NZ Kingsway Business Park			PROJECT NO. 25-015		
CLIENT Vico Bioenergy Ltd., Nova South, 4th Floor, 160 Victoria Street, London, SW1E 5LB, UK			PLAN - NO. 2.03		
TITLE Proposed Elevations			SCALE 1:100		
DATE 05.08.2025			DRAWN BY Huhn		
CHECKED BY Huhn			DRAWN BY Huhn		