



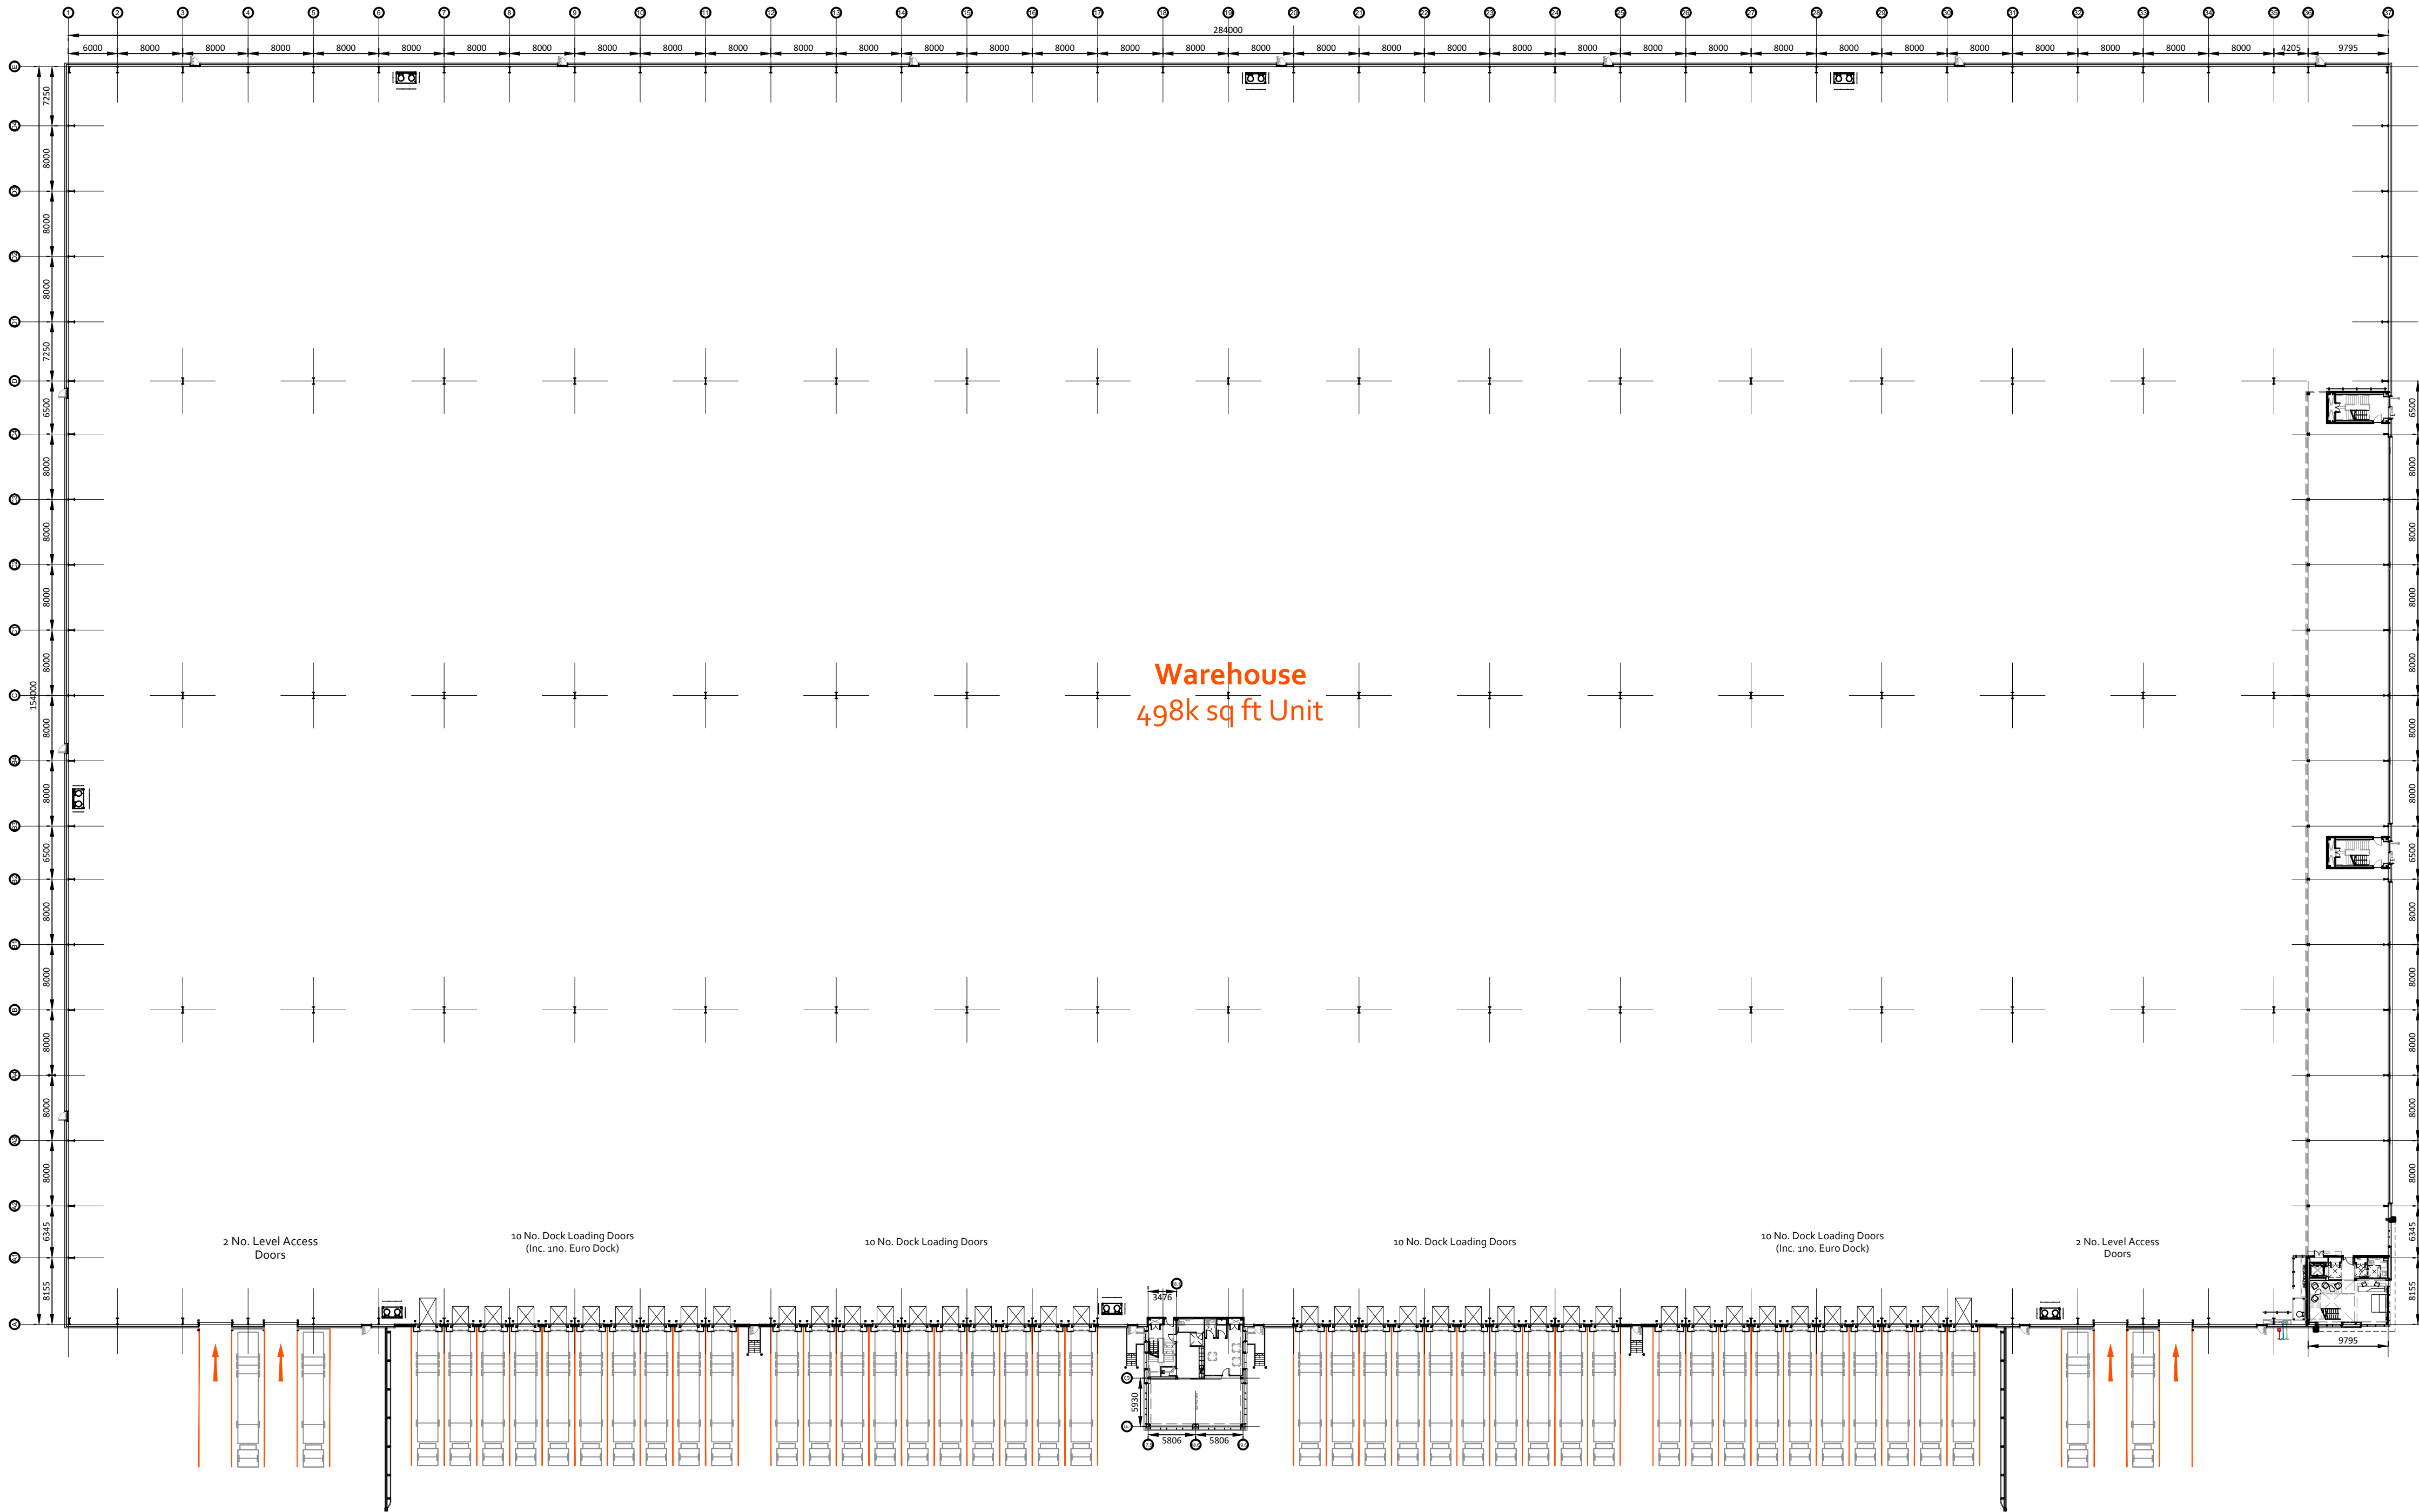

P01	Initial Issue	TJ	TDA	04.03.25
rev	amendments	by	ckd	date

Plot H4, Heywood Distribution
Park, Heywood
GF Layout

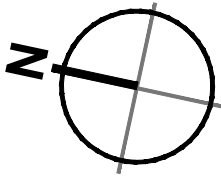

**UMC
ARCHITECTS®**

RIBA PoW Stage:	2 - Concept Design
Document Suitability:	S1
Drawn / Checked:	TJ / TDA
Date:	04.03.2025
Scale:	1:500 A1
UMC Project Number:	25007

Indurent Drawing Reference:

- UMC - 24 - 00 - DR - A - 1001

Document Reference:	Drawing no:	Revision:
25007 - UMC - 0100 - 00 - DR - A	1001	P01

PLANNING
THIS DRAWING IS TO BE USED FOR THE STATED PURPOSE
ONLY AND SHOULD NOT BE USED FOR ANY OTHER