


KEY

Existing walls to be demolished

Indicative beams (subject to S.E. design, position & specification)

Existing walls


Proposed walls

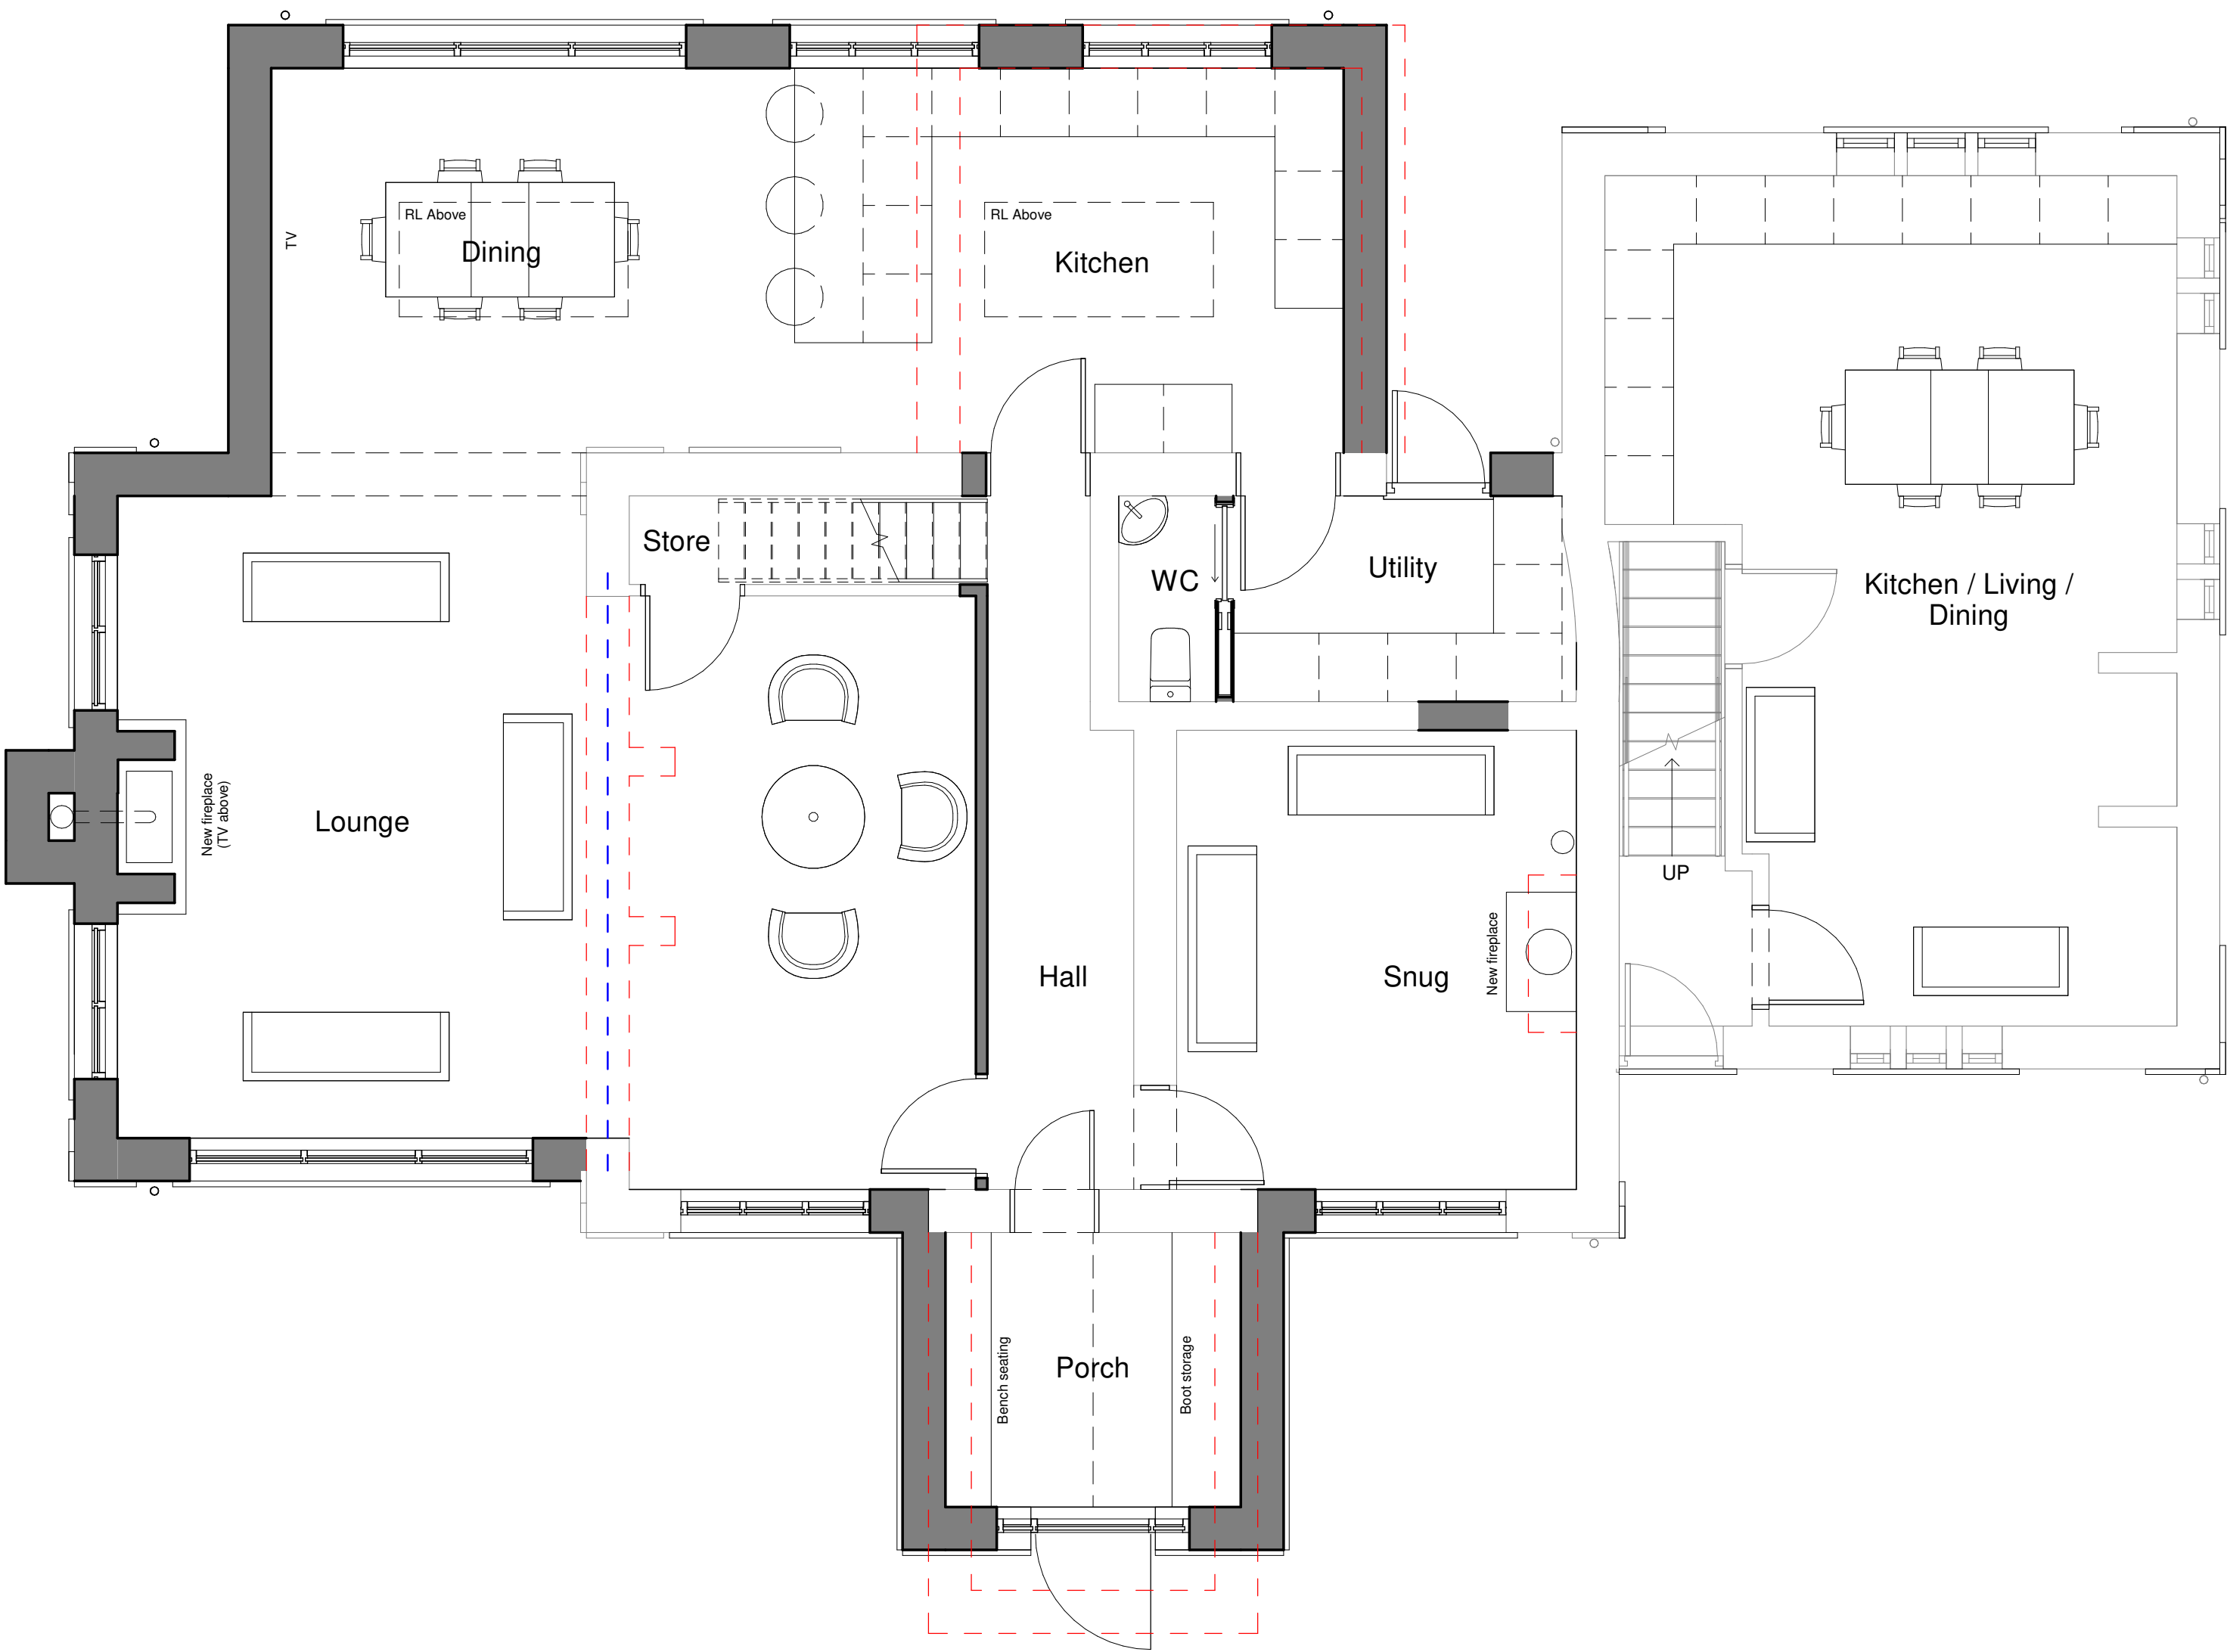

1

Proposed Level 0_Farmhouse

1 : 50

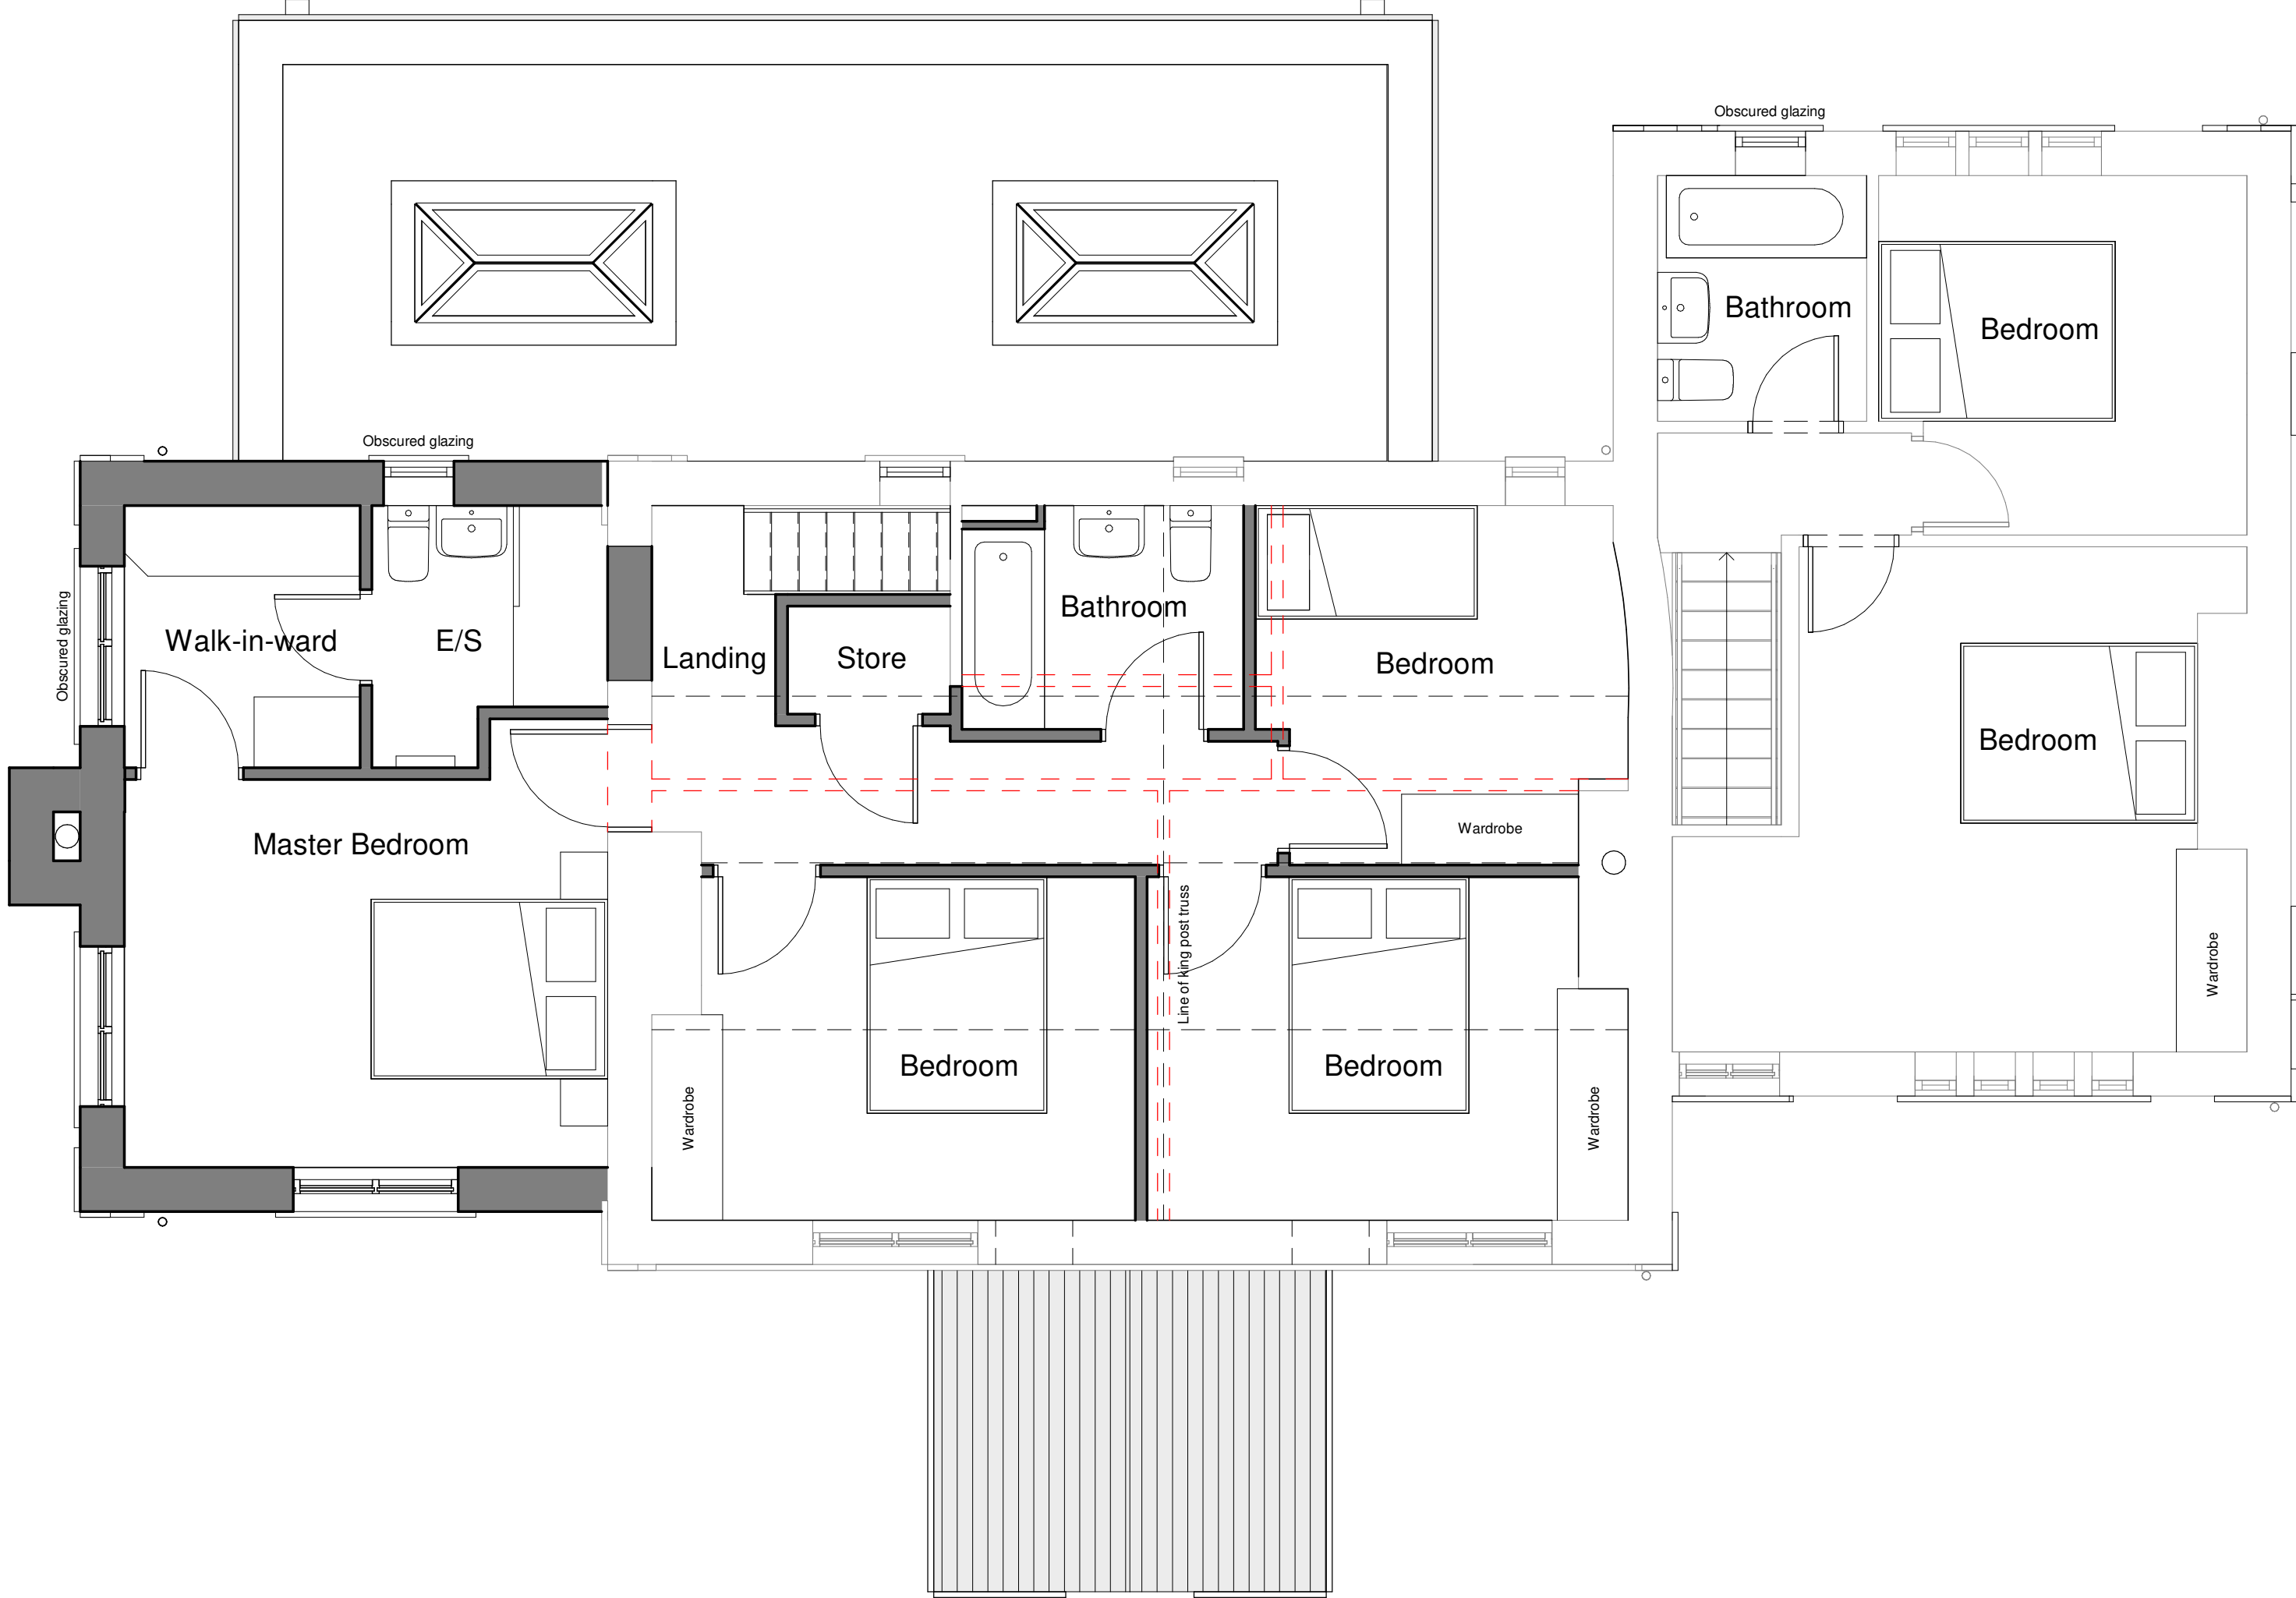

2

Proposed Level 1_Farmhouse

1 : 50

Rev	Date	Description
-	28.04.24	First Issue
A	08.05.24	Farmhouse second issue
B	06.06.24	Planning Issue

Dwn	Ckd	Drawn	JK
		Checked	JK
		Date	APR 2024
		Scale @ A1	1 : 50

Sheep Bank Farm, Whittaker
(2359)
Proposed Farmhouse Plans

SBF-SVA-ZZ-ZZ-DR-A-2150
REV B
PLANNING

SOLIDVOID