



Proposed Back Elevation

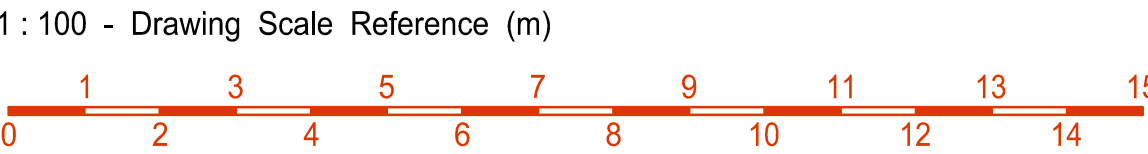

OE PLANUNG + BERATUNG GMBH
KÄMPENSTR. 2 - 58762 ALTENA
Tel : 0 23 52 / 33 86 0
Fax : 0 23 52 / 33 86 20

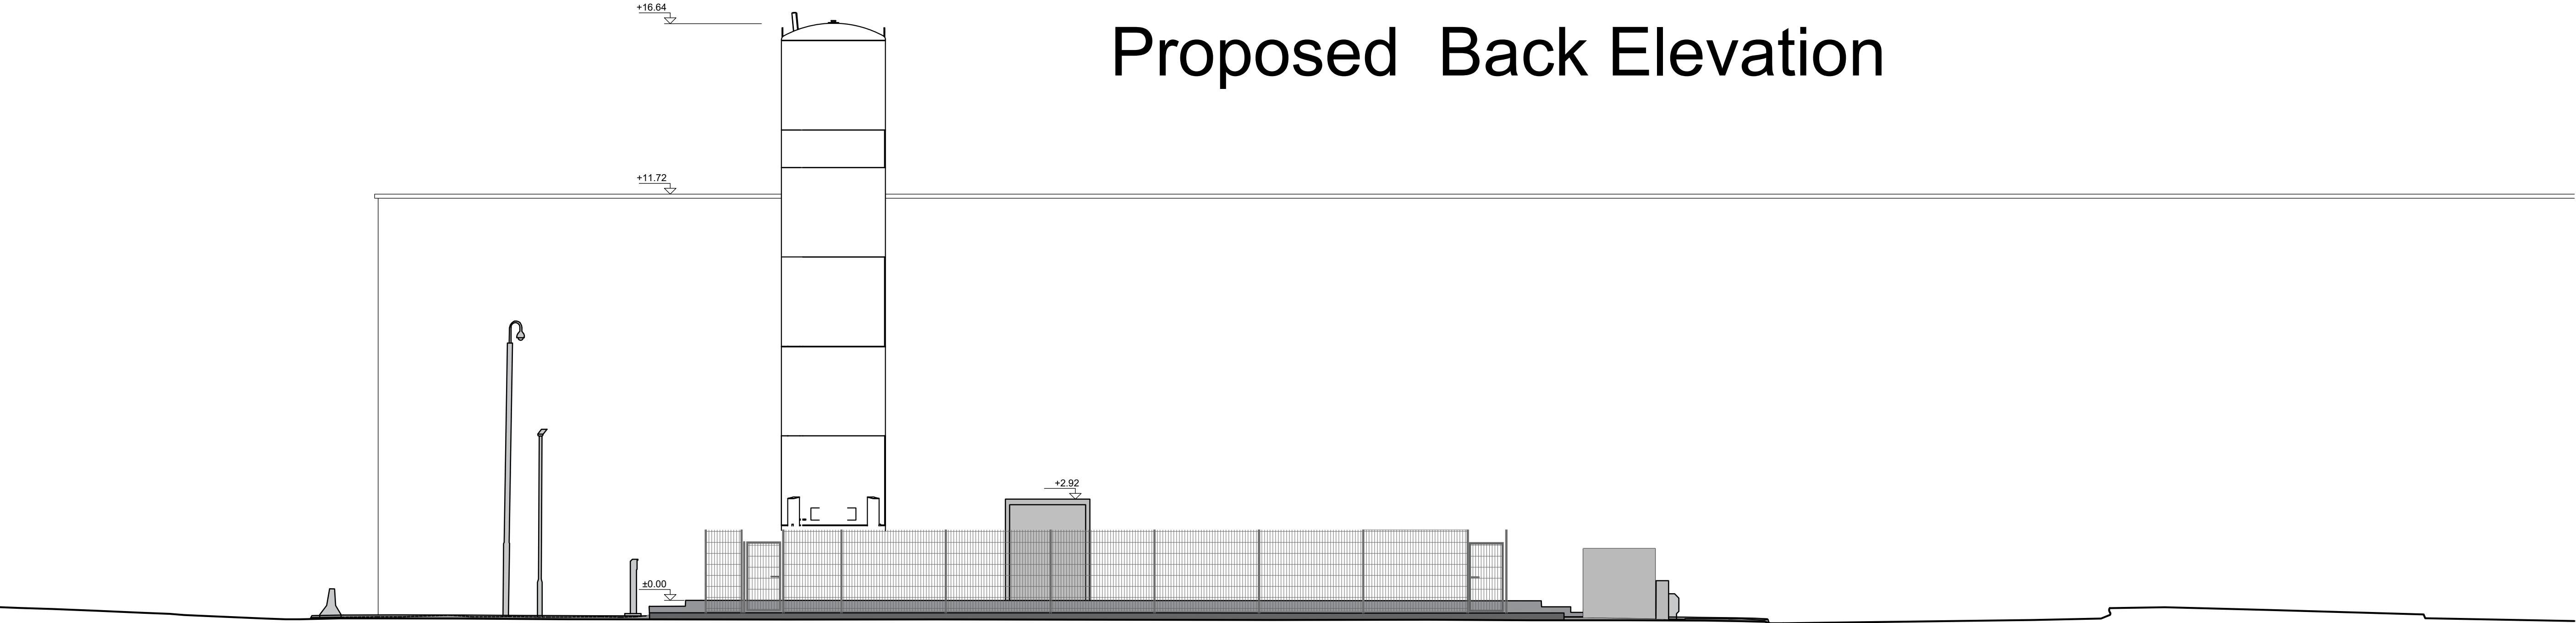

PLANUNG
+ GMBH
BERATUNG

PROJECT
Rochdale, OL16 4NZ
Kingsway Business Park

CLIENT
ViGo Bioenergy Ltd. ,Nova South, 4th Floor,
160 Victoria Street, London, SW1E 5LB, UK

TITLE
Proposed Back Elevation

PROJECT-NO.
25-015

PLAN - NO.
2.03a

SCALE
1:100

CREATED
06.08.2025

MODIFIED

CLIENT

CHIEF - ENGINEER
Melchior Ossenberg-Engels

DRAWN BY
Huhn