
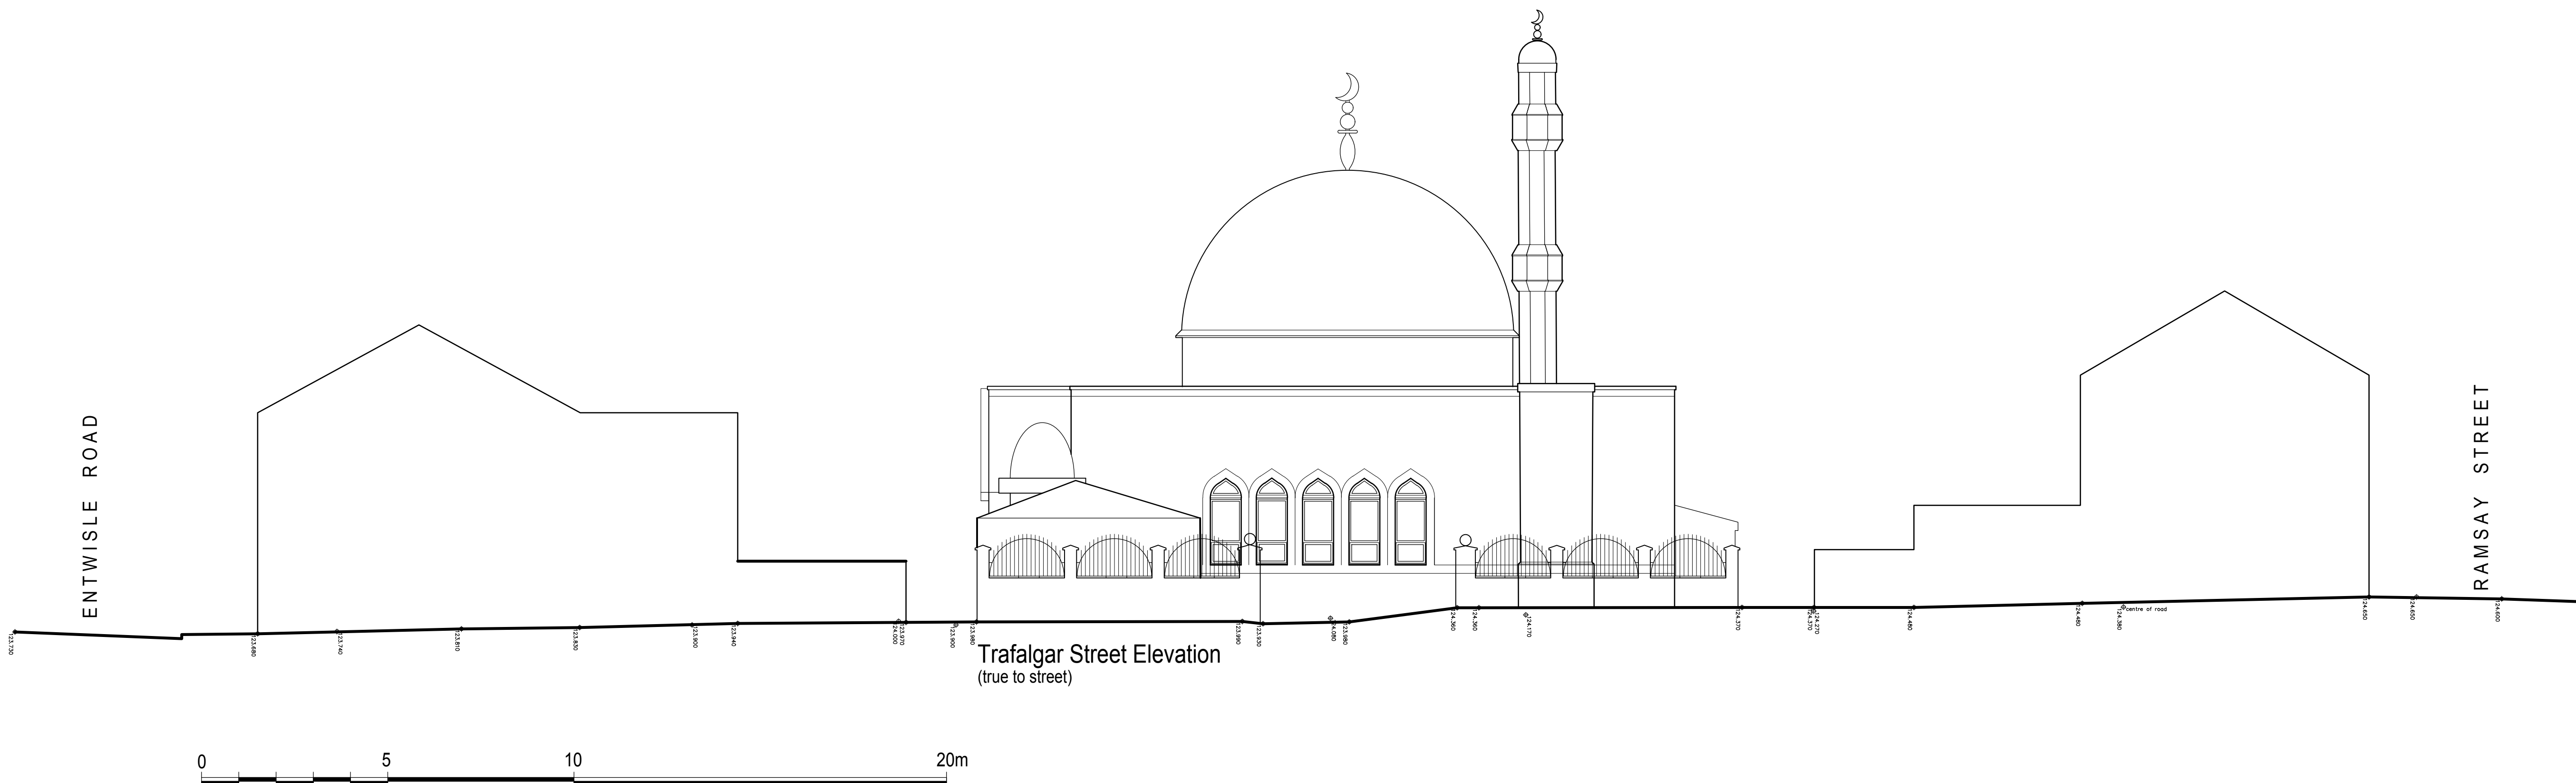


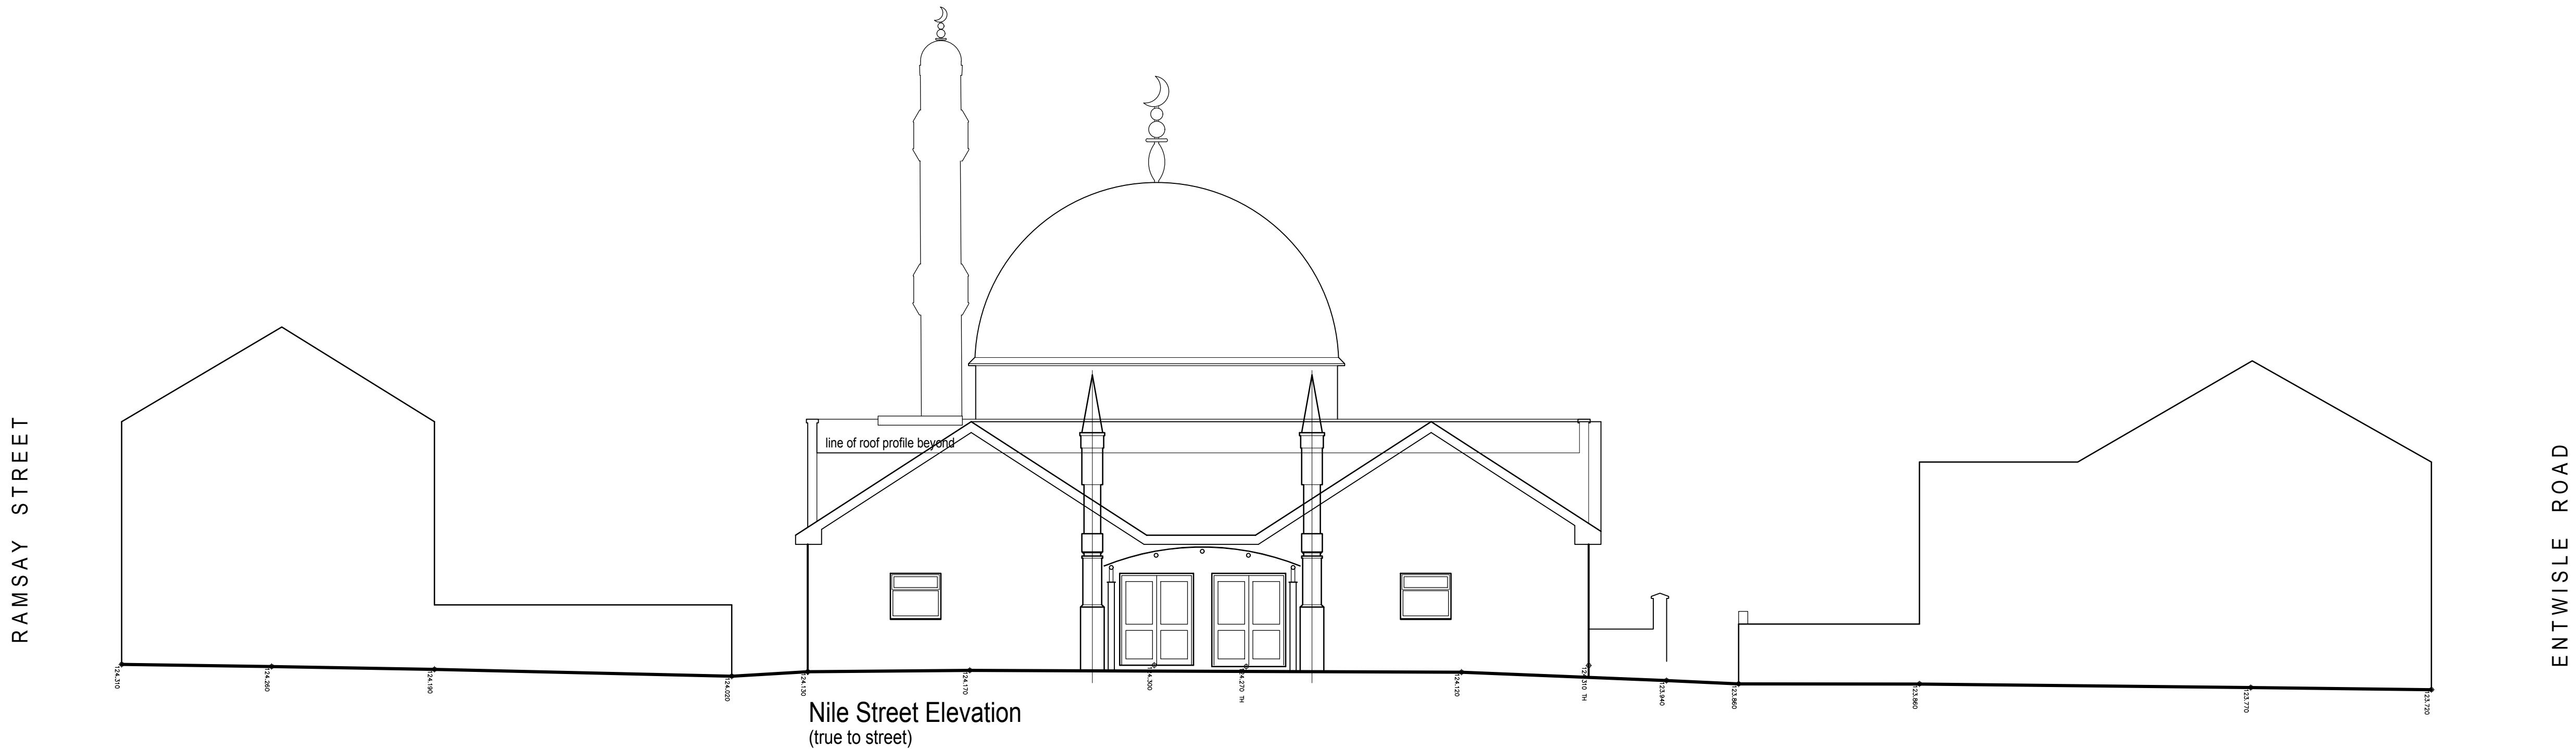

B Planning Application 01.08.25

A Pre-App 21.08.24

CLIENT
Jalalia Jaame Mosque

PROJECT
Ground Floor Remodel,
First Floor Extension

LOCATION
66 Trafalgar Street
Rochdale
OL16 2EB

DRAWING TITLE
EXISTING
Street Elevations

Scale@A1 Scale@A3 Status
1:100 1:200 PL

Project Drawing No. Rev.
2401 **Ex-050-EL01 B**

© Esmail Architects (trading name of M.E. Architects Ltd)