

[illegible][illegible]

Technical drawing of a swimming pool layout showing dimensions and levels. The drawing includes a plan view of the pool area with a central rectangular feature (possibly a spa or hot tub) and a surrounding deck area. Dimensions are provided in feet and inches.

Dimensions:

- Overall width: 2474
- Overall length: 1129
- Pool width: 1237
- Pool length: 1237
- Spa width: 238
- Spa length: 1129
- Deck width (left): 1314
- Deck width (right): 1434
- Deck width (bottom): 586
- Deck width (top): 424
- Spa width (left): 150
- Spa width (right): 148

Levels:

- Ground Floor: 192500
- TOC 2: 192480
- Water Level: 192380
- Pool Finishes: 191066
- Pool Conc: 191014
- POOL TOC: 192455
- TOC Surround Slab: 192430

Other Features:

- RETURNS
- POOL COVER CONDUIT
- MAIN DRAINS

4 Section 1
1:10

2474

148

602

150

5

6

POOL TOC
192450

1204

1204

VAC

1237

1839

300

RETURN

887

836

1420

C635016-2004

Ground Floor
192500
TOC 2
192480
Water Level
192380

Pool Finishes
191066
Pool Conc
191014


See sheet -1005 for
CONCRETE DETAILS

Project Name: Farmhouse	
Project Number: 4016	
Drawing Reference: Pool Sections	
Issue: for Construction	Size: A1
Date: 04/04/2025	Scale: As Shown
Drawn by : OE	Checked by : AP
Drawing Number: CHW-4016-1002	Revision #: C3


THE DRAWING IS PROPERTY OF CHESHIRE
WELLNESS REPRODUCTION IS PROHIBITED.




1 Lighting Detail
1 : 5

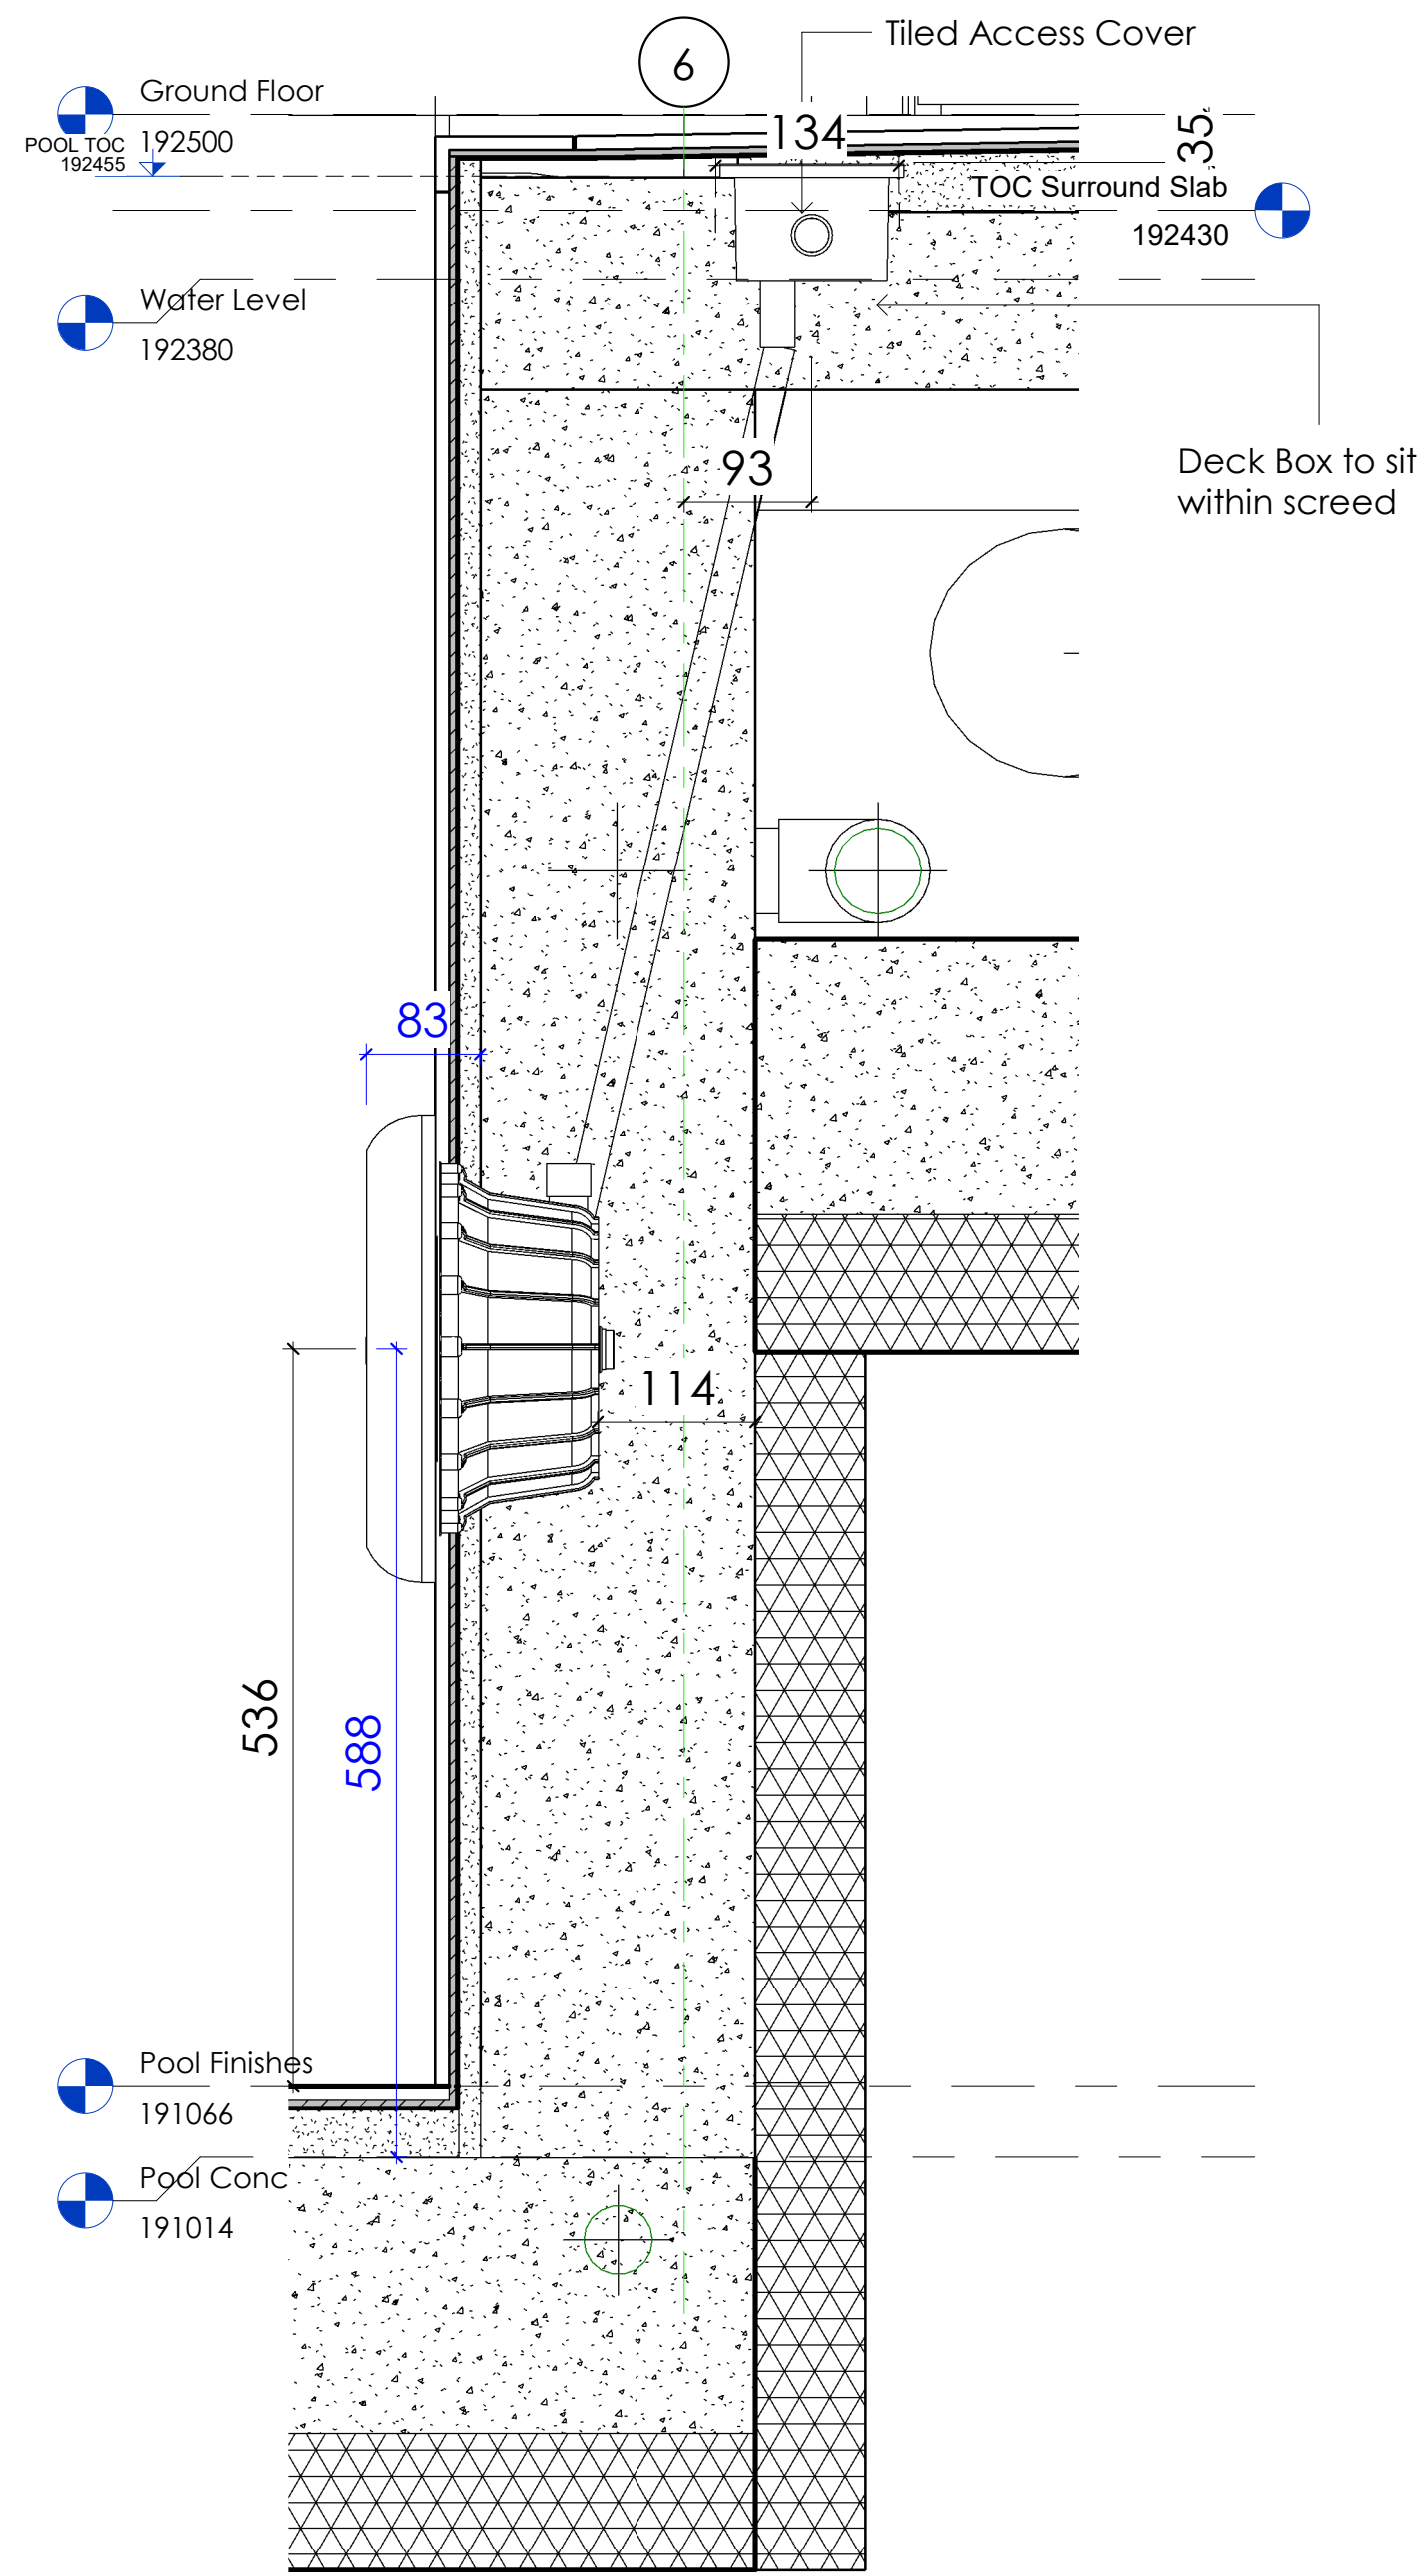


3 Skimmer Detail
1 : 5

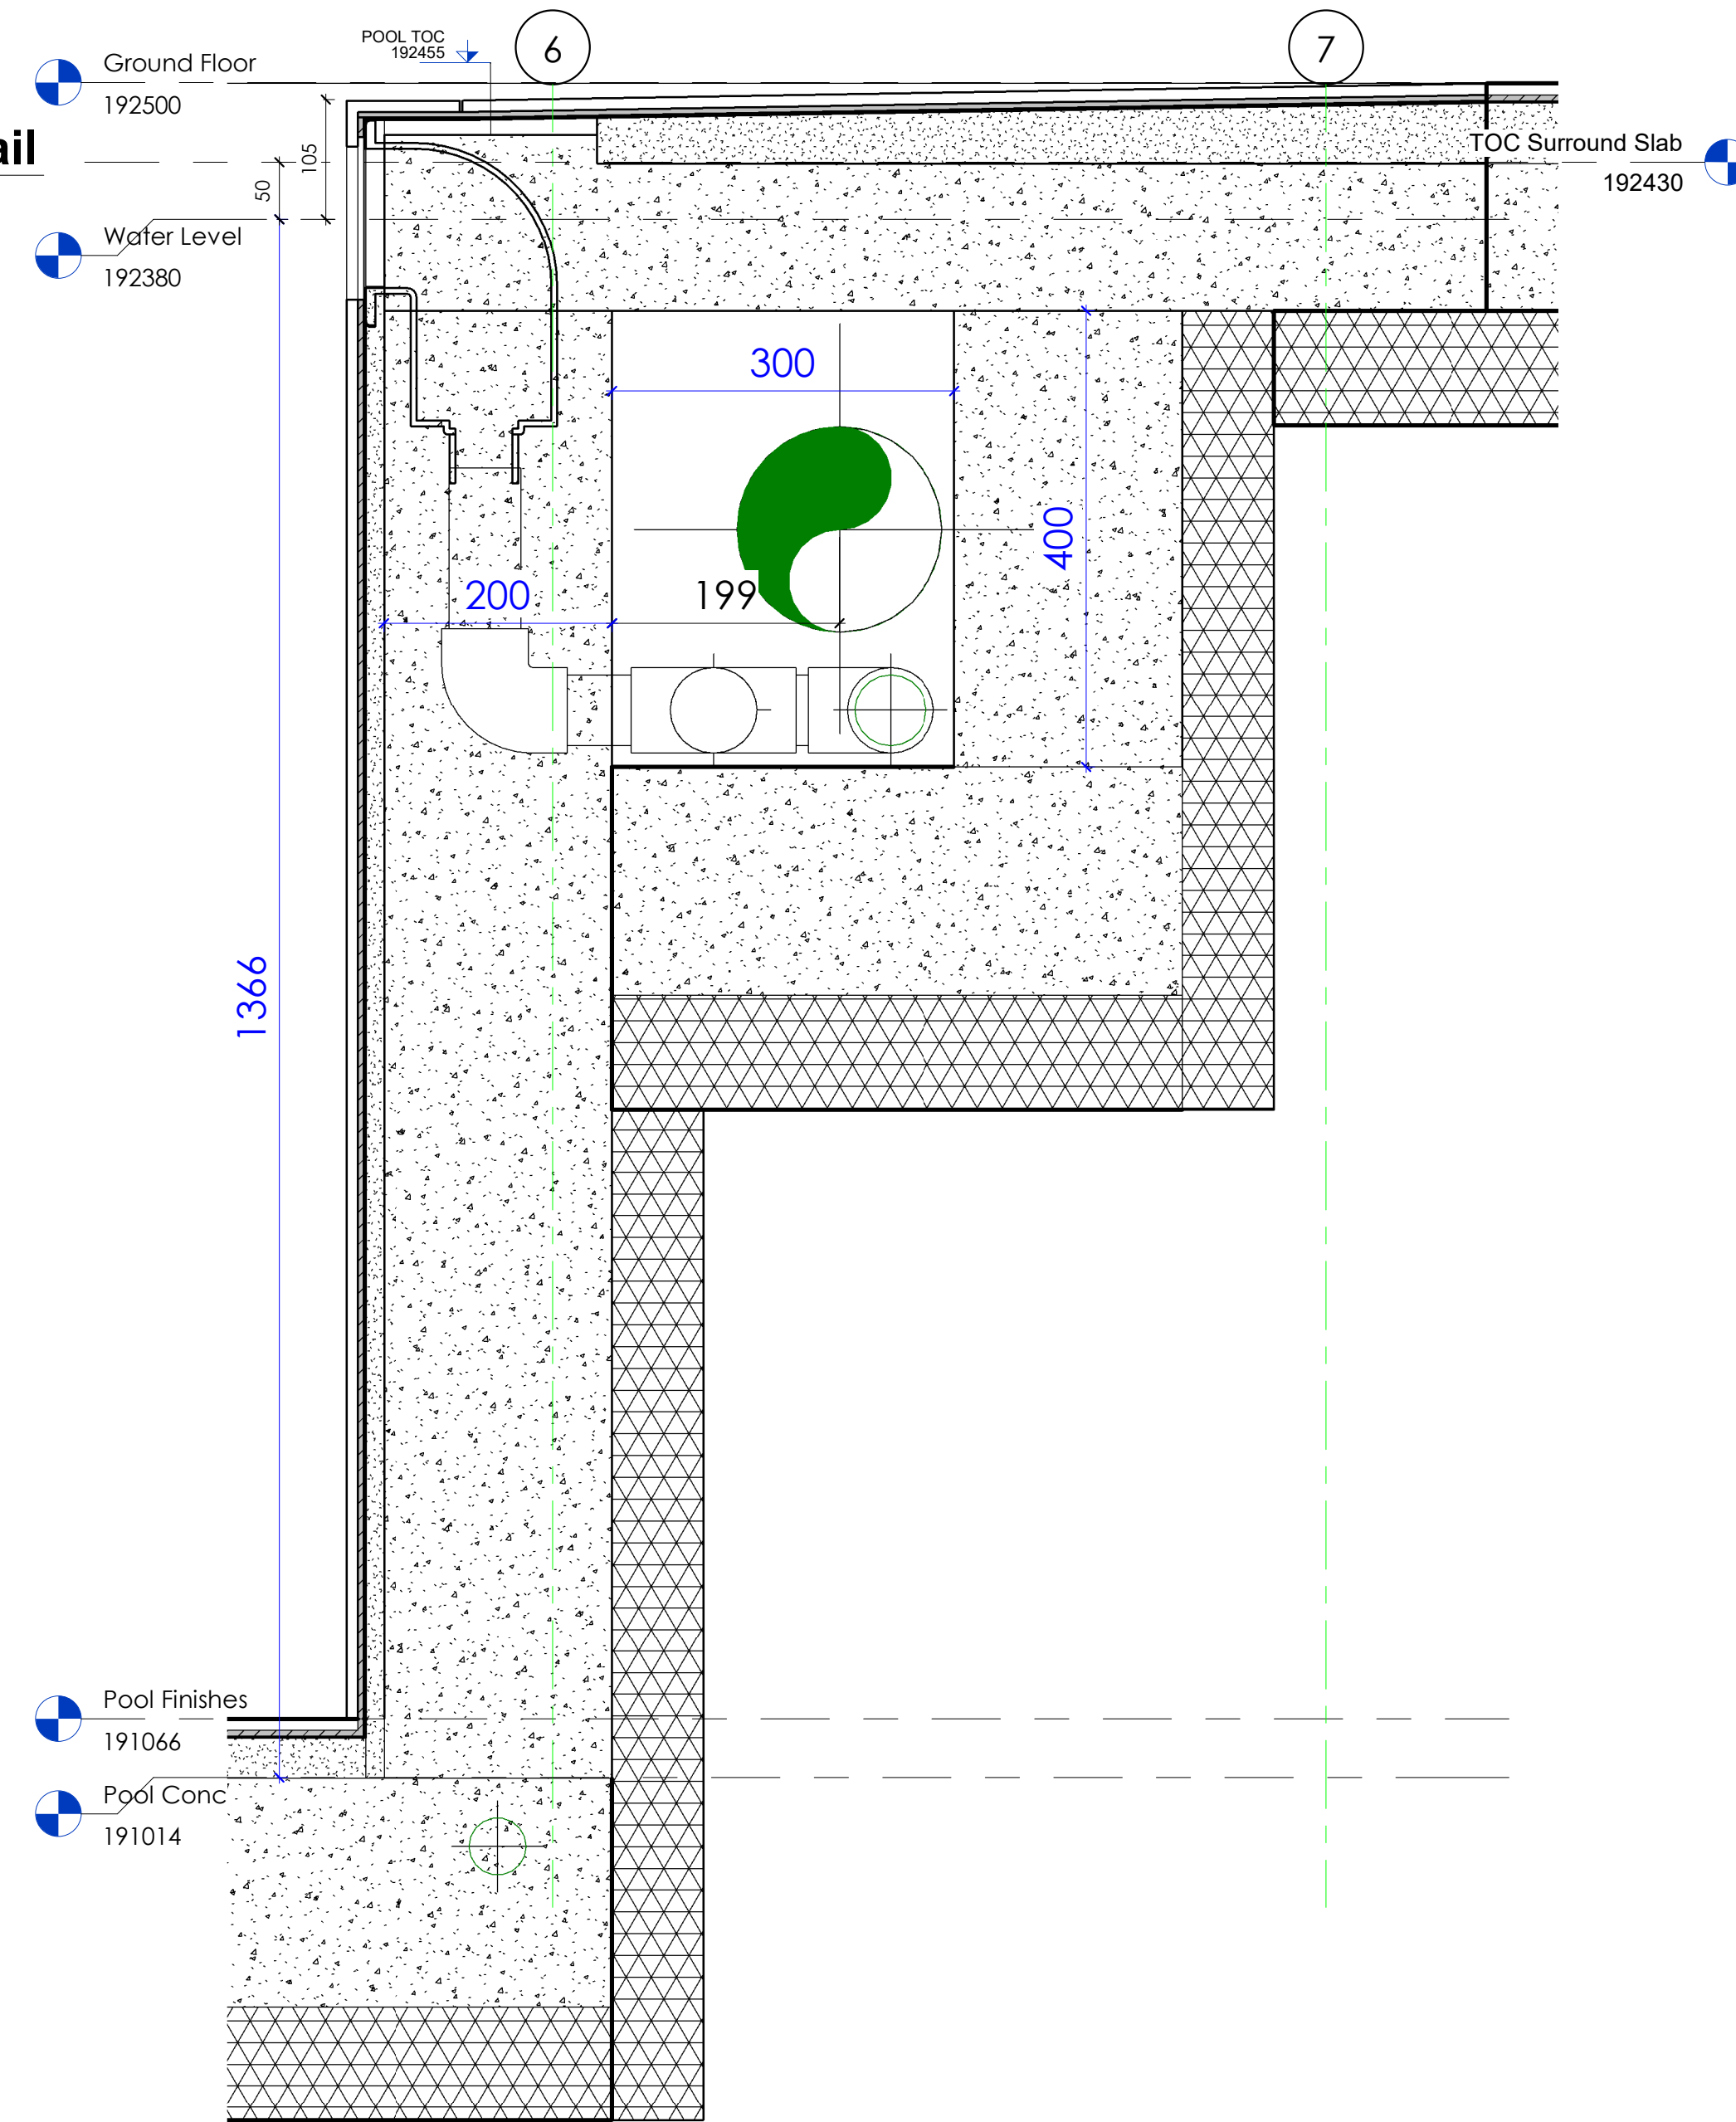

2 Main Drain Detail
1 : 5

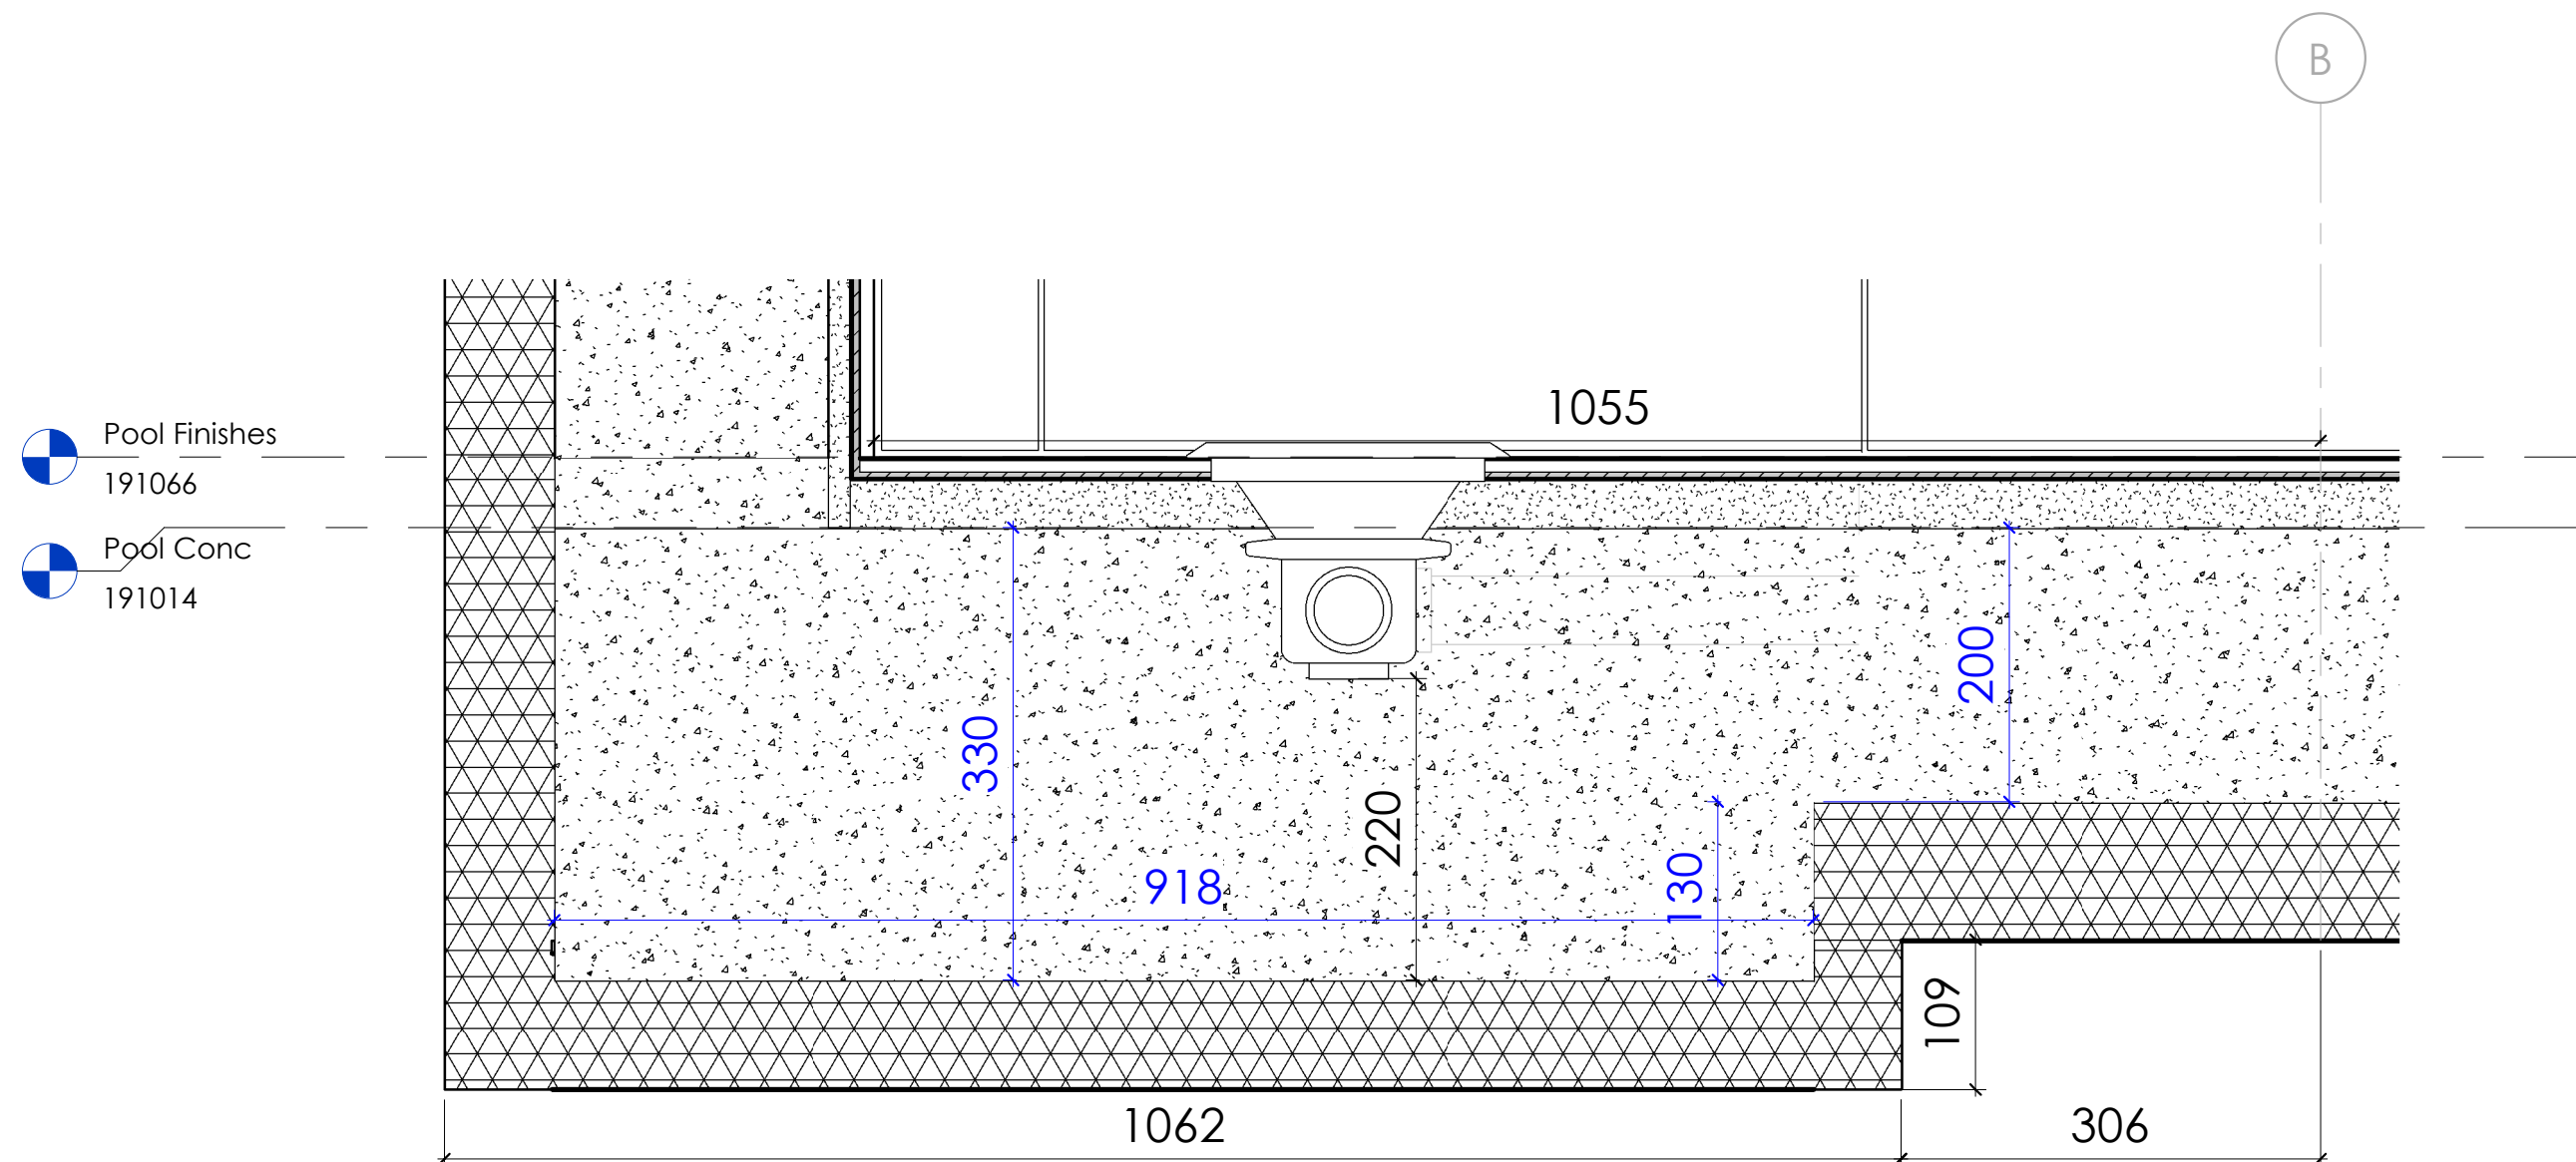

5 Eva Detail
1 : 5

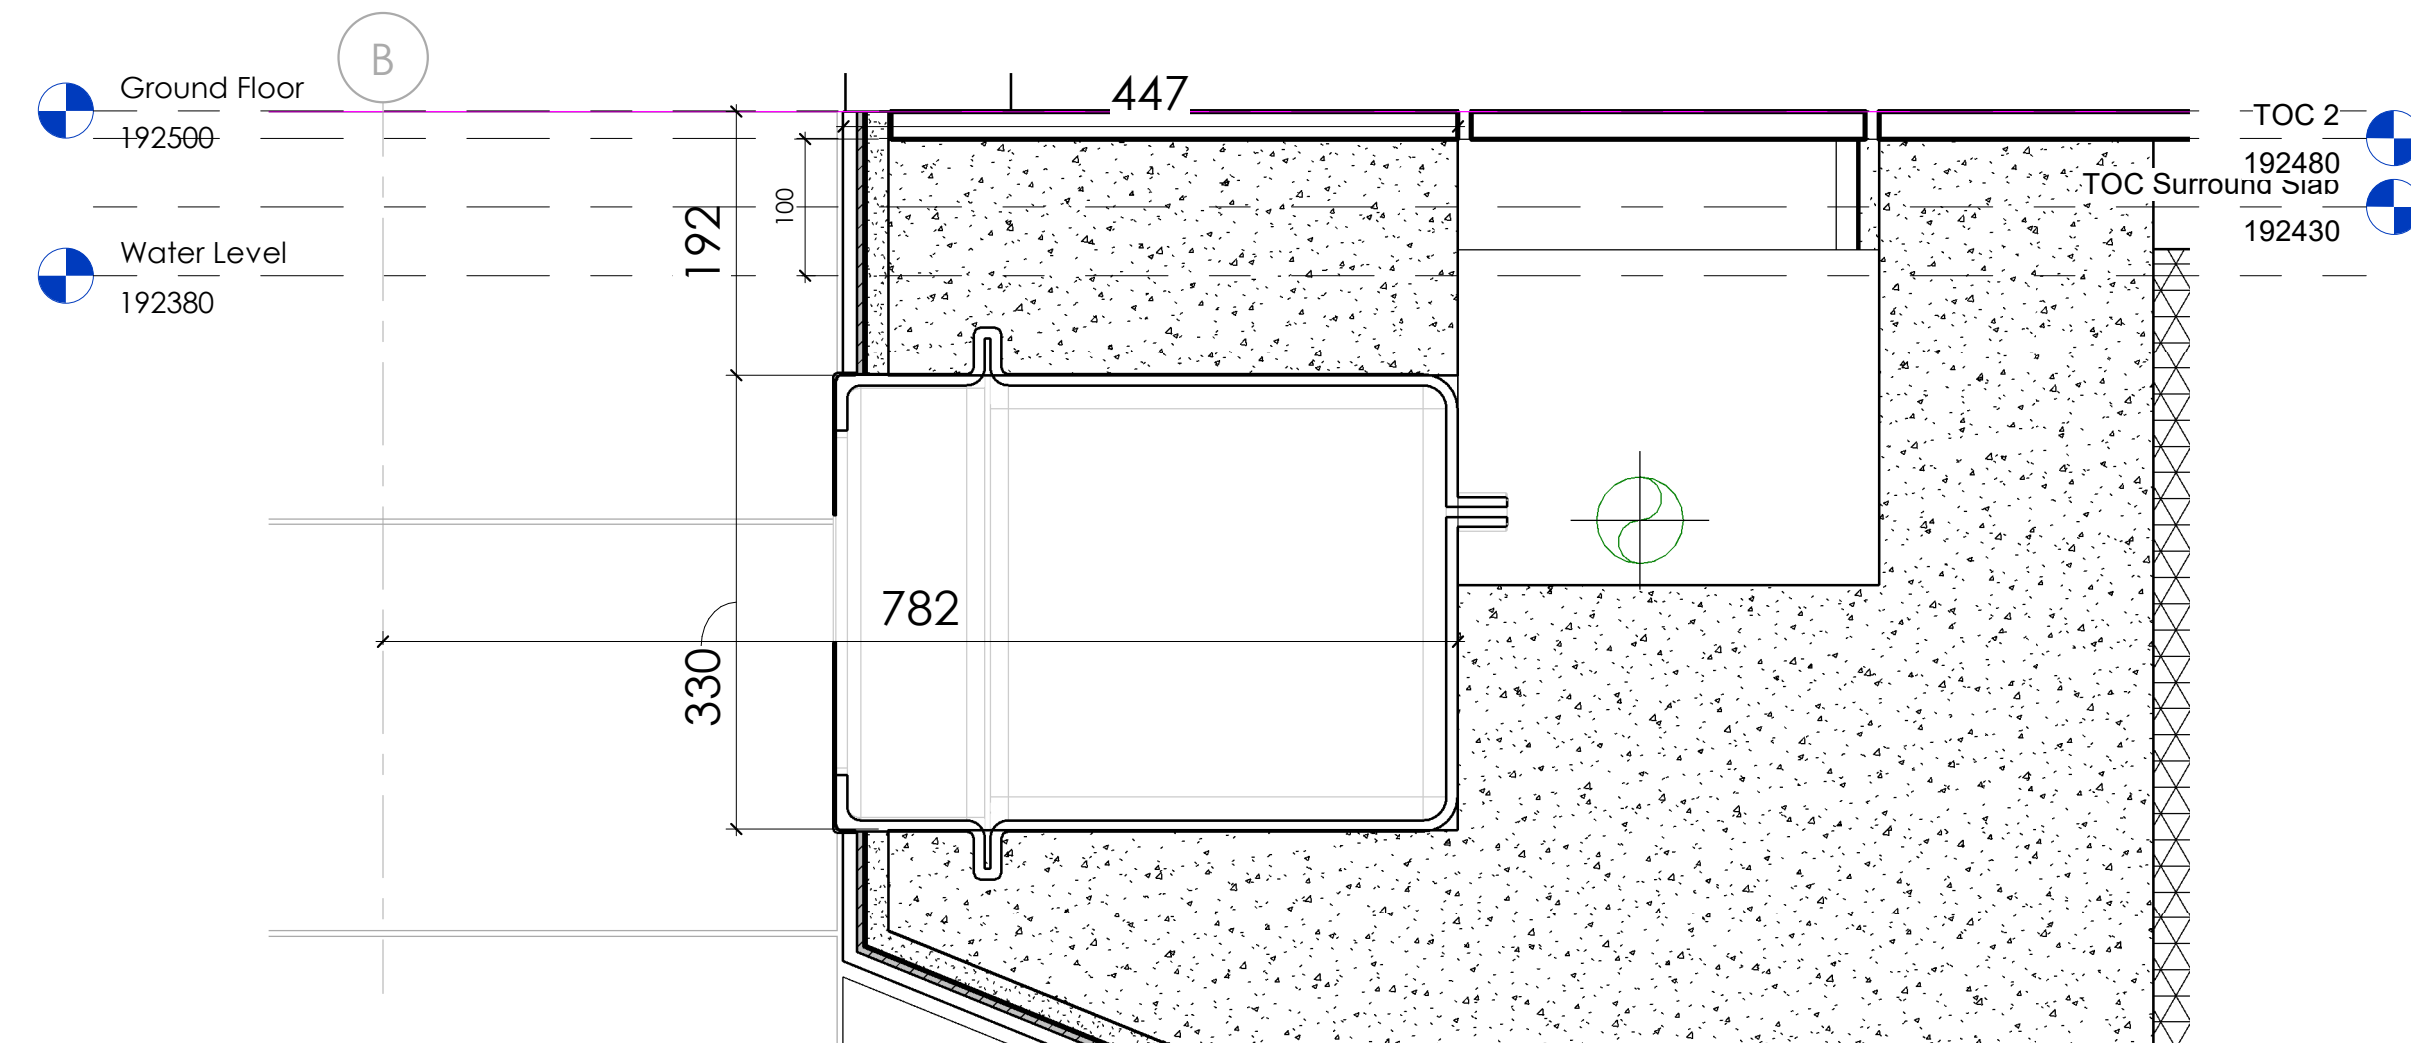

CONCRETE DIMS

FINISH DIMS

See sheet -1005 for
CONCRETE DETAILS

Revision History	Date	#
First Issue	22/11/2024	P01
Pool Depth Change	01/03/2025	P02
SE Changes	07/03/2025	P03
For Construction	12/03/2025	C1
Updated as per SE	23/03/2025	C2

Project Name:
Farmhouse
Project Number:
4016

Drawing Reference:
Fittings Sections

Issue:	Size:
For review and comments	A1
Date: 26/05/2025 17:09:01	Scale: As Shown
Drawn by : OE	Checked by: AP

Drawing Number:
CHW-4016-1003
Revision #:
C2

DO NOT SCALE DRAWINGS.
ALL MEASUREMENTS AND LEVELS TO BE CHECKED
AND VERIFIED ON SITE. ANY DISCREPANCIES MUST
BE POINTED-OUT TO PAOLO CASTELLI SPA FOR
CLARIFICATION BEFORE PROCEEDING.


THE DRAWING IS PROPERTY OF CHESHIRE
WELLNESS REPRODUCTION IS PROHIBITED.




CHESHIRE WELLNESS
Ronald House,
Clayhill Industrial Park,
Neston,
Cheshire,
CH64 3TA,
Tel: 01513363417.
Fax: 01513668671.
Email: sales@cheshirewellness.co.uk.
Web: www.cheshirewellness.co.uk.



CHESHIRE WELLNESS
Ronald House,
Clayhill Industrial Park,
Neston,
Cheshire,
CH64 3TA.
Tel: 01513363417.
Fax: 01513668671.
Email: sales@cheshirewellness.co.uk.
Web: www.cheshirewellness.co.uk.


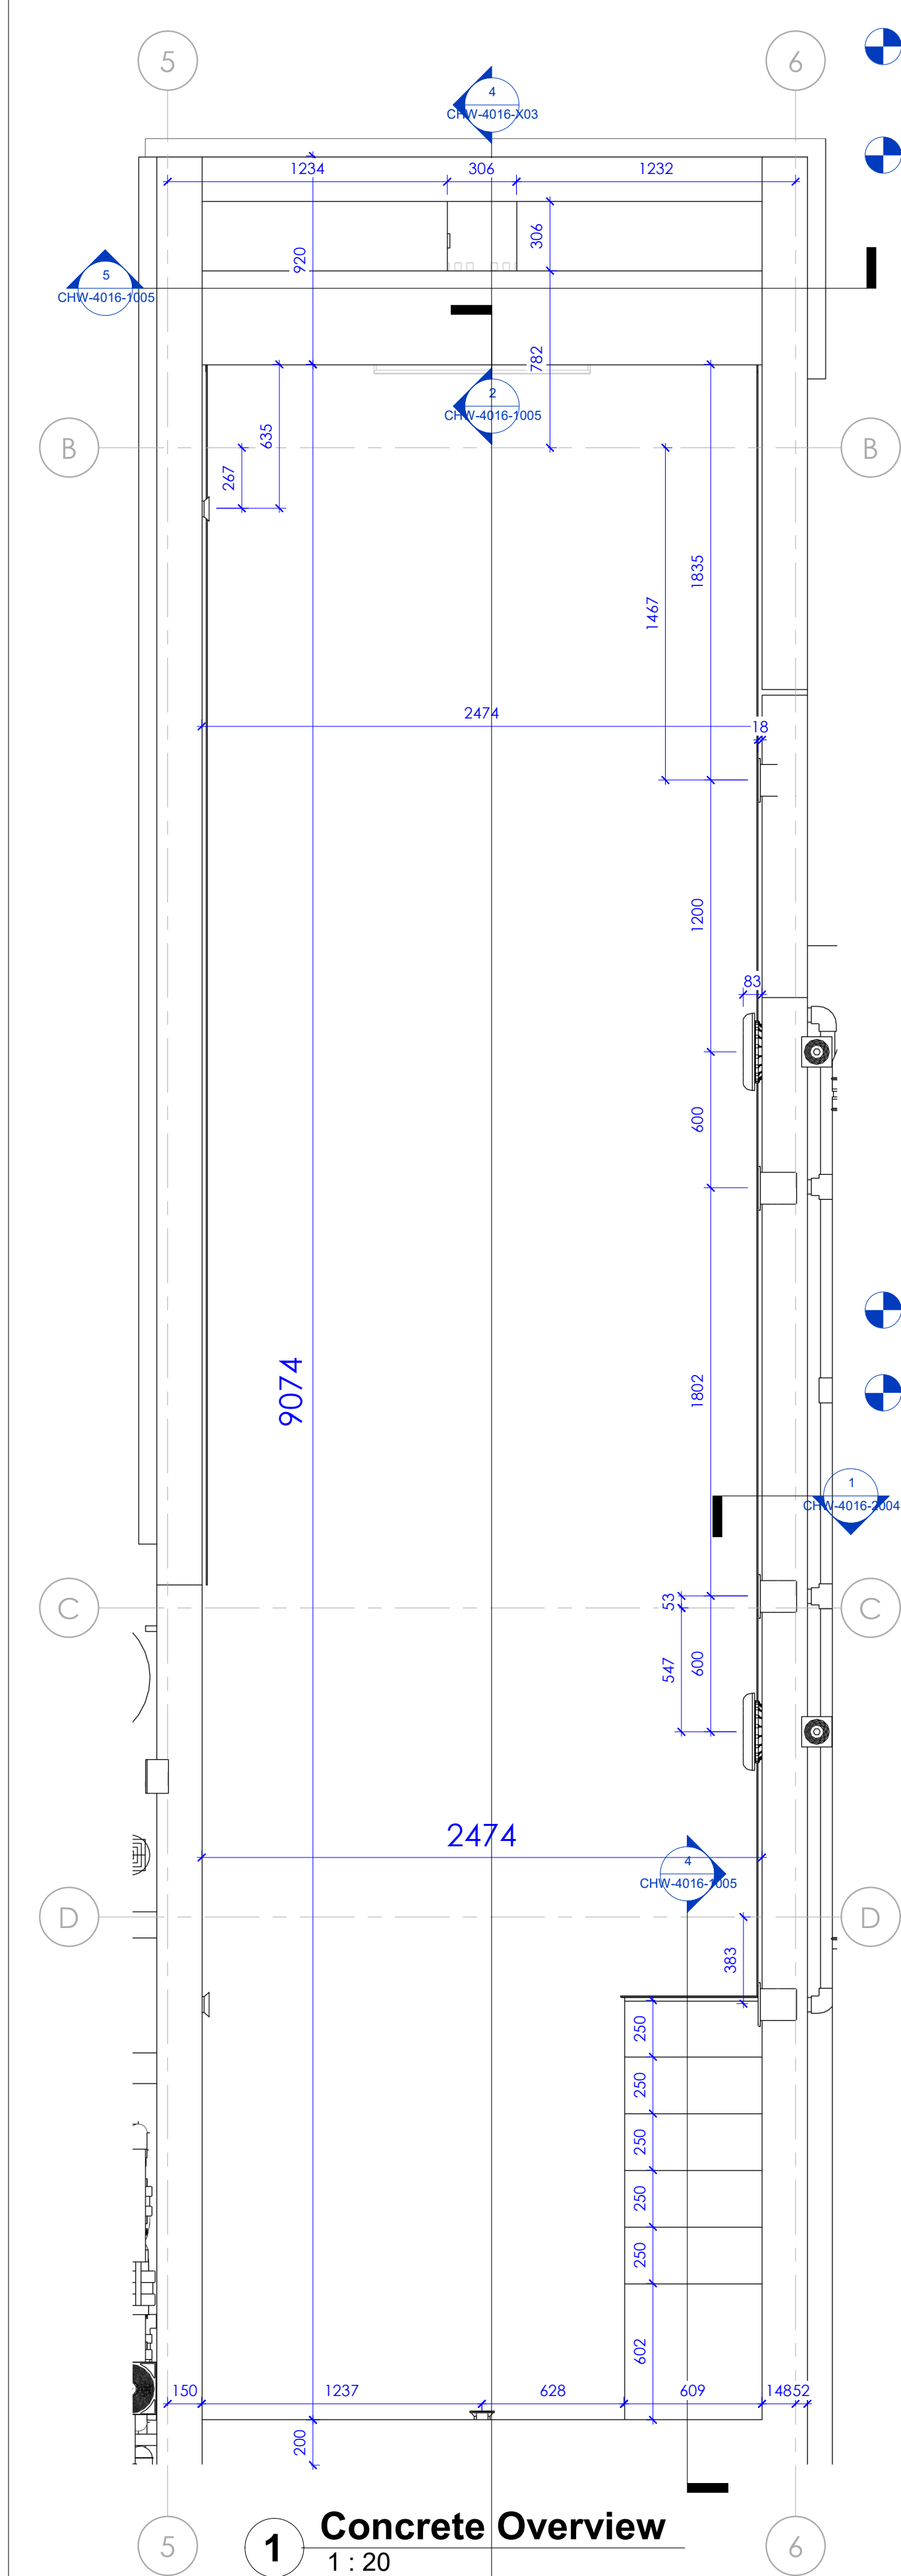


1 Concrete Overview
1 : 20

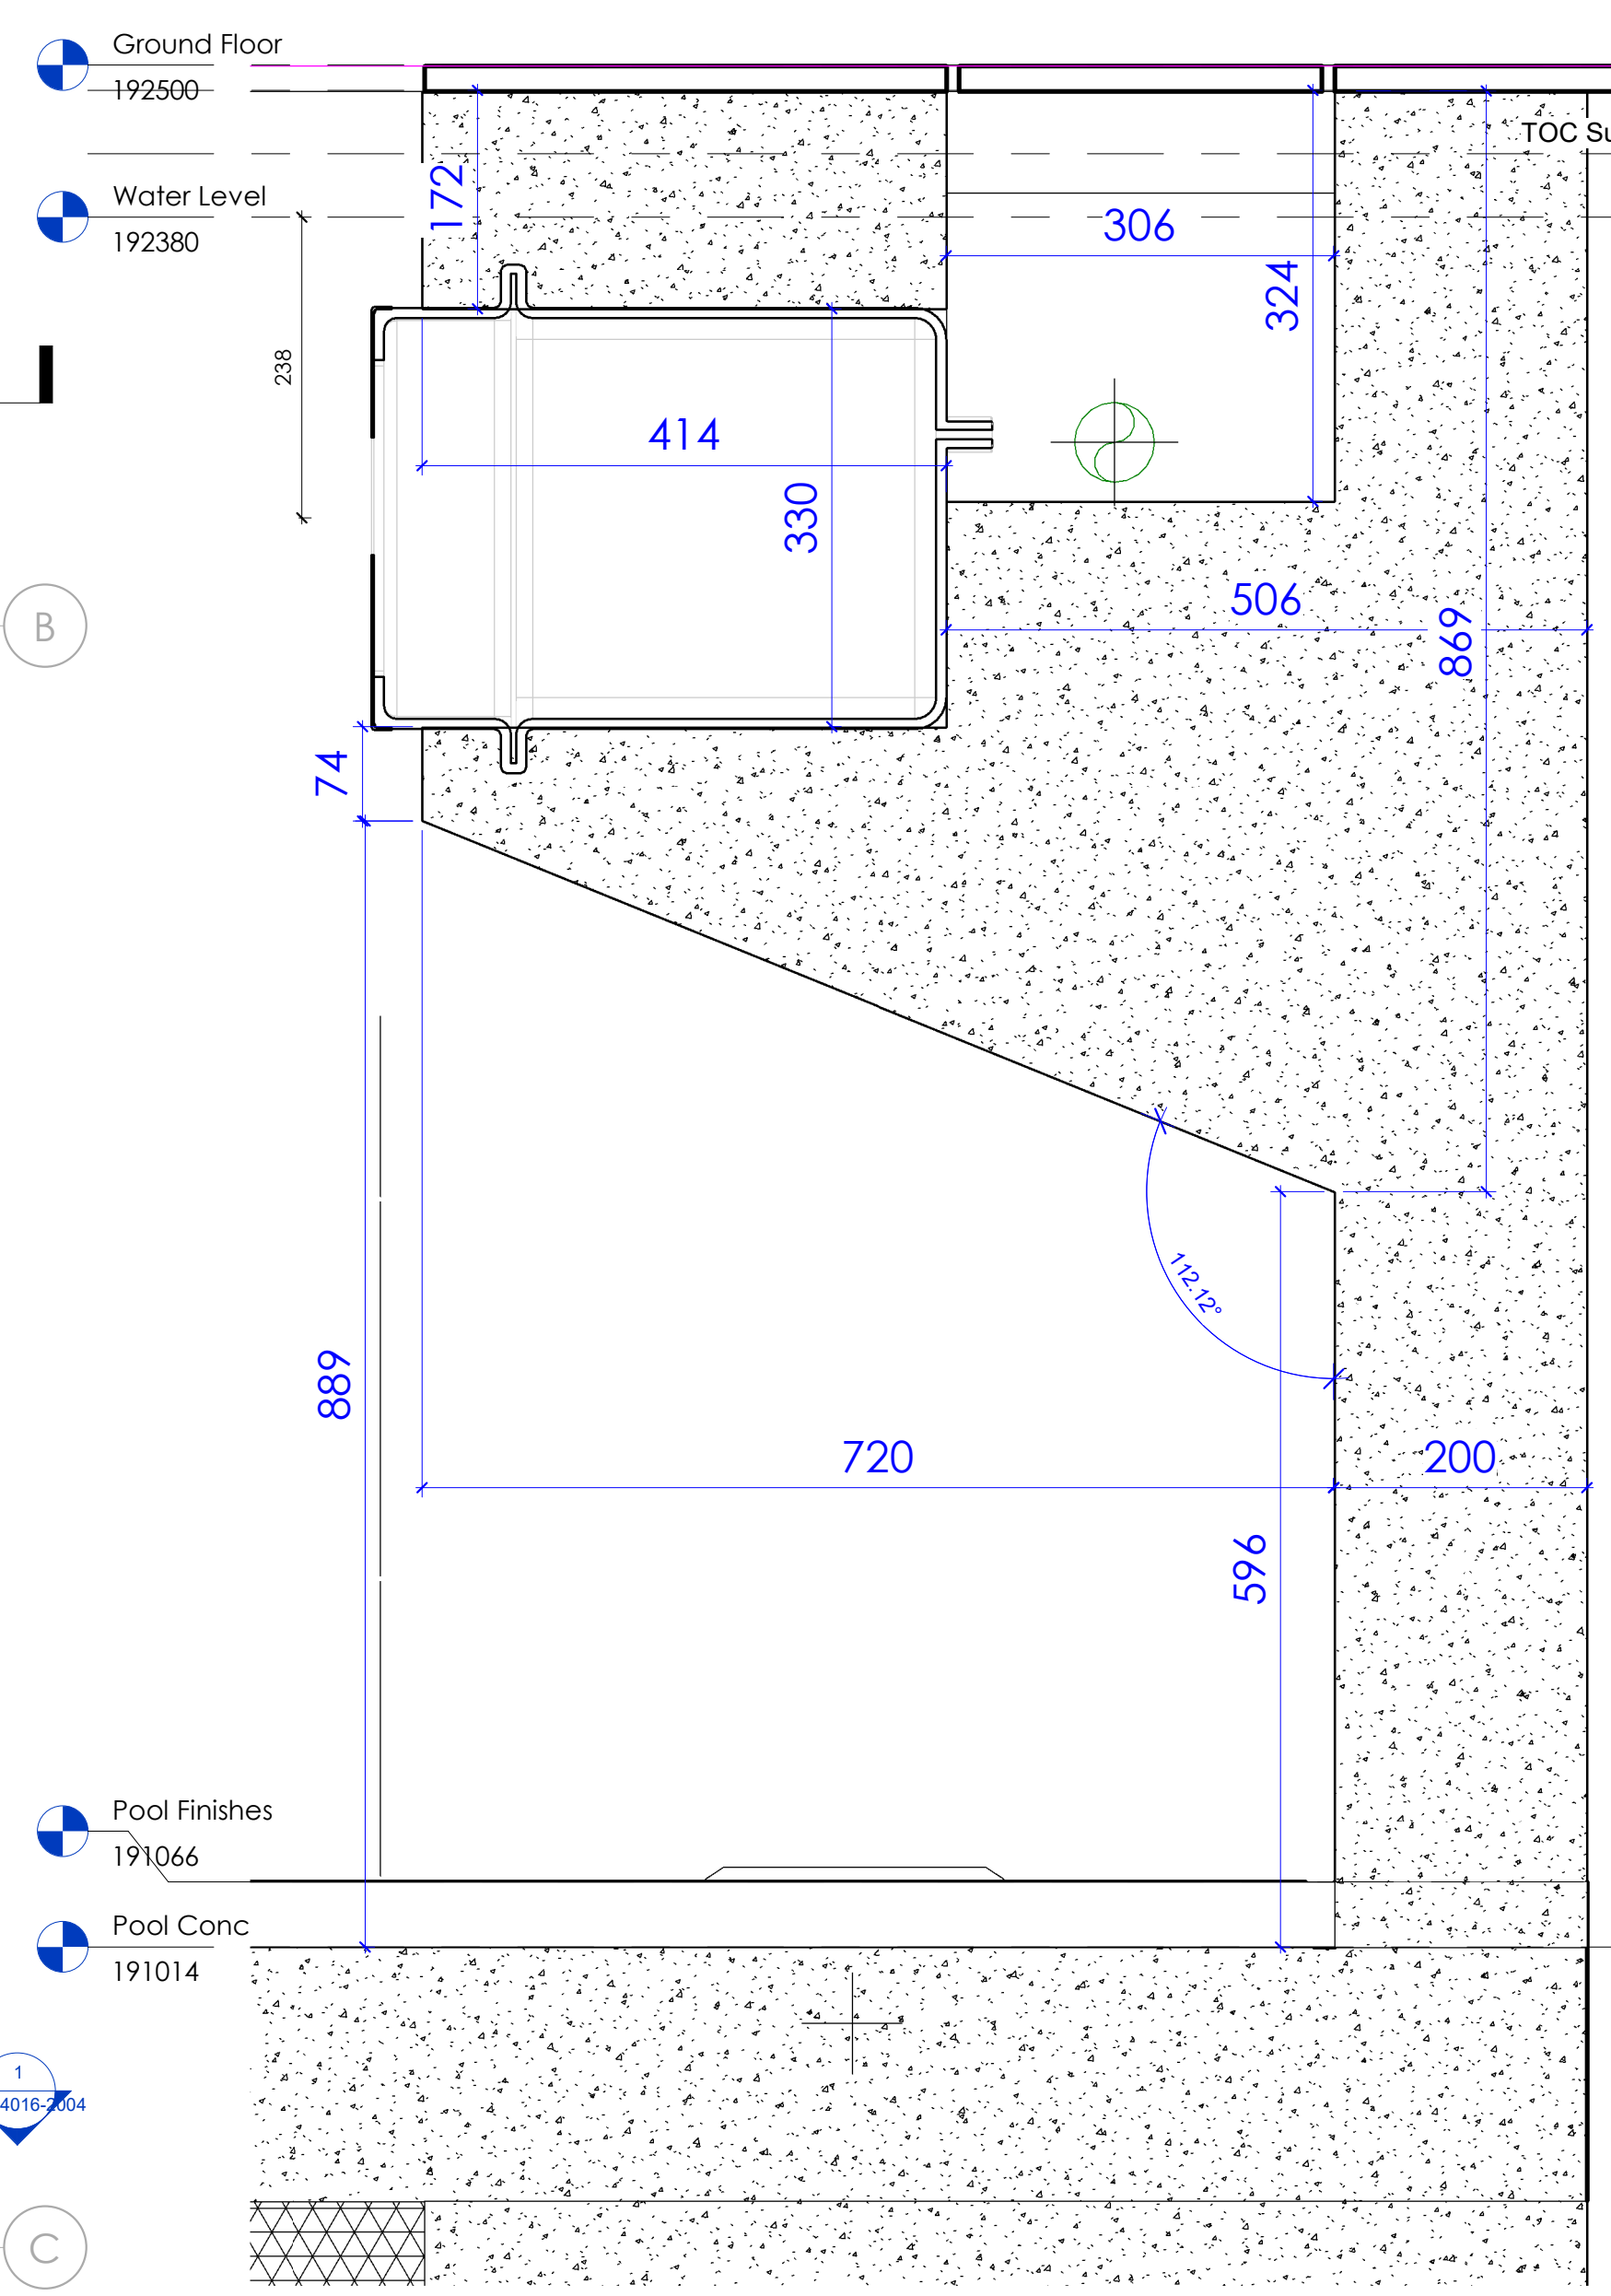

2 Eva Detail - Concrete
1 : 5

5 Concrete drain section
1 : 7

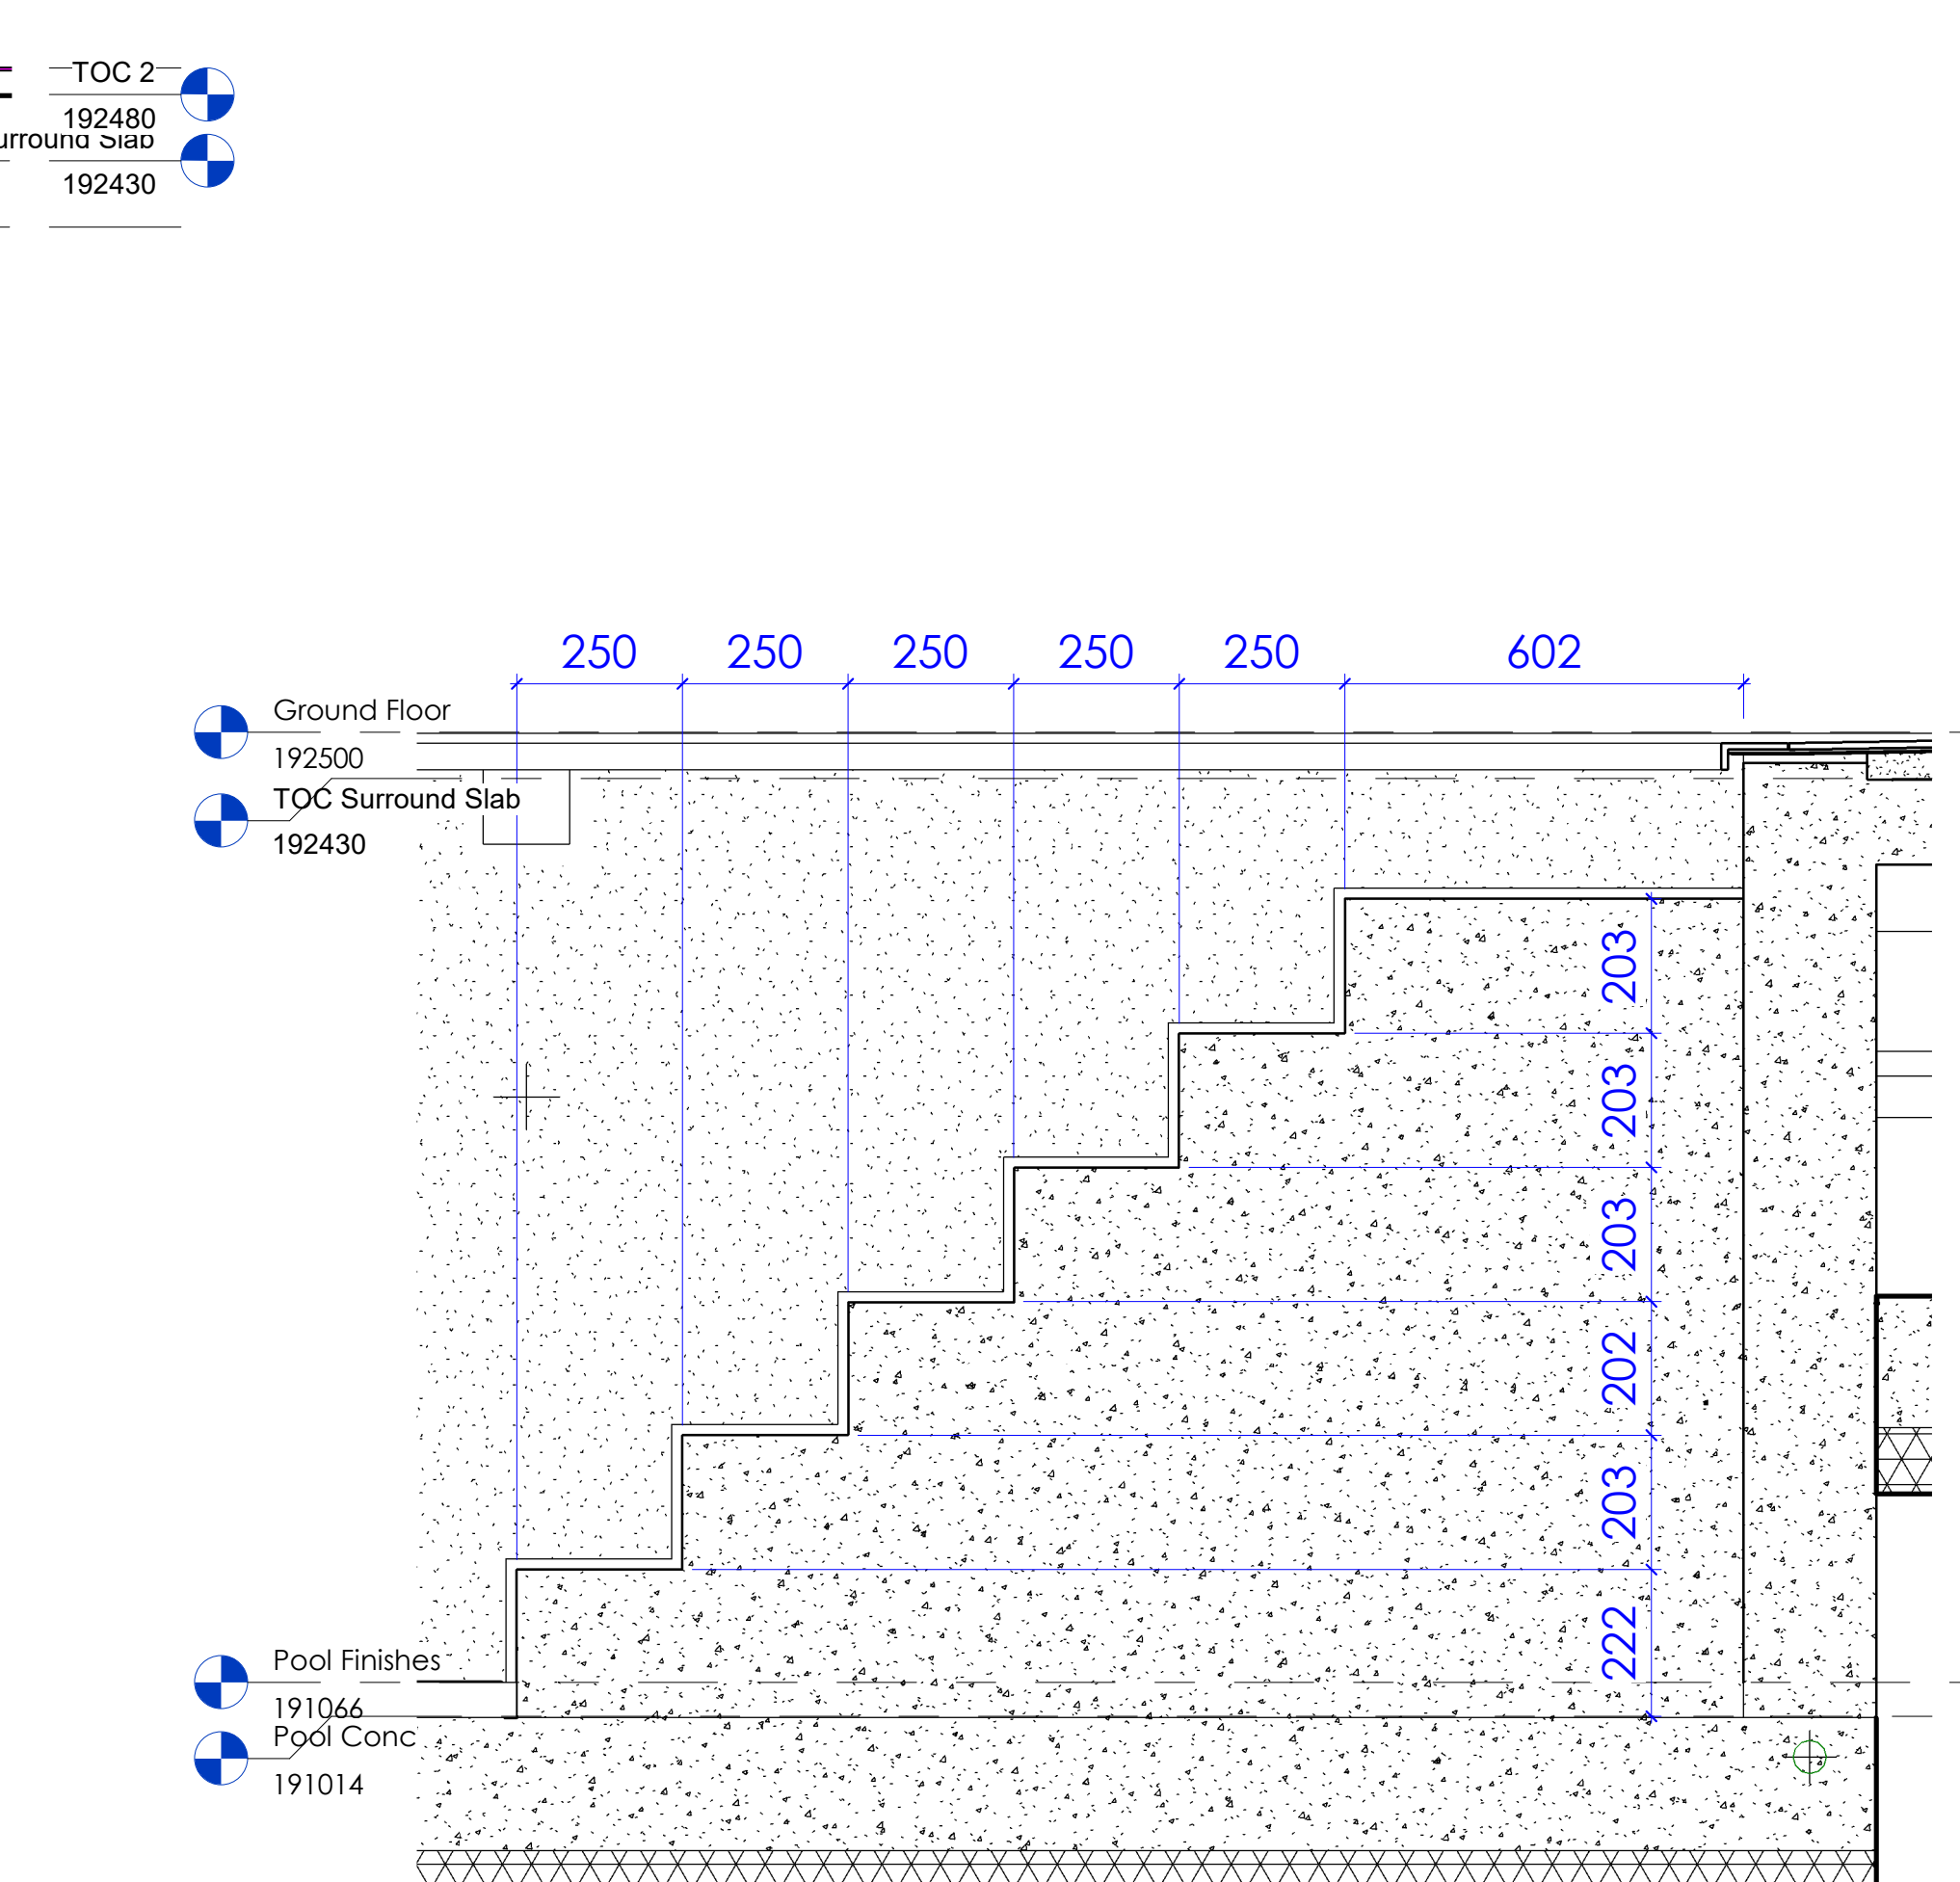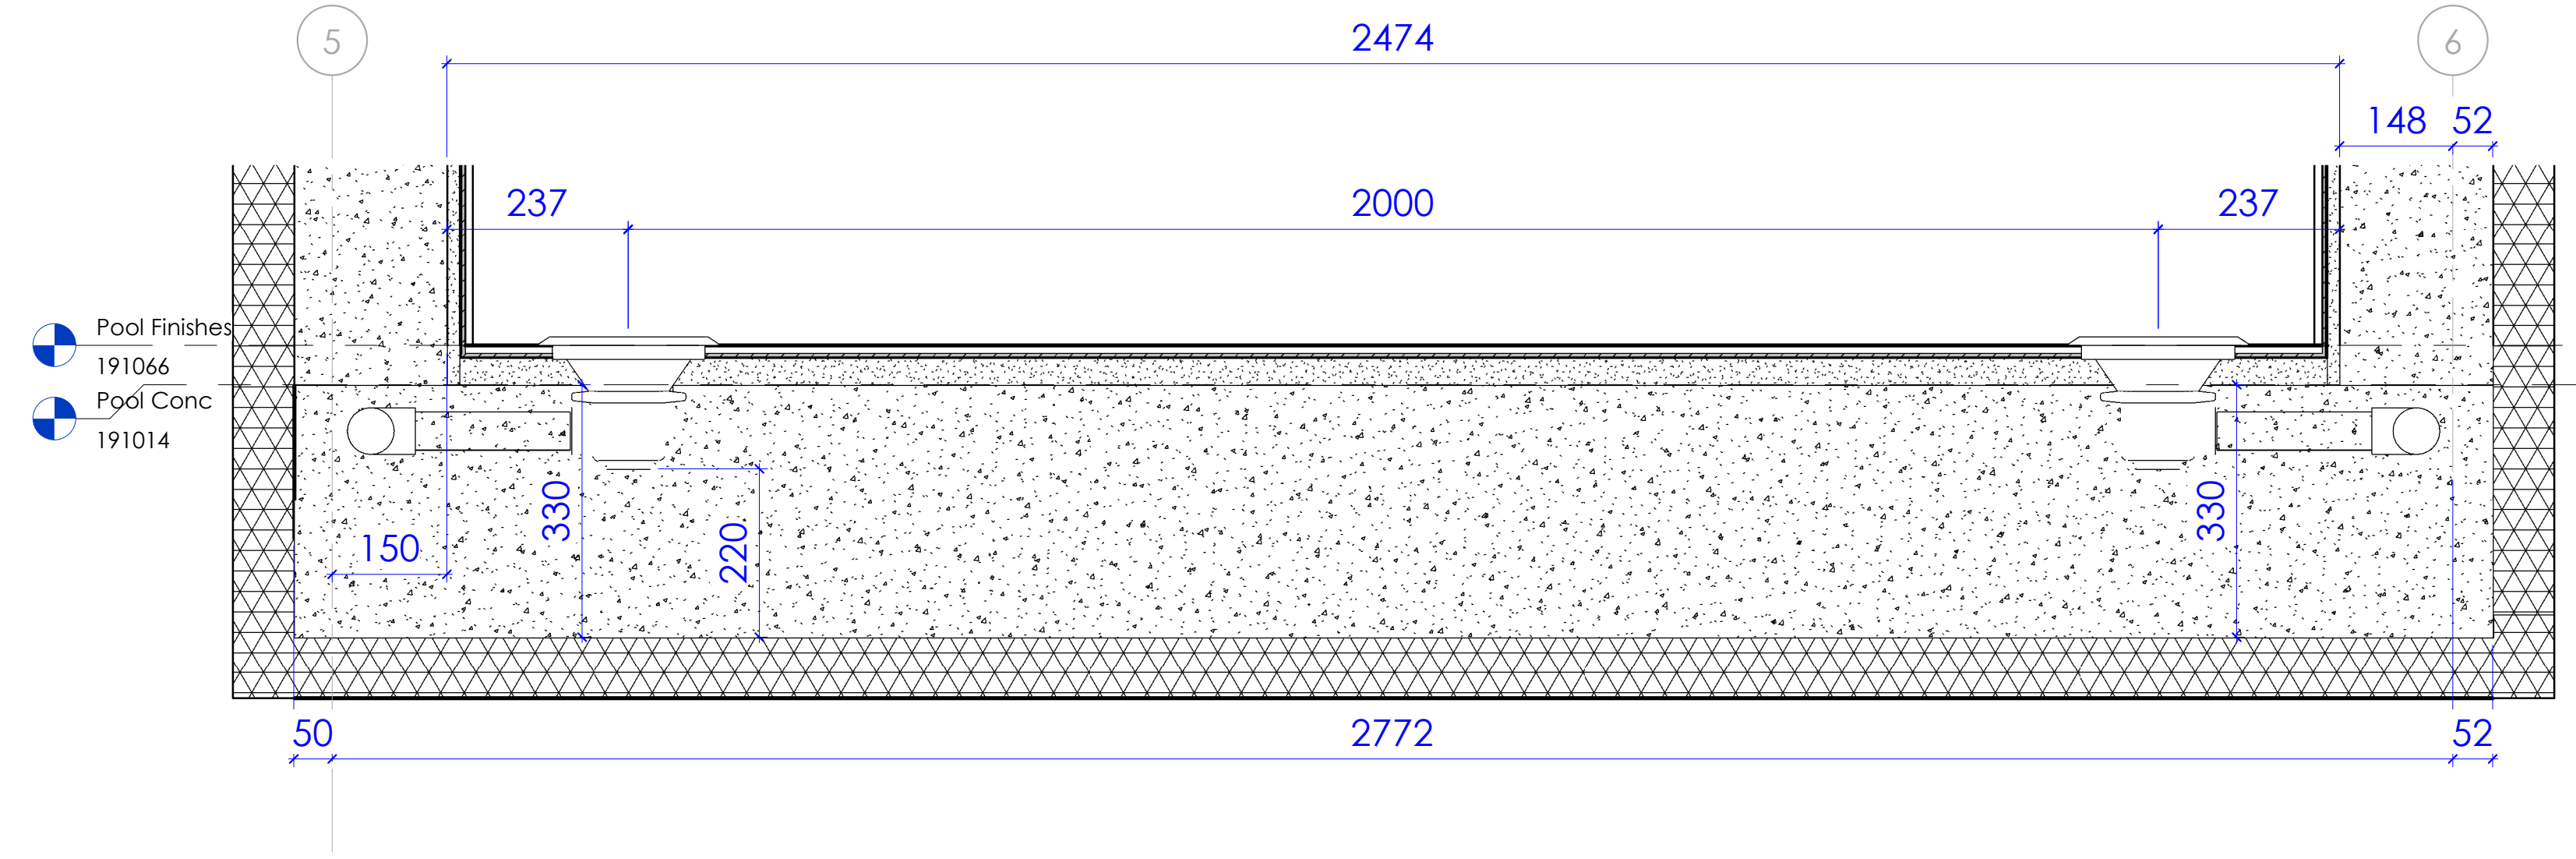

4 Conc Stairs
1 : 10

CONCRETE DIMS


Revision History	Date	#
For Construction	12/03/2025	C1
Updated as per SE	23/03/2025	C2

Project Name: Farmhouse	
Project Number: 4016	
Drawing Reference: Concrete Details	
Issue:	Size: A1
For review and comments	
Date: 26/05/2025 17:09:13	Scale: As Shown
Drawn by : OE	Checked by : AP
Drawing Number: CHW-4016-1005	Revision #: C2

DO NOT SCALE DRAWINGS.
ALL MEASUREMENTS AND LEVELS TO BE CHECKED
AND VERIFIED ON SITE. ANY DISCREPANCIES MUST
BE POINTED-OUT TO PAOLO CASTELLI SPA FOR
CLARIFICATION BEFORE PROCEEDING.

THE DRAWING IS PROPERTY OF CHESHIRE
WELLNESS REPRODUCTION IS PROHIBITED.



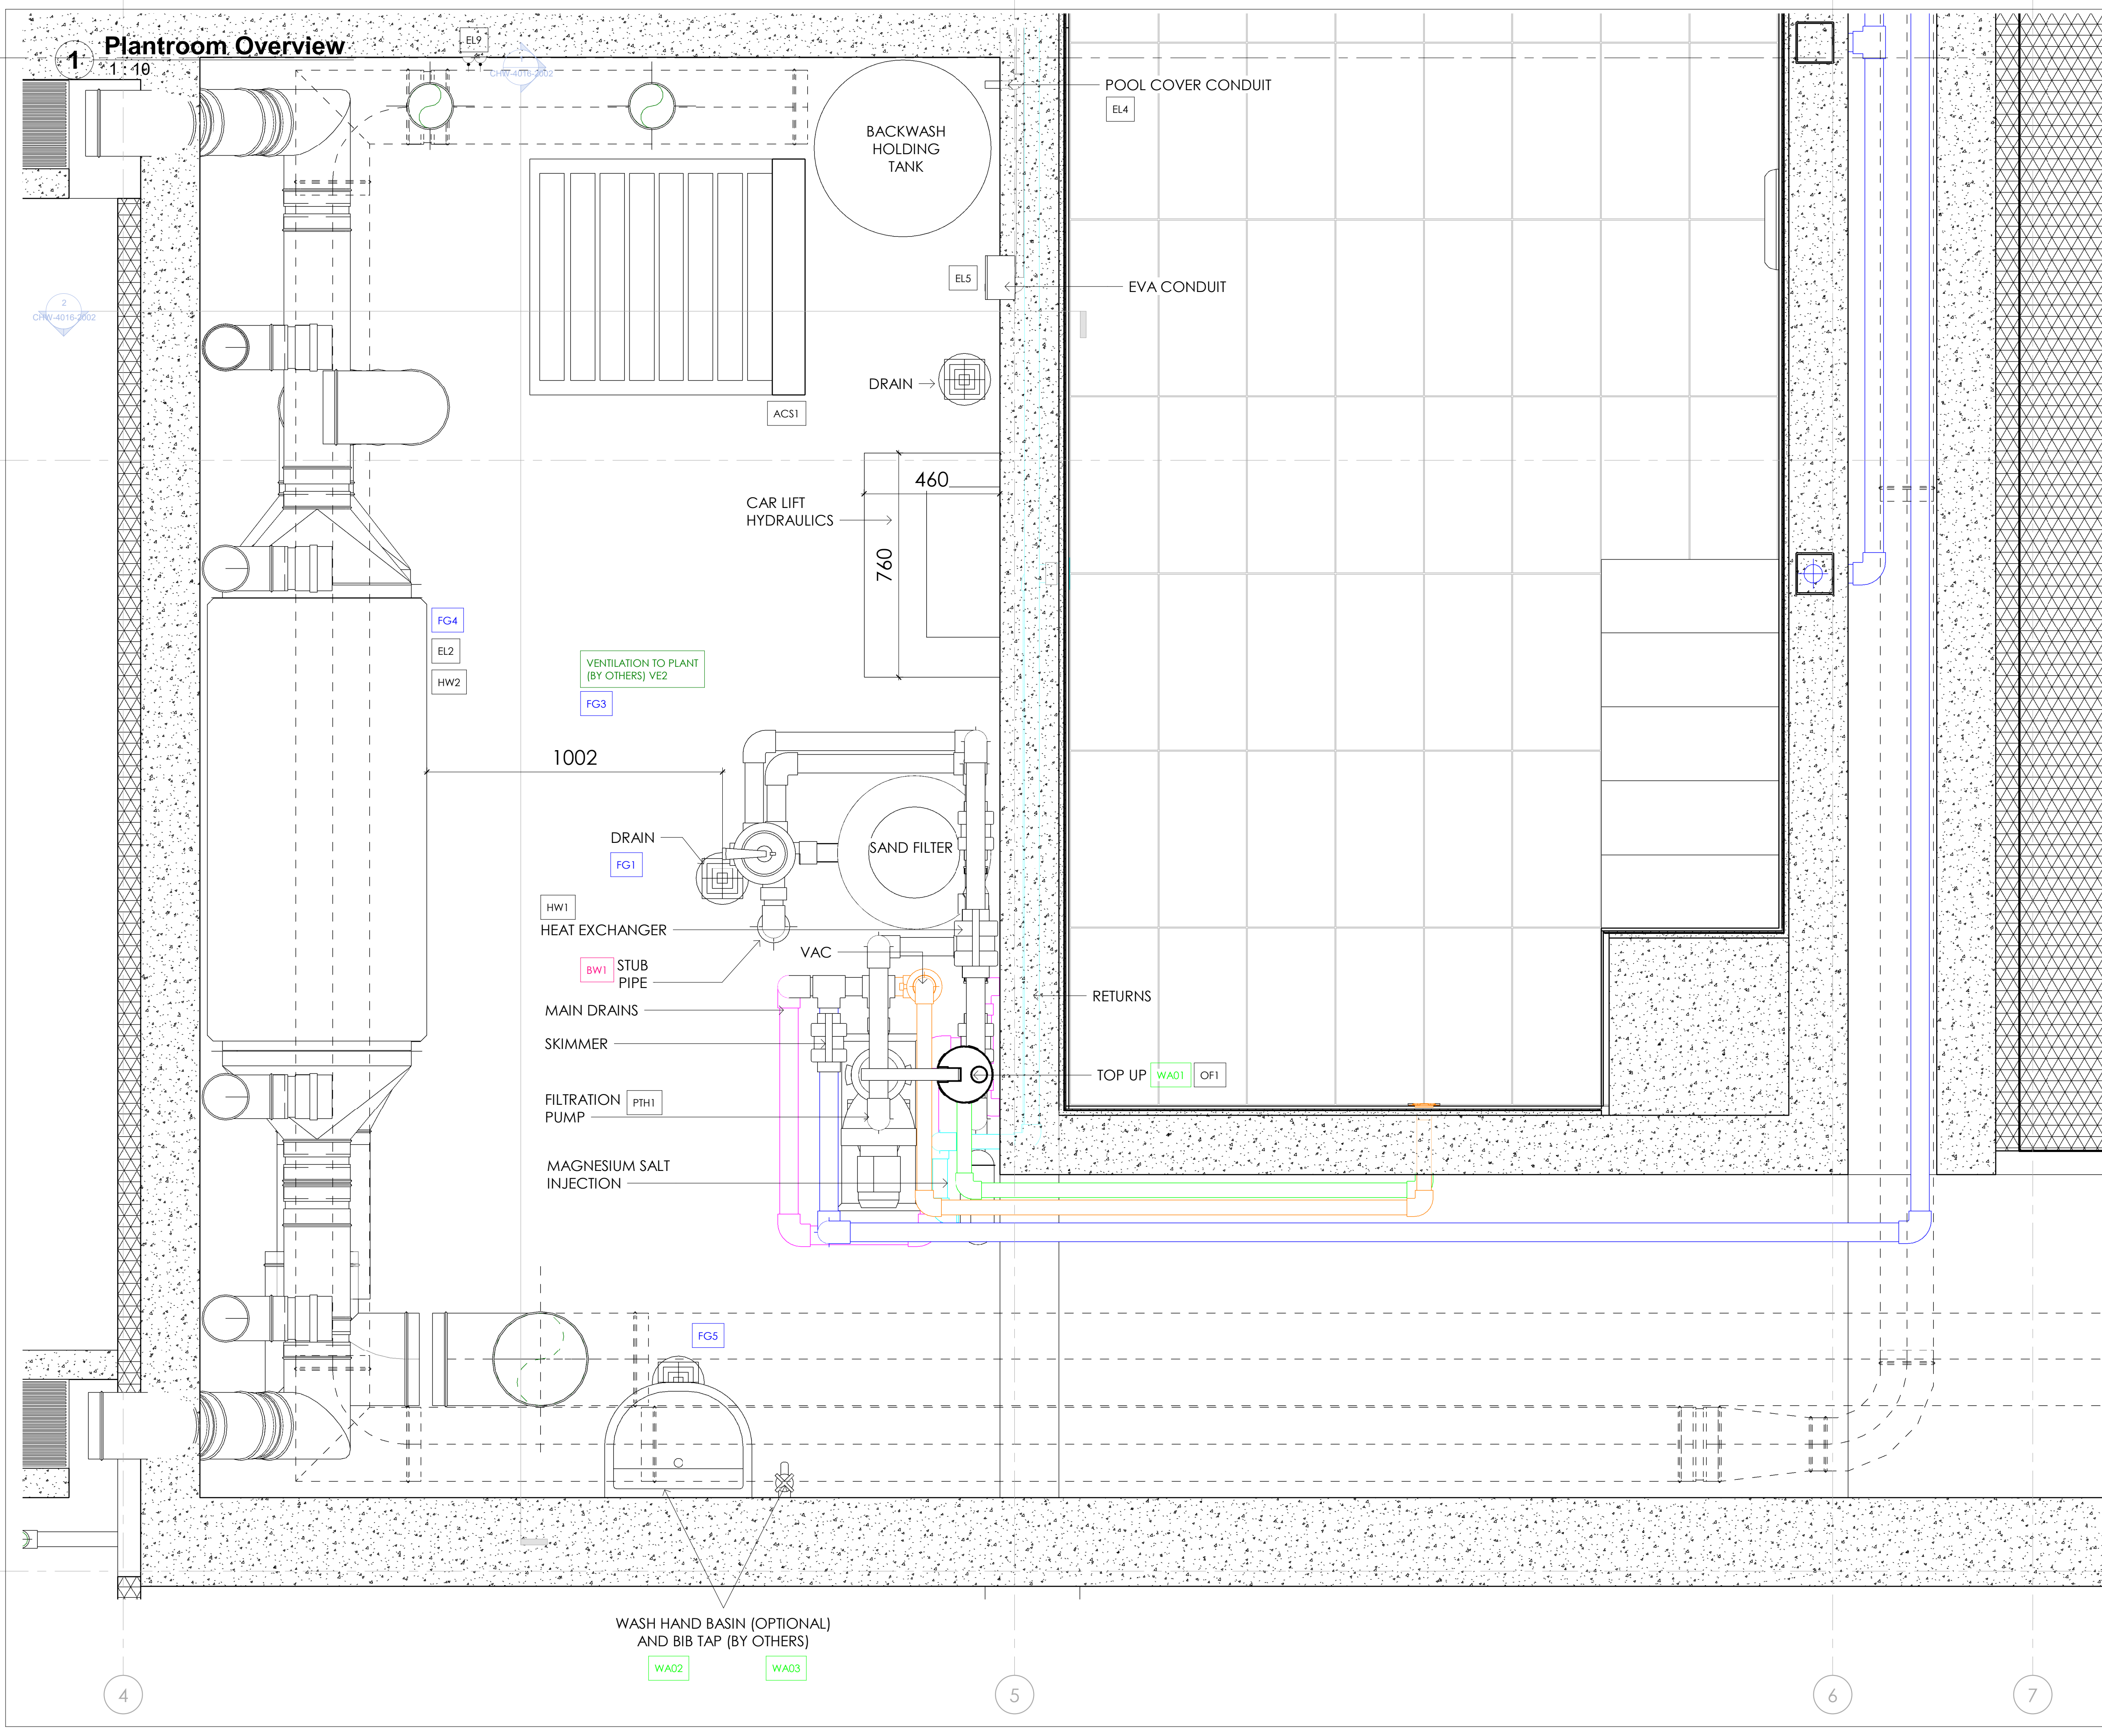

GENERAL MEP REQUIREMENTS

EL1	EL3	EL6	EL7
EL8	EL10	VE1	VE2

Revision History	Date	#
Updated GA	14/09/2025	P01
Pool Depth Change	01/03/2025	P02
SE Changes	07/03/2025	P03
For Construction	12/03/2025	C1
Updated as per SE	23/03/2025	C2

Project Name:
Farmhouse
Project Number:
4016

Drawing Reference:
Plantroom Overview

Issue:	Size:
For review and comments	A1
Date: 26/05/2025 17:09:22	Scale: As Shown
Drawn by : OE	Checked by: AP



Drawing Number:
CHW-4016-2001
Revision #:
C2

DO NOT SCALE DRAWINGS.
ALL MEASUREMENTS AND LEVELS TO BE CHECKED
AND VERIFIED ON SITE. ANY DISCREPANCIES MUST
BE POINTED-OUT TO PAOLO CASTELLI SPA FOR
CLARIFICATION BEFORE PROCEEDING.

THE DRAWING IS PROPERTY OF CHESHIRE
WELLNESS REPRODUCTION IS PROHIBITED.



CHESHIRE WELLNESS
Ronald House,
Clayhill Industrial Park,
Neston,
Cheshire,
CH64 3TA,
Tel: 01513363417.
Fax: 01513668671.
Email: sales@cheshirewellness.co.uk.
Web: www.cheshirewellness.co.uk.

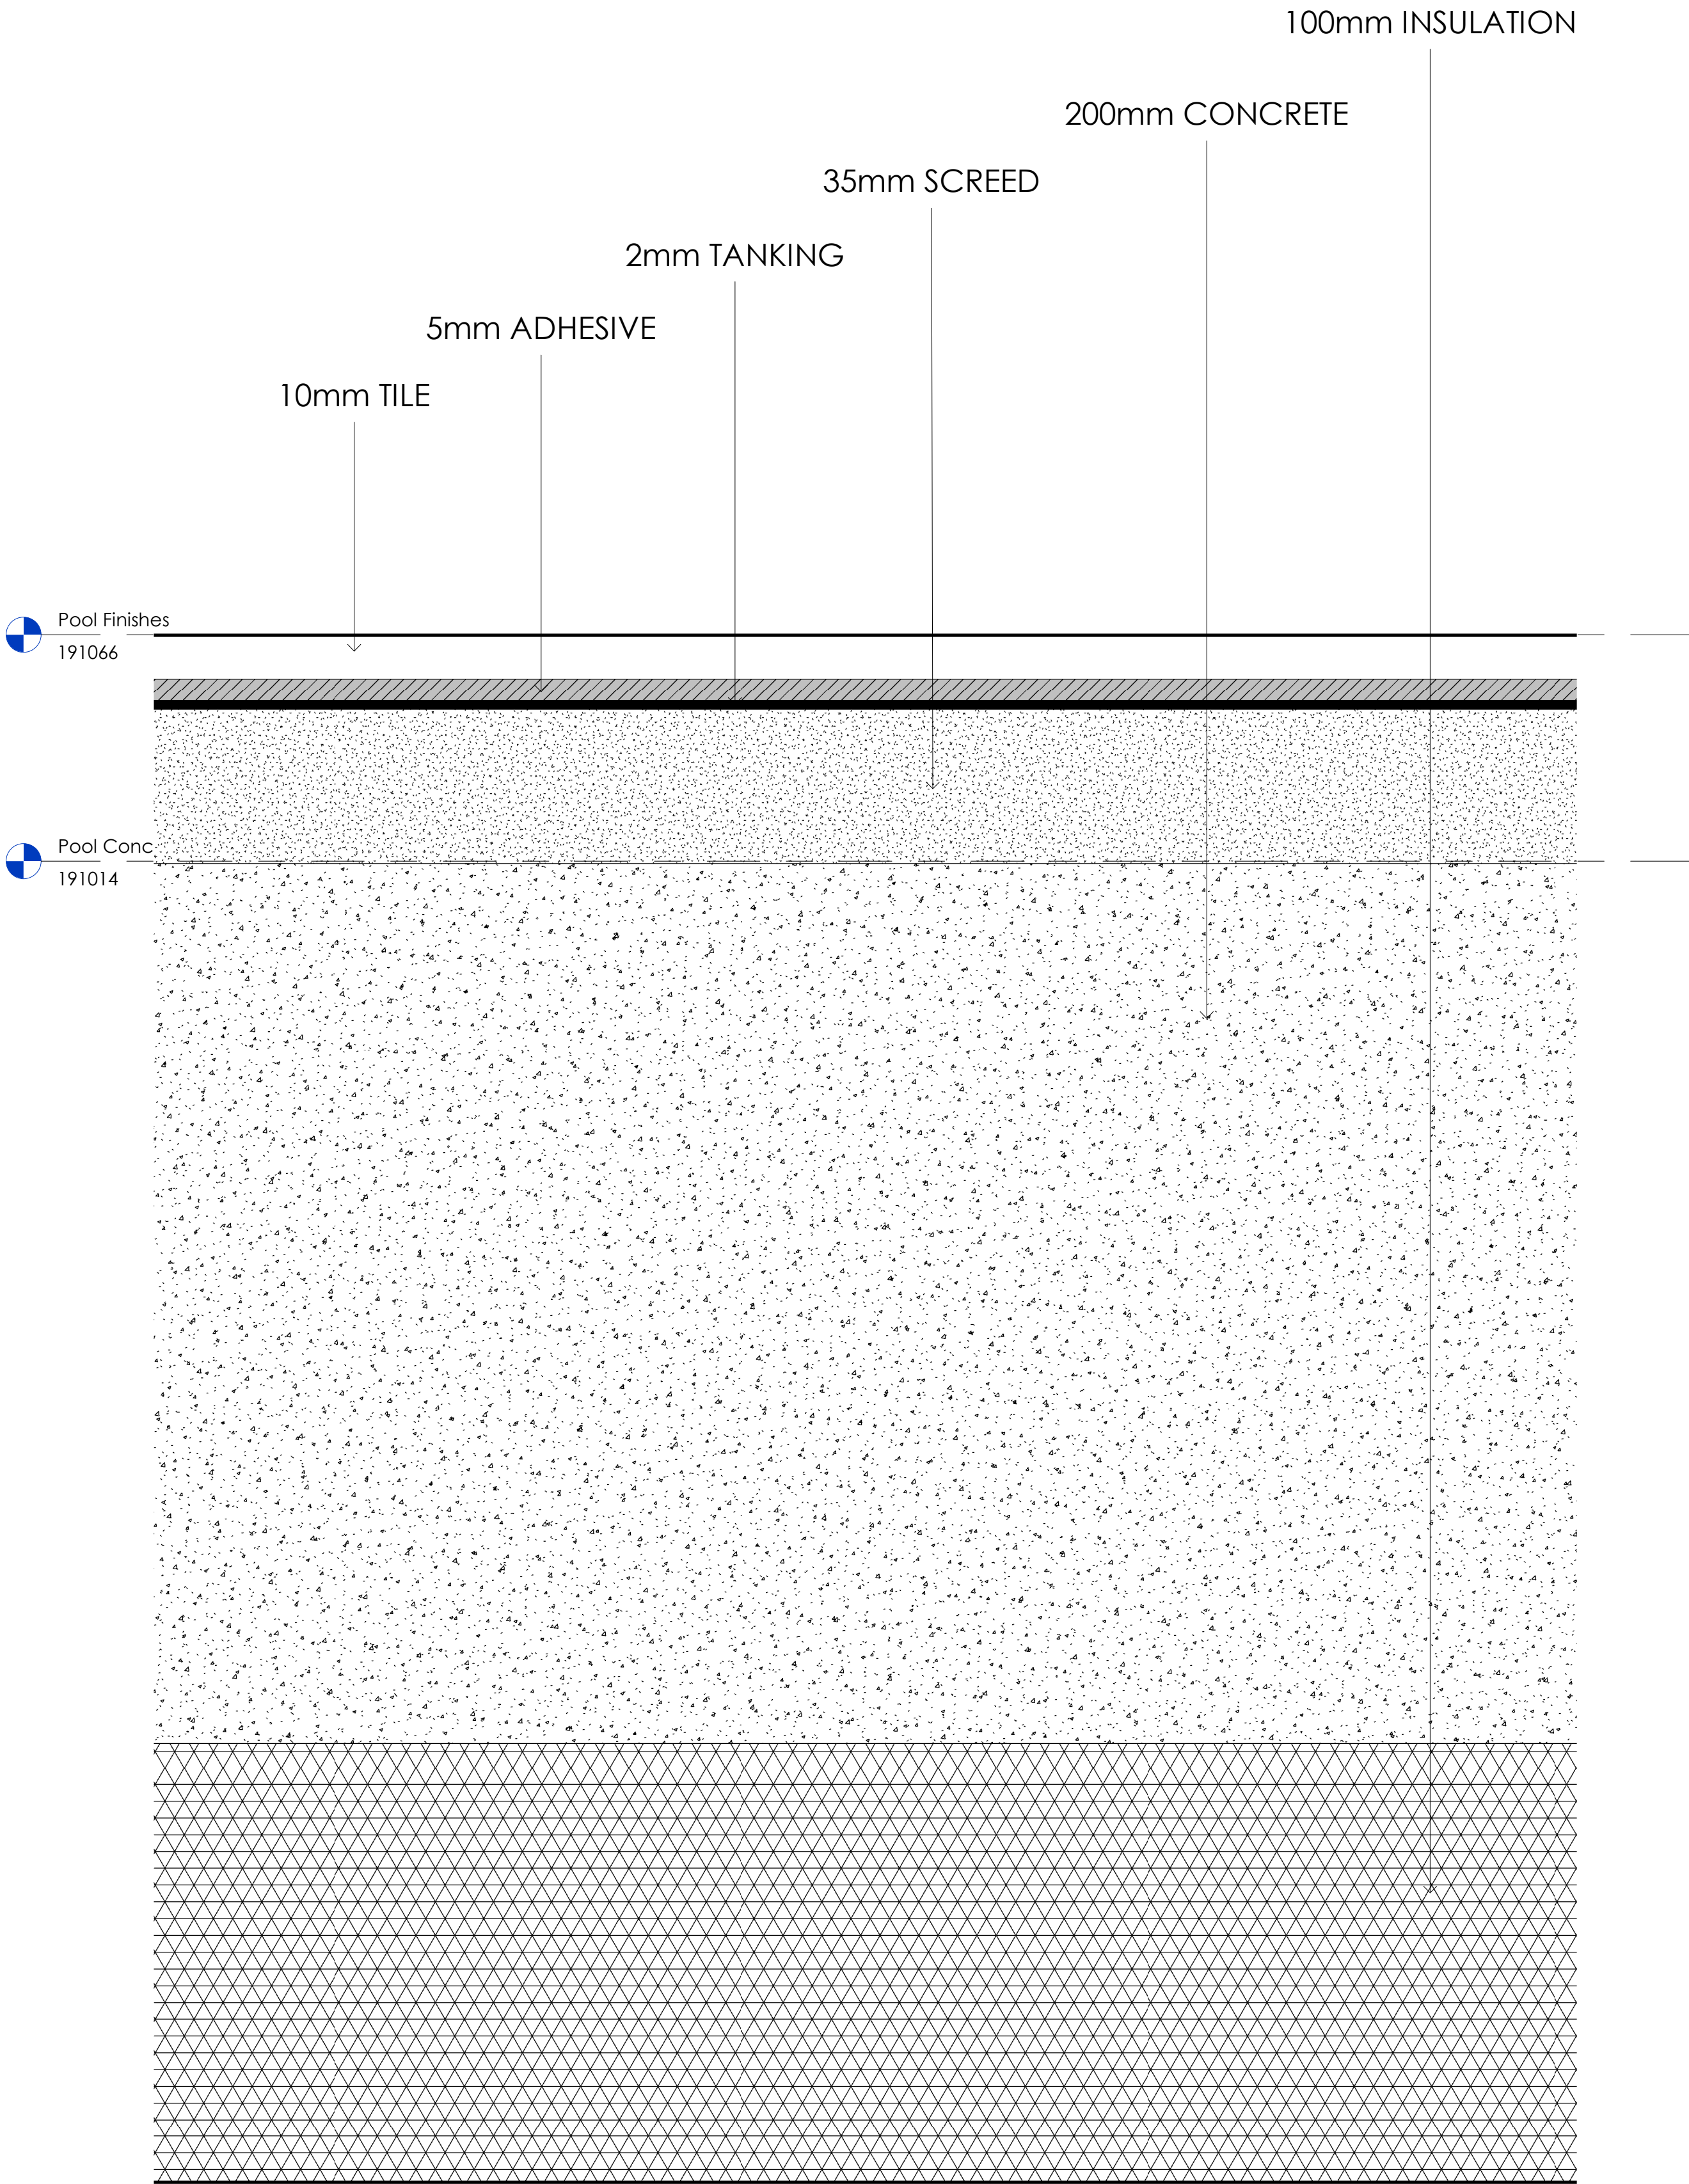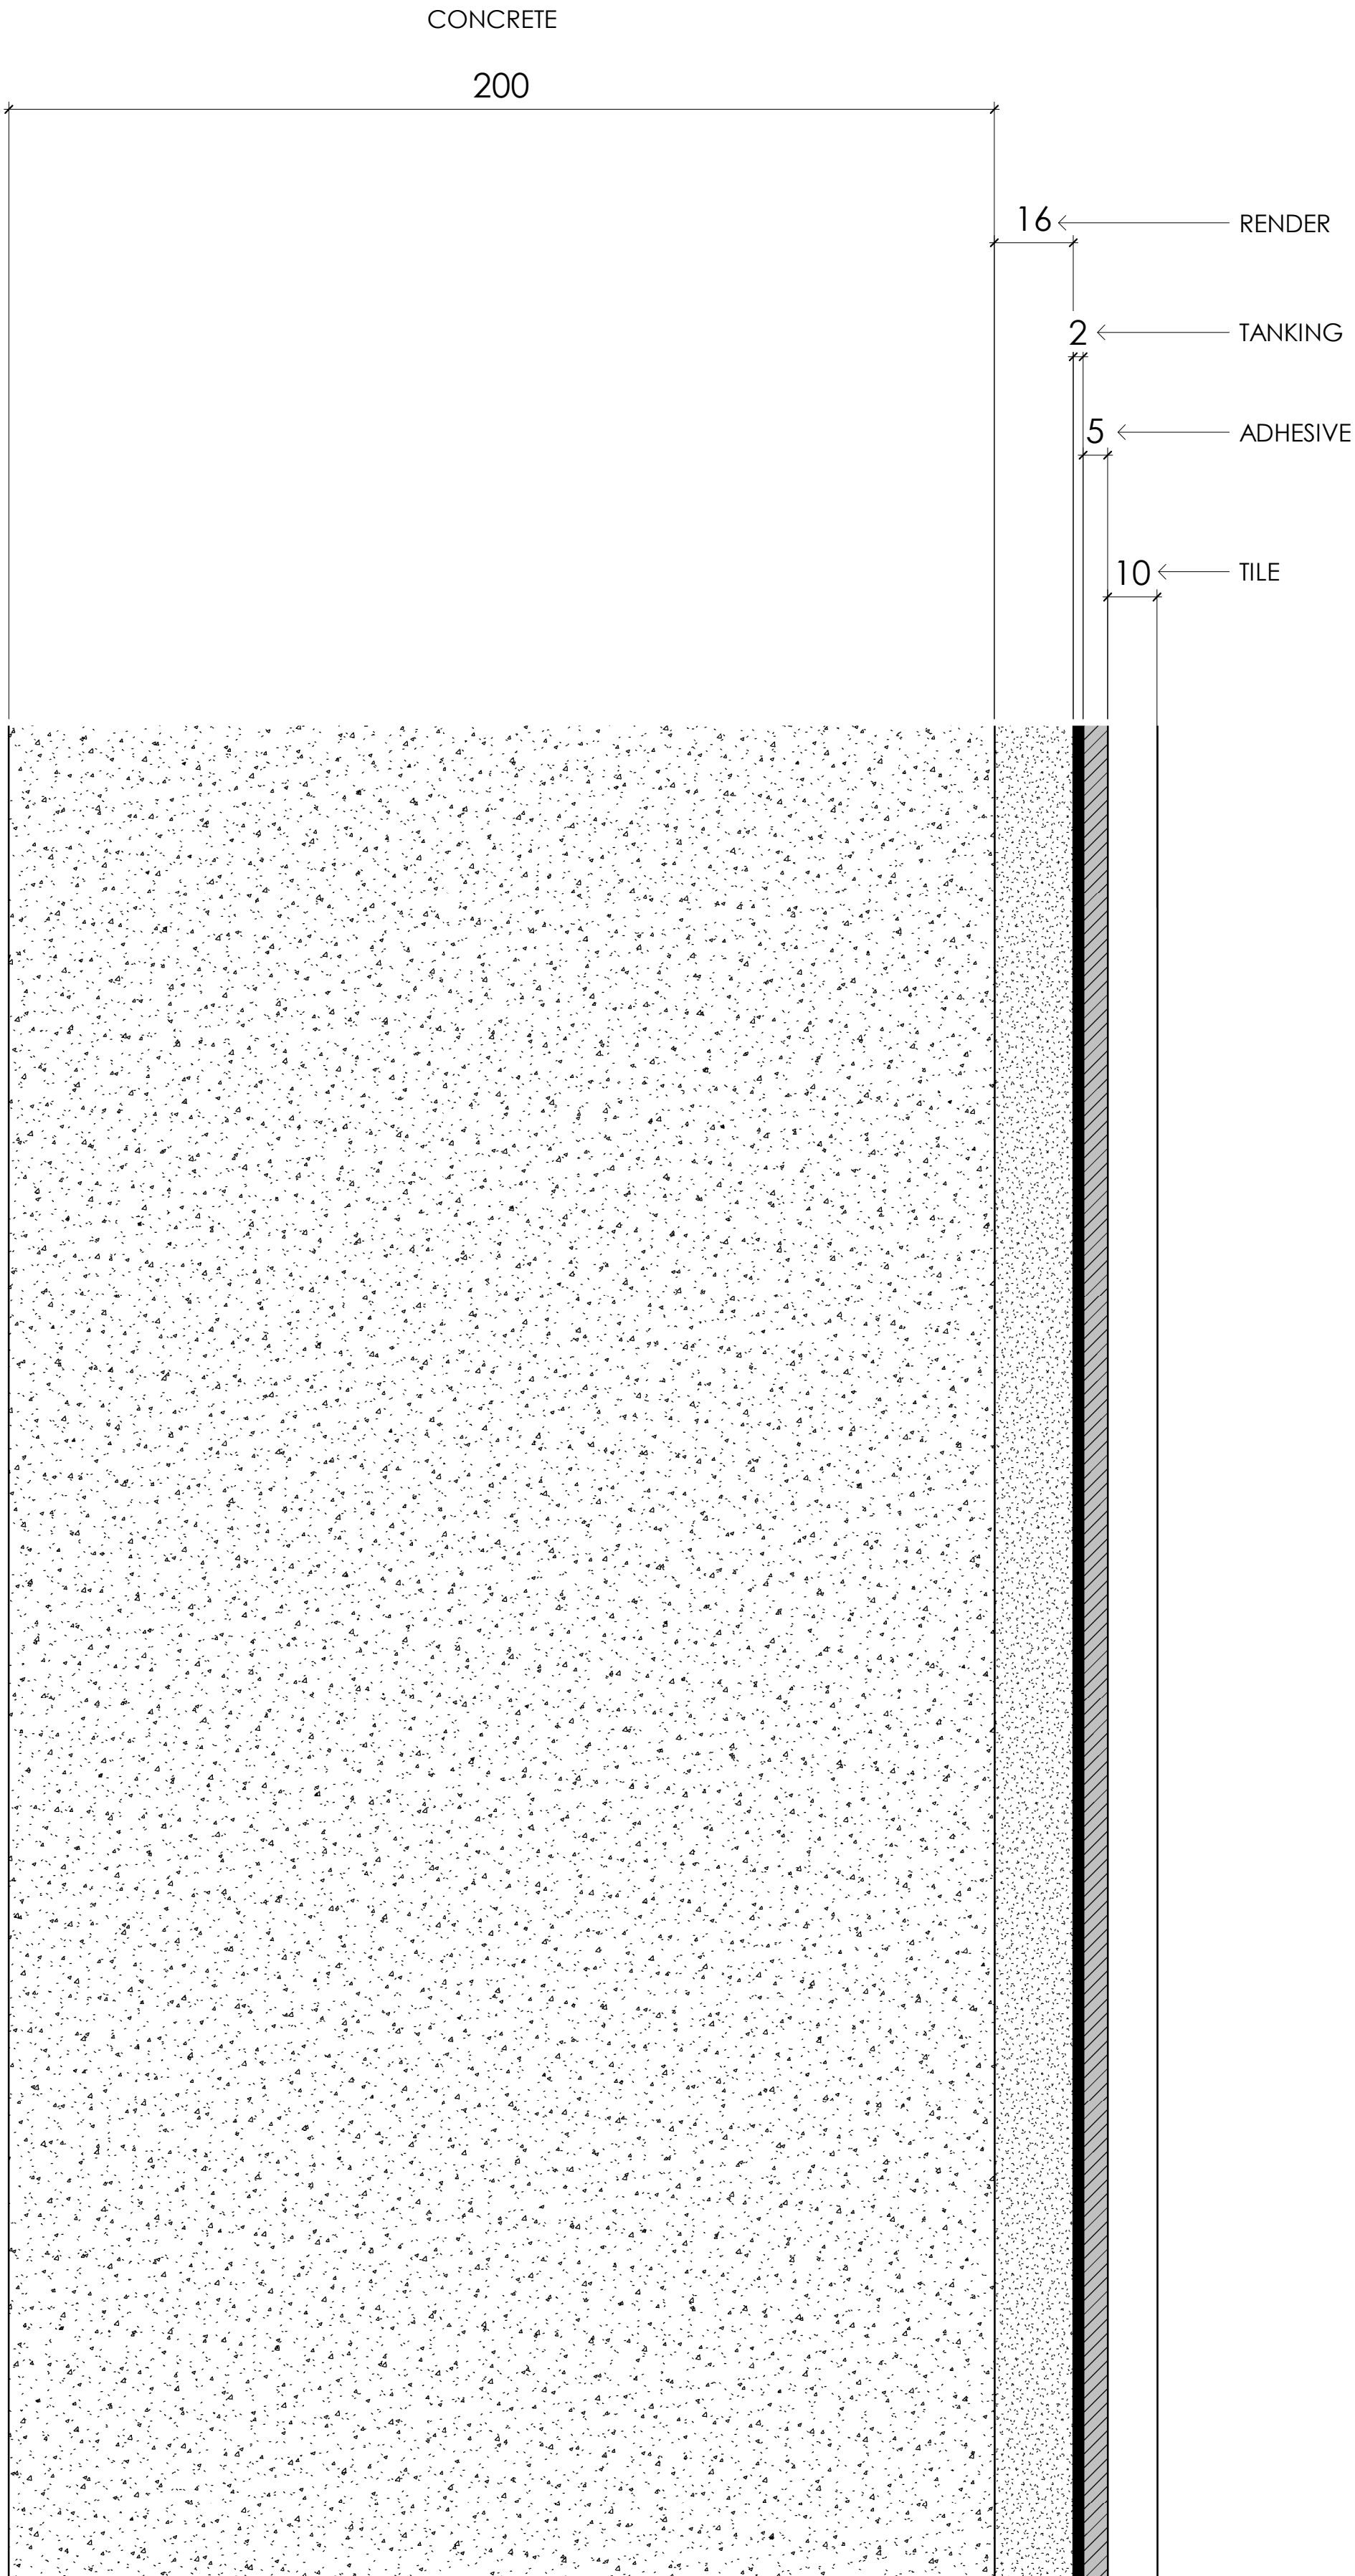

Pool Finishes
191066

Pool Conc
191014

Revision History	Date	#

Project Name: Farmhouse	
Project Number: 4016	
Drawing Reference: Material Details	
Issue:	Size:
For review and comments	A1
Date: 26/05/2025 17:14:05	Scale: As Shown
Drawn by : OE	Checked by: Checker

Drawing Number: CHW-4016-2004

DO NOT SCALE DRAWINGS.
ALL MEASUREMENTS AND LEVELS TO BE CHECKED
AND VERIFIED ON SITE. ANY DISCREPANCIES MUST
BE POINTED-OUT TO PACLO CASTELLI SPA FOR
CLARIFICATION BEFORE PROCEEDING.

THE DRAWING IS PROPERTY OF CHESHIRE
WELLNESS REPRODUCTION IS PROHIBITED.



CHESHIRE WELLNESS
Ronald House,
Clayhill Industrial Park,
Neston,
Cheshire,
CH64 3TA,
Tel: 01513363417.
Fax: 01513668671.
Email: sales@cheshirewellness.co.uk.
Web: www.cheshirewellness.co.uk.