


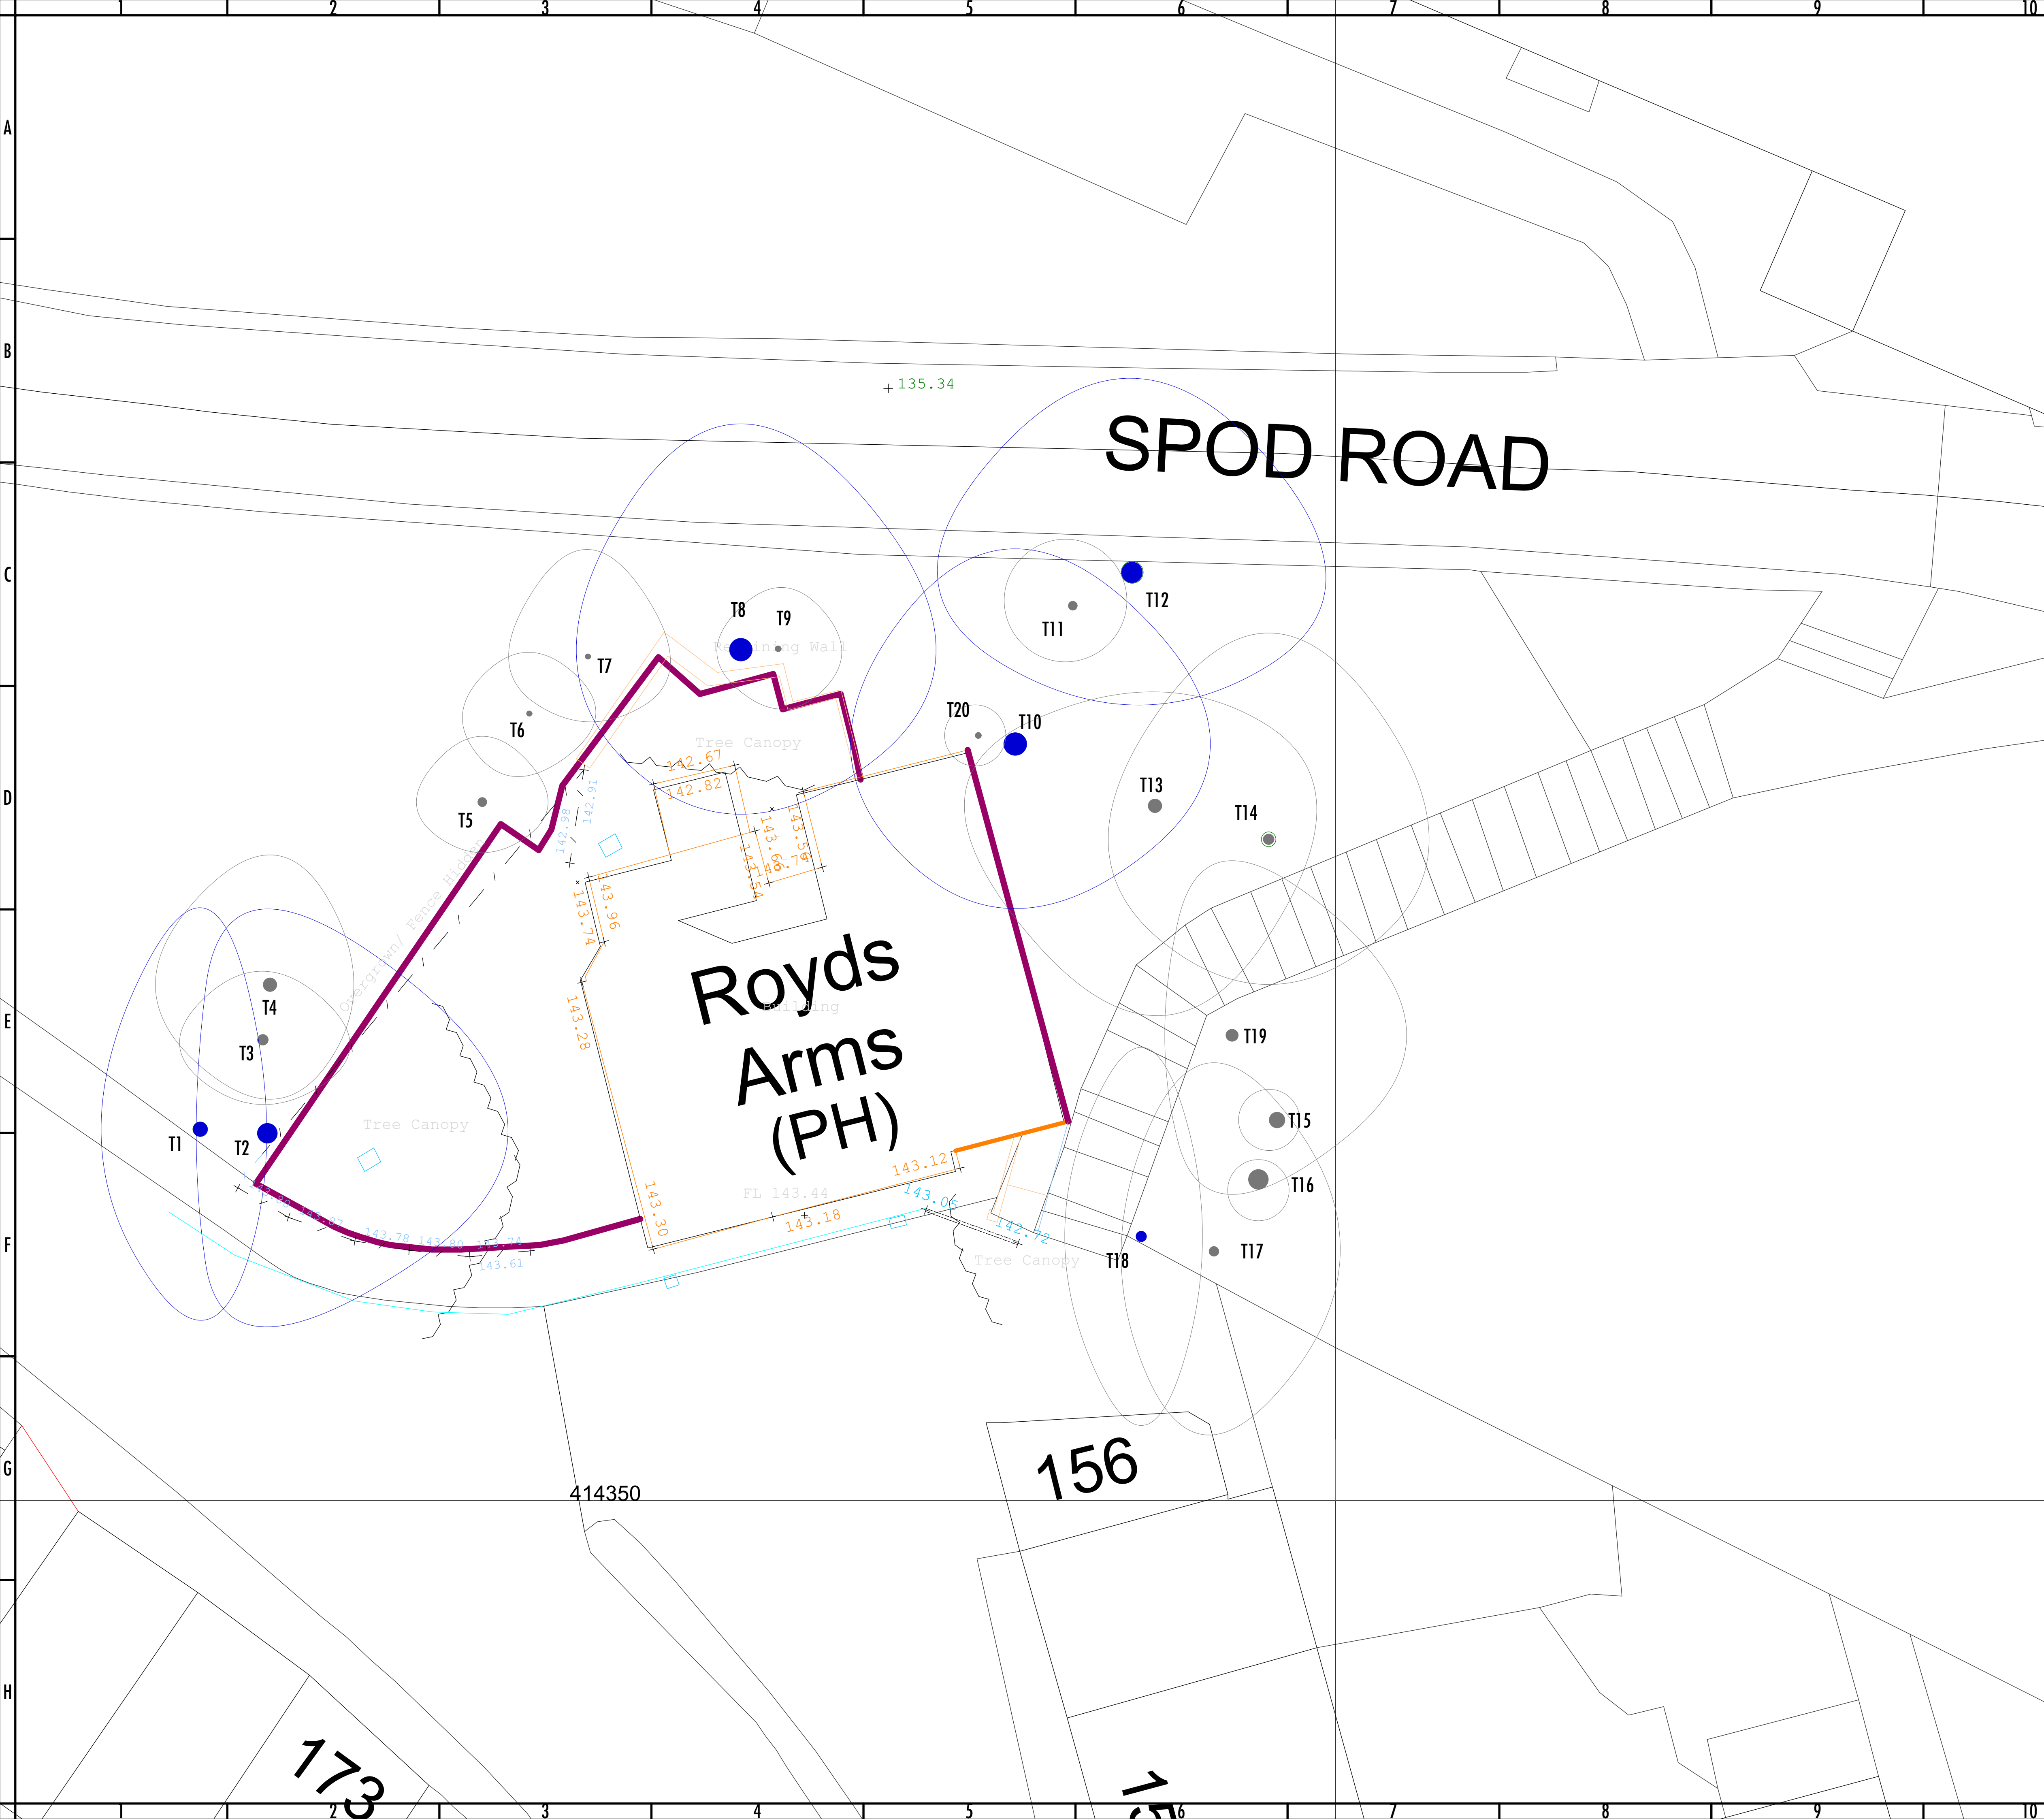

No.	Date	Appr	Revision Notes	
			Category U Retained	
			Category U Removed	
			Category A Retained	
			Category A Removed	
			Category B Retained	
			Category B Removed	
			Category C Retained	
			Category C Removed	
			Ground Protection	
			Barrier Protection	
			Cellular Confinement System	
			Specialist foundation	
			Root Protection Area Retained	
			Root Protection Area Felled	

No.	Date	Issue Notes	

Design Firm	Arbconsultants Ltd Myerscough College Bilsborrow PR3 0RY		
Consultant	Dr John Graham		
Project Title	BS5837 2012 AIA		
Sheet Title	[Appendix 3 Tree Survey Plan]		
Project Manager Avnish Panchal	Project ID Royd		
Drawn By JG	Scale 1:100 @ A1		
Reviewed By CR	Sht-2 _____ of _____ 4		
Date Date			
CAD File Name Avnish			