



C:\pwwork\london\02\ext_ng\079253\0113679\IMNW000100-JAC-ZZ-4B0-DR-PL-0007.dwg - 12/09/2025 13:44:35 - Gale - NicolaGreenwood

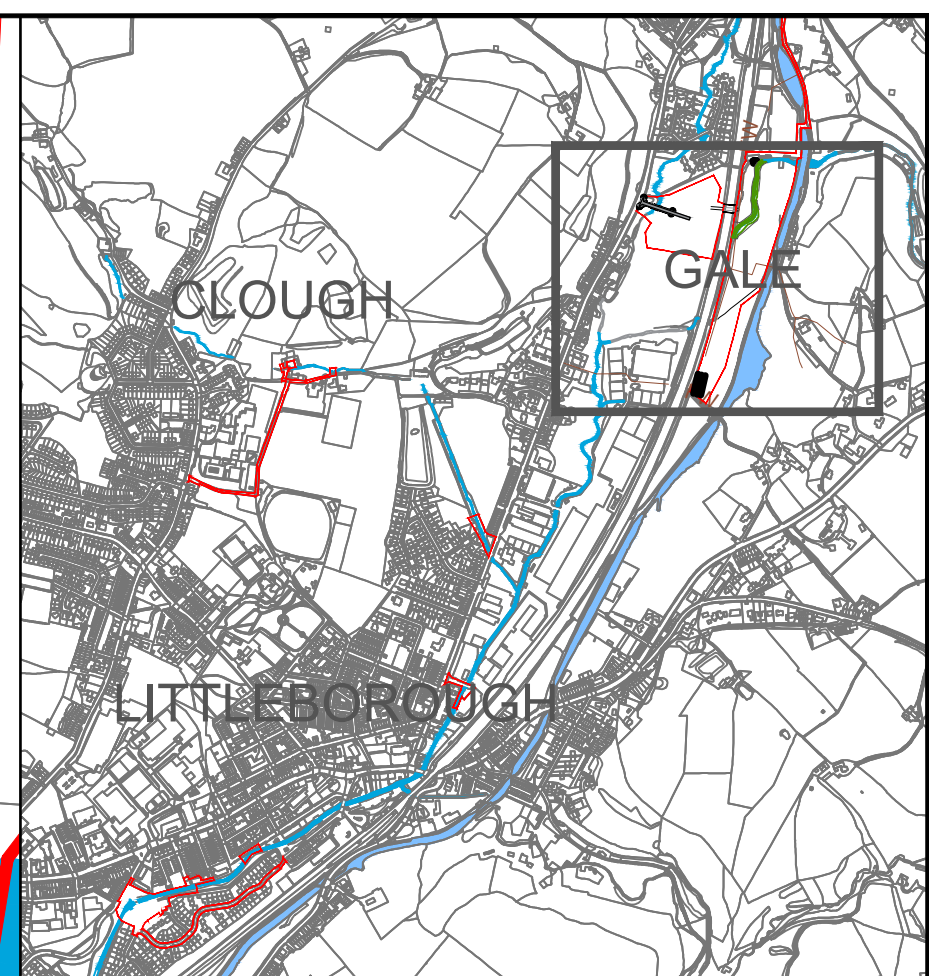

- Application boundary
- Site compound

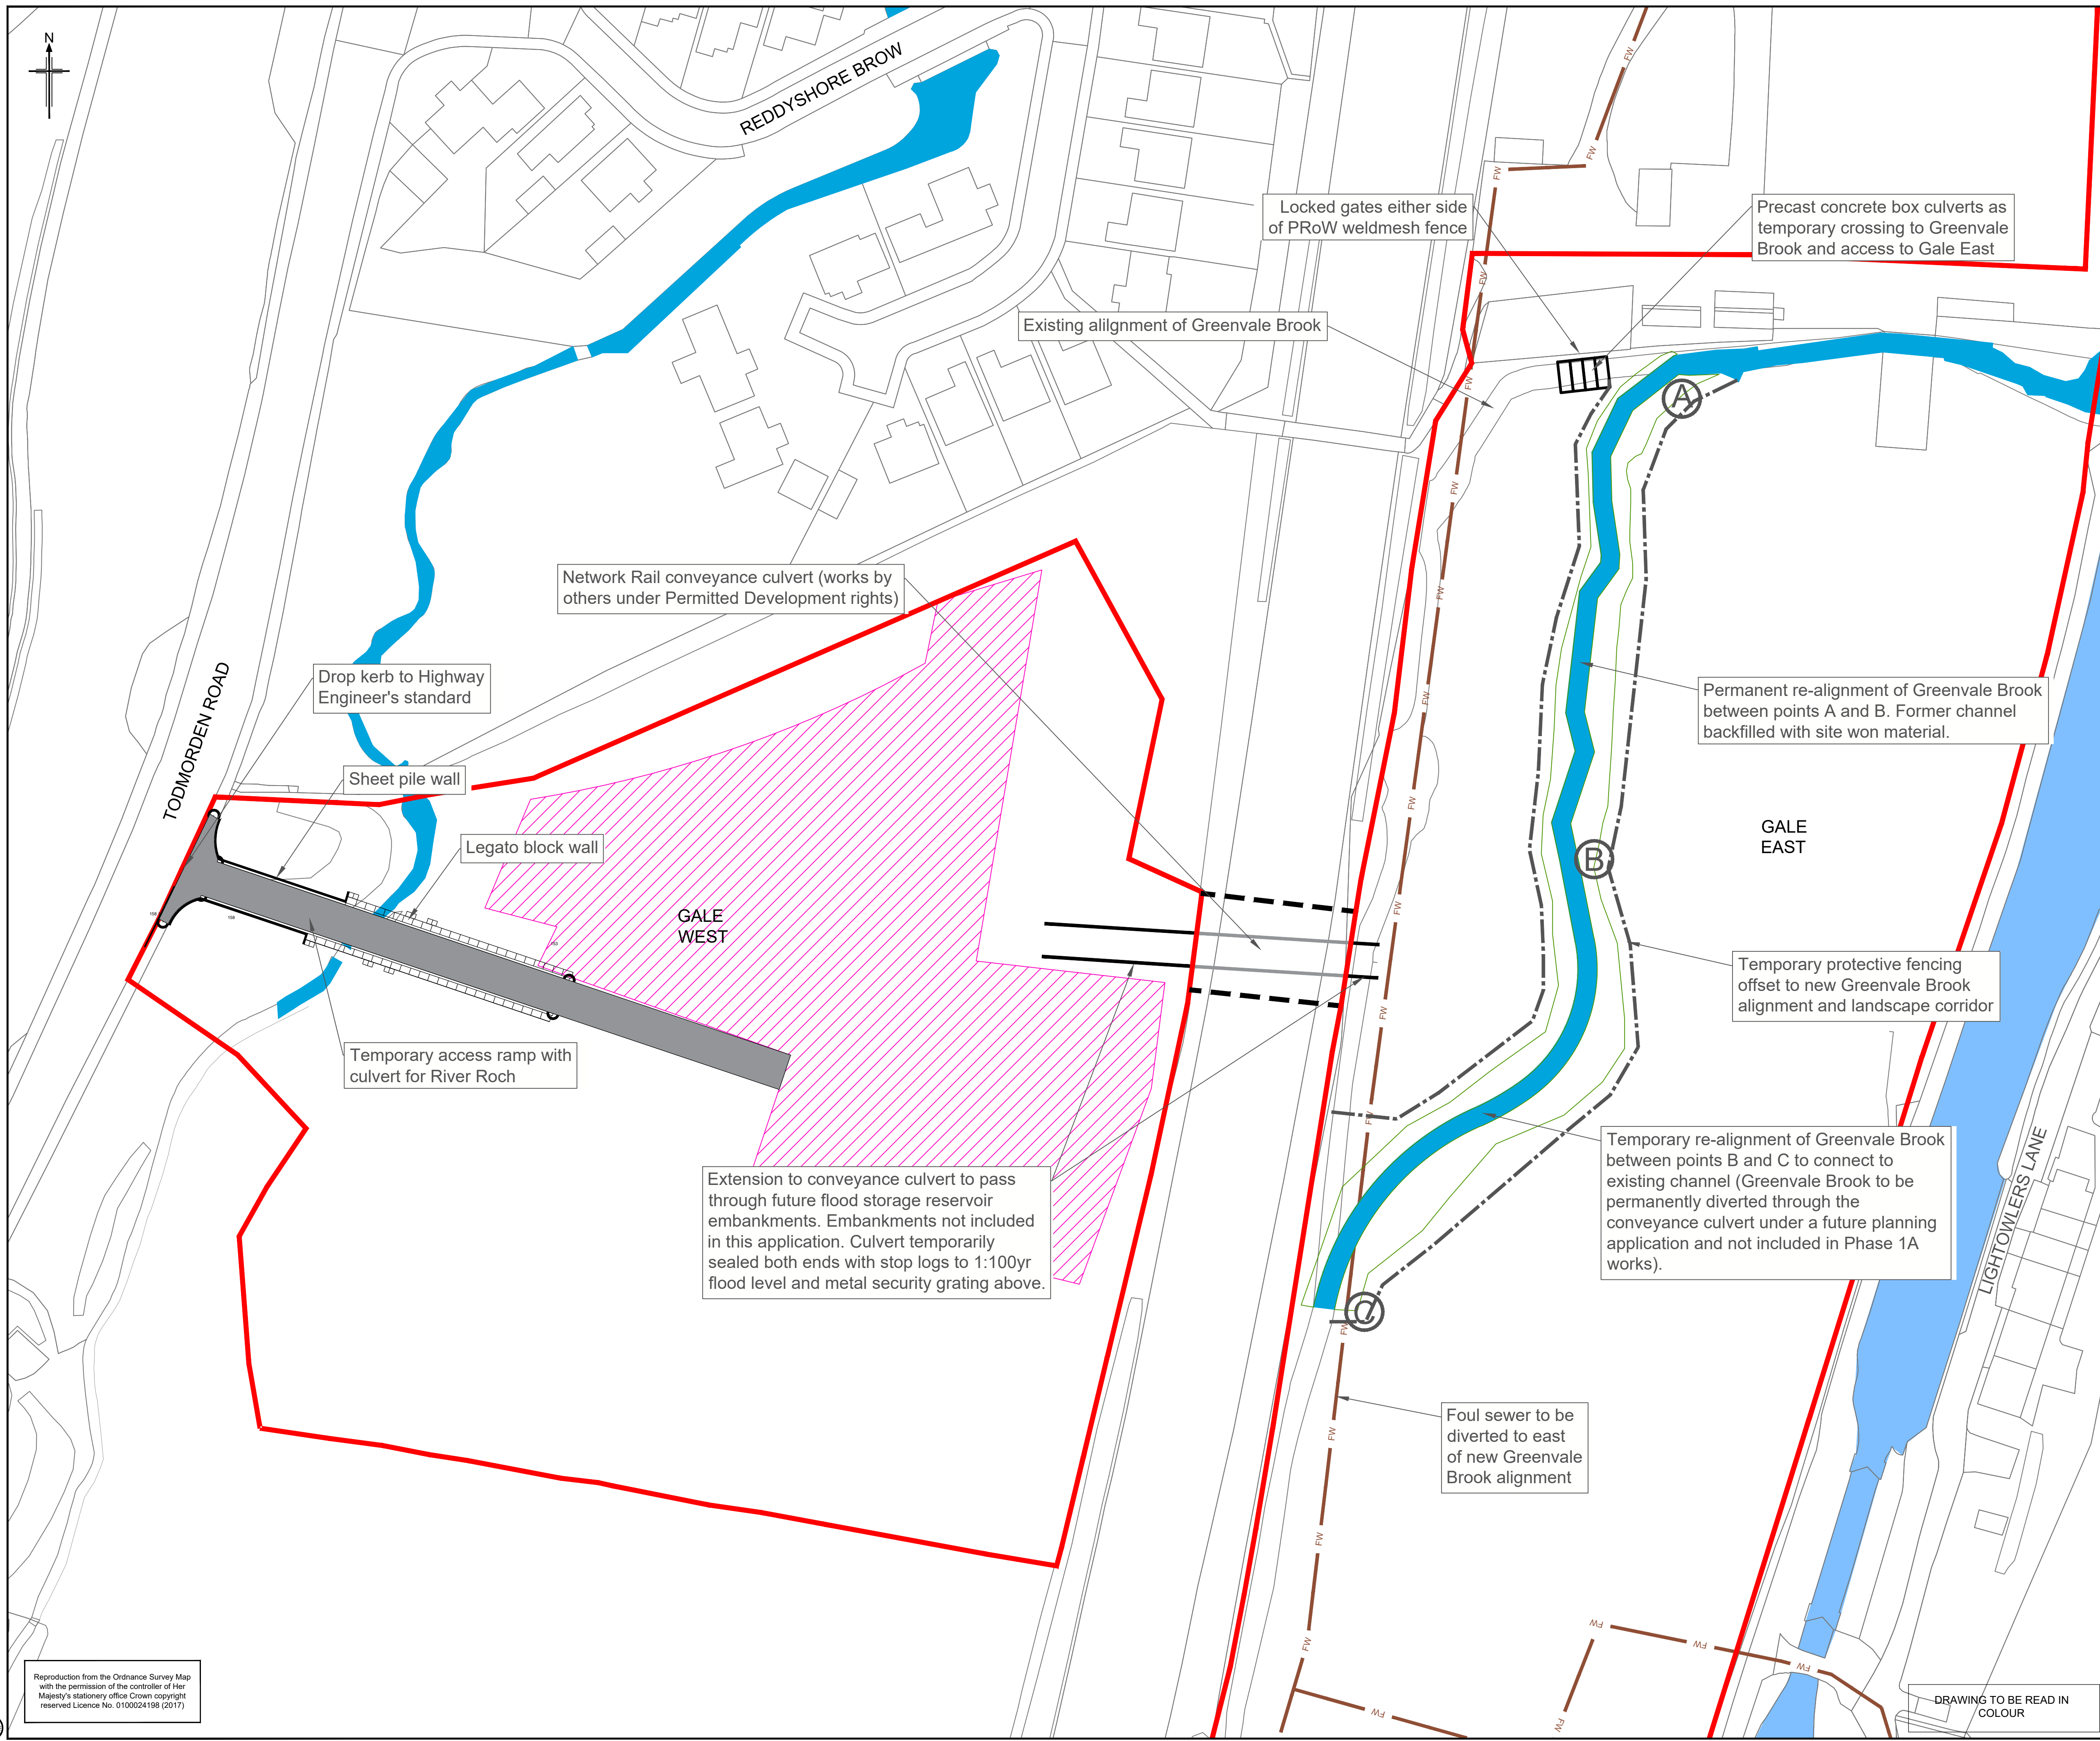

C07	21/01/20	Planning submission (EA comment update)	GR	AR	MB	PT
C06	17/01/20	Additional Information	GR	AR	MB	PT
C05	09/01/20	Planning Submission	NG	AR	MB	PT
P04	28/11/19	Scheme split into 2 Phases	NG	AR	MB	PT
C03	06/03/19	Amended Annotation - initial RBC comment	AF	AR	MB	PT
C02	03/12/18	Planning Submission	AF	GR	SL	PT
Rev	Rev. Date	Purpose of revision	Drawn	Checked	Rev'd	Apprv'd

JACOBS
5 First Street, Manchester M15 4GU
Tel +44 (0)161 235 6000 Fax +44(0)161 235 6001
www.Jacobs.com

Client		
Project	ROCHDALE & LITTLEBOROUGH FRMS PHASE 1A - LITTLEBOROUGH	
Drawing title	General Arrangement - Engineering Sheet 2 of 4 Gale	
Drawing status	A4	
Scale	1:500@A1, 1:1000@A3	DO NOT SCALE
Jacobs No.	B228P008	Rev C07
Client no.	IMNW000100	
Drawing number	IMNW000100-JAC-ZZ-4B0-DR-PL-0007	

Reproduction from the Ordnance Survey Map with the permission of the controller of Her Majesty's stationery office Crown copyright reserved Licence No. 0100024198 (2017)

© Copyright 2018 Jacobs U.K. Limited. The concepts and information contained in this document are the property of Jacobs. Use or copying of this document in whole or in part without the written permission of Jacobs constitutes an infringement of copyright. Limitation: This drawing has been prepared on behalf of, and for the exclusive use of, Jacobs' Client, and is subject to, and issued in accordance with, the provisions of the contract between Jacobs and the Client. Jacobs accepts no liability or responsibility whatsoever for, or in respect of, any use of, or reliance upon, this drawing by any third party.

DRAWING TO BE READ IN COLOUR