


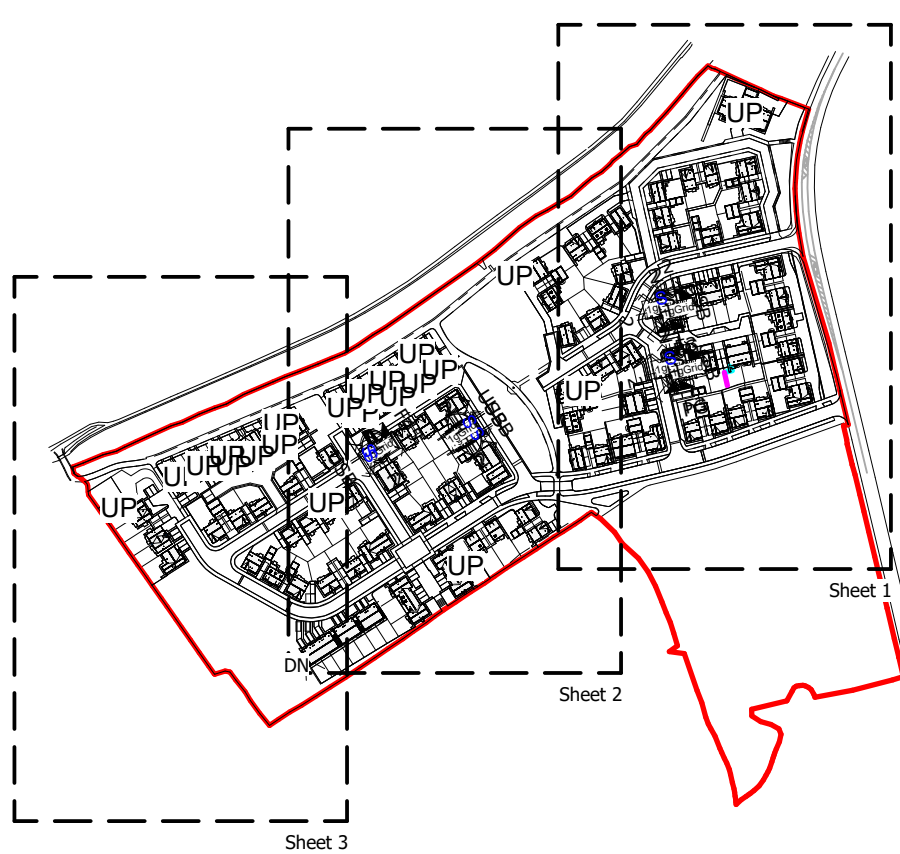

Key Plan

Boundary Treatments Key

- F1 900mm Dry Stone Wall
- F2 1200mm Timber Post & Rail Fencing (27m mesh around headlands)
- F3 1200mm Timber Feather Edge Fencing
- F4 1500mm Timber Feather Edge Fencing
- F5 1800mm Timber Feather Edge Fencing
- F6 1800mm Timber Feather Edge Fencing (1500mm Feather Edge, 300mm Timber)
- F7 1800mm Timber Feather Edge Fencing
- F8 1800mm Timber Feather Edge Fencing
- F9 1800mm Timber Feather Edge Fencing
- F10 1800mm Timber Feather Edge Fencing

Boundary Treatments Key (Retained)

- F2a 1200mm Timber Feather Edge Fencing - Steel Duraposts (1200mm Timber Feather Edge, 300mm Gravel Board)
- F3a 1800mm Timber Feather Edge Fencing - Steel Duraposts (1500mm Timber Feather Edge, 300mm Gravel Board)
- F4a 2100mm Timber Feather Edge Fencing - Steel Duraposts (1800mm Timber Feather Edge, 300mm Gravel Board)
- F5a 2400mm Timber Feather Edge Fencing - Steel Duraposts (1800mm Timber Feather Edge, 2x 300mm Gravel Board)
- F6a 2300mm Timber Feather Edge Fencing - Steel Duraposts (2000mm Timber Feather Edge, 300mm Gravel Board)
- F8a 2600mm Timber Feather Edge Fencing - Steel Duraposts (2000mm Timber Feather Edge, 2x 300mm Gravel Board)

*** Note - Refer to both Engineers external works drawings & WBA plans for locations of gravel board and FOC retainment. ***

Site Layout - Boundary Treatment Plan (Sheet 2)

1 : 250



P15 16.04.25	EH	DW	Boundary details to suit fencing contractors markups
P14 25.10.24	DW	AH	Garage to Plot 34 re-instated
P13 23.10.24	DW	AH	Garage to Plot 34 removed
P12 04.10.24	DW	AH	Paving/fencing updated to avoid clashes with in-fold objects
P11 11.07.24	DW	AH	Updated in line with comments received
P10 05.03.24	DW	AH	Minor tweaks to fence positions in line with previous revision
P9 27.02.24	DW	AH	Plot 34 Garage and Gibson wall reinstatement positions updated in line with markups received from CPV
P8 28.11.23	DW	AH	Plotting to plots 32 and 33 amended in line with engineers levels amendments
P7 23.10.23	DW	AH	Updated in line with client comments
P6 06.10.23	DW	AH	Gardens Updated
P5 25.09.23	DW	AH	Updated in line with client comments
P4 05.09.23	MAI	DW	Site entrance, retaining walls, FOC & Gravel Boards updated to suit engineers latest plan. Key updated.
P3 14.08.23	KH	HT	Acoustic Fencing added
P2 12.07.23	DW	HT	900mm hoop top railings added
P1 18.07.23	DW	HT	Updated with comments from Countryside Partnerships

Rev:	Date:	Drawn:	Checked:	Description:
S0				Work In Progress

Hollin Gate

Site Layout - Boundary Treatment Plan (Sheet 2)

Location:
Hollingworth Road
Littleborough

Client:
Vistry Partnerships

UPLN	Originator	Zone	Level	Type	Rate	Serial/Number	Revision
HOLL-WBA-XX-XX-DR-A-20_1032							P15
Date:	Drawn:	Checked:	Scale:	Int. Job No.			
May 23	DW	RPM	As indicated	4046-001			

NATSON BATTY
ARCHITECTS

Shires House, Shires Road
Guliseley, Leeds LS20 8EU
Leeds Loughborough
T: 01943 876 665
E: enquiries@natsonbatty.com
W: www.natsonbatty.com

Note: Do not Scale from this drawing. All dimensions to be checked on site