
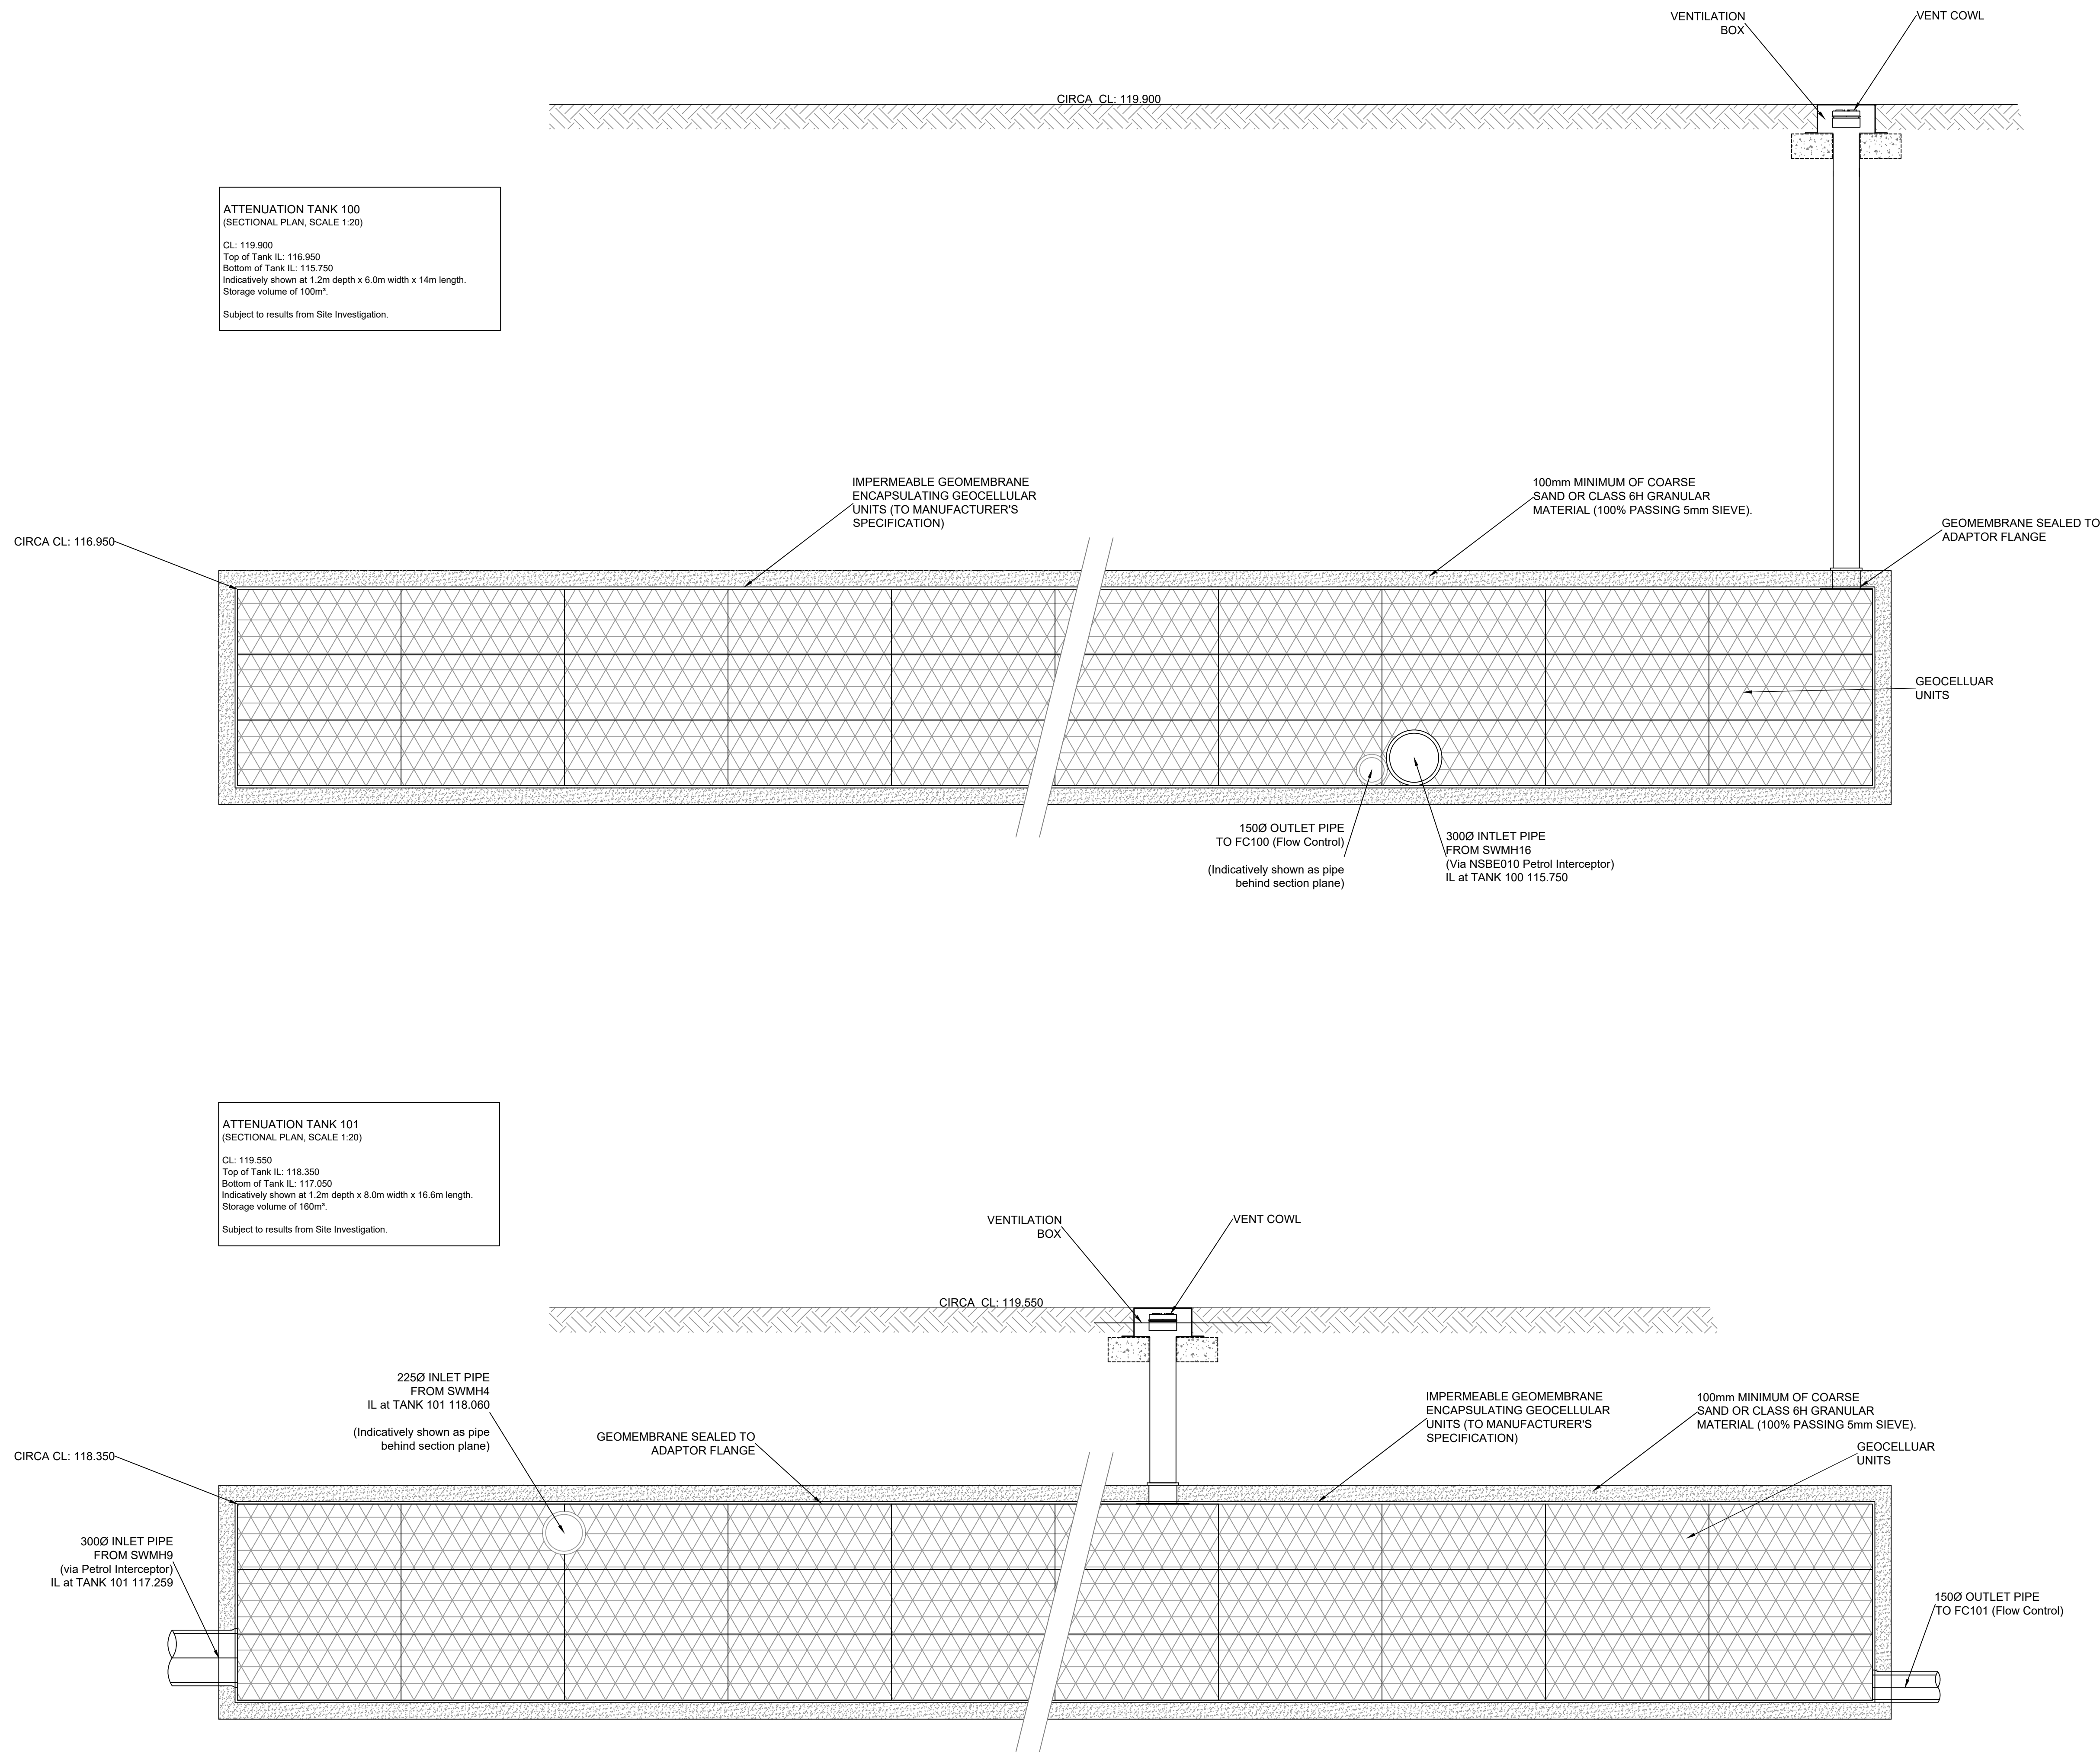


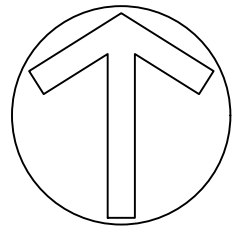

DO NOT SCALE

NOTES:

- Do not scale this drawing. All dimensions must be checked/verified on site. If in doubt ask.
- This drawing is to be read in conjunction with all relevant architects, engineers and specialists drawings and specifications.
- All dimensions in millimeters unless noted otherwise. All levels in metres unless noted otherwise.
- To be read in conjunction with Roscoe drawings FE0012-ROS-XX-XX-R-C-0100 and FE0012-ROS-XX-XX-D-C-0500.

PM	02.05.25	AY	STAGE 4 95 ISSUE FOR APPROVAL	JT	JC
PD	15.04.25	KT	STAGE 4 DRAFT ISSUE	JT	JC
PD	13.12.24	KT	UPDATED TO SUIT CLIENT COMMENTS	JT	JC
PD	02.12.24	KT	STAGE 3 ISSUE	JT	JC
REV	DATE	BY	DESCRIPTION	CHK	APP

DESIGN STATUS: **SS: SUITABLE FOR REVIEW AND ACCEPTANCE**



CLIENT: WILLMOTT DIXON

ARCHITECT: SHEPPARD ROBSON

PROJECT: HOPWOOD HALL COLLEGE
ROCHDALE

TITLE: PROPOSED ATTENUATION TANKS 1:20

SCALE @ A0:	CHECKED:	JT	APPROVED:	JC
PROJECT NUMBER:	DESIGNED:	AY	DRAWN:	KT
24365			DATE:	DEC 2024

DRAWING No:	REV:	P04
FE0012-ROS-XX-XX-D-C-0520		