
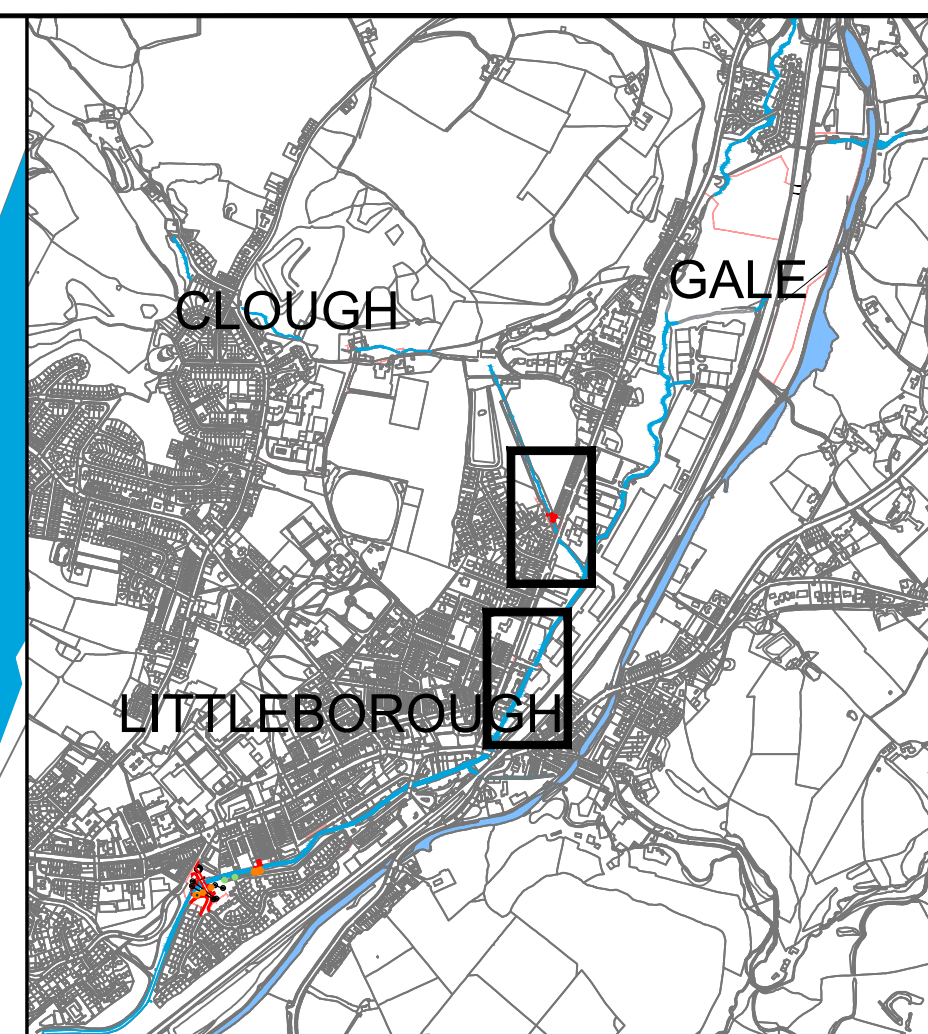


C:\pw_work\london\02\ext_ng\079253\0113679\IMNW000100-JAC-ZZ-4B0-DR-PL-7309.dwg - 27/11/2024 15:10:43 - Todmorden Rd and Foam Converters - Nicola Greenwood

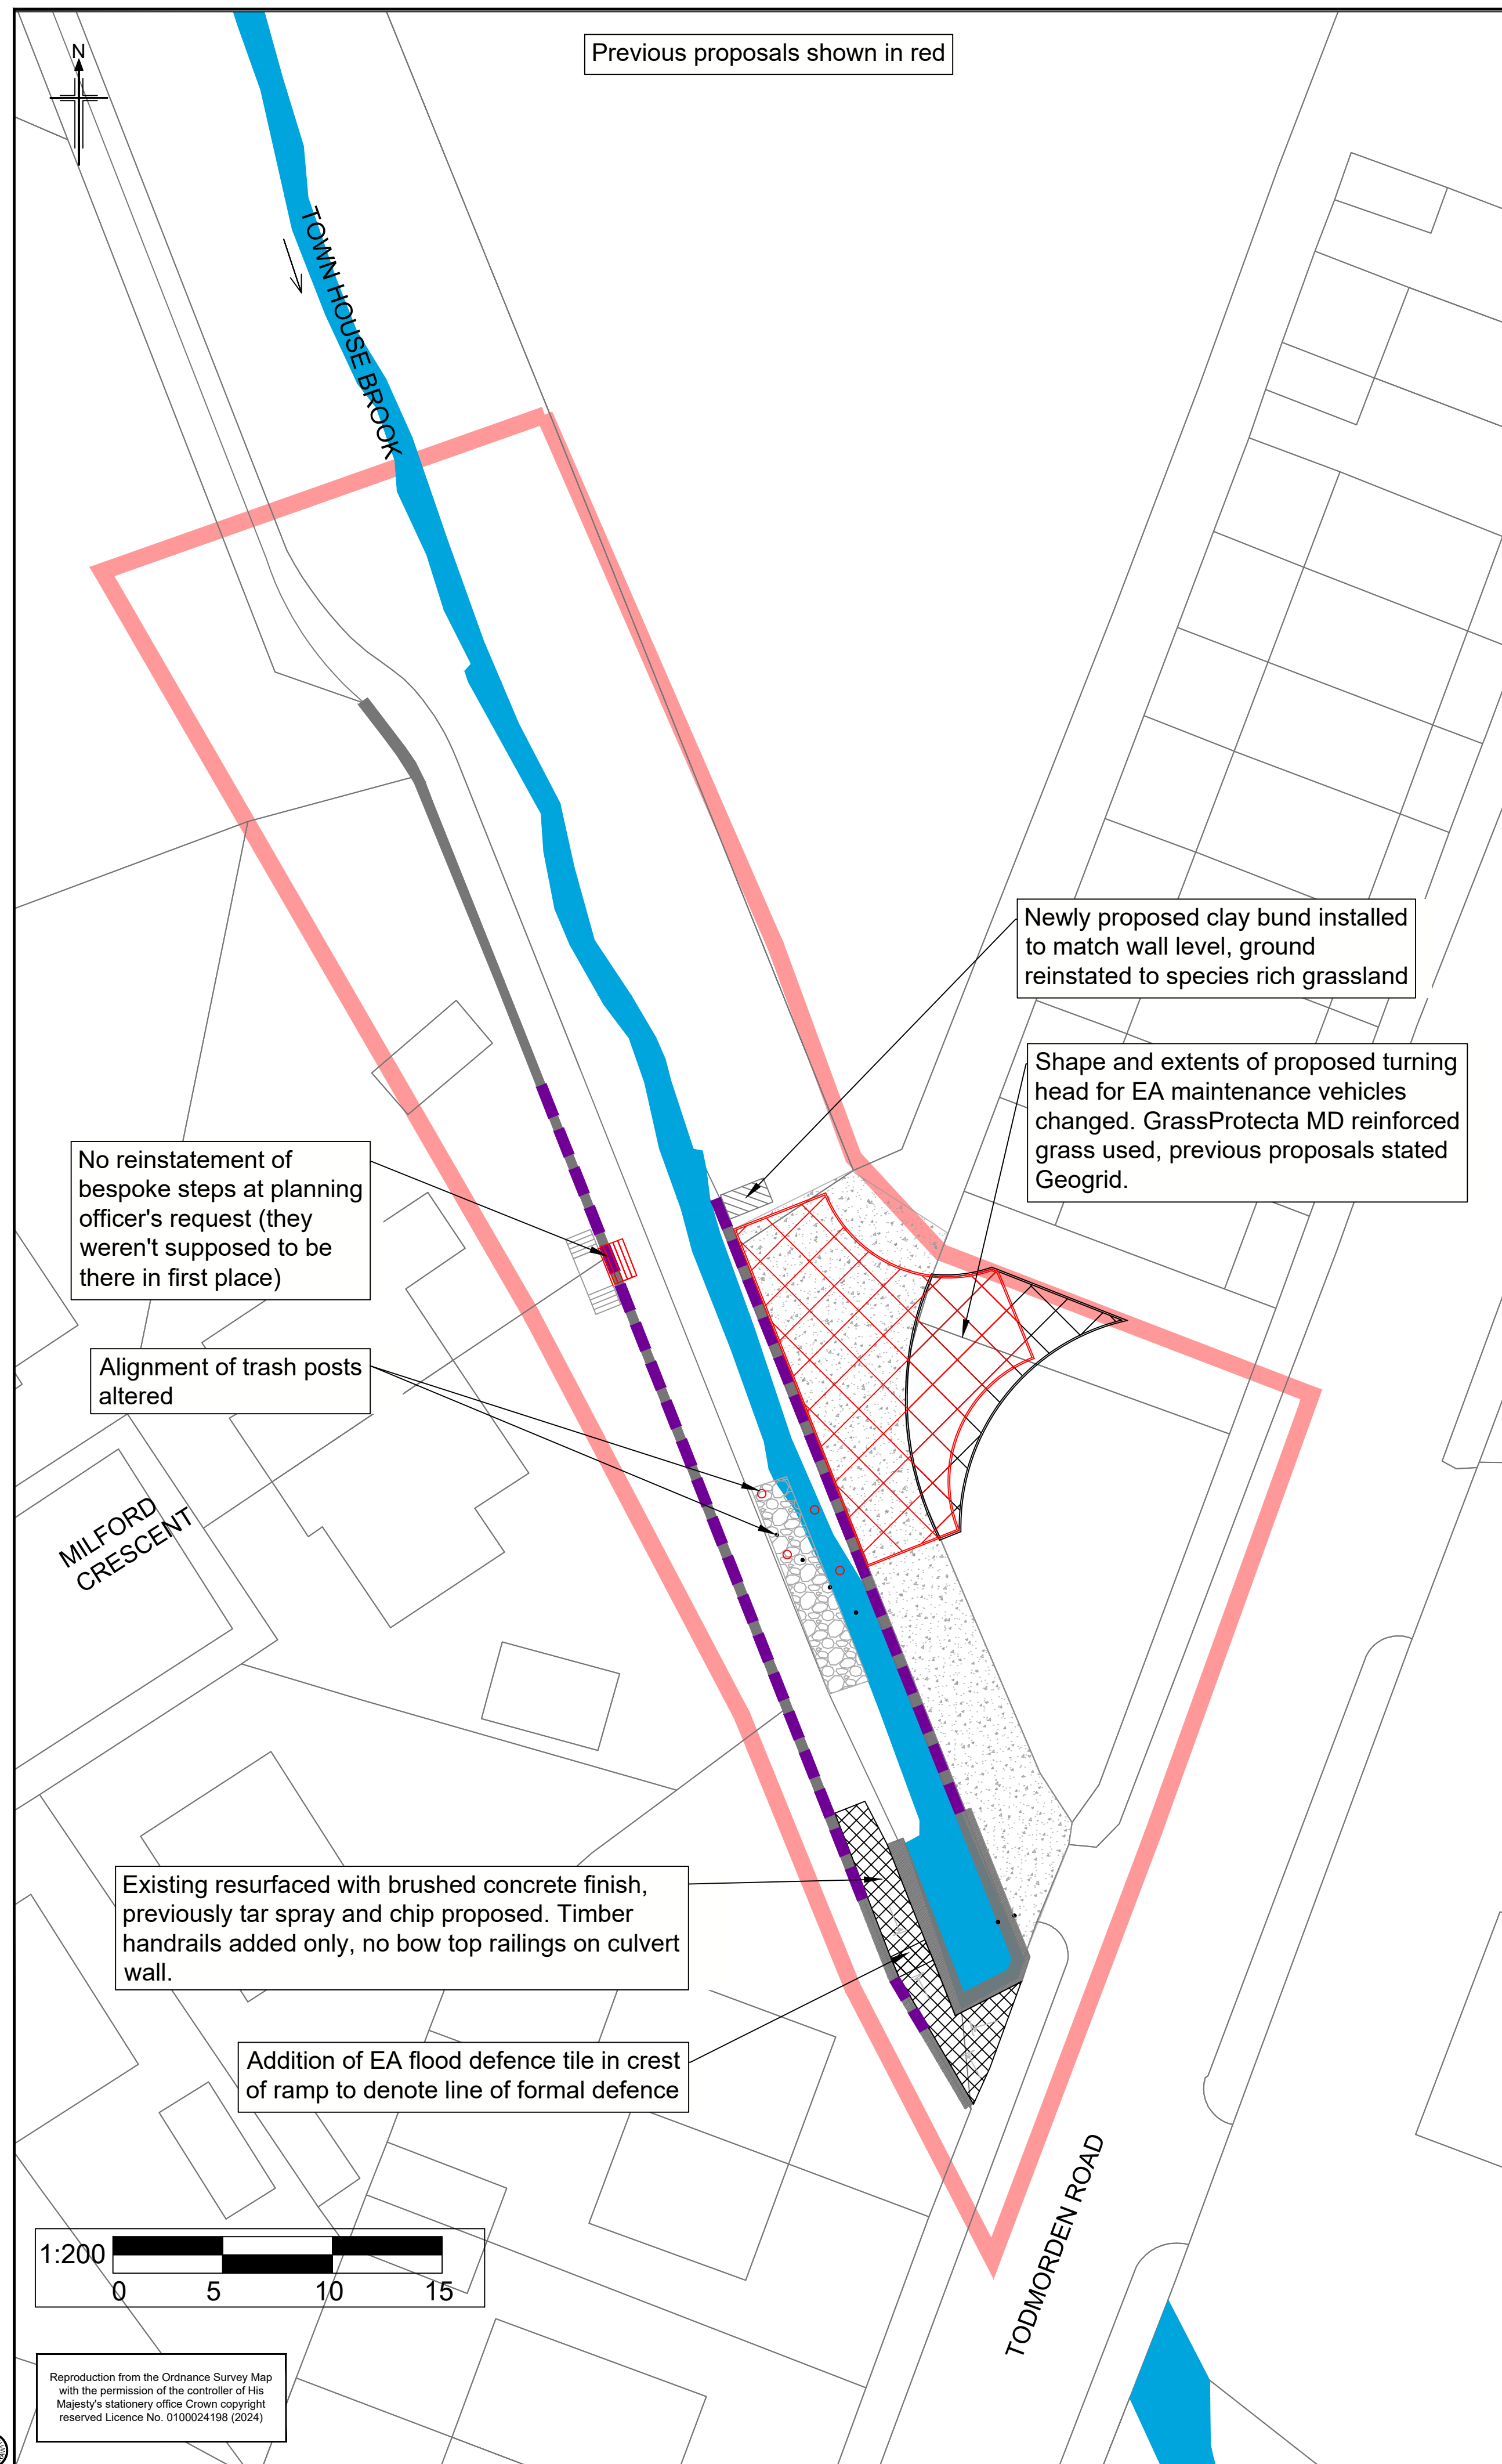

KEY

- Application boundary
- Proposed wall raising to existing flood wall
- Security fence to Foam Converters reinstated after works
- Hard surfacing reinstatement
- Reinforced grass pull in area for maintenance access
- Proposed concrete infill apron at Foam Converters
- Existing flood defence wall

For full proposals see drawings
IMNW000100-JAC-ZZ-4B0-DR-PL-0009
and
IMNW000100-JAC-ZZ-4B0-DR-PL-0014

P01	27/11/24	Section 73 application	NG	LM	SE	PT
Rev	Rev. Date	Purpose of revision	Drawn	Checked	Rev'd	Appr'd

JACOBS
5 First Street, Manchester M15 4GU
Tel +44 (0)161 235 6000 Fax +44(0)161 235 6001
www.Jacobs.com

Client
Environment Agency

Project
ROCHDALE & LITTLEBOROUGH FRMS
PHASE 1A - LITTLEBOROUGH

Drawing title
**Phase 1a Section 73a
Planning Supporting Statement
Figure 2: Changes to
Todmorden Rd and Foam Converters**

Drawing status
S3

Scale	1:200@A1, 1:400@A3	DO NOT SCALE
Jacobs No.	B228P008	Rev
Client no.	IMNW000100	P01

Drawing number
IMNW000100-JAC-ZZ-4B0-DR-PL-7309

© Copyright 2018 Jacobs U.K. Limited. The concepts and information contained in this document are the property of Jacobs. Use or copying of this document in whole or in part without the written permission of Jacobs constitutes an infringement of copyright. Limitation: This drawing has been prepared on behalf of and for the exclusive use of Jacobs' Client, and is subject to, and issued in accordance with, the provisions of the contract between Jacobs and the Client. Jacobs accepts no liability or responsibility whatsoever for, or in respect of, any use of, or reliance upon, this drawing by any third party.