



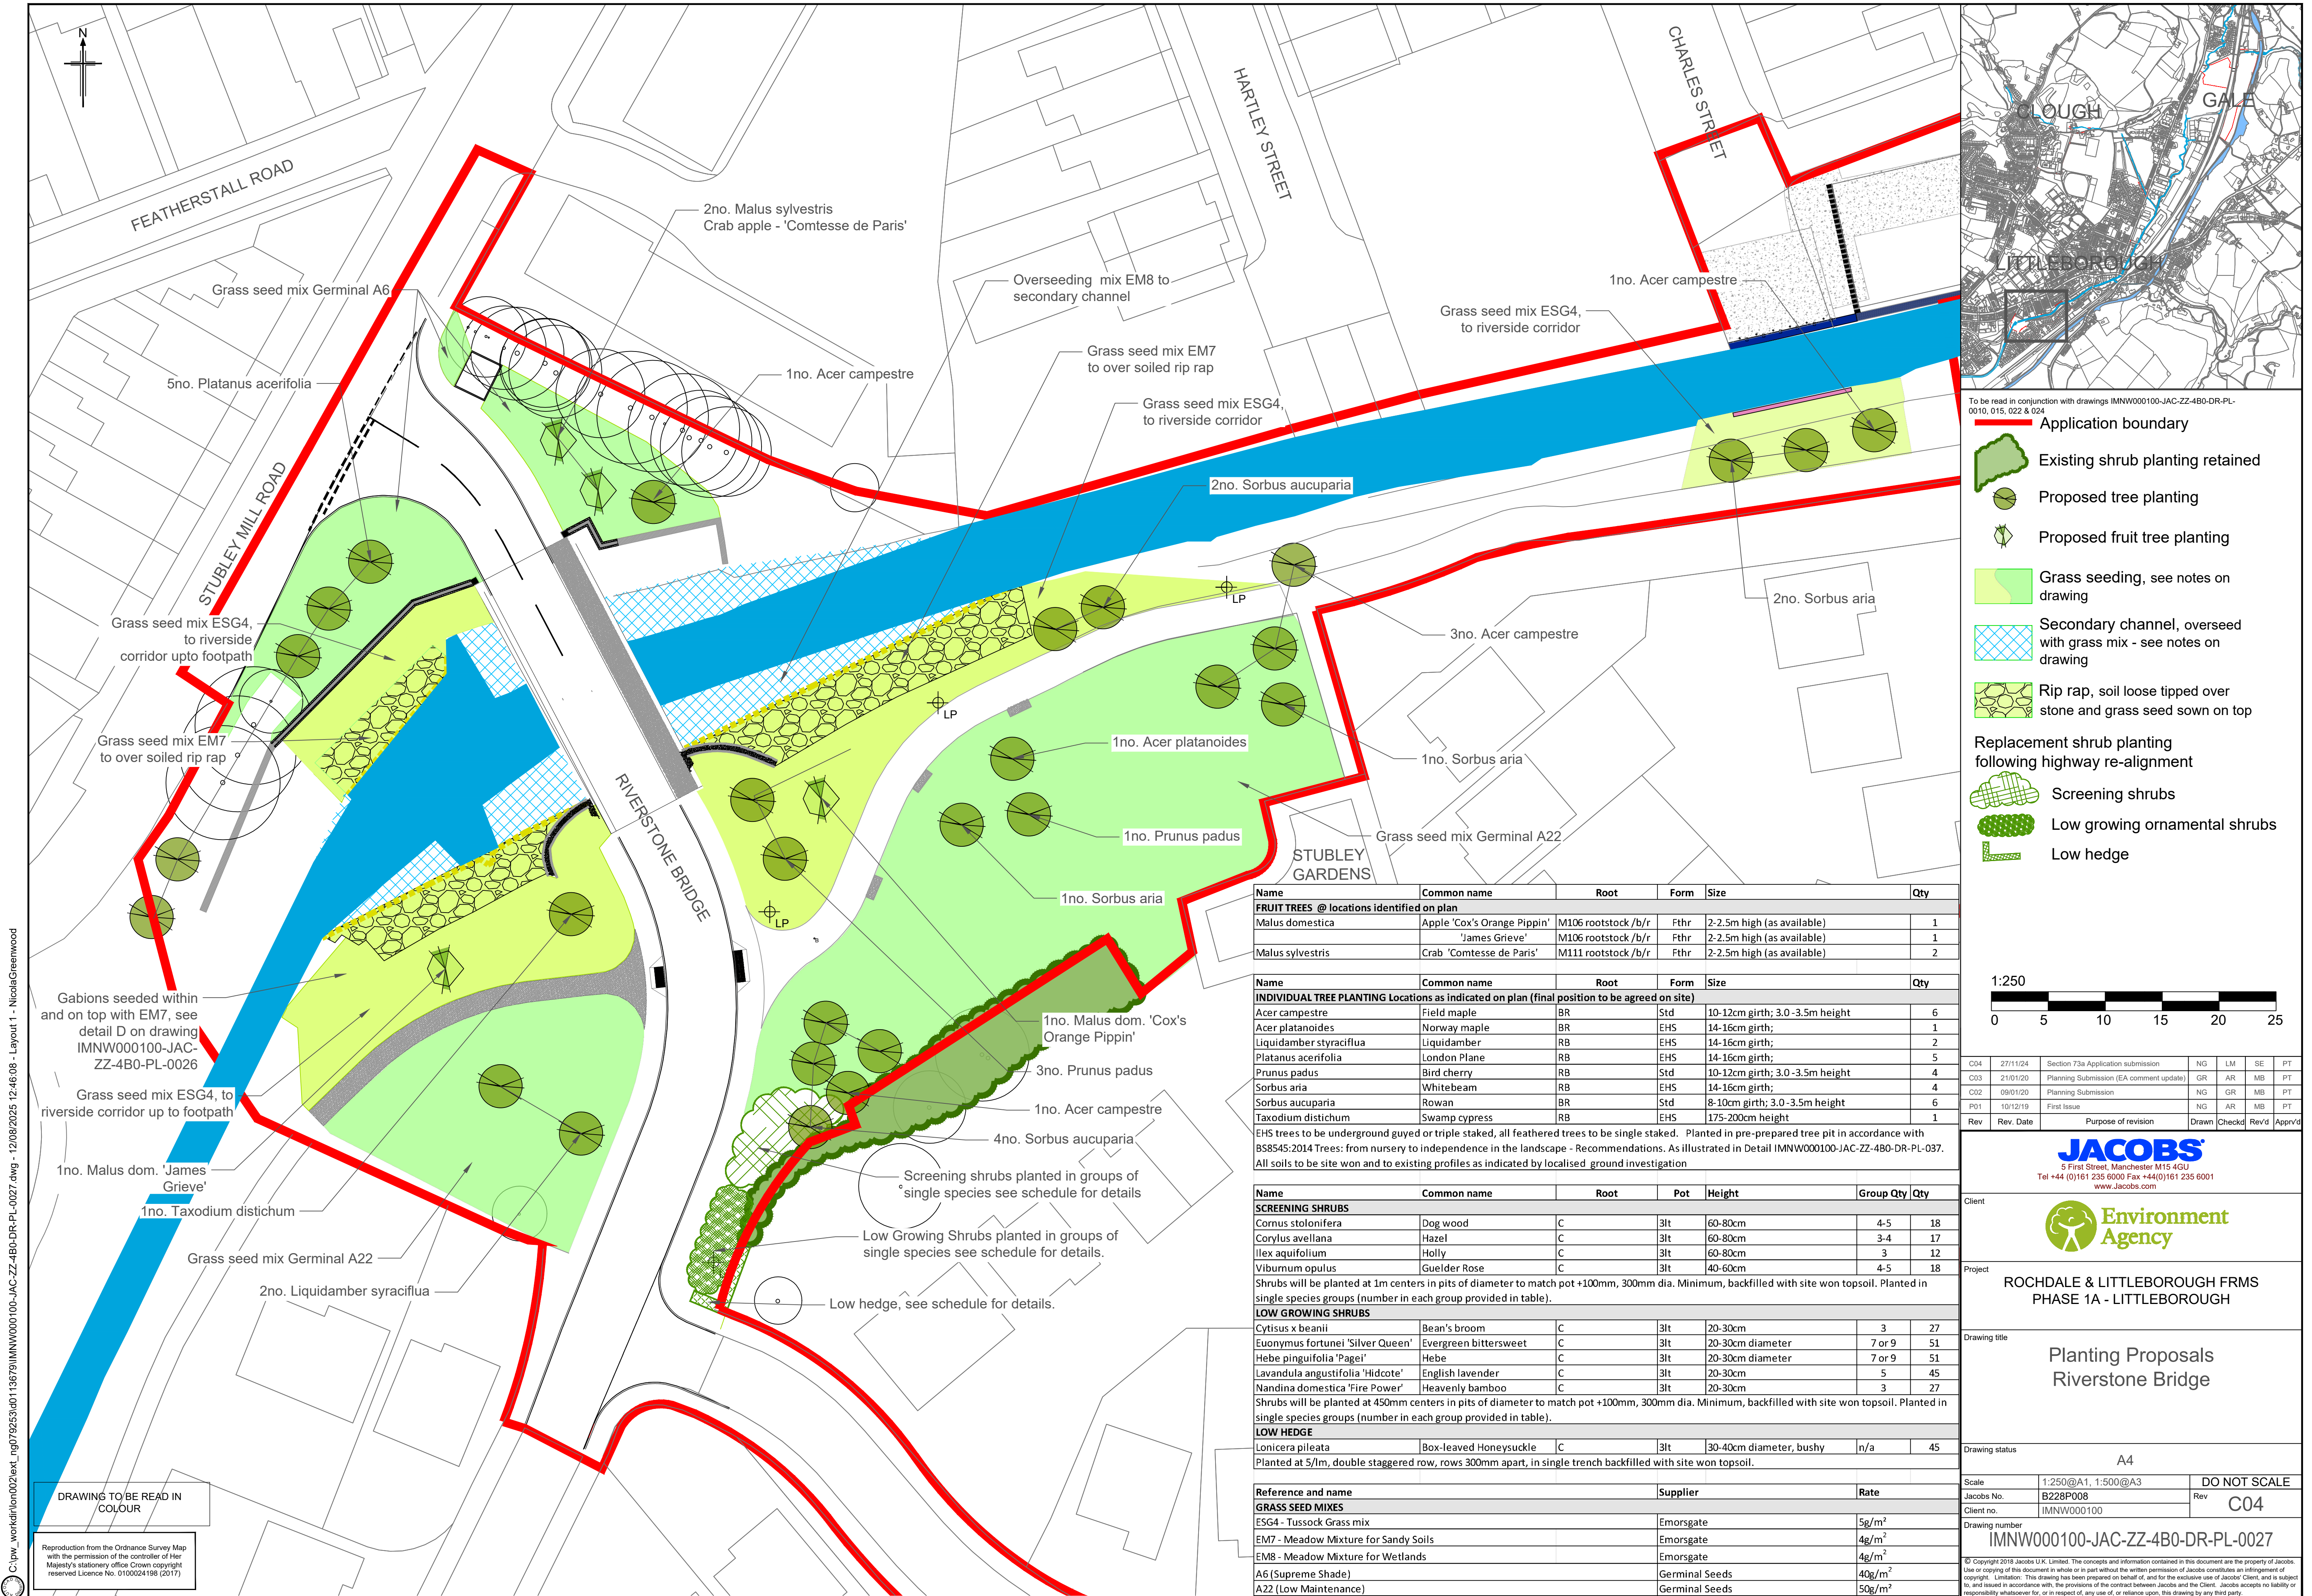


C:\pwworking\002\ext_n\079253\0113679\IMNW000100-JAC-ZZ-4B0-DR-PL-0027.dwg - 12/09/2025 12:46:08 - Layout 1 - Nicola Greenwood

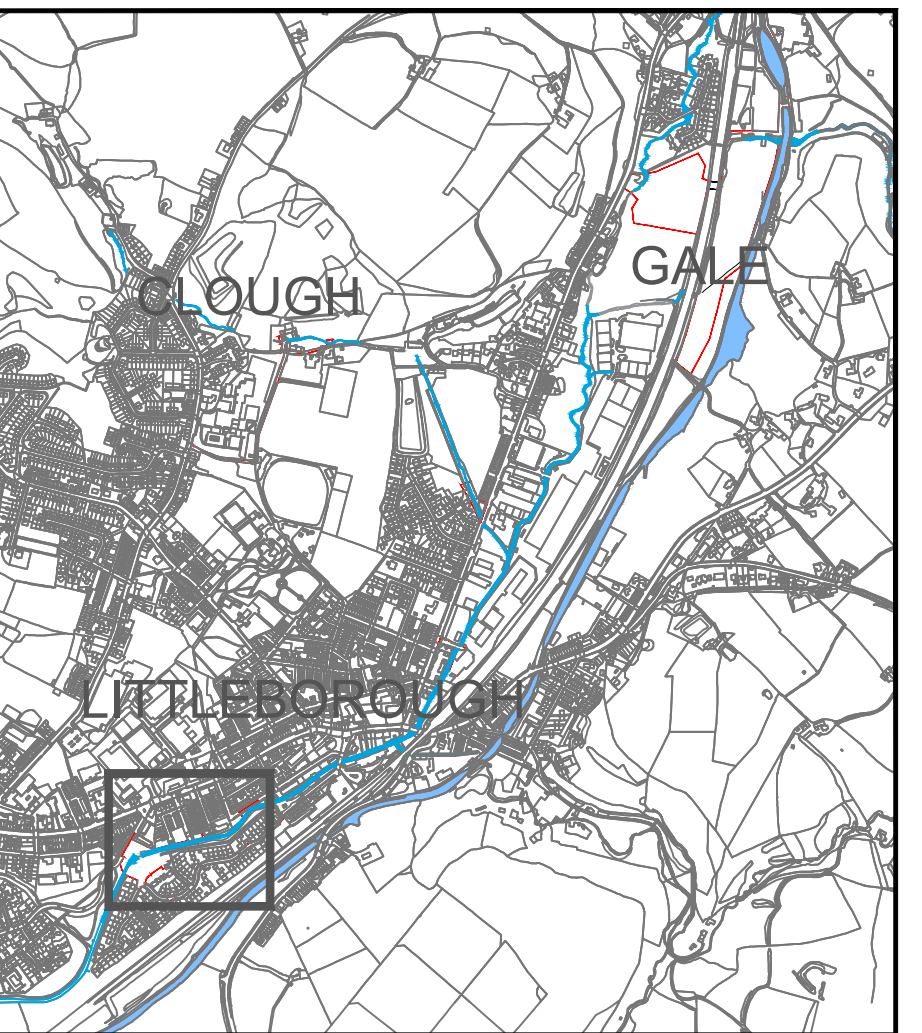

To be read in conjunction with drawings IMNW000100-JAC-ZZ-4B0-DR-PL-0010, 015, 022 & 024

- Application boundary
- Existing shrub planting retained
- Proposed tree planting
- Proposed fruit tree planting
- Grass seeding, see notes on drawing
- Secondary channel, overseed with grass mix - see notes on drawing
- Rip rap, soil loose tipped over stone and grass seed sown on top
- Replacement shrub planting following highway re-alignment
- Screening shrubs
- Low growing ornamental shrubs
- Low hedge

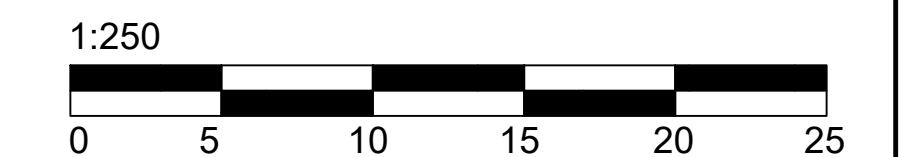

C04	27/11/24	Section 73a Application submission	NG	LM	SE	PT
C03	21/01/20	Planning Submission (EA comment update)	GR	AR	MB	PT
C02	09/01/20	Planning Submission	NG	GR	MB	PT
P01	10/12/19	First Issue	NG	AR	MB	PT
Rev	Rev. Date	Purpose of revision	Drawn	Checked	Rev'd	Apprv'd

JACOBS
5 First Street, Manchester M15 4GU
Tel +44 (0)161 235 6000 Fax +44(0)161 235 6001
www.jacobs.com

Client
Environment Agency

Project
ROCHDALE & LITTLEBOROUGH FRMS
PHASE 1A - LITTLEBOROUGH

Drawing title
Planting Proposals
Riverstone Bridge

Drawing status
A4

Scale
1:250@A1, 1:500@A3
DO NOT SCALE

Jacobs No.
B228P008
Rev
C04

Client no.
IMNW000100
Drawing number
IMNW000100-JAC-ZZ-4B0-DR-PL-0027

© Copyright 2018 Jacobs U.K. Limited. The concepts and information contained in this document are the property of Jacobs. Use or copying of this document in whole or in part without the written permission of Jacobs constitutes an infringement of copyright. Limitation: This drawing has been prepared on behalf of and for the exclusive use of Jacobs' Client, and is subject to, and issued in accordance with, the provisions of the contract between Jacobs and the Client. Jacobs accepts no liability or responsibility whatsoever for, or in respect of, any use of, or reliance upon, this drawing by any third party.