


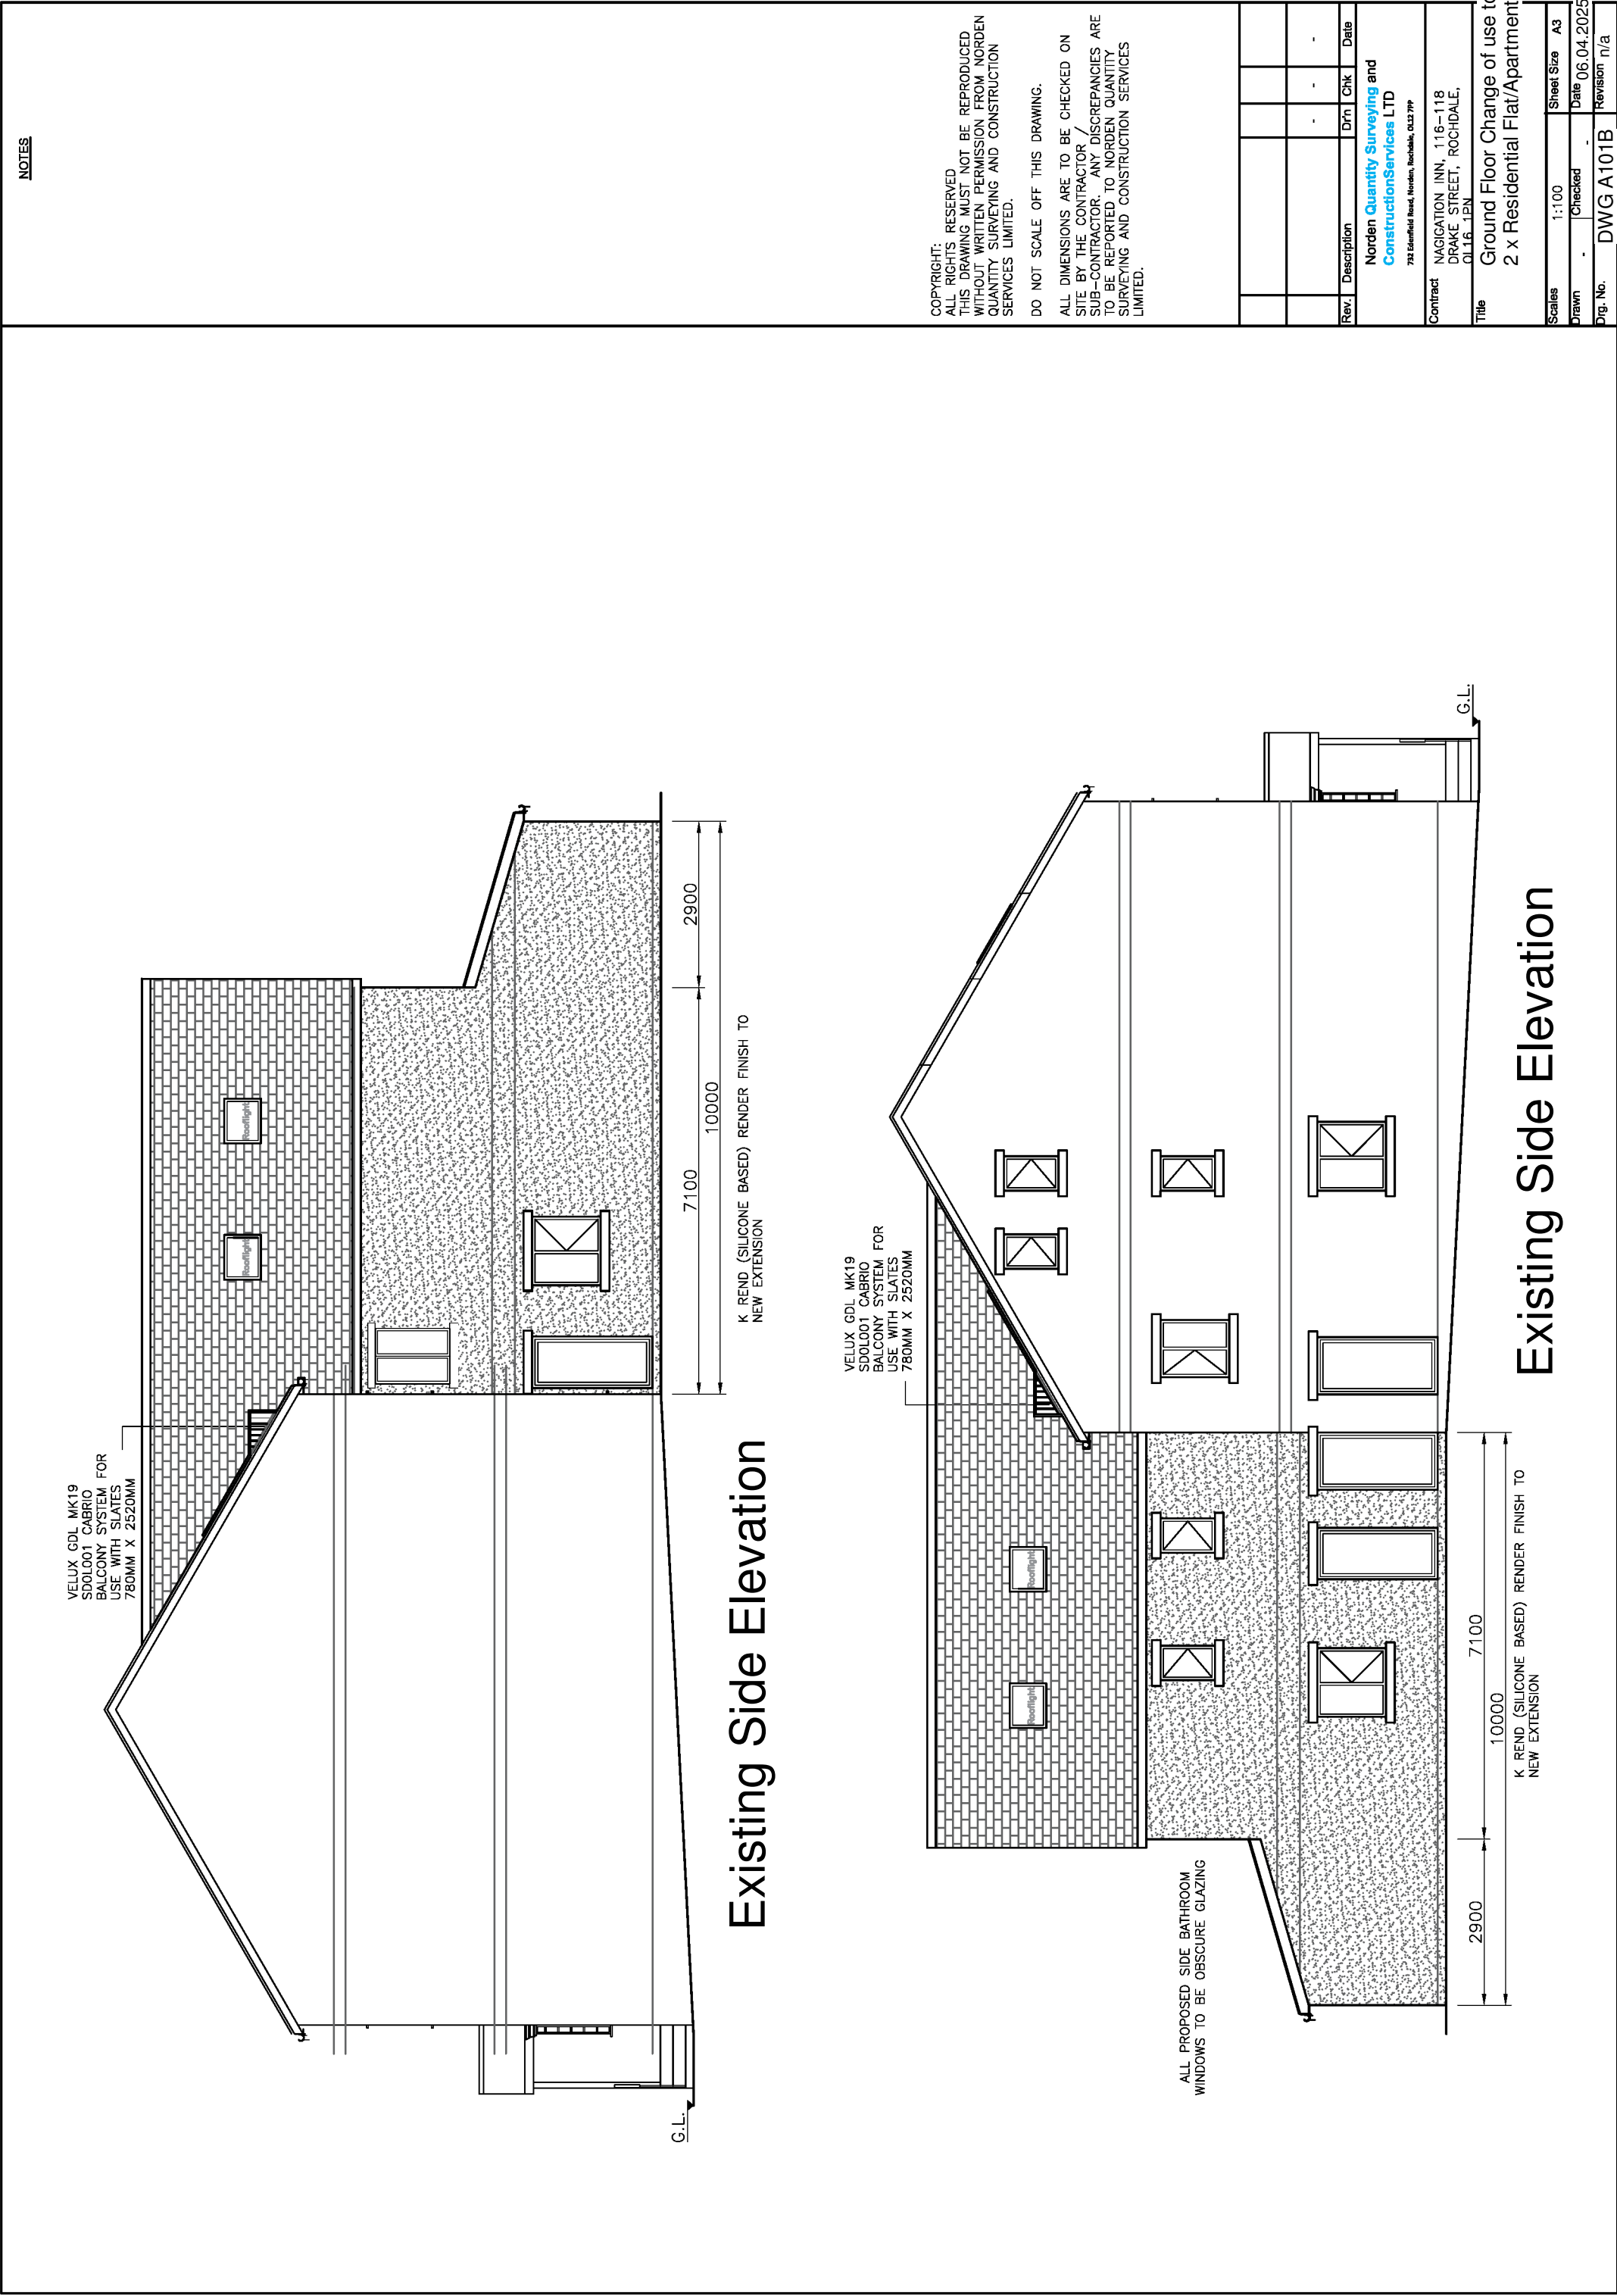

NOTES

COPYRIGHT:
ALL RIGHTS RESERVED
THIS DRAWING MUST NOT BE REPRODUCED
WITHOUT WRITTEN PERMISSION FROM NORDEN
QUANTITY SURVEYING AND CONSTRUCTION
SERVICES LIMITED.

DO NOT SCALE OFF THIS DRAWING.

ALL DIMENSIONS ARE TO BE CHECKED ON
SITE BY THE CONTRACTOR /
SUB-CONTRACTOR. ANY DISCREPANCIES ARE
TO BE REPORTED TO NORDEN QUANTITY
SURVEYING AND CONSTRUCTION SERVICES
LIMITED.

Rev.	Description	Drn	Chk	Date	
Norden Quantity Surveying and ConstructionServices LTD 73 & Edenfield Road, Norden, Rochdale, OL32 7PP					
Contract NAGIGATION INN, 116-118 DRAKE STREET, ROCHDALE, OL16 1PN					
Title Ground Floor Change of use to 2 x Residential Flat/Apartment					
Scales	1:100		Sheet Size	A3	
Drawn	-	Checked	Date	06.04.2025	
Dwg. No.	DWG A101B		Revision	n/a	