




Proposed Front Elevation
with dispenser

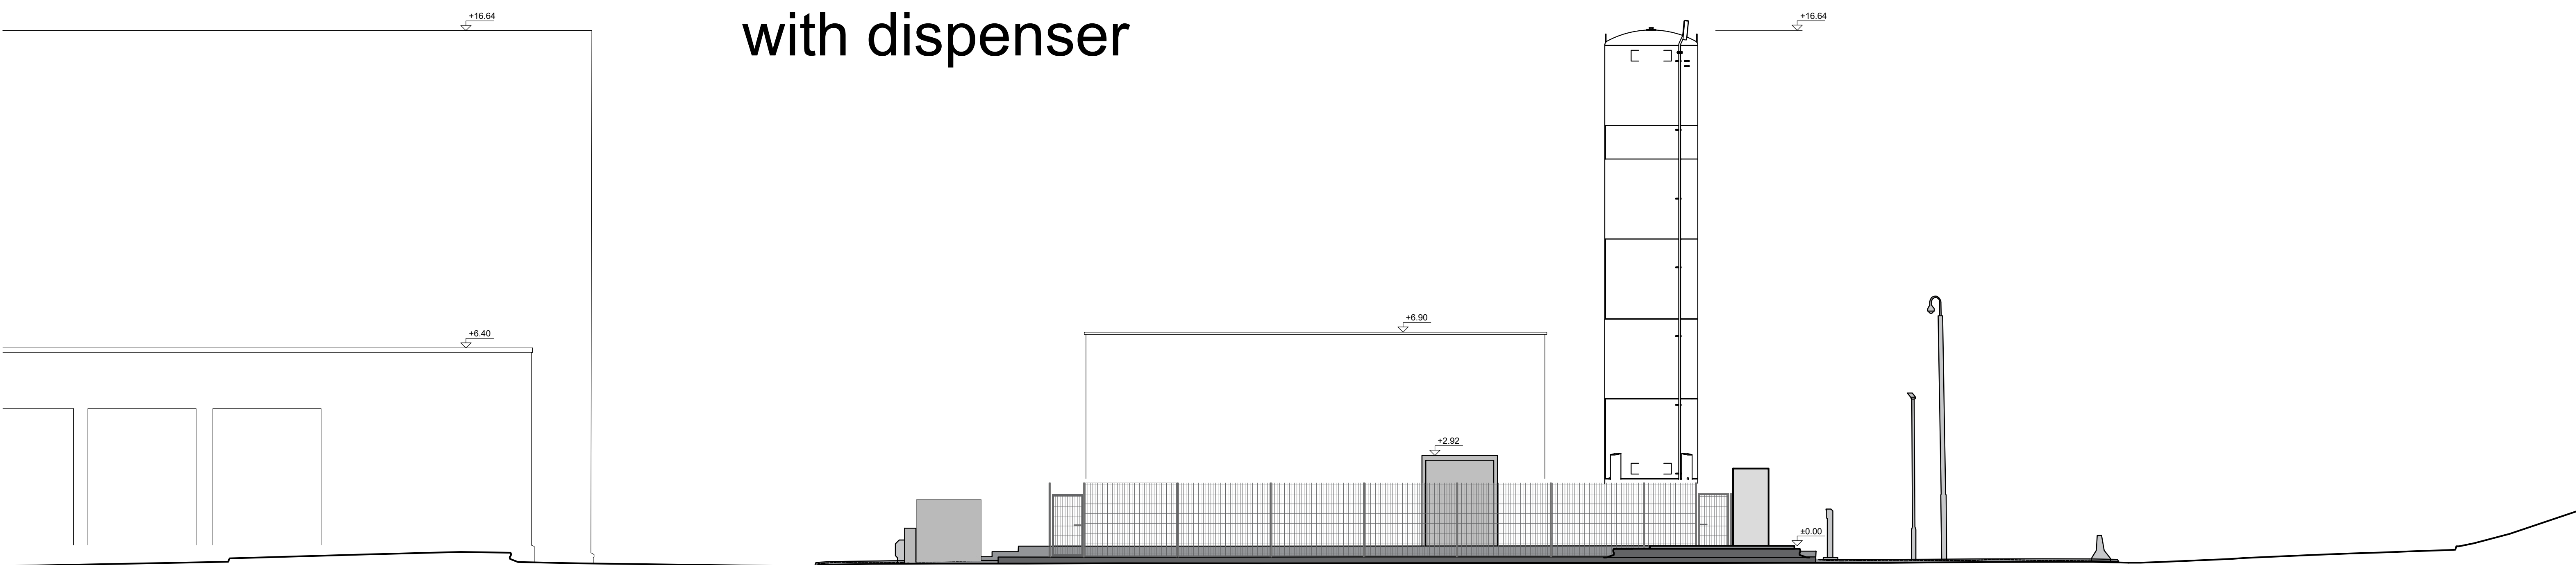


Proposed Side Elevation
tank end

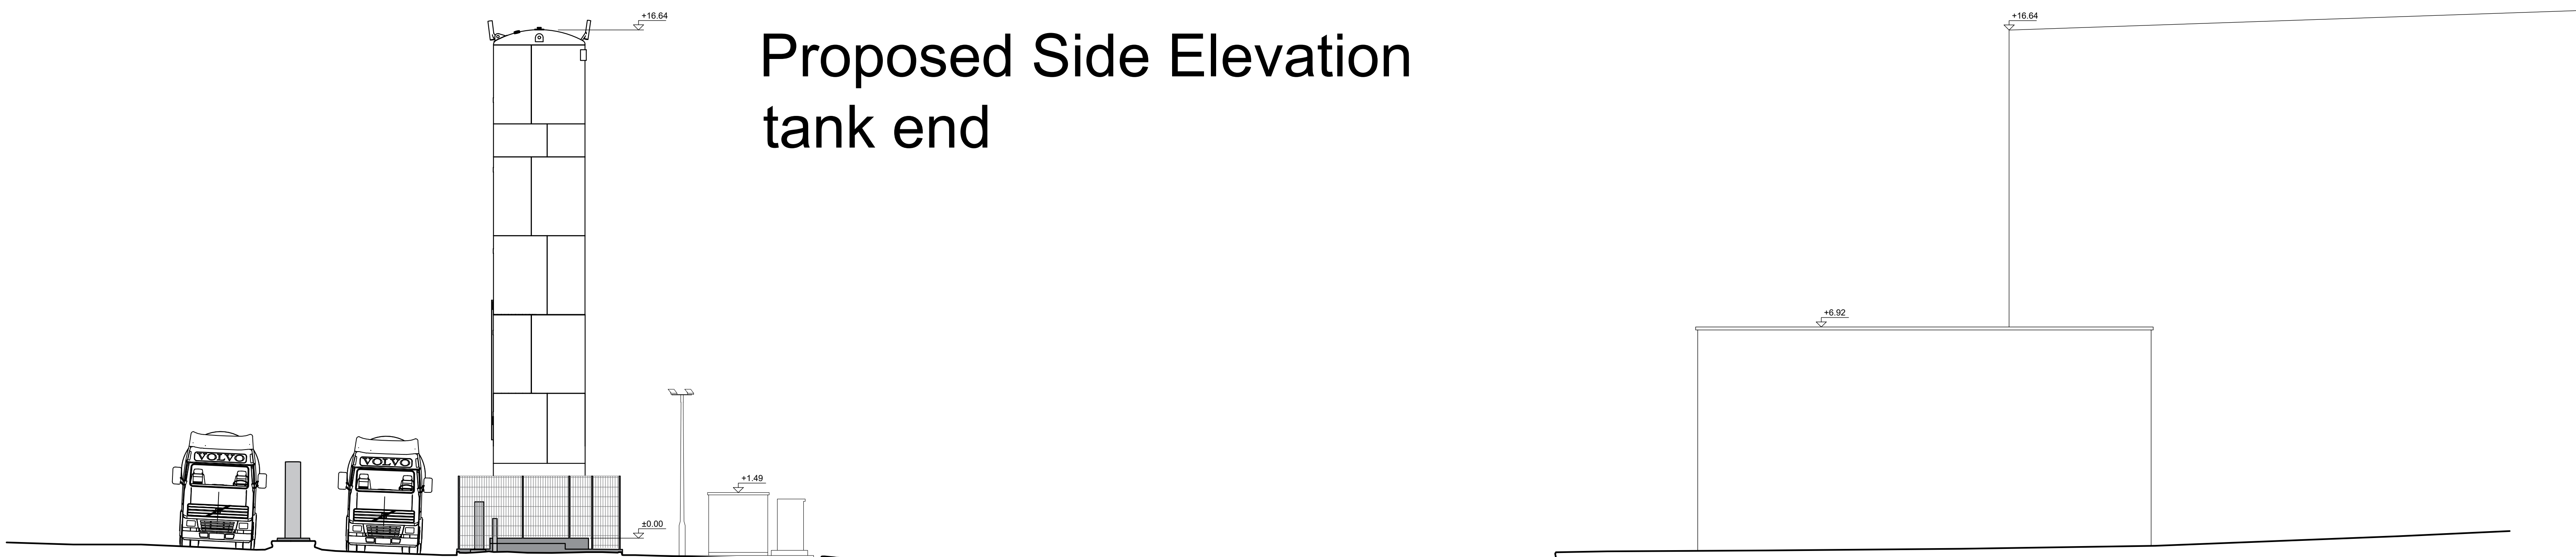

Proposed Back Elevation

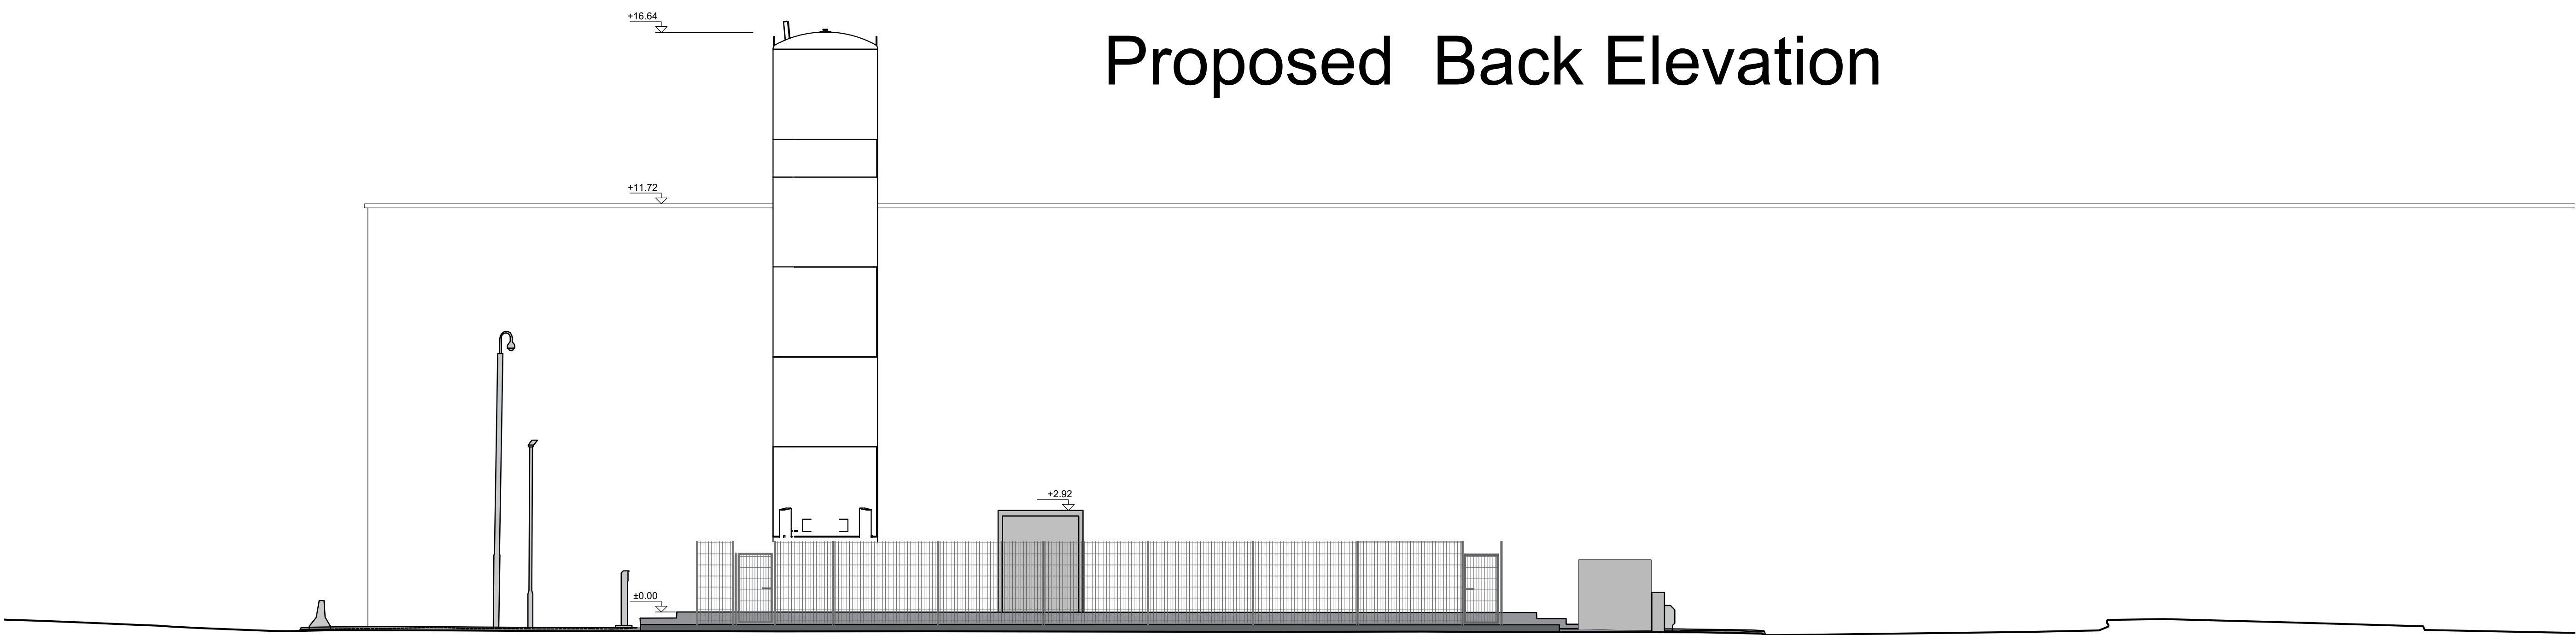

Proposed Side Elevation
Control room end

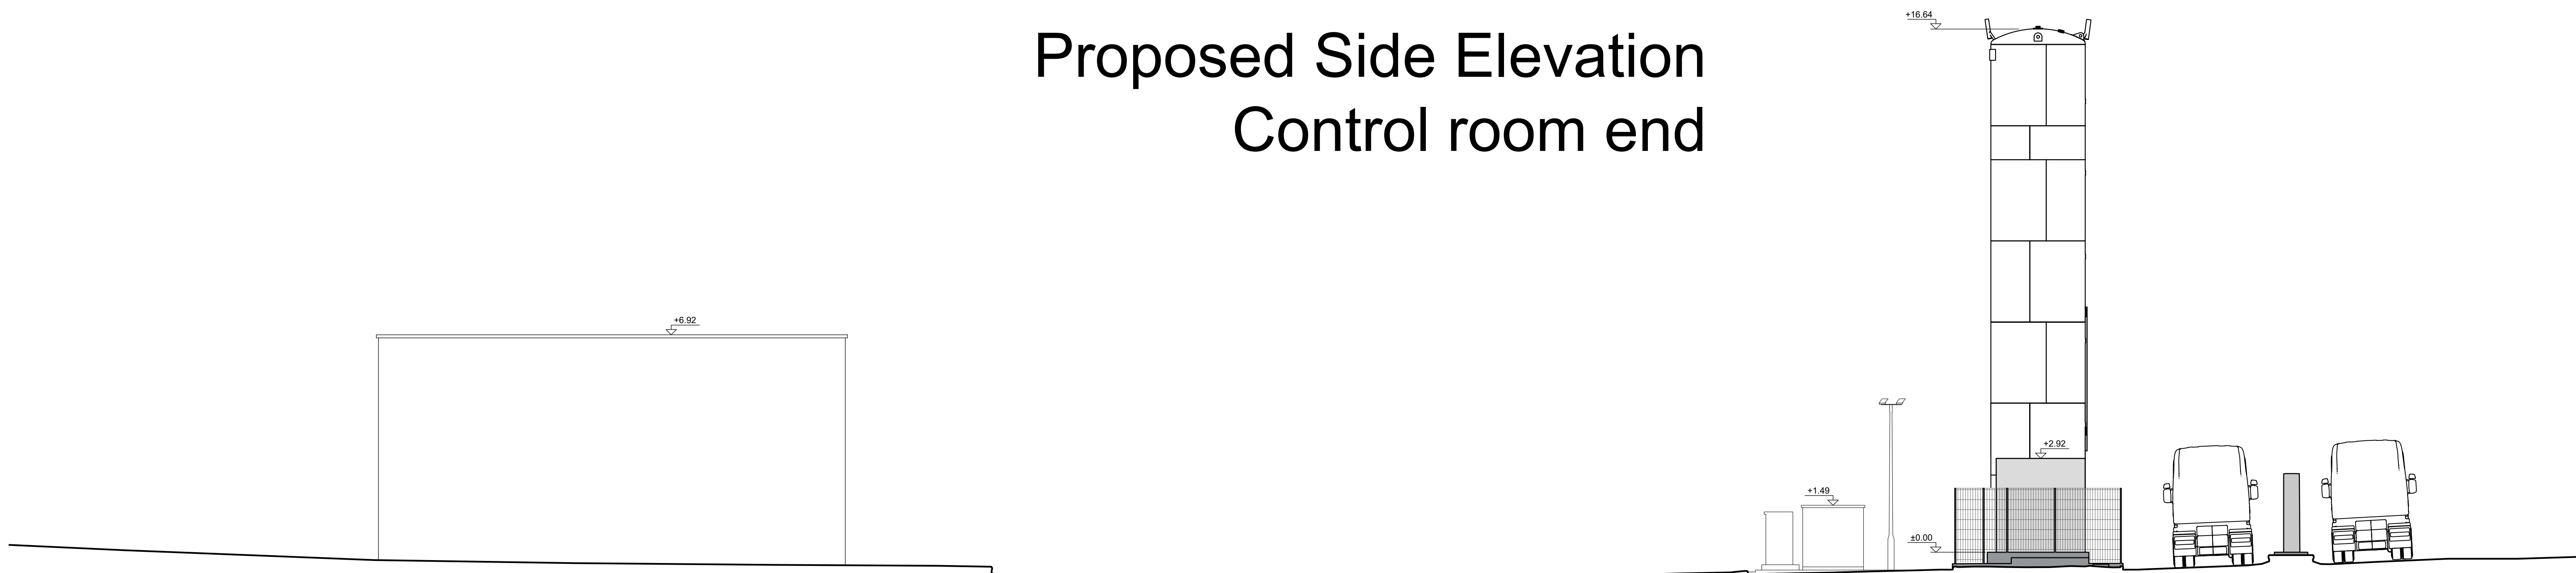

1 : 100 - Drawing Scale Reference (m)