


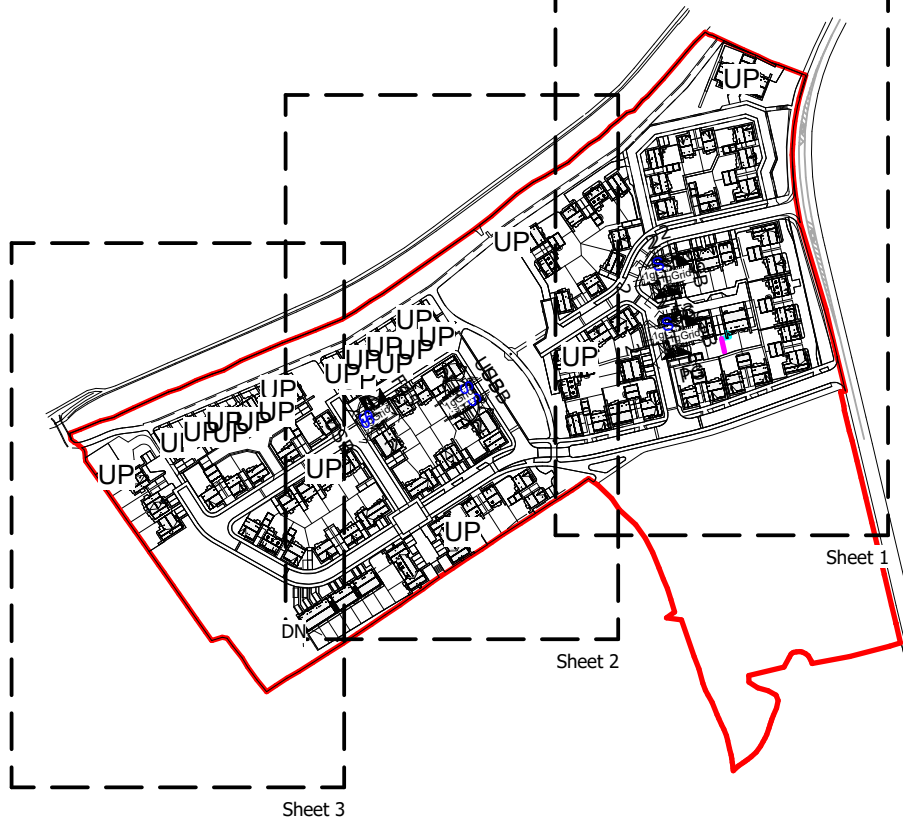

Key Plan

Boundary Treatments Key

- 900mm Dry Stone Wall
- 1200mm Timber Post & Rail Fencing (2W mesh around headwalls)
- 1200mm Timber Feather Edge Fencing
- 1500mm Timber Feather Edge Fencing
- 1800mm Timber Feather Edge Fencing (1500mm Feather Edge, 300mm Trellis)
- 1800mm Timber Feather Edge Fencing
- 1200mm Bowtop Railings (Baseplates)
- 900mm Timber Feather Edge Wall Panels
- 2000mm Timber Acoustic Fencing
- 1100mm Timber Acoustic Wall Panels
- 1800mm Timber HE & MS Fencing - 50mm gaps

Boundary Treatments Key (Retained)

- 1200mm Timber Feather Edge Fencing - Steel Duraposts (1200mm Timber Feather Edge, 300mm Gravel Board)
- 1800mm Timber Feather Edge Fencing - Steel Duraposts (1500mm Timber Feather Edge, 300mm Gravel Board)
- 2100mm Timber Feather Edge Fencing - Steel Duraposts (1800mm Timber Feather Edge, 300mm Gravel Board)
- 2400mm Timber Feather Edge Fencing - Steel Duraposts (1800mm Timber Feather Edge, 2m 300mm Gravel Board)
- 2300mm Timber Feather Edge Fencing - Steel Duraposts (2000mm Timber Feather Edge, 300mm Gravel Board)
- 2600mm Timber Feather Edge Fencing - Steel Duraposts (2000mm Timber Feather Edge, 2m 300mm Gravel Board)

** Note - Refer to both Engineers external works drawings & WBA plans for locations of gravel board and FOE retainment. **



P13	16.04.25	DM	DW	Boundary details to suit fencing contractors markups
P14	25.10.24	DW	AH	Garage to Plot 34 reinstated
P13	23.10.24	DW	AH	Garage to Plot 34 removed
P12	26.02.24	DW	AH	Plot 38 Garage added
P11	11.07.24	DW	AH	Updated in line with comments received
P10	26.03.24	DW	AH	Minor tweaks to fence positions in line with previous revision
P9	27.02.24	DW	AH	Plot 3 Garage and Gibson wall reinstatement positions updated in line with markups received from CYP
P8	29.11.23	DW	AH	Plotting to plots 32 and 33 amended in line with engineers levels amendments
P7	23.10.23	DW	AH	Updated in line with client comments
P6	06.10.23	DW	AH	Garages Updated
P5	29.09.23	DW	AH	Updated in line with client comments
P4	05.09.23	PMI	DW	Site entrance, retaining walls, FOE & Gravel Boards
P3	14.08.23	KK	HE	Updated to suit engineers latest plan. Key updated
P2	12.07.23	DW	HE	Acoustic Fencing added
P1	18.07.23	DW	HE	900mm hoop top railings added
P1	18.07.23	DW	HE	Updated with comments from Countryside Partnerships

Rev:	Date:	Drawn:	Checked:	Description:
S0				Work In Progress

Hollin Gate
Site Layout - Boundary Treatment Plan (Sheet 1)


Location:
Hollingworth Road
Littleborough

Client:
Vistry Partnerships

UPLD	Originator	Zone	Level	Type	Rev	Serial/Number	Revision:
HOLL-WBA-XX-XX-DR-A-20_1031							P15

Date:	Drawn:	Checked:	Scale:	Int. Job No:
May 23	DW	RPM	As indicated	4046-001

NATSON BATTY ARCHITECTS
Shires House, Shires Road
Guldsley, Leeds LS20 8EU
Leeds Loughborough
T: 01943 876 665
E: enquiries@natsonbatty.com
W: www.natsonbatty.com

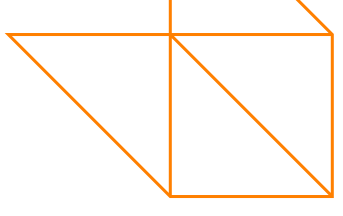

Note: Do not Scale from this drawing. All dimensions to be checked on site

Site Layout - Boundary Treatment Plan (Sheet 1)

